


SIGNATURE: _____

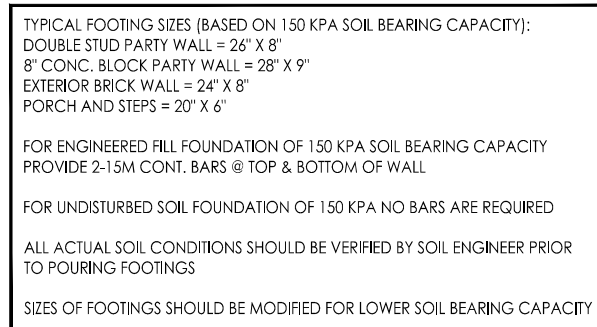


BUILDING AREA 1 4537.98 S.F. /421.6 m2
BUILDING AREA 1 2740.91 S.F. /254.6 m2

NOTE: REFER TO FINAL APPROVED SITE GRADING AND SERVICE PLAN FOR LOCATION OF GAS AND HYDRO

NOTE: REFER TO FINAL APPROVED SITE GRADING PLAN FOR NUMBER OF RISERS PRIOR TO CONSTRUCTION. FINAL RISER CONFIGURATION MAY VARY. [DWELLING UNITS SHALL COMPLY WITH O.B.C. 9.9.9, TYPICAL]

DIMENSIONS ARE TO CENTER OF PADS
REFER TO WORKING DRAWINGS FOR
PAD SIZES

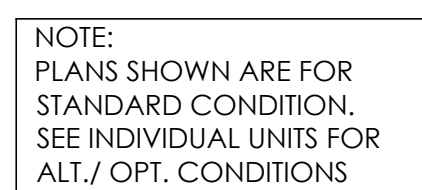

NOTE:
PLANS SHOWN ARE FOR
STANDARD CONDITION.
SEE INDIVIDUAL UNITS FOR
ALT./ OPT. CONDITIONS

#	revisions	date	dwn	chk
1	ISSUED FOR CLIENT REVIEW	9-Jun-15	cp	sh
2	ISSUED FINAL	13-Mar-15	sh	sh
3				
4				
5				
6				
7				
8				
9				
10				
11				
12				

client

Senator Homes

project

ATHURST 9130

Laughan

model

BLOCK K

project #

2073

scale


 $6'' = 1'-0''$

page




I, ERIC SCHNEIDER, DECLARE THAT I HAVE REVIEWED AND TAKEN DESIGN RESPONSIBILITY FOR THE DESIGN WORK ON BEHALF OF AN DESIGN LTD. UNDER DIVISION C PART 3 SUBSECTION 3.2.4 OF THE BUILDING CODE. I AM QUALIFIED AND THE FIRM IS REGISTERED IN THE APPROPRIATE CLASSES / CATEGORIES.
QUALIFIED DESIGNER RCN: 28955
FIRM RCN: 28955
DATE: MAR 15 15

SIGNATURE:

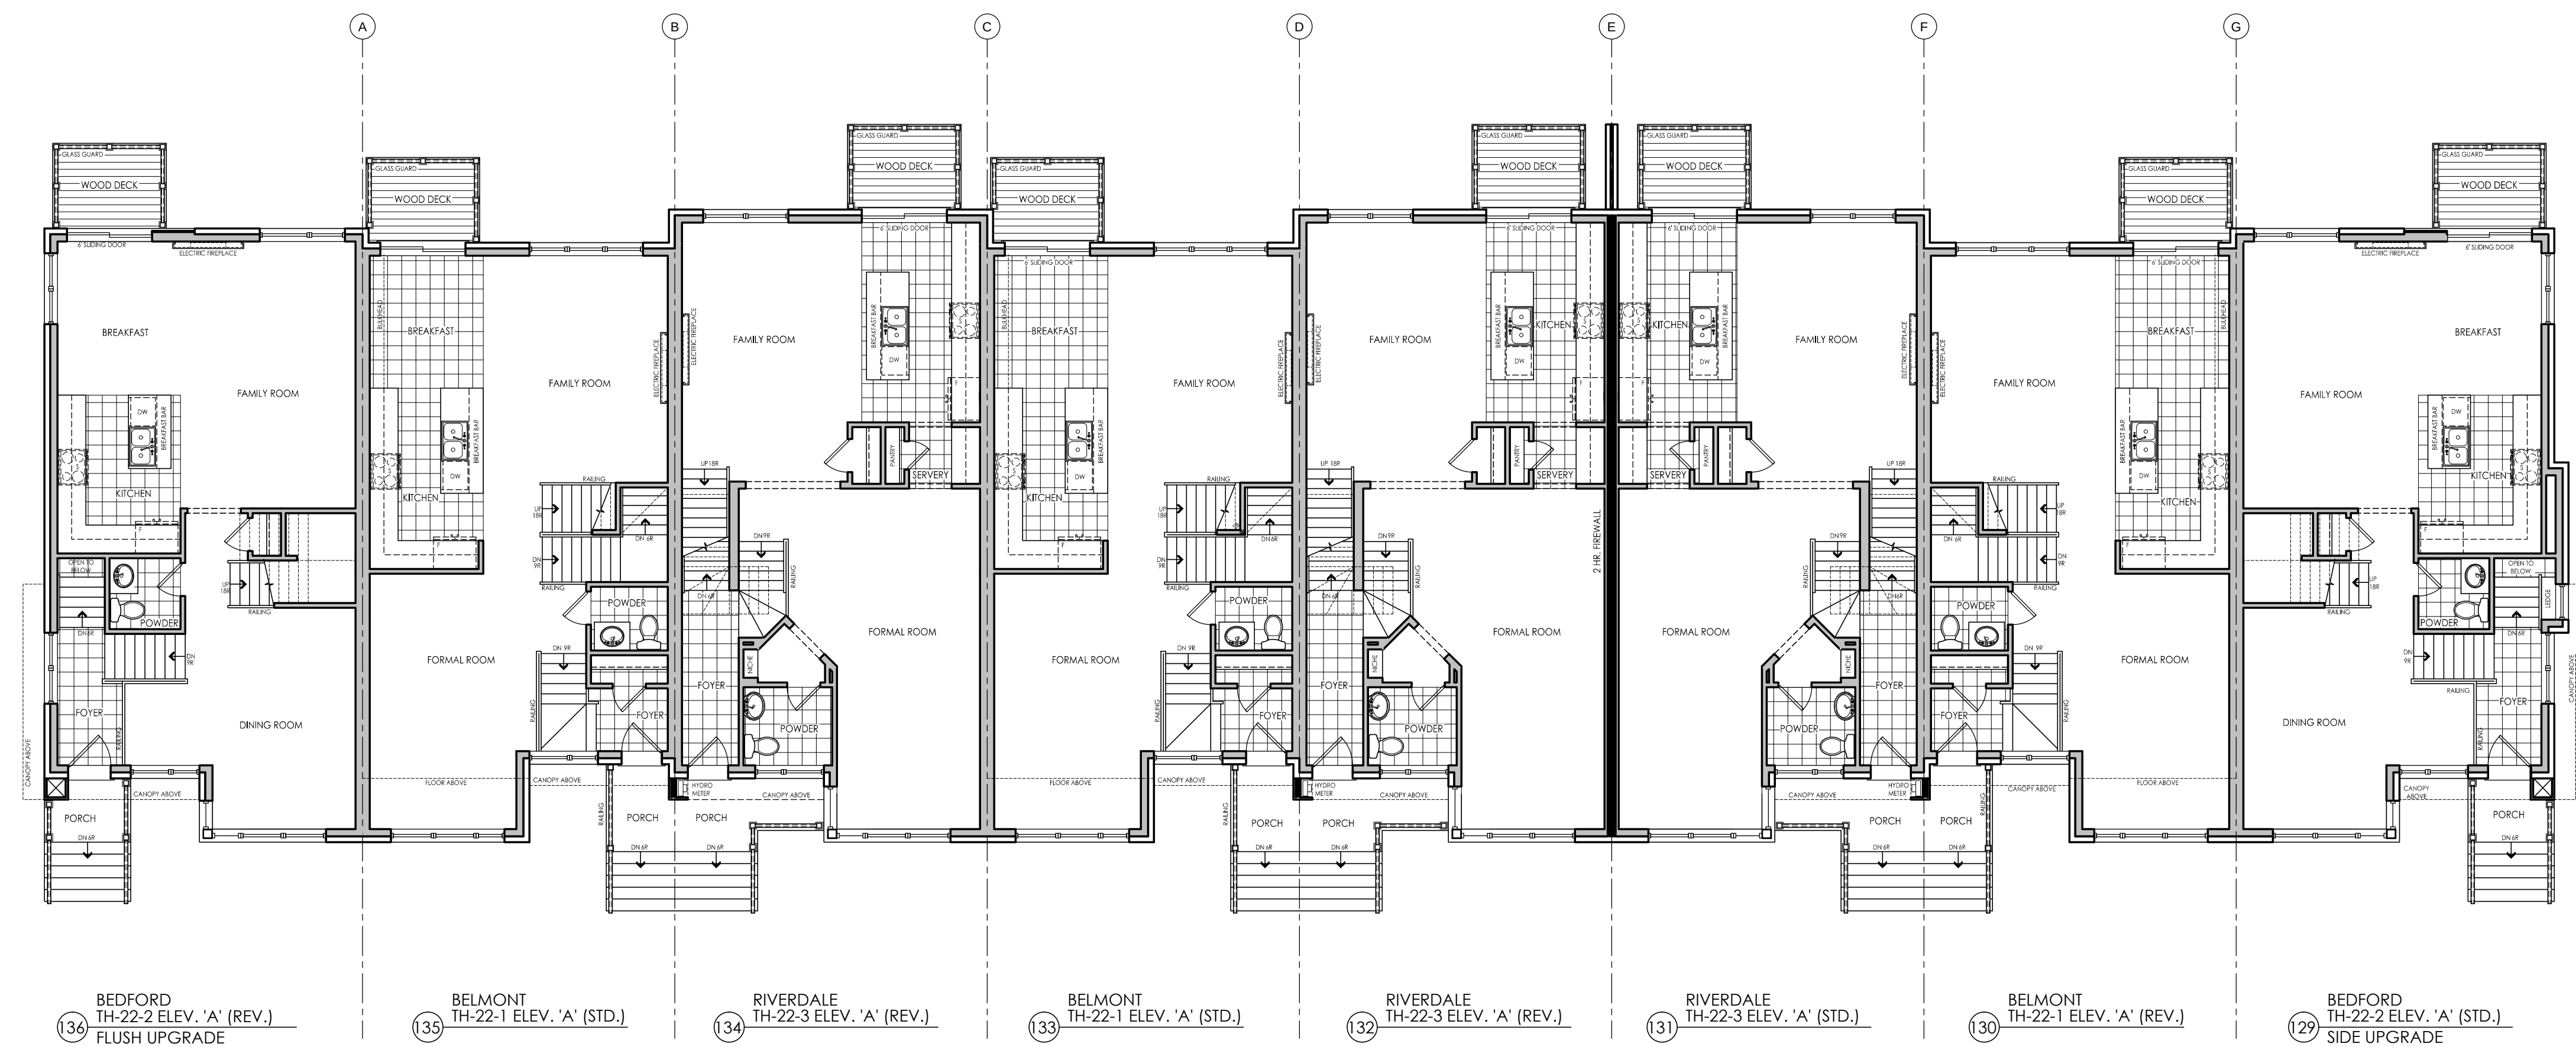

MAIN FLOOR PLAN - BLOCK 'K'

NOTE:
PLANS SHOWN ARE FOR
STANDARD CONDITION.
SEE INDIVIDUAL UNITS FOR
ALT./ OPT. CONDITIONS

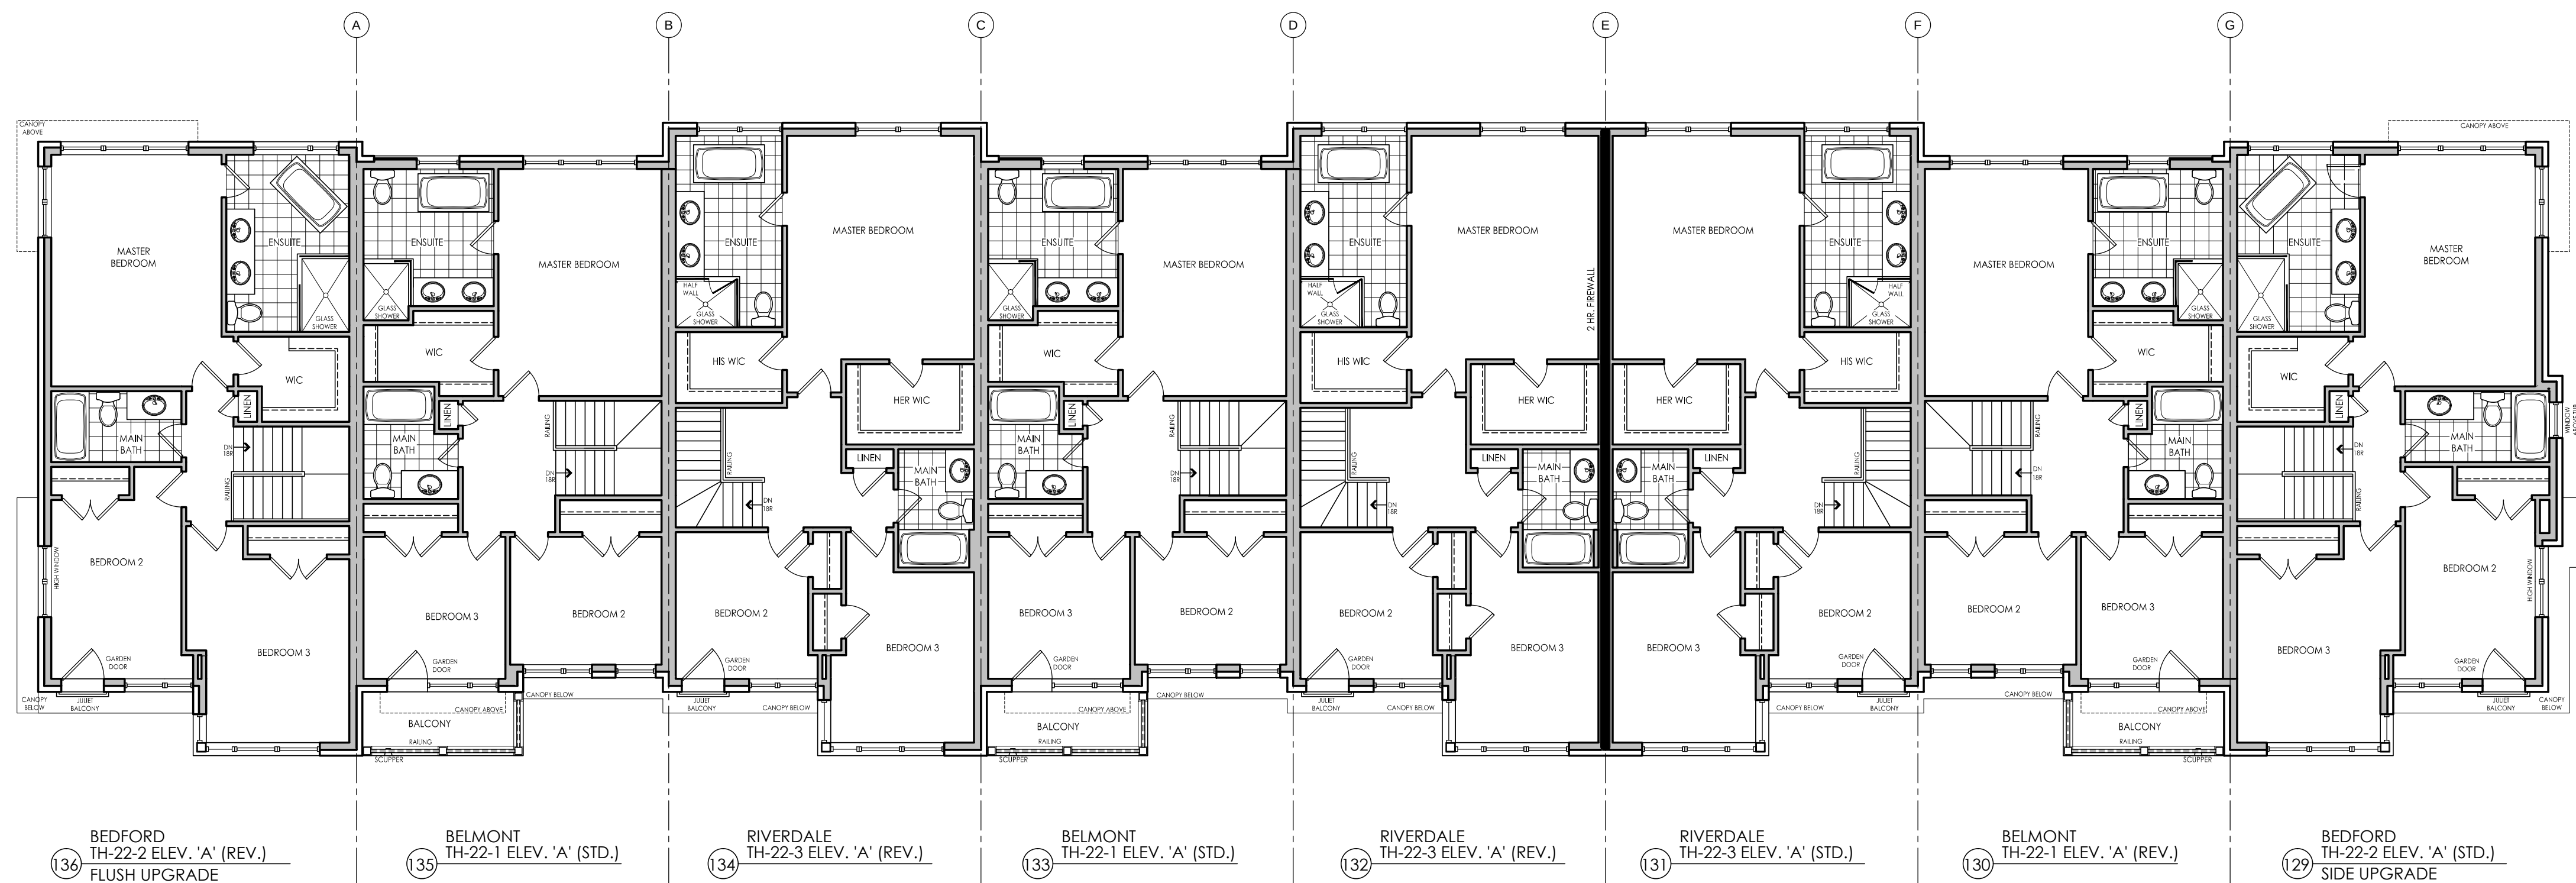

UPPER FLOOR PLAN - BLOCK 'K'

NOTE:
PLANS SHOWN ARE FOR
STANDARD CONDITION.
SEE INDIVIDUAL UNITS FOR
ALT./ OPT. CONDITIONS

#	revisions	date	dwn	chk
1	ISSUED FOR CLIENT REVIEW	4-jan-15	aj	aj
2	ISSUED FINAL	13-mar-15	aj	aj
3				
4				
5				
6				
7				
8				
9				
10				
11				
12				

client

Senator Homes

project

BATHURST 9130

Vaughan

model

BLOCK K

project #

12073

scale

3/16" = 1'-0"


page

A2



I, ERIC SCHNEIDER, DECLARE THAT I HAVE REVIEWED AND TAKEN DESIGN RESPONSIBILITY FOR THE DESIGN WORK ON BEHALF OF **AN DESIGN LTD.** UNDER DIVISION C PART 3 SUBSECTION 3.2.4 OF THE BUILDING CODE. I AM QUALIFIED AND THE FIRM IS REGISTERED IN THE APPROPRIATE CLASSES / CATEGORIES.
QUALIFIED DESIGNER RCN: 38640
FIRM RCN: 28953
DATE: 2025.05.15

SIGNATURE:

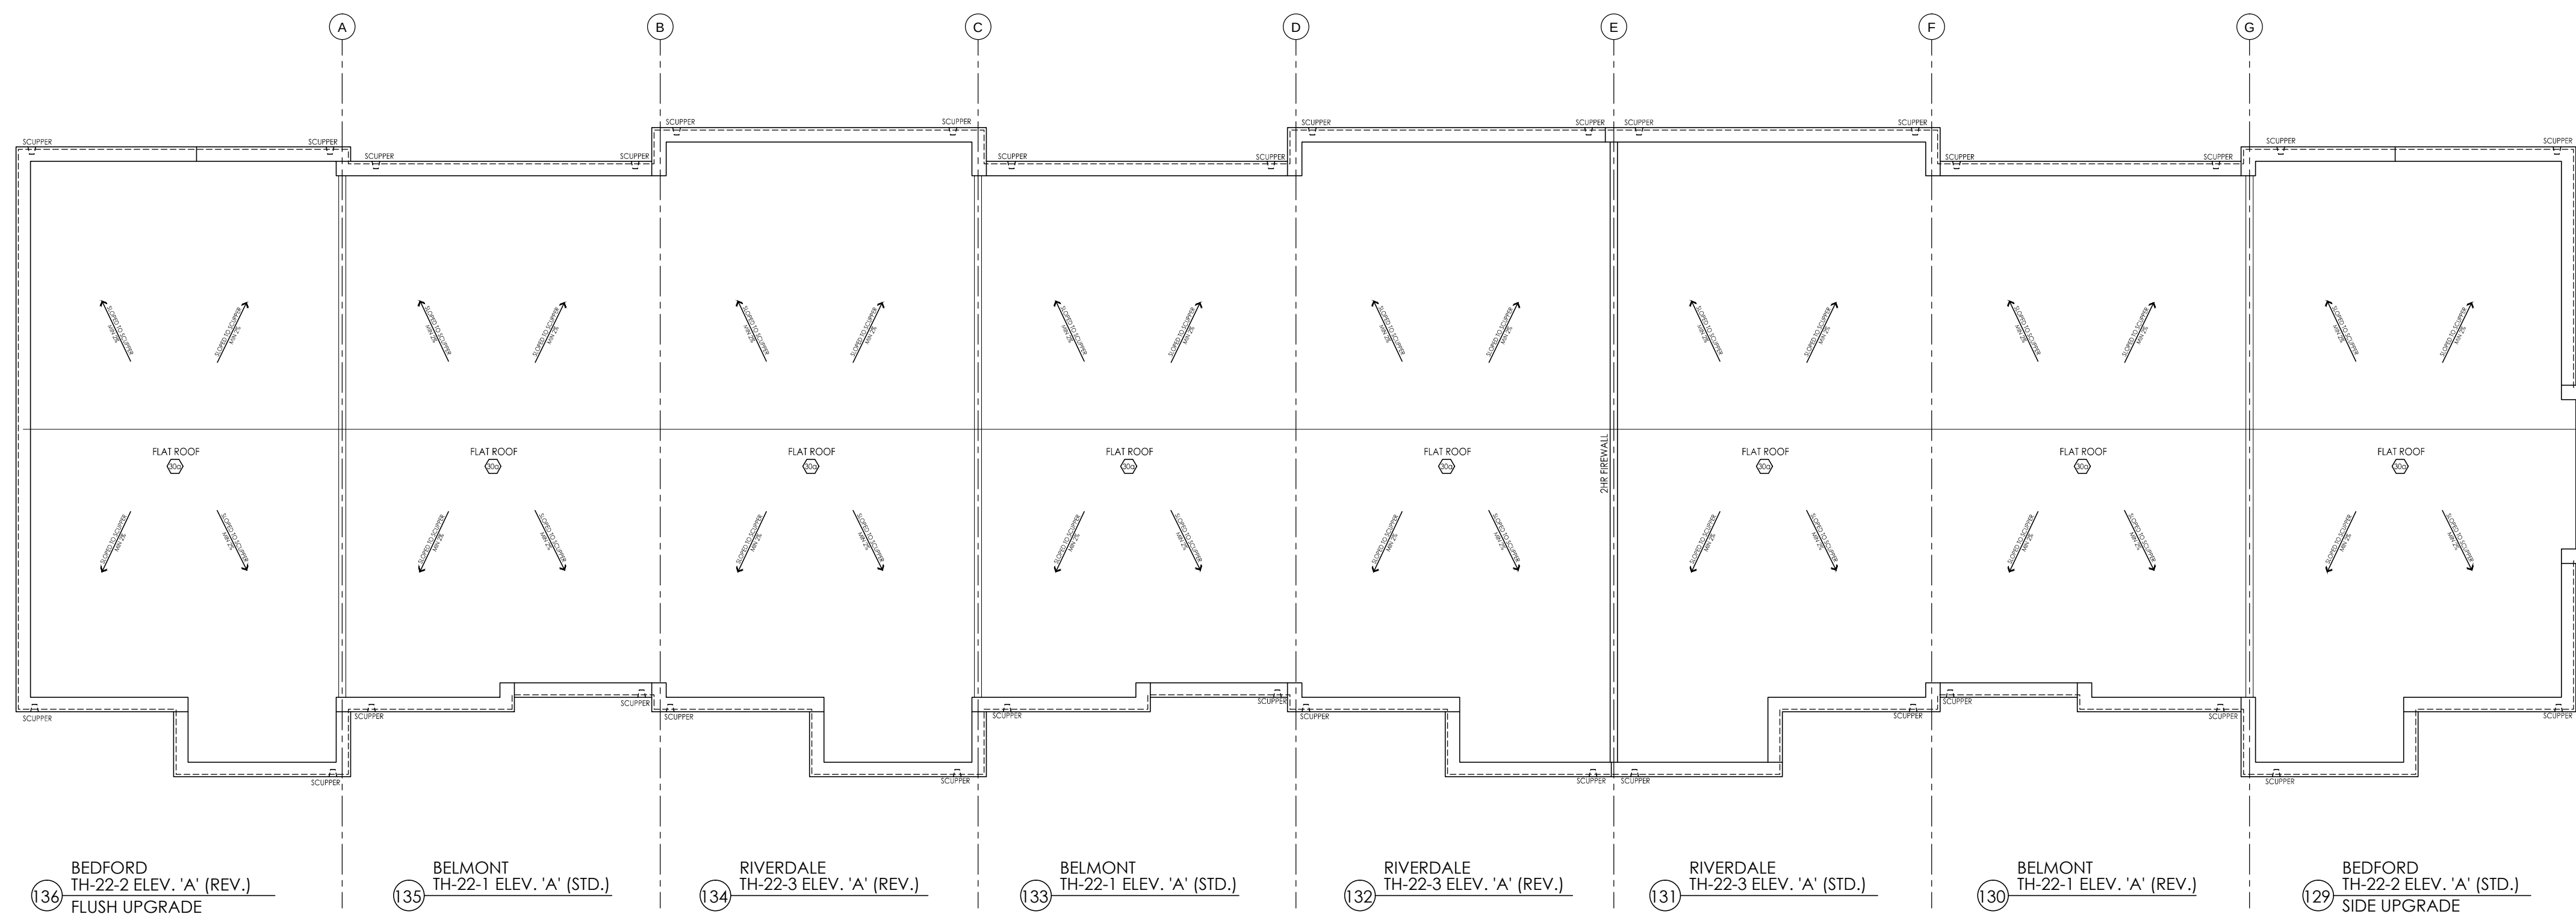

ROOF PLAN - BLOCK 'K'

#	revisions	date	drawn	chk
1	ISSUED FOR CLIENT REVIEW	9-jan-15	cp	jh
2	ISSUED FINAL	13-mar-15	jh	jh
3				
4				
5				
6				
7				
8				
9				
10				
11				
12				

client

Senator Homes

project

BATHURST 9130

Vaughan

model

BLOCK K

project #

12073

scale



3/16" = 1'-0"

page

A3



I, ERIC SCHNEIDER, DECLARE THAT I HAVE REVIEWED AND TAKEN DESIGN RESPONSIBILITY FOR THE DESIGN WORK ON BEHALF OF AN DESIGN LTD. UNDER DIVISION C PART 3 SUBSECTION 3.2.4 OF THE BUILDING CODE. I AM QUALIFIED AND THE FIRM IS REGISTERED IN THE APPROPRIATE CLASSES / CATEGORIES.
QUALIFIED DESIGNER RCN: 3860
FIRM RCN: 2895
DATE: 15 MAR 15
SIGNATURE: *Eric Schneider*

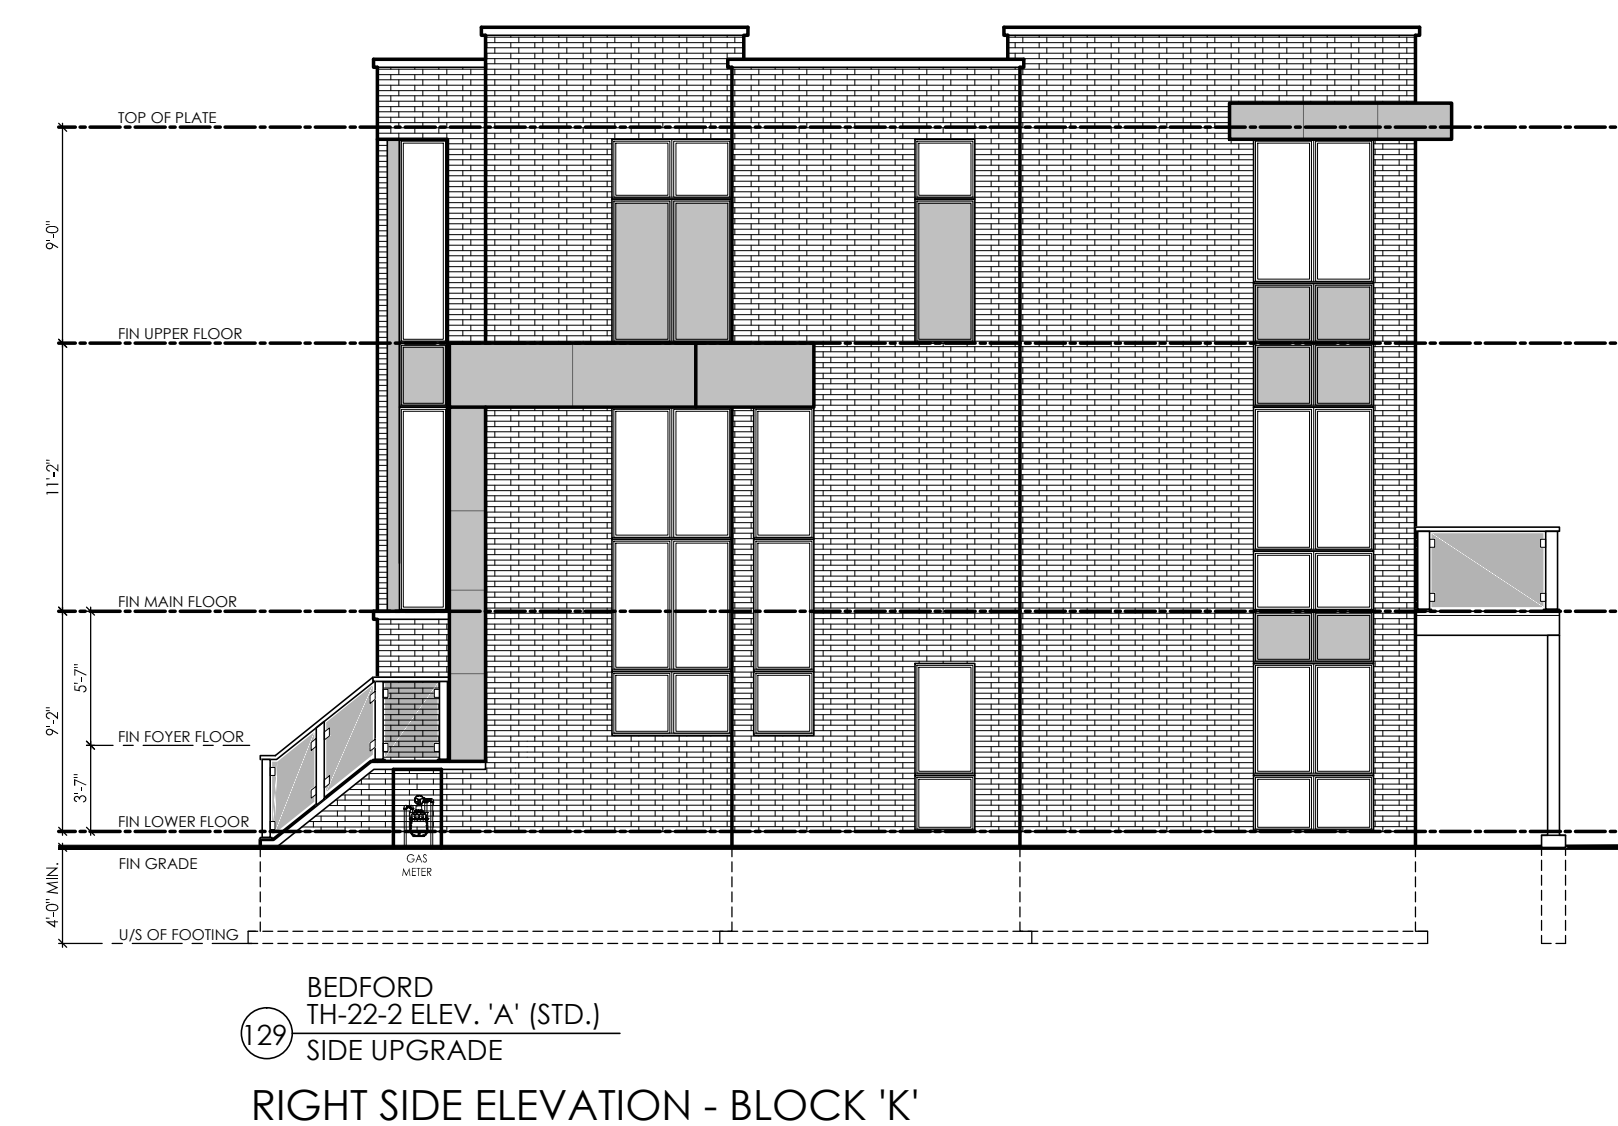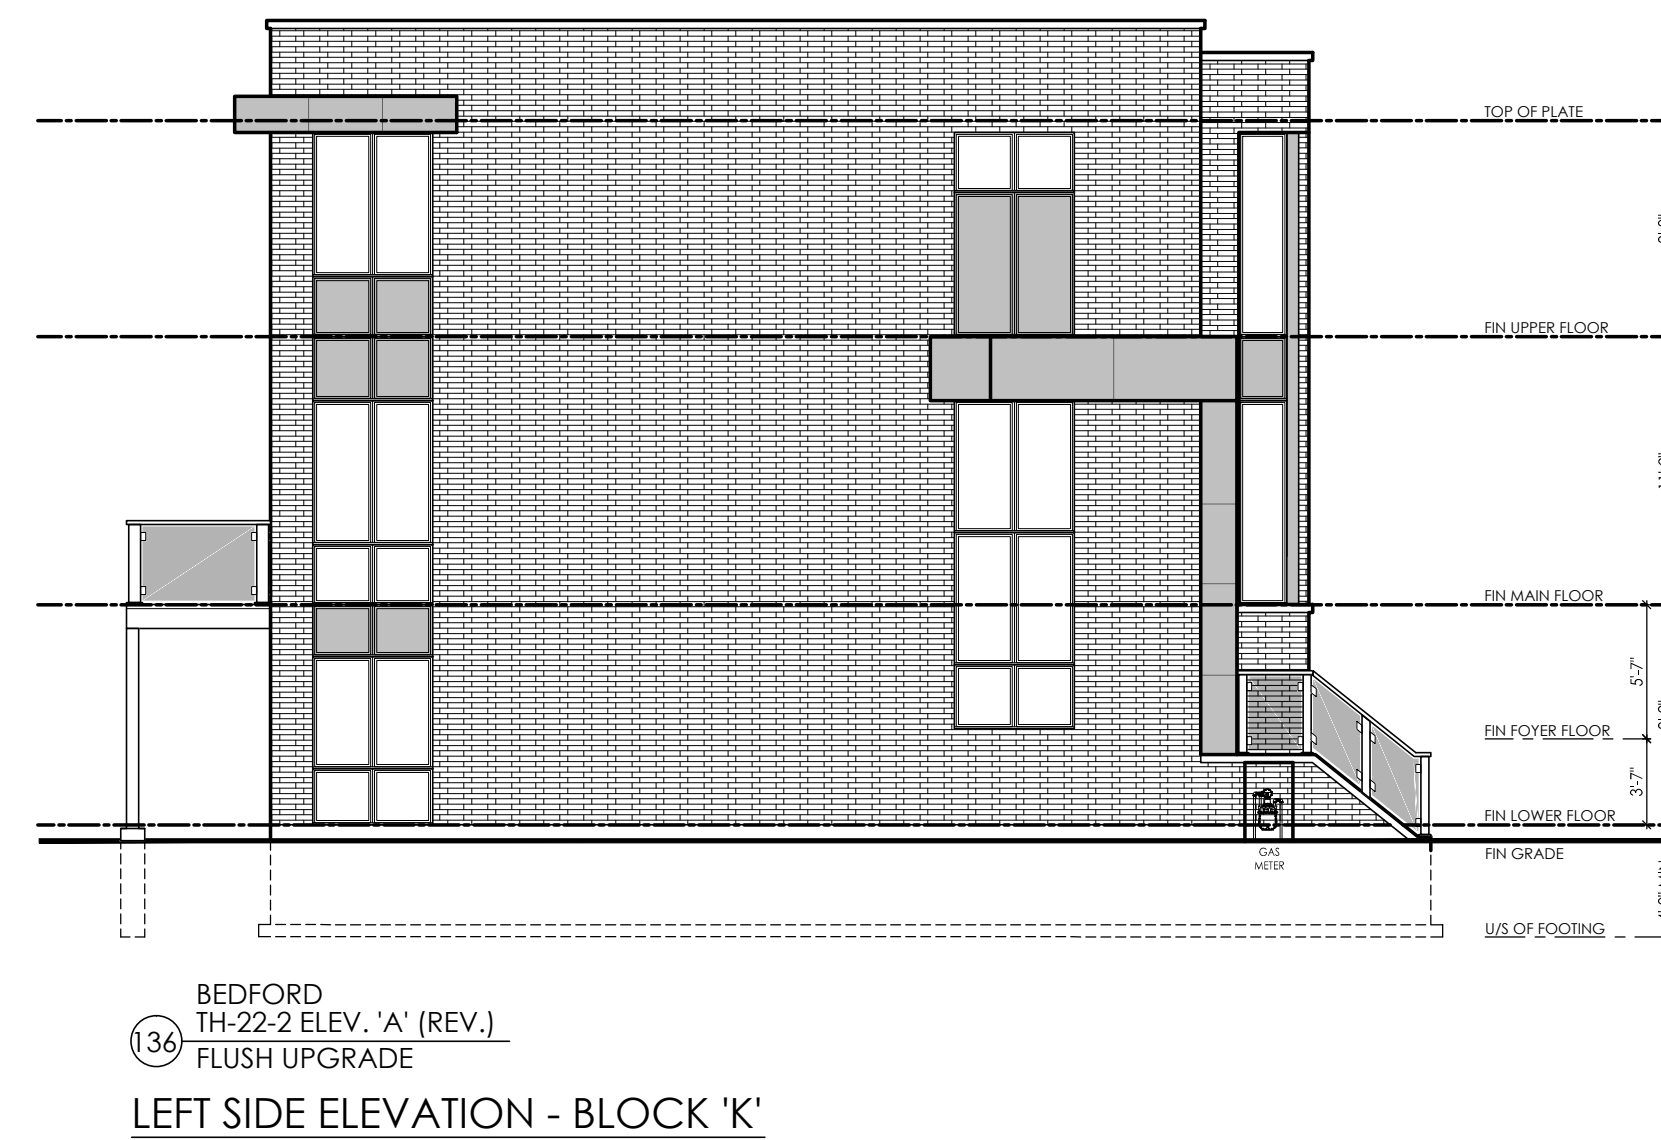

#	revisions	date	drawn	chk
1	ISSUED FOR CLIENT REVIEW	9-jan-15	aj	aj
2	ISSUED FINAL	13-mar-15	aj	aj
3				
4				
5				
6				
7				
8				
9				
10				
11				
12				

client: Senator Homes

project: BATHURST 9130
Vaughan

model: BLOCK K

project #: 12073

scale: 3/16" = 1'-0"

page: