


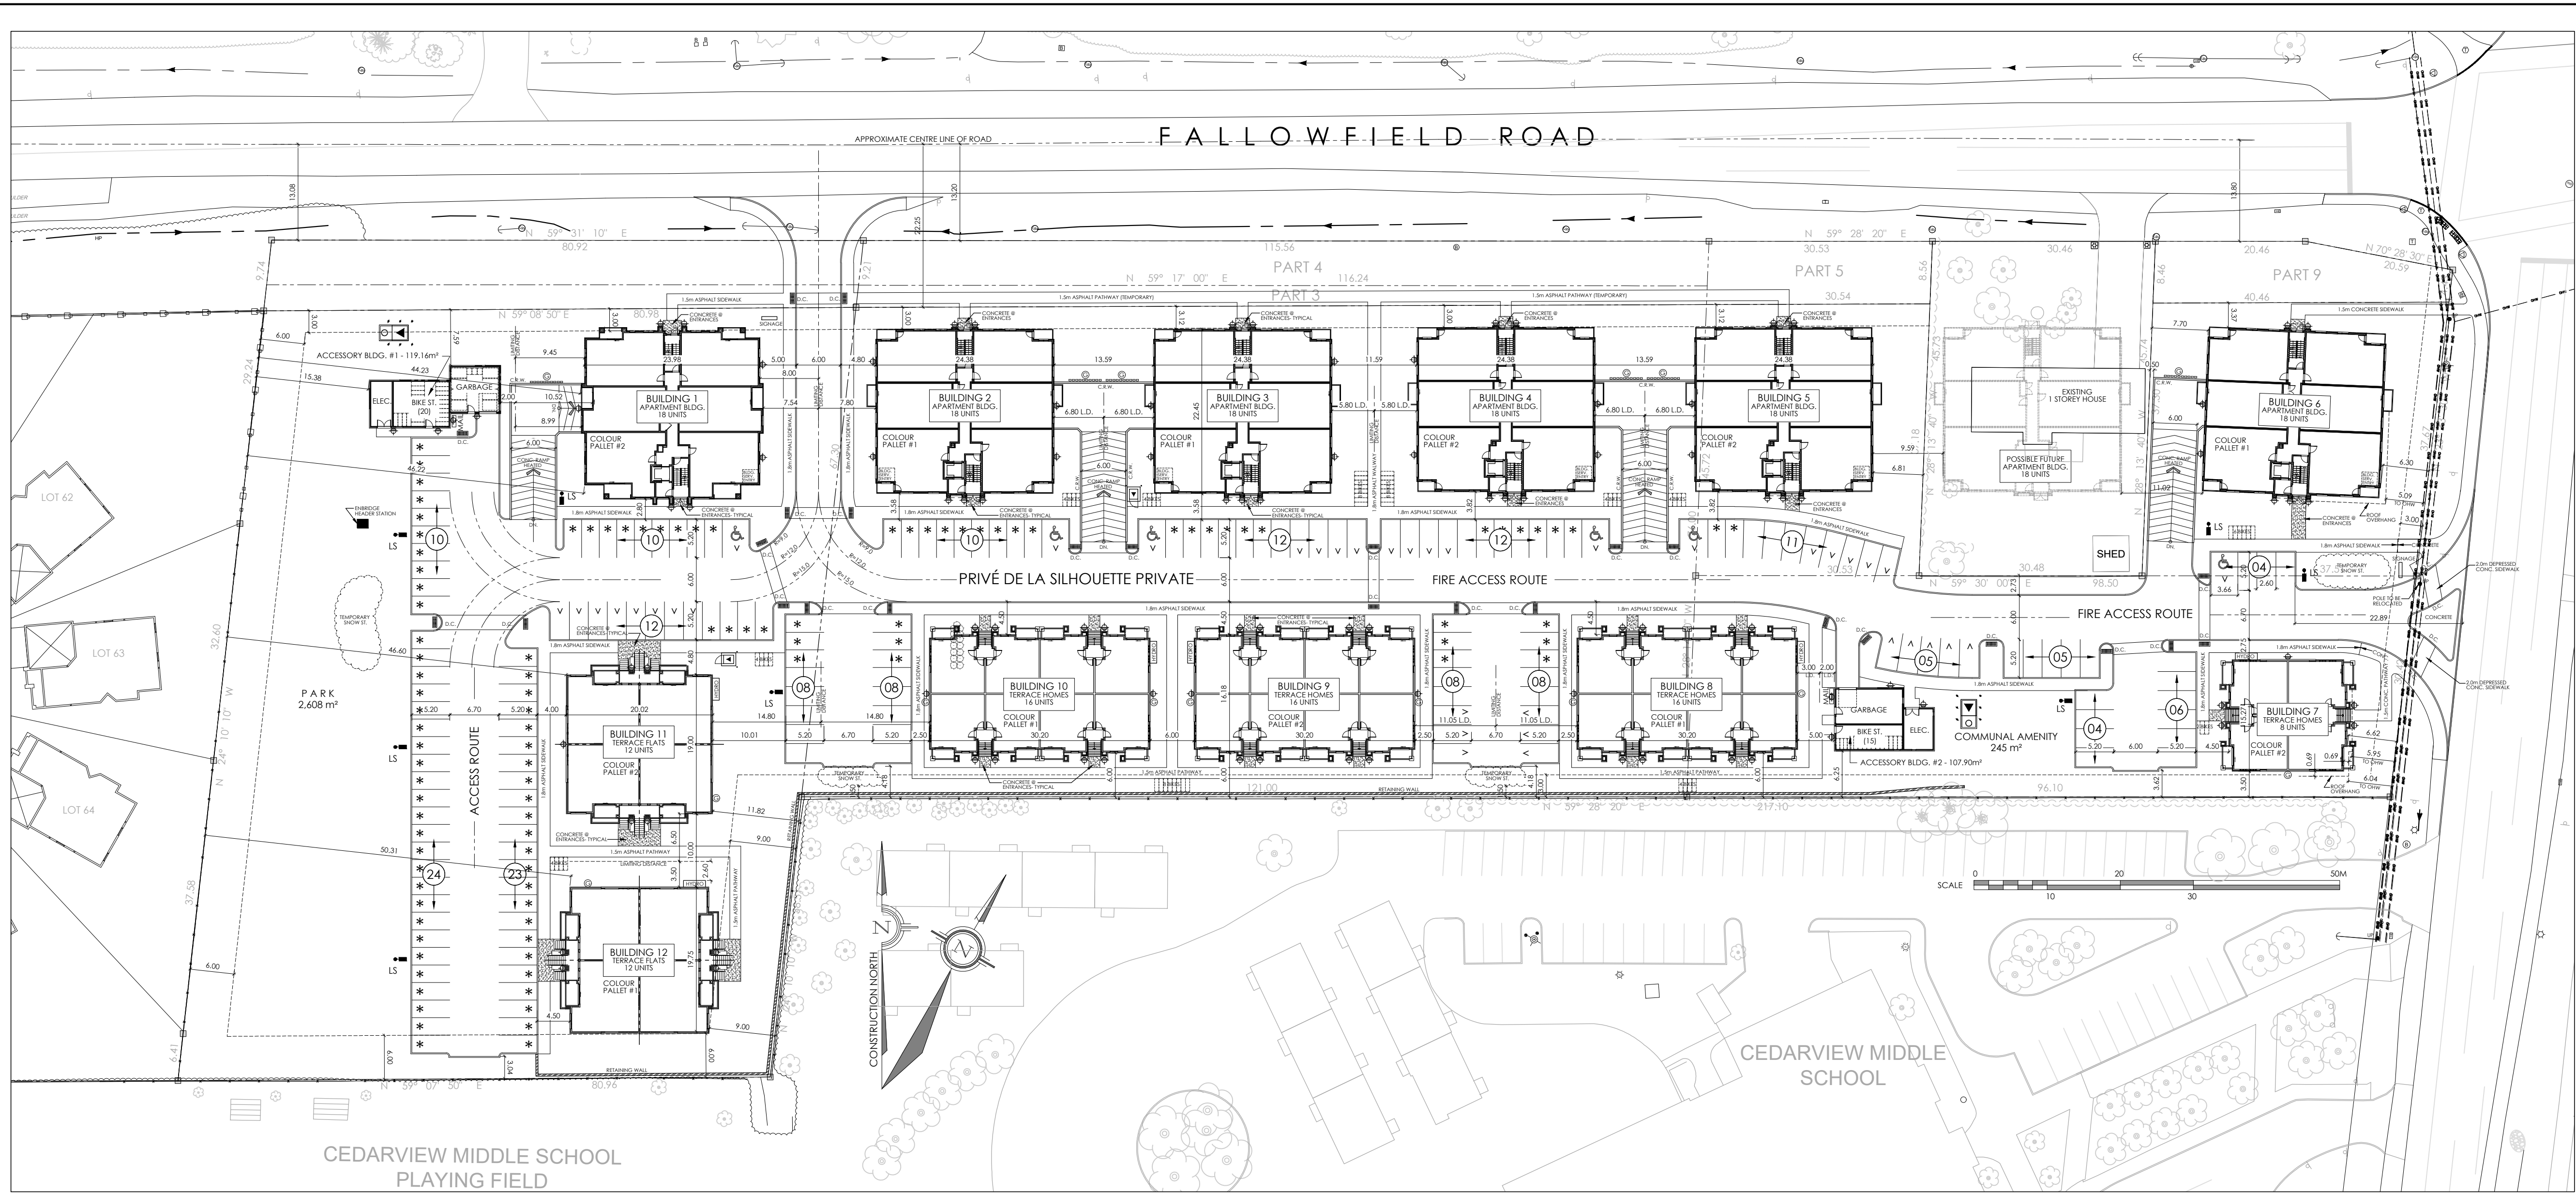

KEY PLAN: N.T.S.

SITE INFORMATION :

SITE AREA :

ZONING :

PERMITTED USES:

LOT WIDTH (MIN.):

LOT AREA (MIN.):

BUILDING HEIGHT (MAX.):

FRONT YARD (MIN.):

REAR YARD (MIN.):

INTERIOR SIDE YARD (MIN.):

CORNER SIDE YARD (MIN.):

ACCESSORY BUILDING SIZE (MAX.):

ACCESSORY BUILDING HEIGHT (MAX.):

LANDSCAPED AREA OF LOT (MIN.):

TOTAL AMENITY AREA REQUIRED :

COMMUNAL AMENITY AREA REQ'D. (MIN.):

AMENITY AREA PROVIDED :

REVISIONS

REVISIONS

APARTMENT BUILDING, TERRA FLATS & BACK TO BACK TERRACE HOMES:

BUILDING NO.:

BUILDING AREA: GROSS FLOOR AREA: No. UNITS:

BUILDING 1 = APARTMENT BLDG.

BUILDING 2 = APARTMENT BLDG.

BUILDING 3 = APARTMENT BLDG.

BUILDING 4 = APARTMENT BLDG.

BUILDING 5 = APARTMENT BLDG.

BUILDING 6 = APARTMENT BLDG.

BUILDING 7 = BACK TO BACK TERRACE HOMES

BUILDING 8 = BACK TO BACK TERRACE HOMES

BUILDING 9 = BACK TO BACK TERRACE HOMES

BUILDING 10 = BACK TO BACK TERRACE HOMES

BUILDING 11 = TERRA FLATS

BUILDING 12 = TERRA FLATS

ACCESSORY BLDG. 1 =

ACCESSORY BLDG. 2 =

TOTAL =

APARTMENT BUILDING =

TERRA FLATS =

BACK TO BACK TERRACE HOMES =

TOTAL =

PARKING :

PARKING REQUIRED :

TOTAL PARKING SPACES REQUIRED =

PARKING PROVIDED :

UNDERGROUND - 6 x 14 Spaces =

SURFACE - 180 Spaces (38 Visitor Spaces) =

TOTAL =

117 (12 u/g) PARKING SPACES (44.32% total) INDICATED WITH AN * HAVE A WIDTH OF 2.4m as per SECTION 106 (3)(b)(ii)

BICYCLE PARKING PROVIDED :

(0.5 / (188) d.u.) = 94.0 Spaces

BICYCLE PARKING PROVIDED :

35 (Accessory bldg.) + 60 SURFACE = 95.0 spaces

SNOW STORAGE :

CLEARED SNOW TO BE REMOVED FROM SITE

LEGEND:

D.C. - DEPRESSED CURB

GAS METERS LOCATION

WALL MOUNT LIGHT FIXTURE

FIRE HYDRANT

L.S. - LIGHT STANDARD

VISITOR PARKING SPACE

TRANSFORMER & MANHOLE

MINI SUBSTATION

NOTE:

SITE PLAN TO BE READ IN CONJUNCTION WITH :

SITE SERVICING AND GRADING PLAN PREPARED BY NOVATECH


ENGINEERING CONSULTANTS.

LANDSCAPING PLAN PREPARED BY JAMES B. LENNOX AND ASSOCIATES INC.

BOUNDARIES DERIVED FROM: PLAN 4M-XXX.

PLAN PREPARED BY ANNIS O'SULLIVAN VOLLEBEKK LTD.

DATED XXX. XX. 20XX.

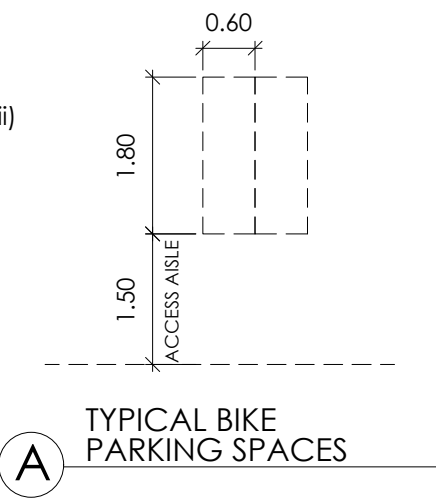

M. David Blakely Architect Inc. 2200 Prince of Wales Dr. Suite 101 Ottawa, Ontario Phone (613) 226-8811 Fax (613) 226-7942 K2E 6Z9

GENERAL NOTES: 1. THE CONTRACTOR IS RESPONSIBLE FOR CHECKING AND VERIFYING ALL DIMENSIONS. ANY DISCREPANCY MUST BE REPORTED TO M. DAVID BLAKELY ARCHITECT INC. 2. ALL WORK AND MATERIALS TO BE IN COMPLIANCE WITH ALL CODES, REGULATIONS, & BY-LAWS. 3. ADDITIONAL DRAWINGS MAY BE ISSUED FOR CLARIFICATION TO ASSIST THE PROPER EXECUTION OF WORK. SUCH DRAWINGS WILL HAVE THE SAME MEANING AND INTENT AS IF THEY WERE INCLUDED WITH THE PLANS IN CONTRACT DOCUMENTS 4. DO NOT SCALE DRAWINGS. 5. THIS DRAWING SHALL NOT BE USED OR COPIED WITHOUT THE AUTHORIZATION OF THE ARCHITECT 6. THIS DRAWING SHALL NOT BE USED FOR PERMIT OR CONSTRUCTION UNLESS THE DRAWING BEARS THE ARCHITECT'S SEAL AND SIGNATURE



12.	29/08/19	GENERAL REVISIONS	MB
13.	28/08/19	FOR RESUBMISSION	MB
14.	25/07/19	CEDARVIEW ENTRANCE REVISED	MB
15.	22/07/19	SIDEWALK REVISIONS	MB
16.	15/07/19	AS PER NOVATECH'S COMMENTS	MB
17.	06/02/19	PARKING ADDED	MB
18.	05/02/19	FOR DISCUSSION	MB
19.	27/07/18	SITE PLAN SUBMISSION	MB
20.	14/05/18	FOR REVIEW - FOR CO-ORDINATION	SM
21.	14/04/18	PARKING PROVIDED 274	MB
22.	06/04/18	BUILDING 7 SHIFTED WEST	MB
23.	18/01/18	FOR REVIEW	MB
24.	02/05/22	VISITOR SPACES INDICATED	MB
25.	22/02/22	1 SURFACE PARKING SPACE ADDED	MB
26.	09/11/21	GAS METERS RELOCATED, BLDGS. 1-6	MB
27.	21/10/21	BUILDINGS 1,11,12 FOR PERMIT	MB
28.	19/07/21	SURFACE BIKE PARKING ADDED	MB
29.	08/10/20	HYDRO ENCLOSURES GAS METERS LOCATED	MB
30.	31/08/20	PRIVATE STREET NAME ADDED	MB
31.	24/08/20	FOR RESUBMISSION	MB
32.	17/07/20	SIDEWALK @ BLDG. 6 SHIFTED NORTH	MB
33.	16/07/20	BLDG. 6&7 SHIFTED, ELEC. ROOMS ADDED	MB
34.	04/03/20	BUILDING 08 FOOTPRINT REVISED	MB
35.	13/02/20	BUILDING 08 FOOTPRINT REVISED	MB
36.	01/09/22	ACCESSORY BUILDING #1 FOR PERMIT	MB

37.	10/01/24	BLDG. 7&8 & ACC. #2 ISSUED FOR PERMIT	MB
38.	18/12/23	ACCESSORY BLDG. #2 FOOTPRINT REV.	MB
39.	19/09/23	BUILDINGS 2-4 FOOTPRINTS REVISED	MB
40.	31/08/23	ACC. BLDG. #1 REV. AS PER PHOENIX	MB
41.	24/08/23	BUILDINGS 7&8 FOR PERMIT	MB
42.	23/08/23	ACC. BLDG. #1 REV./TRANSFORMERS ADDED	MB
43.	21/11/22	BUILDINGS 9&10 FOR PERMIT	MB
44.	08/11/22	BUILDINGS 2&3 FOR PERMIT	MB
45.	01/09/22	ACCESSORY BUILDING #1 FOR PERMIT	MB

46.	10/01/24	BLDG. 7&8 & ACC. #2 ISSUED FOR PERMIT	MB
47.	18/12/23	ACCESSORY BLDG. #2 FOOTPRINT REV.	MB
48.	19/09/23	BUILDINGS 2-4 FOOTPRINTS REVISED	MB
49.	31/08/23	ACC. BLDG. #1 REV. AS PER PHOENIX	MB
50.	24/08/23	BUILDINGS 7&8 FOR PERMIT	MB
51.	23/08/23	ACC. BLDG. #1 REV./TRANSFORMERS ADDED	MB
52.	21/11/22	BUILDINGS 9&10 FOR PERMIT	MB
53.	08/11/22	BUILDINGS 2&3 FOR PERMIT	MB
54.	01/09/22	ACCESSORY BUILDING #1 FOR PERMIT	MB

55.	10/01/24	BLDG. 7&8 & ACC. #2 ISSUED FOR PERMIT	MB
56.	18/12/23	ACCESSORY BLDG. #2 FOOTPRINT REV.	MB
57.	19/09/23	BUILDINGS 2-4 FOOTPRINTS REVISED	MB
58.	31/08/23	ACC. BLDG. #1 REV. AS PER PHOENIX	MB
59.	24/08/23	BUILDINGS 7&8 FOR PERMIT	MB
60.	23/08/23	ACC. BLDG. #1 REV./TRANSFORMERS ADDED	MB
61.	21/11/22	BUILDINGS 9&10 FOR PERMIT	MB
62.	08/11/22	BUILDINGS 2&3 FOR PERMIT	MB
63.	01/09/22	ACCESSORY BUILDING #1 FOR PERMIT	MB

64.	10/01/24	BLDG. 7&8 & ACC. #2 ISSUED FOR PERMIT	MB
65.	18/12/23	ACCESSORY BLDG. #2 FOOTPRINT REV.	MB
66.	19/09/23	BUILDINGS 2-4 FOOTPRINTS REVISED	MB
67.	31/08/23	ACC. BLDG. #1 REV. AS PER PHOENIX	MB
68.	24/08/23	BUILDINGS 7&8 FOR PERMIT	MB
69.	23/08/23	ACC. BLDG. #1 REV./TRANSFORMERS ADDED	MB
70.	21/11/22	BUILDINGS 9&10 FOR PERMIT	MB
71.	08/11/22	BUILDINGS 2&3 FOR PERMIT	MB
72.	01/09/22	ACCESSORY BUILDING #1 FOR PERMIT	MB

73.	10/01/24	BLDG. 7&8 & ACC. #2 ISSUED FOR PERMIT	MB
74.	18/12/23	ACCESSORY BLDG. #2 FOOTPRINT REV.	MB
75.	19/09/23	BUILDINGS 2-4 FOOTPRINTS REVISED	MB
76.	31/08/23	ACC. BLDG. #1 REV. AS PER PHOENIX	MB
77.	24/08/23	BUILDINGS 7&8 FOR PERMIT	MB
78.	23/08/23	ACC. BLDG. #1 REV./TRANSFORMERS ADDED	MB
79.	21/11/22	BUILDINGS 9&10 FOR PERMIT	MB
80.	08/11/22	BUILDINGS 2&3 FOR PERMIT	MB
81.	01/09/22	ACCESSORY BUILDING #1 FOR PERMIT	MB

PROJECT: THE JUNCTION PLANNED UNIT DEVELOPMENT 2740 CEDARVIEW RD. @ FALLOWFIELD RD. OTTAWA, ONTARIO


CLIENT: PHOENIX HOMES 18A Bentley Ave Ottawa, ON K2E 6T8

DRAWING TITLE: SITE PLAN



DATE: JAN. 2017. SCALE: 1 : 500

DRAWN BY: mdb CHECKED: MDB


SHEET NO.: SP1

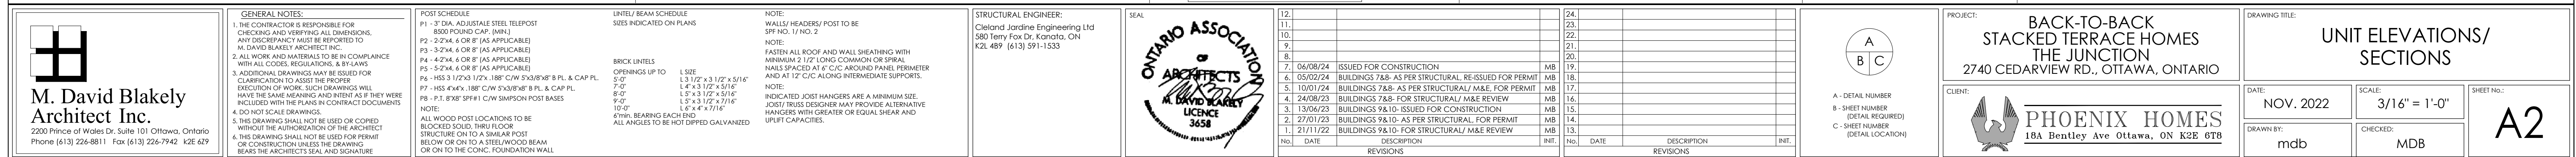




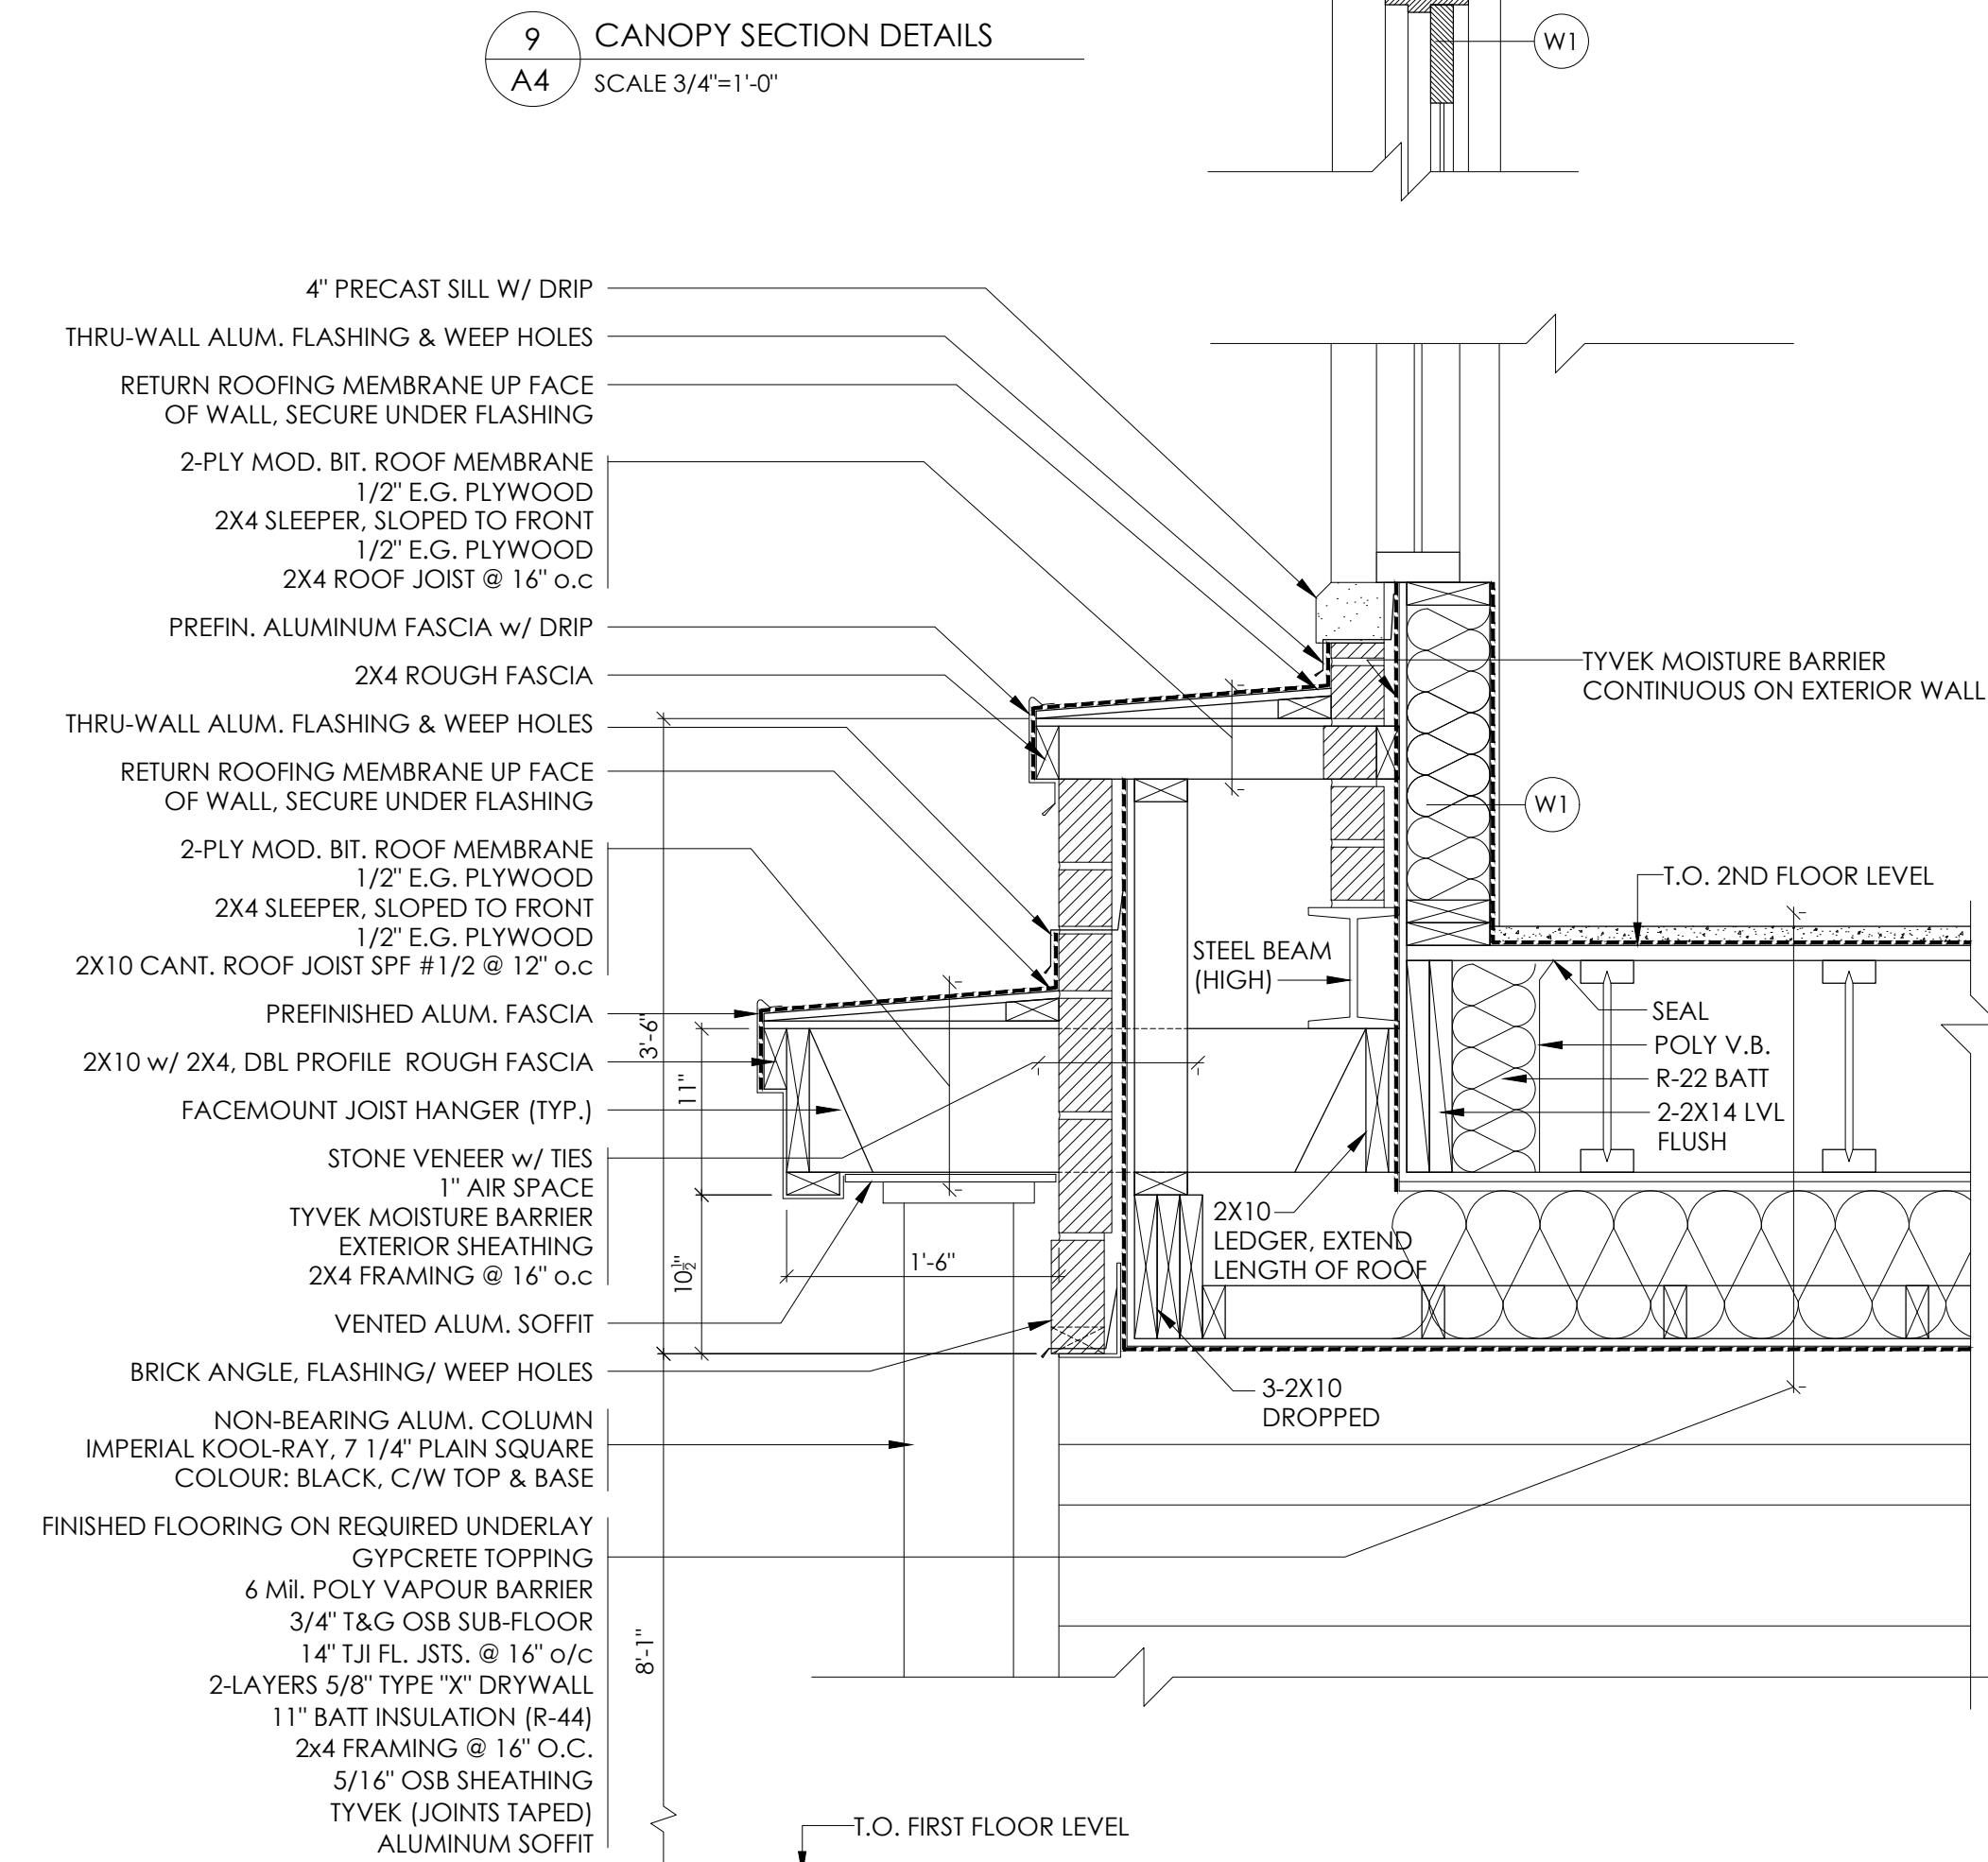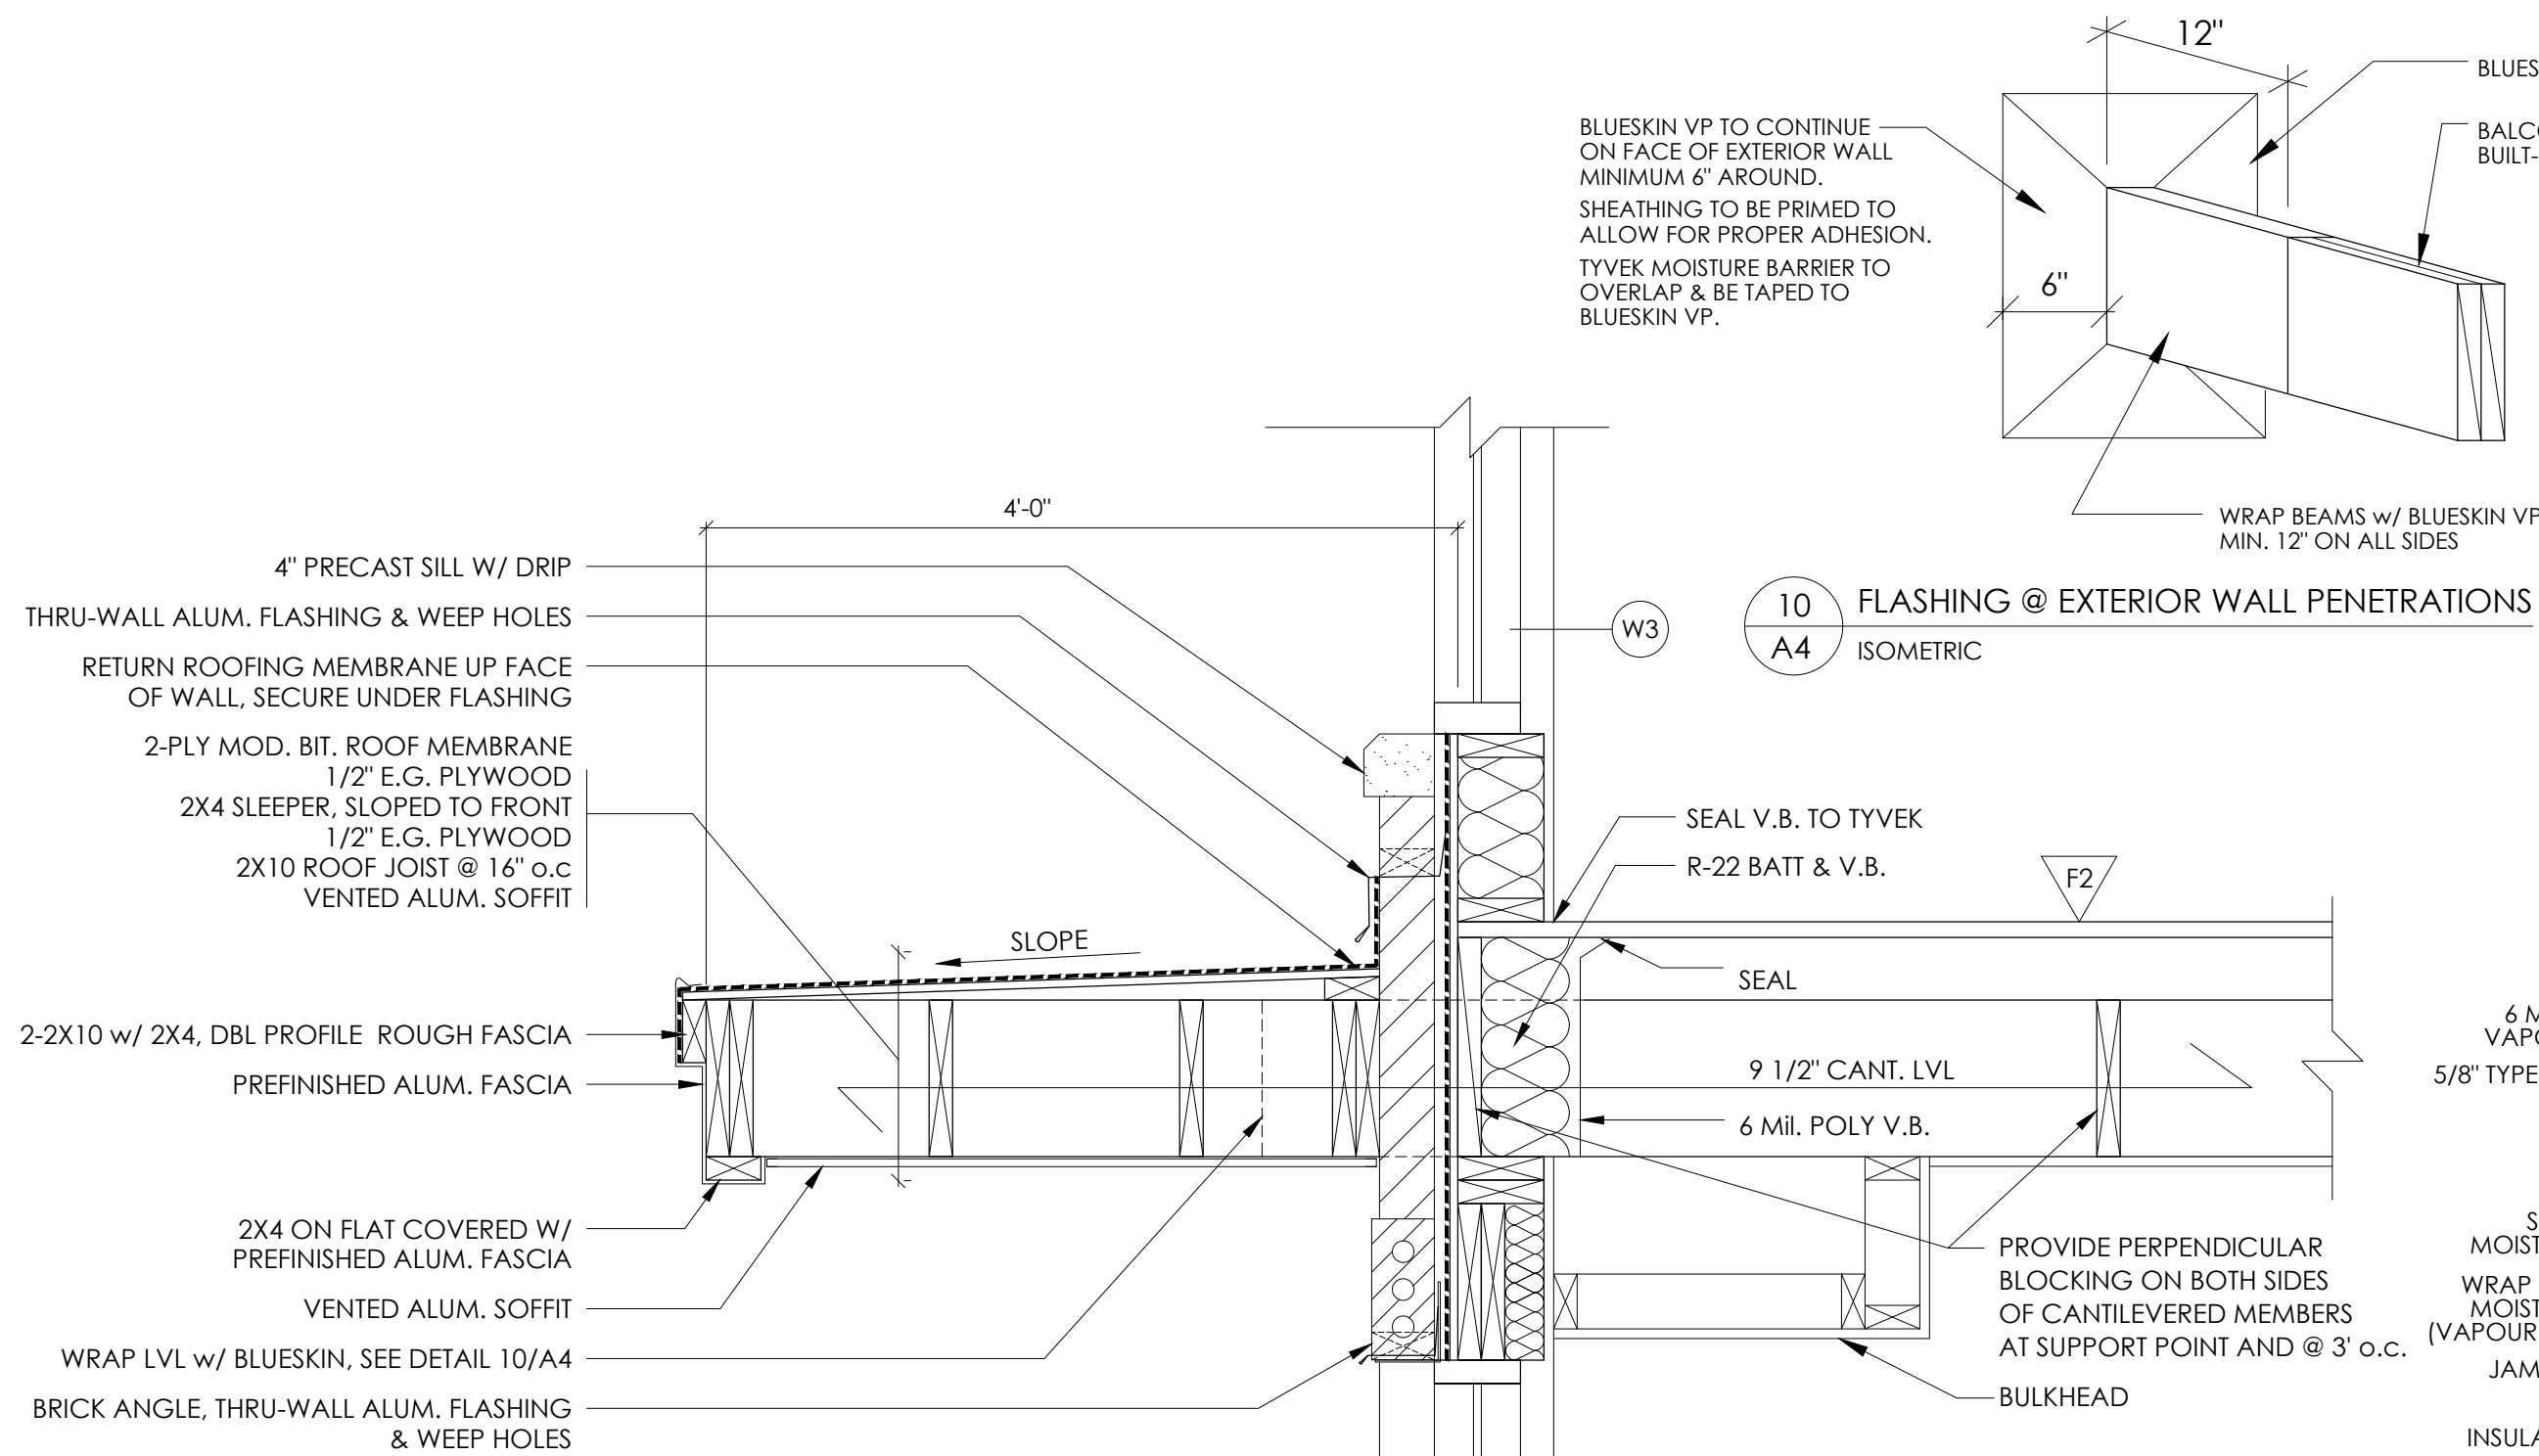


8 PORCH ROOF SECTION DETAIL
A4 SCALE 3/8"=1'-0"

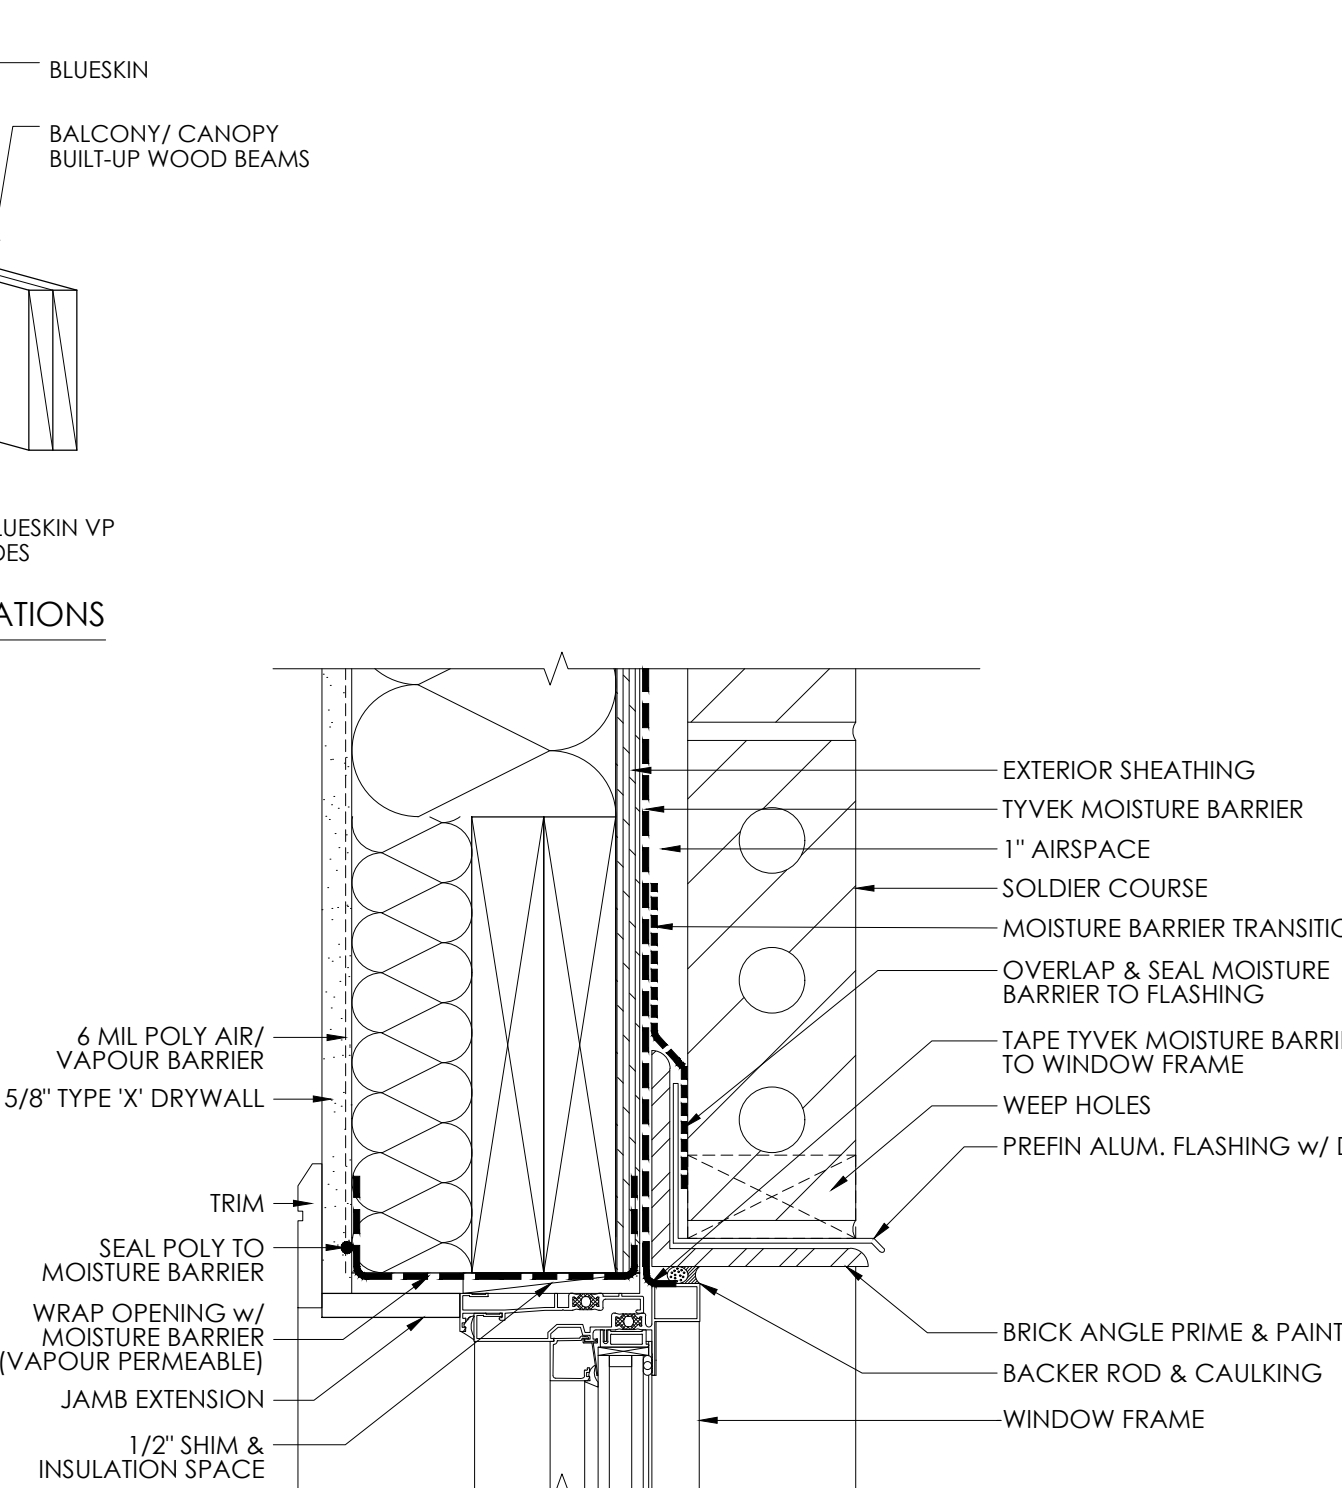


7 TYPICAL WINDOW HEADER
A4 SECTION DETAIL SCALE 3"=1'-0"

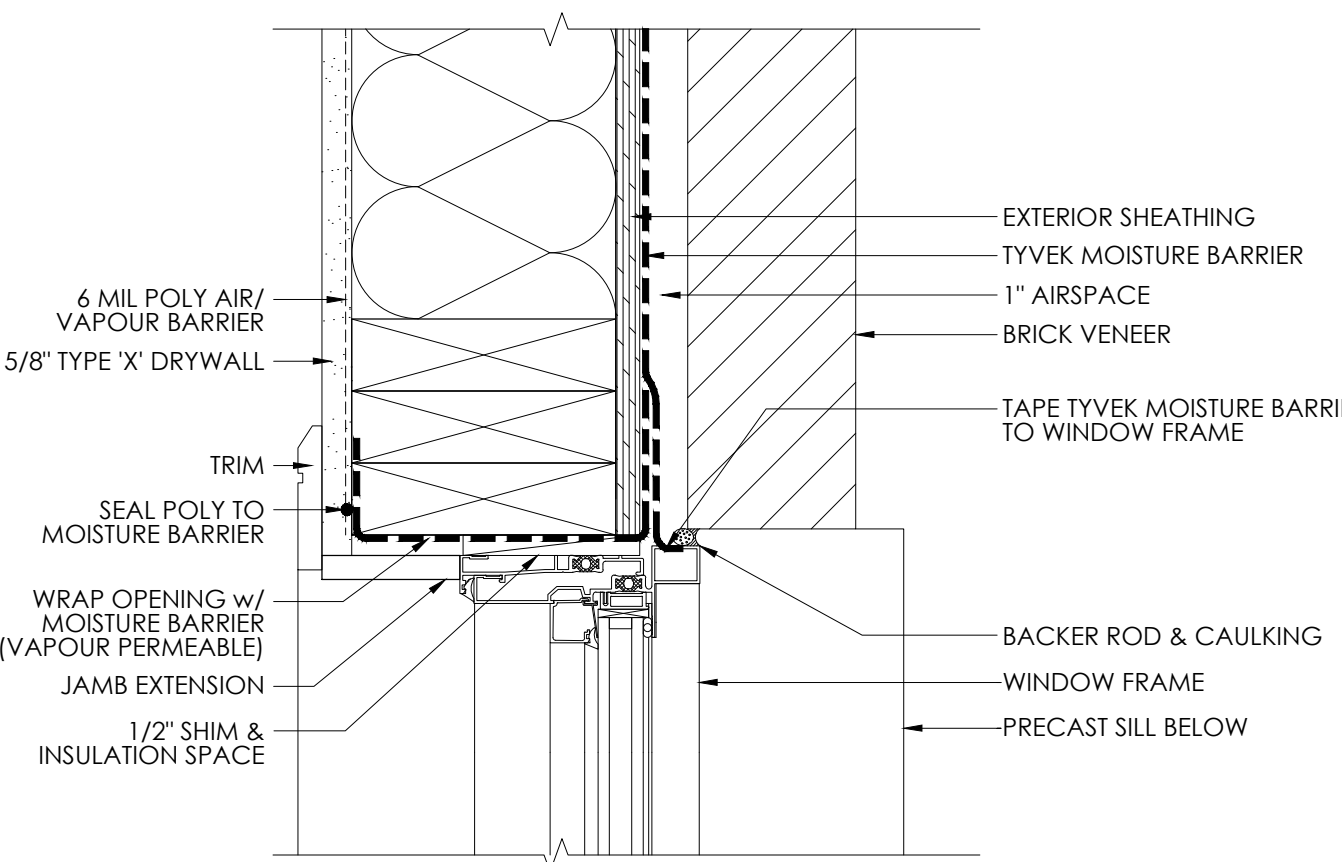


6 TYPICAL WINDOW JAMB
A4 SECTION DETAIL SCALE 3"=1'-0"

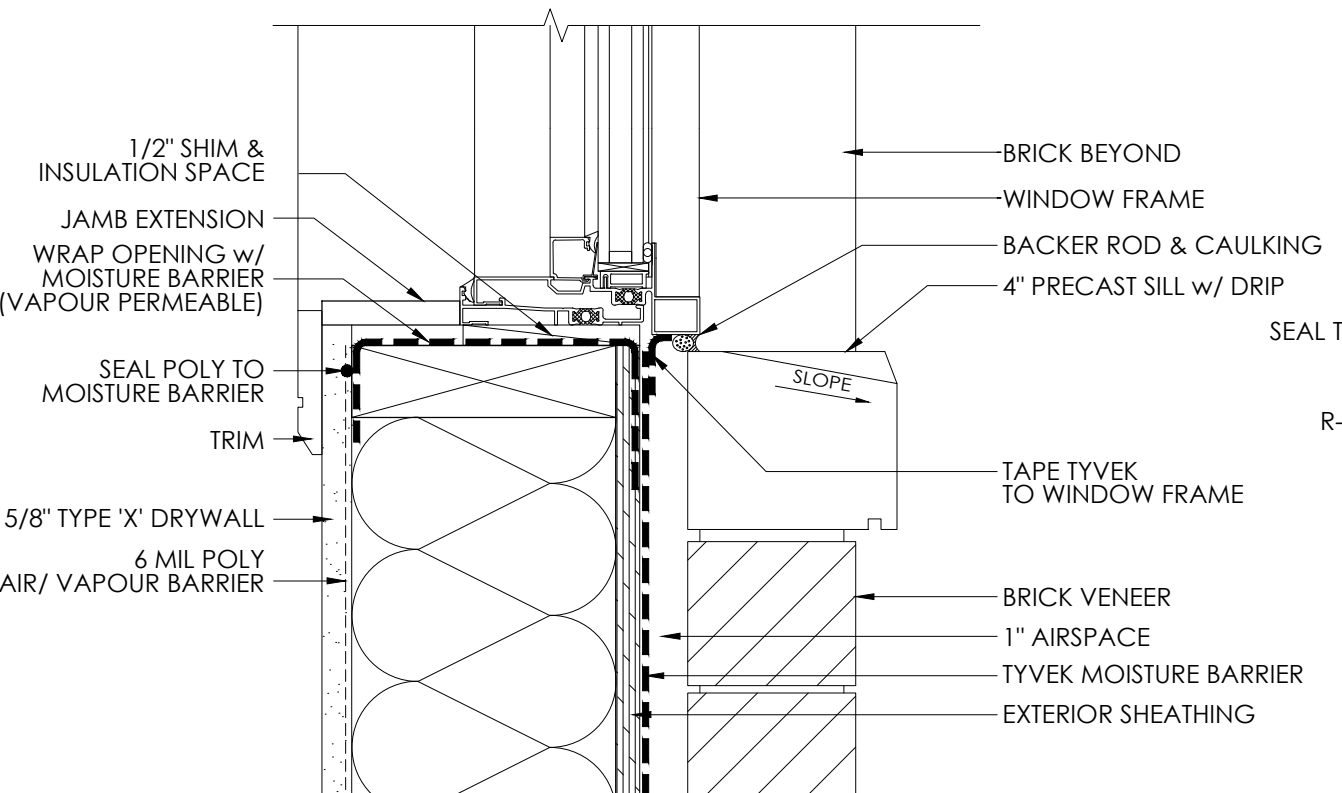


5 TYPICAL WINDOW SILL
A4 SECTION DETAIL SCALE 3"=1'-0"

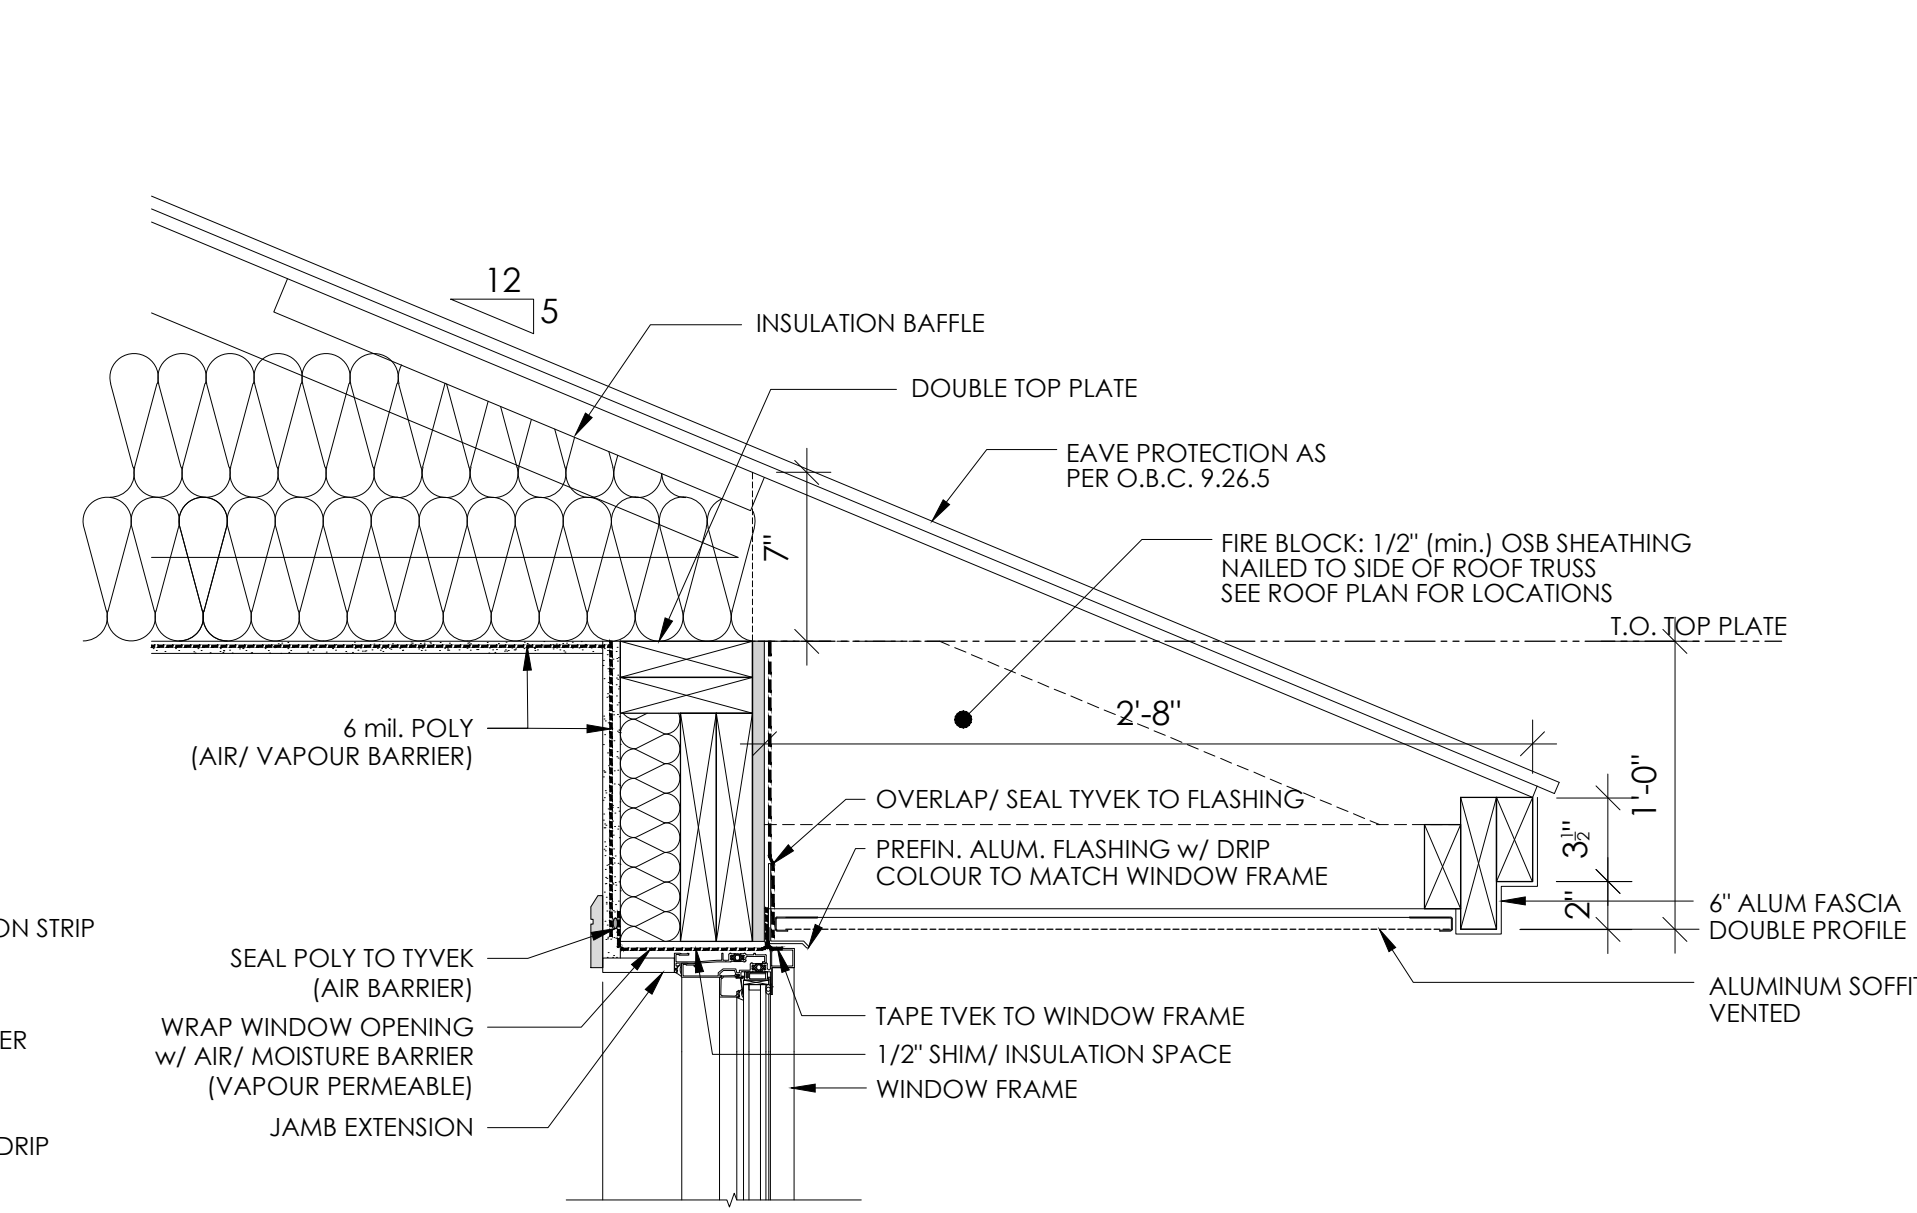


3 TYPICAL TRUSS HEAL
A4 SECTION DETAIL SCALE 1 1/2"=1'-0"

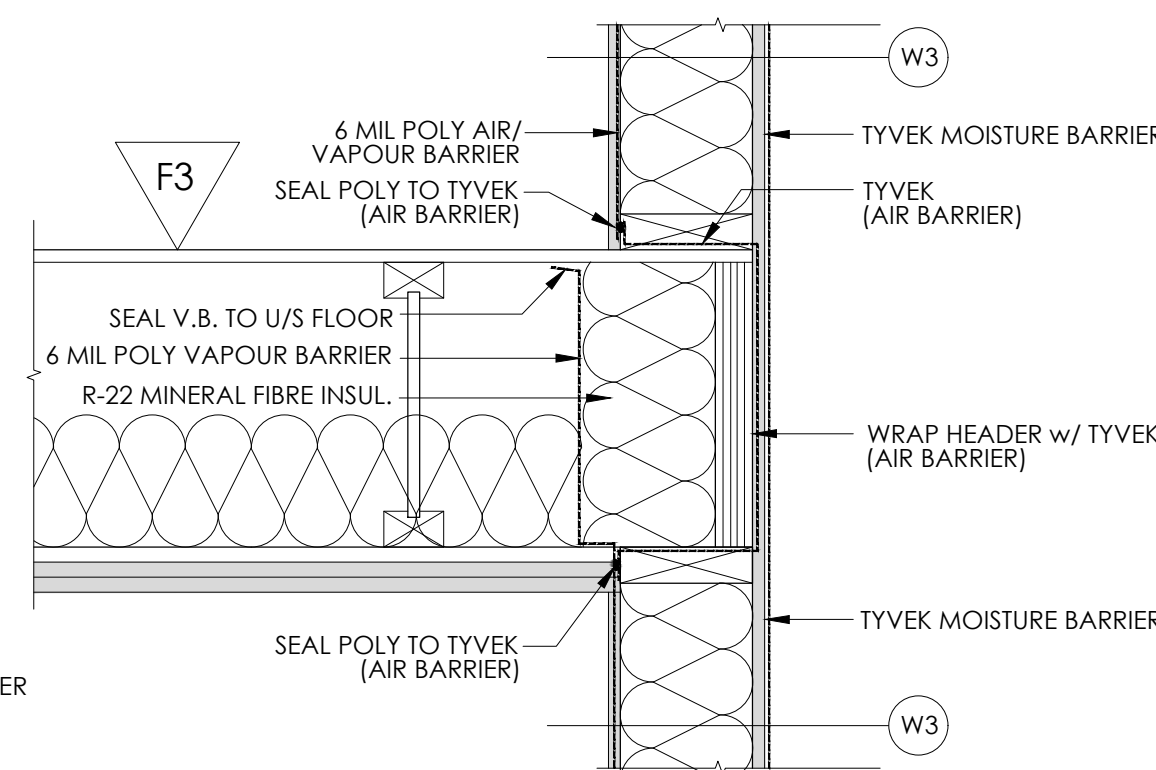


2 TYPICAL FLOOR HEADER
A4 SECTION DETAIL SCALE 1 1/2"=1'-0"

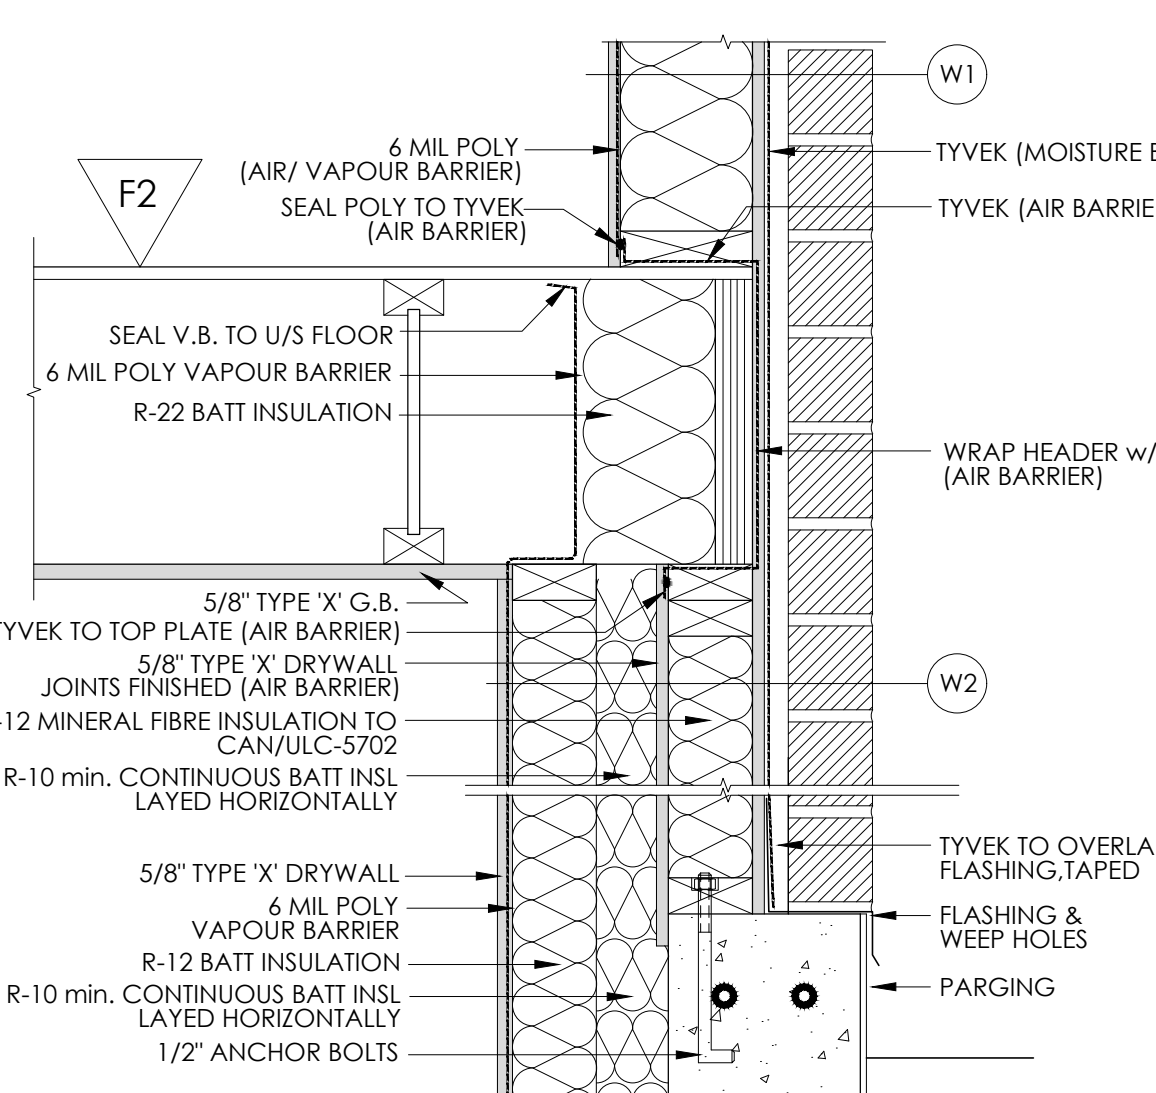

1 TYPICAL FLOOR HEADER w/ BRICK
A4 SECTION DETAIL SCALE 1 1/2"=1'-0"

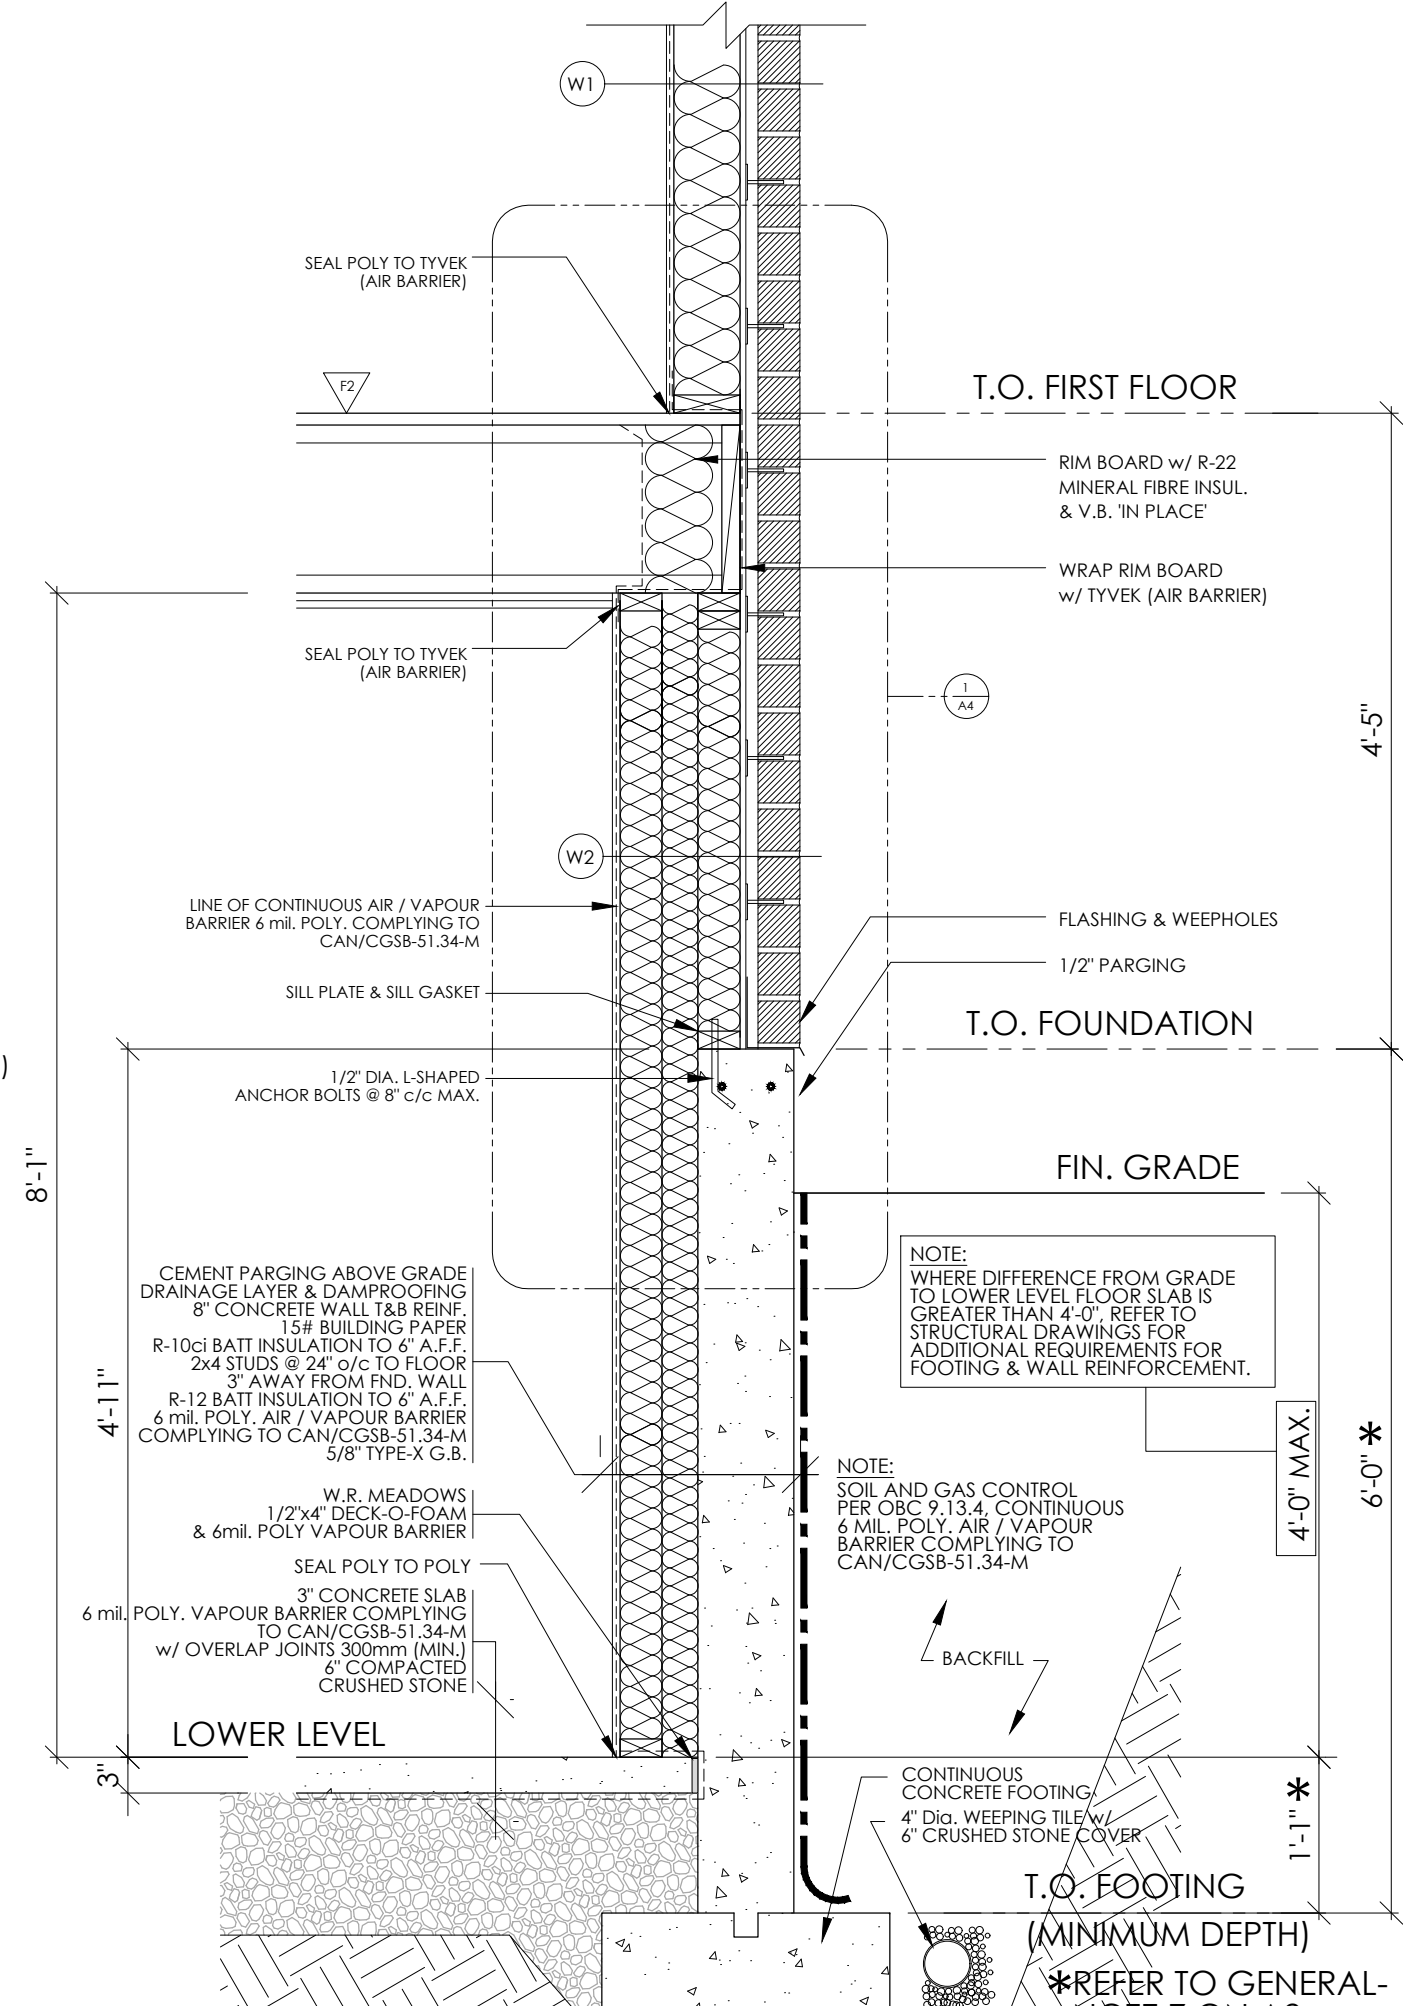

4 TYPICAL END WALL w/ BRICK
A4 SECTION DETAIL SCALE 3/8"=1'-0"

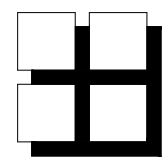

M. David Blakely
Architect Inc.

2200 Prince of Wales Dr. Suite 101 Ottawa, Ontario
Phone (613) 226-8811 Fax (613) 226-7942 K2E 6Z9

GENERAL NOTES:

1. THE CONTRACTOR IS RESPONSIBLE FOR CHECKING AND VERIFYING ALL DIMENSIONS. ANY DISCREPANCY MUST BE REPORTED TO M. DAVID BLAKELY ARCHITECT INC.
2. ALL WORK AND MATERIALS TO BE IN COMPLIANCE WITH ALL CODES, REGULATIONS, & BY-LAWS.
3. ADDITIONAL DRAWINGS MAY BE ISSUED FOR CLARIFICATION TO ASSIST THE PROPER EXECUTION OF WORK. SUCH DRAWINGS WILL HAVE THE SAME MEANING AND INTENT AS IF THEY WERE INCLUDED WITH THE PLANS IN CONTRACT DOCUMENTS.
4. DO NOT SCALE DRAWINGS.
5. THIS DRAWING SHALL NOT BE USED OR COPIED, REPRODUCED, OR TRANSMITTED IN ANY FORM OR BY ANY MEANS, WITHOUT THE AUTHORIZATION OF THE ARCHITECT.
6. THIS DRAWING SHALL NOT BE USED FOR PERMIT OR CONSTRUCTION UNLESS THE DRAWING BEARS THE ARCHITECT'S SEAL AND SIGNATURE.

POST SCHEDULE

- P1 - 3" DIA. ADJUSTABLE STEEL TELEPOST 8800 POUND CAP. (MIN.)
P2 - 2"x4, 6 OR 8" (AS APPLICABLE)
P3 - 2"x4, 6 OR 8" (AS APPLICABLE)
P4 - 4"x4, 6 OR 8" (AS APPLICABLE)
P5 - 5"x4, 6 OR 8" (AS APPLICABLE)
P6 - HAS 3 1/2"x3 1/2" 180° C/W 5/8"x8" PL. & CAP PL.
P7 - HAS 4"x4, 180° C/W 5/8"x8" PL. & CAP PL.
P8 - P1, 8"x8" SP#1 C/W SIMPSON POST BASES

LINTEL / BEAM SCHEDULE

- SIZES INDICATED ON PLANS
- | BRICK LINTELS | OPENINGS UP TO | L SIZE |
|---------------|----------------|---------------------------|
| | 5'-0" | L 3 1/2" x 3 1/2" x 5/16" |
| | 7'-0" | L 4" x 3 1/2" x 5/16" |
| | 8'-0" | L 5" x 3 1/2" x 5/16" |
| | 10'-0" | L 6" x 4" x 7/16" |
- NOTE: INDICATED JOIST HANGERS ARE A MINIMUM SIZE. JOIST TRUSS DESIGNER MAY PROVIDE ALTERNATIVE HANGERS WITH GREATER OR EQUAL SHEAR AND UPLIFT CAPACITIES.

NOTE:

- WALLS / HEADERS / POST TO BE SP# NO. 1 AND 2
- NOTE: FASTEN ALL ROOF AND WALL SHEATHING WITH MINIMUM 2 1/2" LONG COMMON OR SPIRAL NAILS SPACED AT 6" C/C AROUND PANEL PERIMETER AND AT 12" C/C ALONG INTERMEDIATE SUPPORTS.
- NOTE: INDICATED JOIST HANGERS ARE A MINIMUM SIZE. JOIST TRUSS DESIGNER MAY PROVIDE ALTERNATIVE HANGERS WITH GREATER OR EQUAL SHEAR AND UPLIFT CAPACITIES.

STRUCTURAL ENGINEER:


Cleland Jardine Engineering Ltd
580 Terry Fox Dr. Kanata, ON
K2L 4B7 (613) 591-1533

SEAL



NO.	DATE	DESCRIPTION	REVISIONS
1.	06/08/24	ISSUED FOR CONSTRUCTION	MB
2.	09/02/24	BUILDINGS 7&8- AS PER STRUCTURAL REISSUED FOR PERMIT	MB
3.	10/01/24	BUILDINGS 7&8- AS PER STRUCTURAL M&E, FOR PERMIT	MB
4.	24/08/23	BUILDINGS 7&8- FOR STRUCTURAL M&E REVIEW	MB
5.	13/06/23	BUILDINGS 9&10- ISSUED FOR CONSTRUCTION	MB
6.	27/01/23	BUILDINGS 9&10- AS PER STRUCTURAL, FOR PERMIT	MB
7.	21/11/22	BUILDINGS 9&10- FOR STRUCTURAL M&E REVIEW	MB
8.			
9.			
NO.	DATE	DESCRIPTION	REVISIONS
1.	06/08/24	ISSUED FOR CONSTRUCTION	MB
2.	09/02/24	BUILDINGS 7&8- AS PER STRUCTURAL REISSUED FOR PERMIT	MB
3.	10/01/24	BUILDINGS 7&8- AS PER STRUCTURAL M&E, FOR PERMIT	MB
4.	24/08/23	BUILDINGS 7&8- FOR STRUCTURAL M&E REVIEW	MB
5.	13/06/23	BUILDINGS 9&10- ISSUED FOR CONSTRUCTION	MB
6.	27/01/23	BUILDINGS 9&10- AS PER STRUCTURAL, FOR PERMIT	MB
7.	21/11/22	BUILDINGS 9&10- FOR STRUCTURAL M&E REVIEW	MB
8.			
9.			
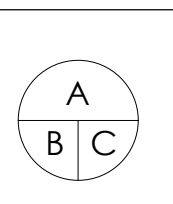

A - DETAIL NUMBER
B - SHEET NUMBER
C - SHEET NUMBER (DETAIL LOCATION)

PROJECT:

BACK-TO-BACK
STACKED TERRACE HOMES
THE JUNCTION
2740 CEDARVIEW RD., OTTAWA, ONTARIO

CLIENT:

PHOENIX HOMES
18A Bentley Ave Ottawa, ON K2E 6T8

DRAWING TITLE:

DETAILS/
SECTIONS

DATE:

NOV. 2022

DRAWN BY:

mdb

SCALE:


AS NOTED

CHECKED:

MDb

SHEET NO.:

A4

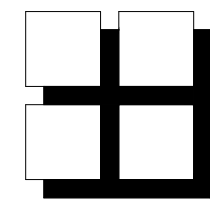

M. David Blakely Architect Inc.

2200 Prince of Wales Dr. Suite 101 Ottawa, Ontario
Phone (613) 226-8811 Fax (613) 226-7942 K2E 6Z9

GENERAL NOTES:

1. THE CONTRACTOR IS RESPONSIBLE FOR CHECKING AND VERIFYING ALL DIMENSIONS. ANY DISCREPANCY MUST BE REPORTED TO M. DAVID BLAKELY ARCHITECT INC.
2. ALL WORK AND MATERIALS TO BE IN COMPLIANCE WITH ALL CODES, REGULATIONS, AND BY-LAWS.
3. ADDITIONAL DRAWINGS MAY BE ISSUED FOR CLARIFICATION TO ASSIST THE PROPER EXECUTION OF WORK. SUCH DRAWINGS WILL HAVE THE SAME MEANINGS AND INTENT AS IF THEY WERE INCLUDED WITH THE PLANS IN CONTRACT DOCUMENTS.
4. DO NOT SCALE DRAWINGS.
5. THIS DRAWING SHALL NOT BE USED OR COPIED WITHOUT THE AUTHORIZATION OF THE ARCHITECT.
6. THIS DRAWING SHALL NOT BE USED FOR PERMIT OR CONSTRUCTION UNLESS THE DRAWING BEARS THE ARCHITECT'S SEAL AND SIGNATURE.
7. THIS REPRODUCTION SHALL NOT BE ALTERED.

POST SCHEDULE
P1- 3" DIA. ADJUSTABLE STEEL TELEPOST
8500 POUND CAP. (MIN.)
P2- 2"x4, 6 OR 8" (AS APPLICABLE)
P3- 3"x4, 6 OR 8" (AS APPLICABLE)
P4- 4"x4, 6 OR 8" (AS APPLICABLE)
P5- 5"x4, 6 OR 8" (AS APPLICABLE)
P6- HS-3 1/2"x3 1/2"x .188" C/W 5"x3/8"x8" B PL. & CAP PL.
P7- HS-4"x4"x .188" C/W 5"x3/8"x8" B PL. & CAP PL.
P8- P-1, 6"x6"

BRICK LINTELS
OPENINGS UP TO
5'-0" L SIZE
7'-0" L 3 1/2" x 3 1/2" x 5/16"
8'-0" L 4" x 3 1/2" x 5/16"
9'-0" L 5" x 3 1/2" x 5/16"
10'-0" L 6" x 4" x 7/16"
6" MIN. BEARING EACH END
ALL ANGLES TO BE HOT DIPPED GALVANIZED


NOTE:
ALL WOOD POST LOCATIONS TO BE
BLOCKED WOOD THRU FLOOR
STRUCTURE ON TO A SIMILAR POST
BELOW OR ON TO A STEEL/WOOD BEAM
OR ON TO THE CONC. FOUNDATION WALL

NOTE:
WALLS/ HEADERS/ POST TO BE
SPF NO. 11/ NO. 2

NOTE:
FASTEN ALL ROOF AND WALL SHEATHING WITH
MINIMUM 2 1/2" LONG COMMON OR SPIRAL
NAILS SPACED AT 6" C/C AROUND PANEL PERIMETER
AND AT 12" C/C ALONG INTERMEDIATE SUPPORTS.

NOTE:
INDICATED JOIST HANGERS ARE A MINIMUM SIZE.
JOIST/ TRUSS DESIGNER MAY PROVIDE ALTERNATIVE
HANGERS WITH GREATER OR EQUAL SHEAR AND
UPLIFT CAPACITIES.

NO.	DESCRIPTION	DATE	BY
10.			
9.			
8.			
7.			
6.			
5.			
4.	06/08/24	ISSUED FOR CONSTRUCTION	MB
3.	05/02/24	AS PER STRUCTURAL, RE-ISSUED FOR PERMIT	MB
2.	10/01/24	AS PER STRUCTURAL/ M.A.E. FOR BUILDING PERMIT	MB
1.	24/08/23	FOR STRUCTURAL/ M.A.E. REVIEW	MB
NO.	DATE	DESCRIPTION	BY

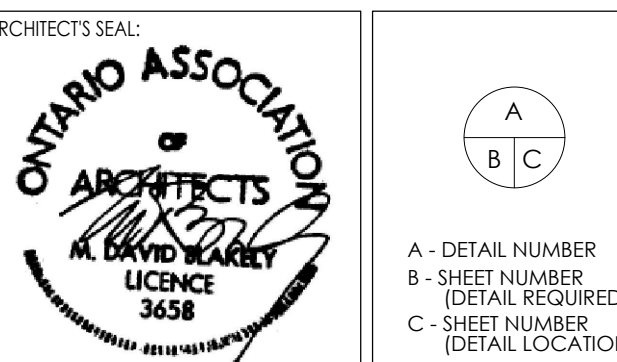


PROJECT
**BACK-TO-BACK
STACKED TERRACE HOMES
THE JUNCTION | BUILDING #8**
601-631 SILHOUETTE PVT., OTTAWA, ONTARIO

CLIENT:
PHOENIX HOMES
18A Bentley Ave Ottawa, ON K2E 6T8

DRAWING TITLE:
**BUILDING 8
LOWER UNIT FLOOR PLANS
UPPER UNIT FLOOR PLANS**


DATE: AUG. 2023
SCALE: 1/8" = 1'-0"
SHEET NO.:
B8.2

DRAWN BY: mdb
CHECKED: MDB

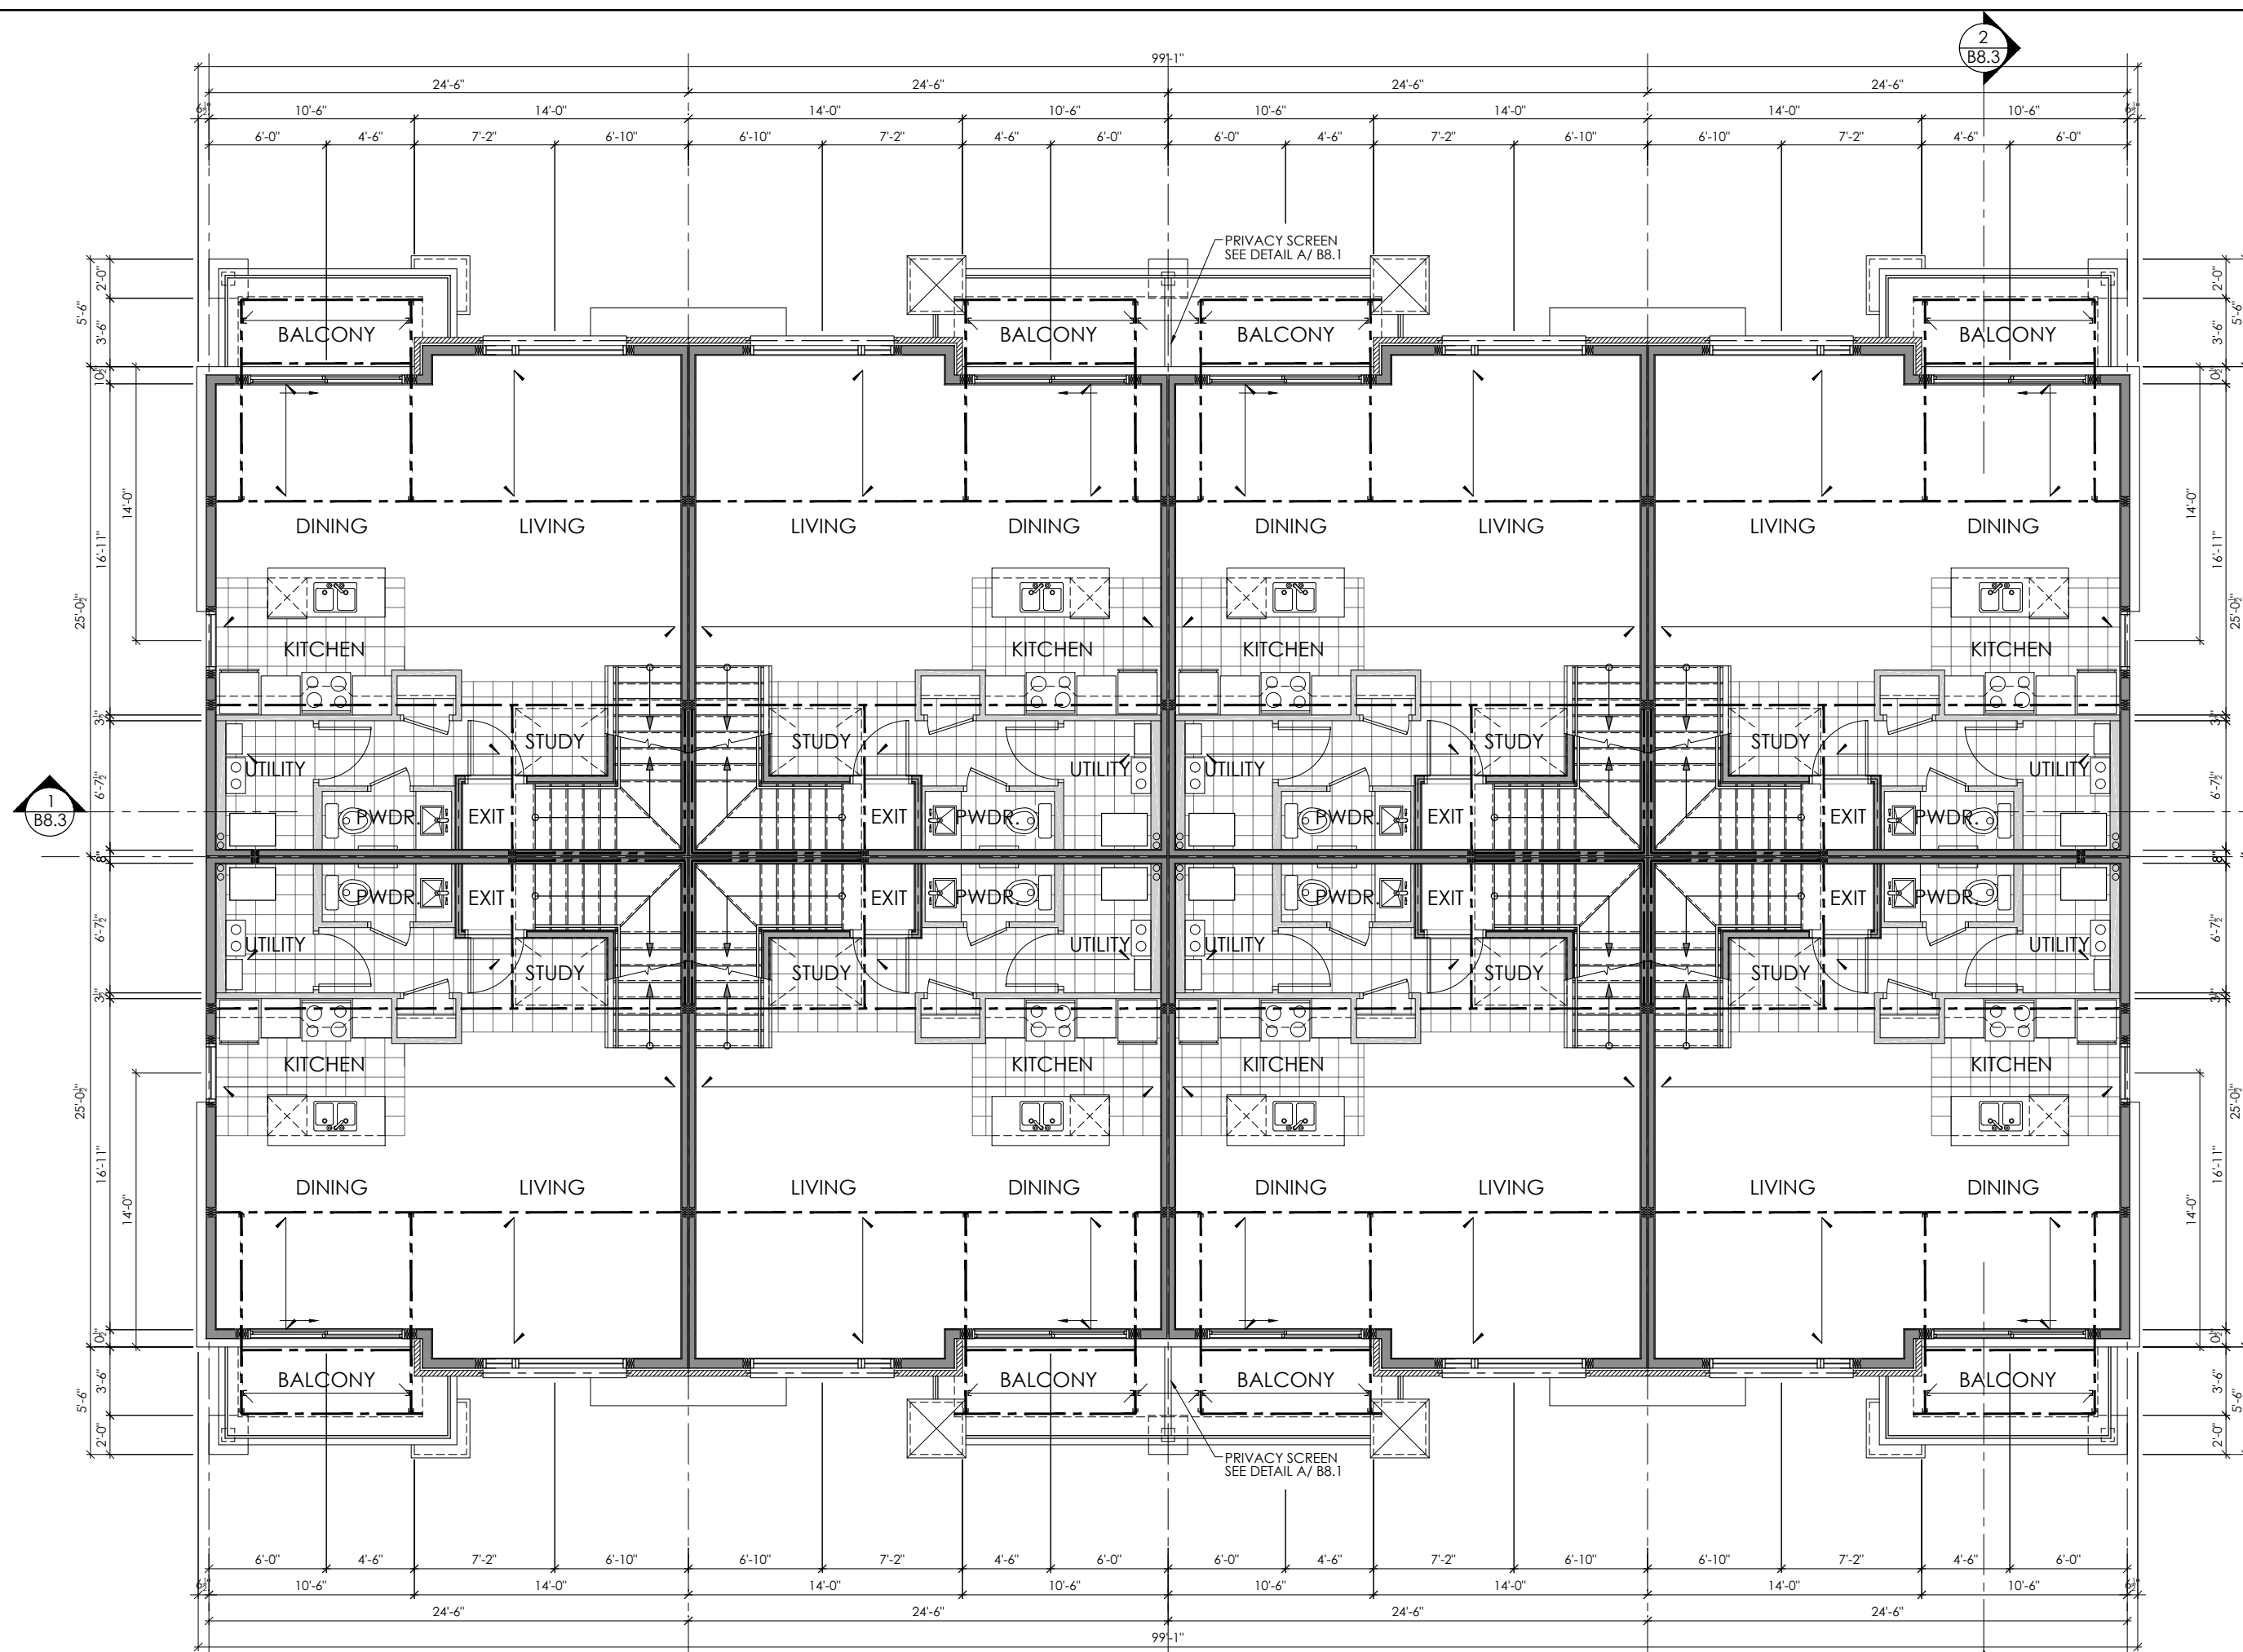


UPPER UNIT | MAIN LEVEL FLOOR PLAN

CONSTRUCTION NORTH

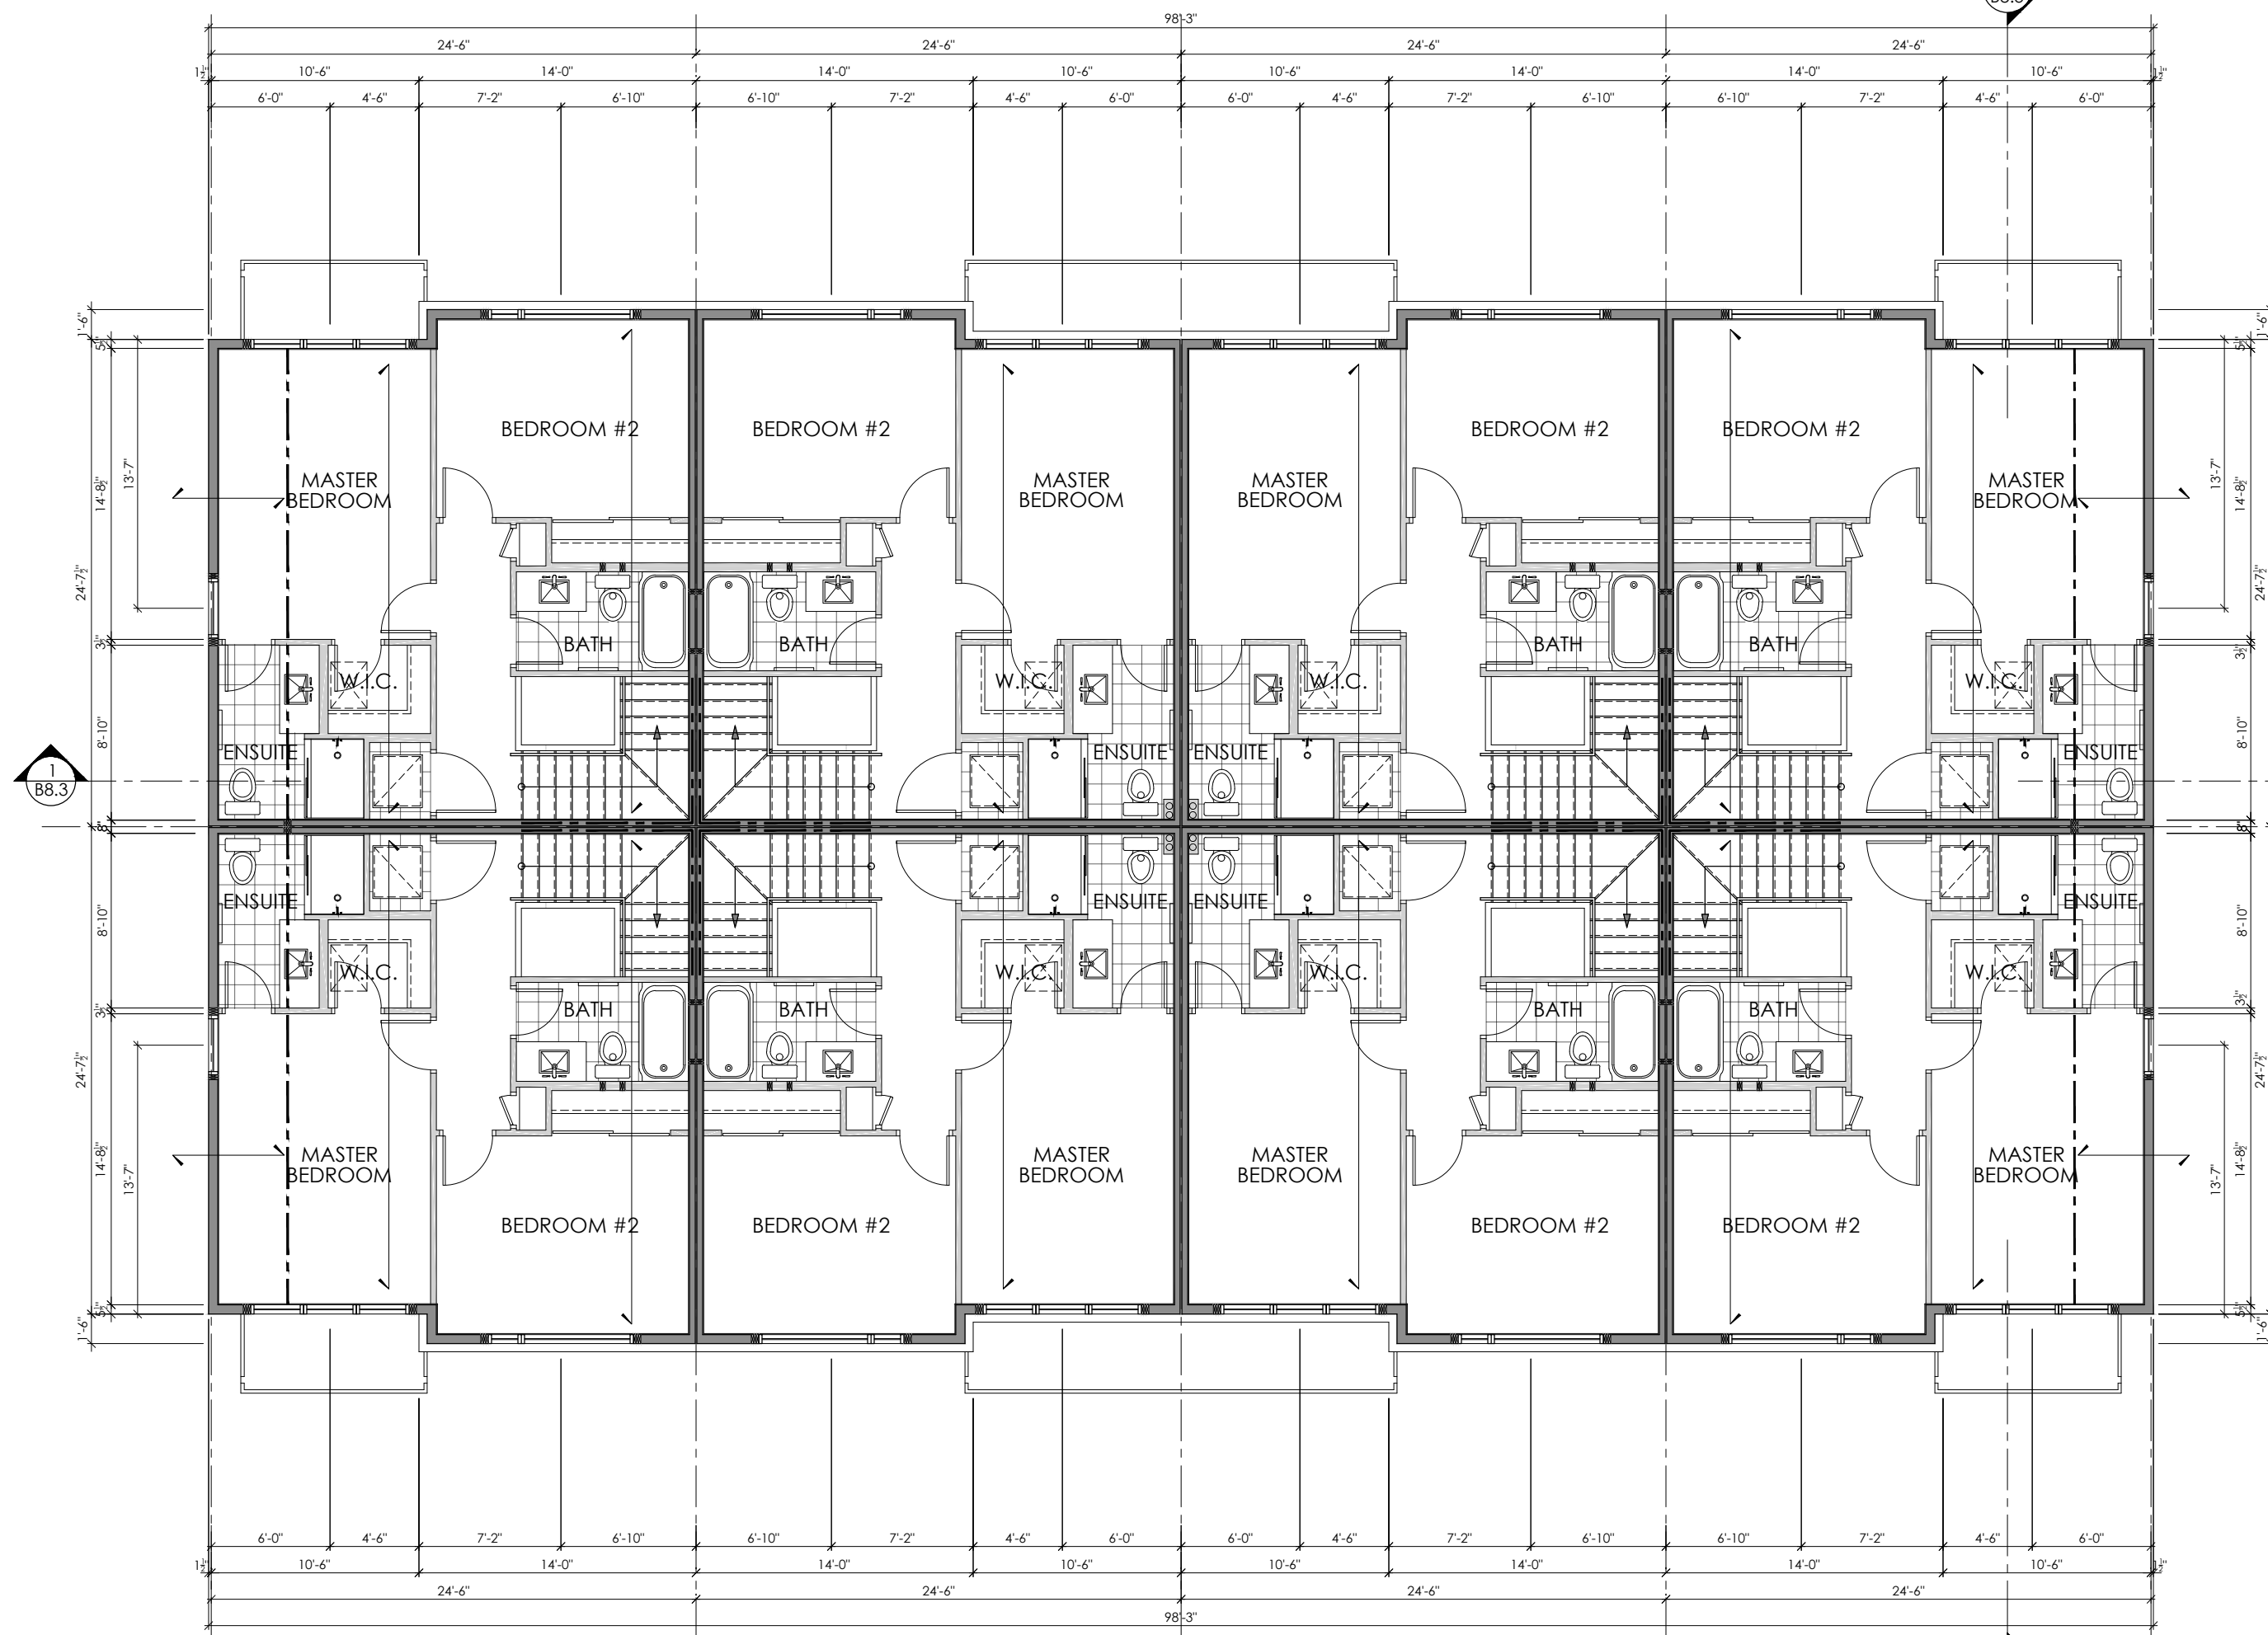


UPPER UNIT | UPPER LEVEL FLOOR PLAN

CONSTRUCTION NORTH

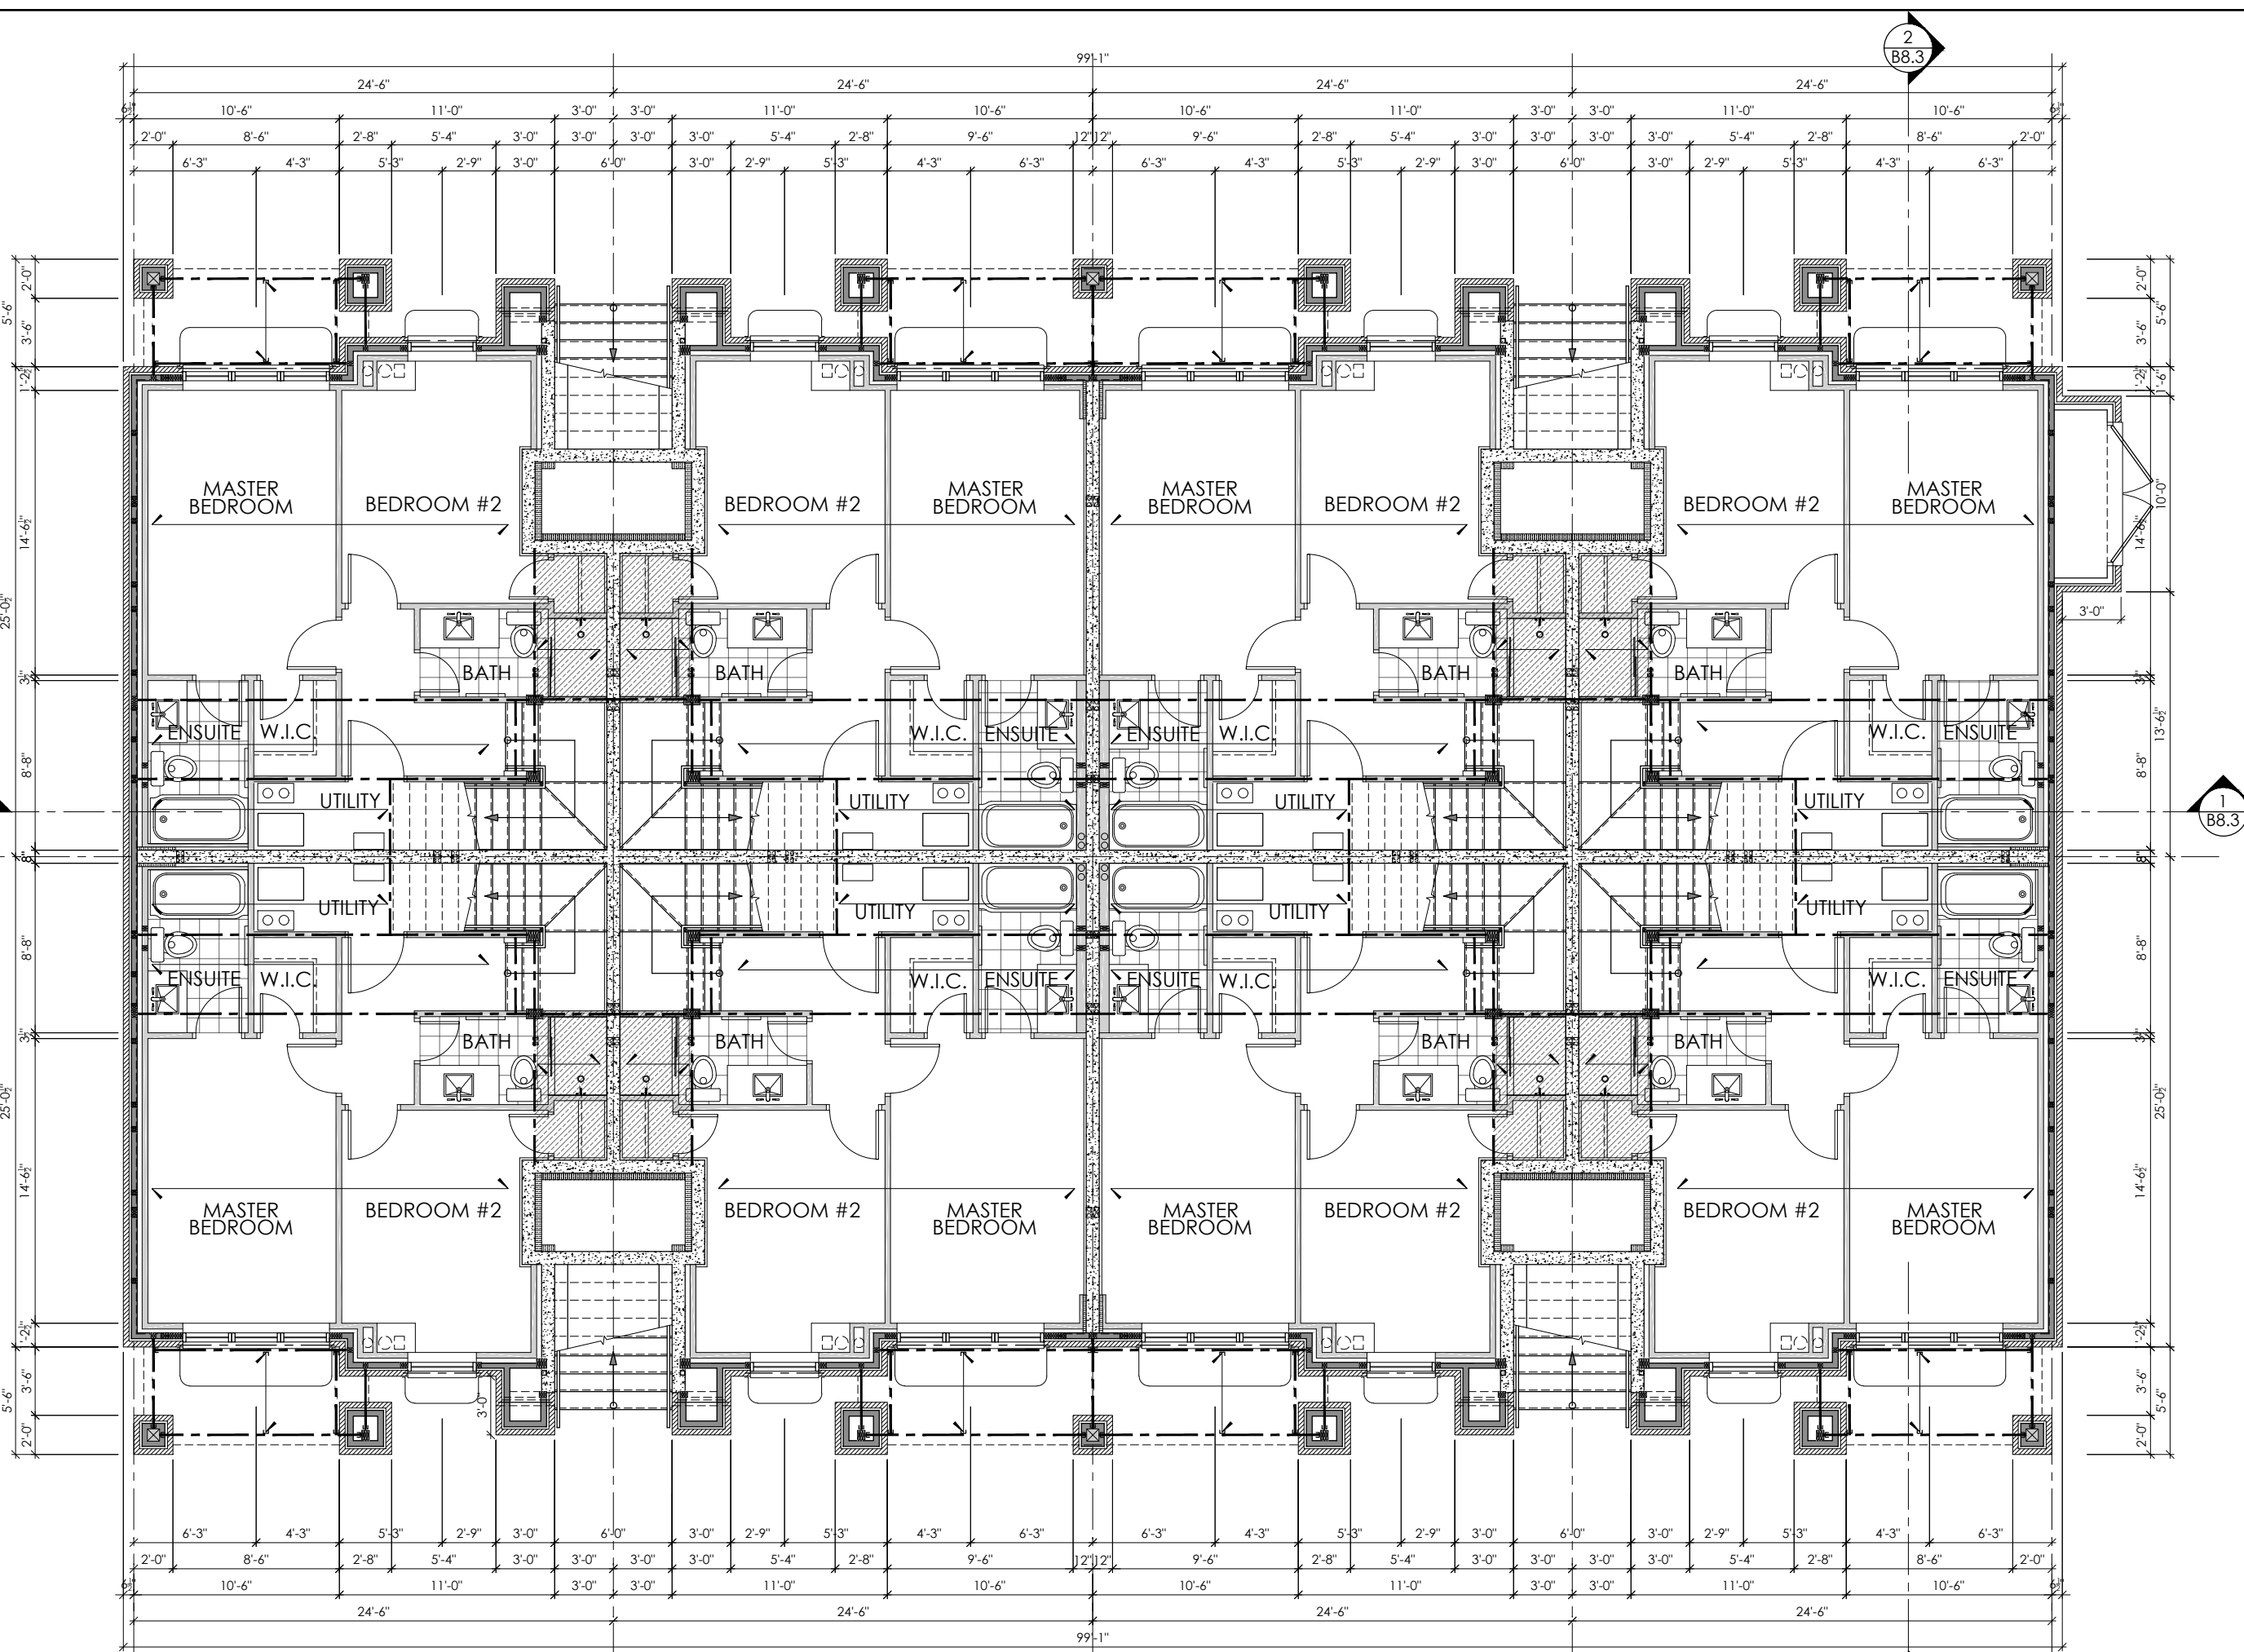

LOWER UNIT | LOWER LEVEL FLOOR PLAN

CONSTRUCTION NORTH

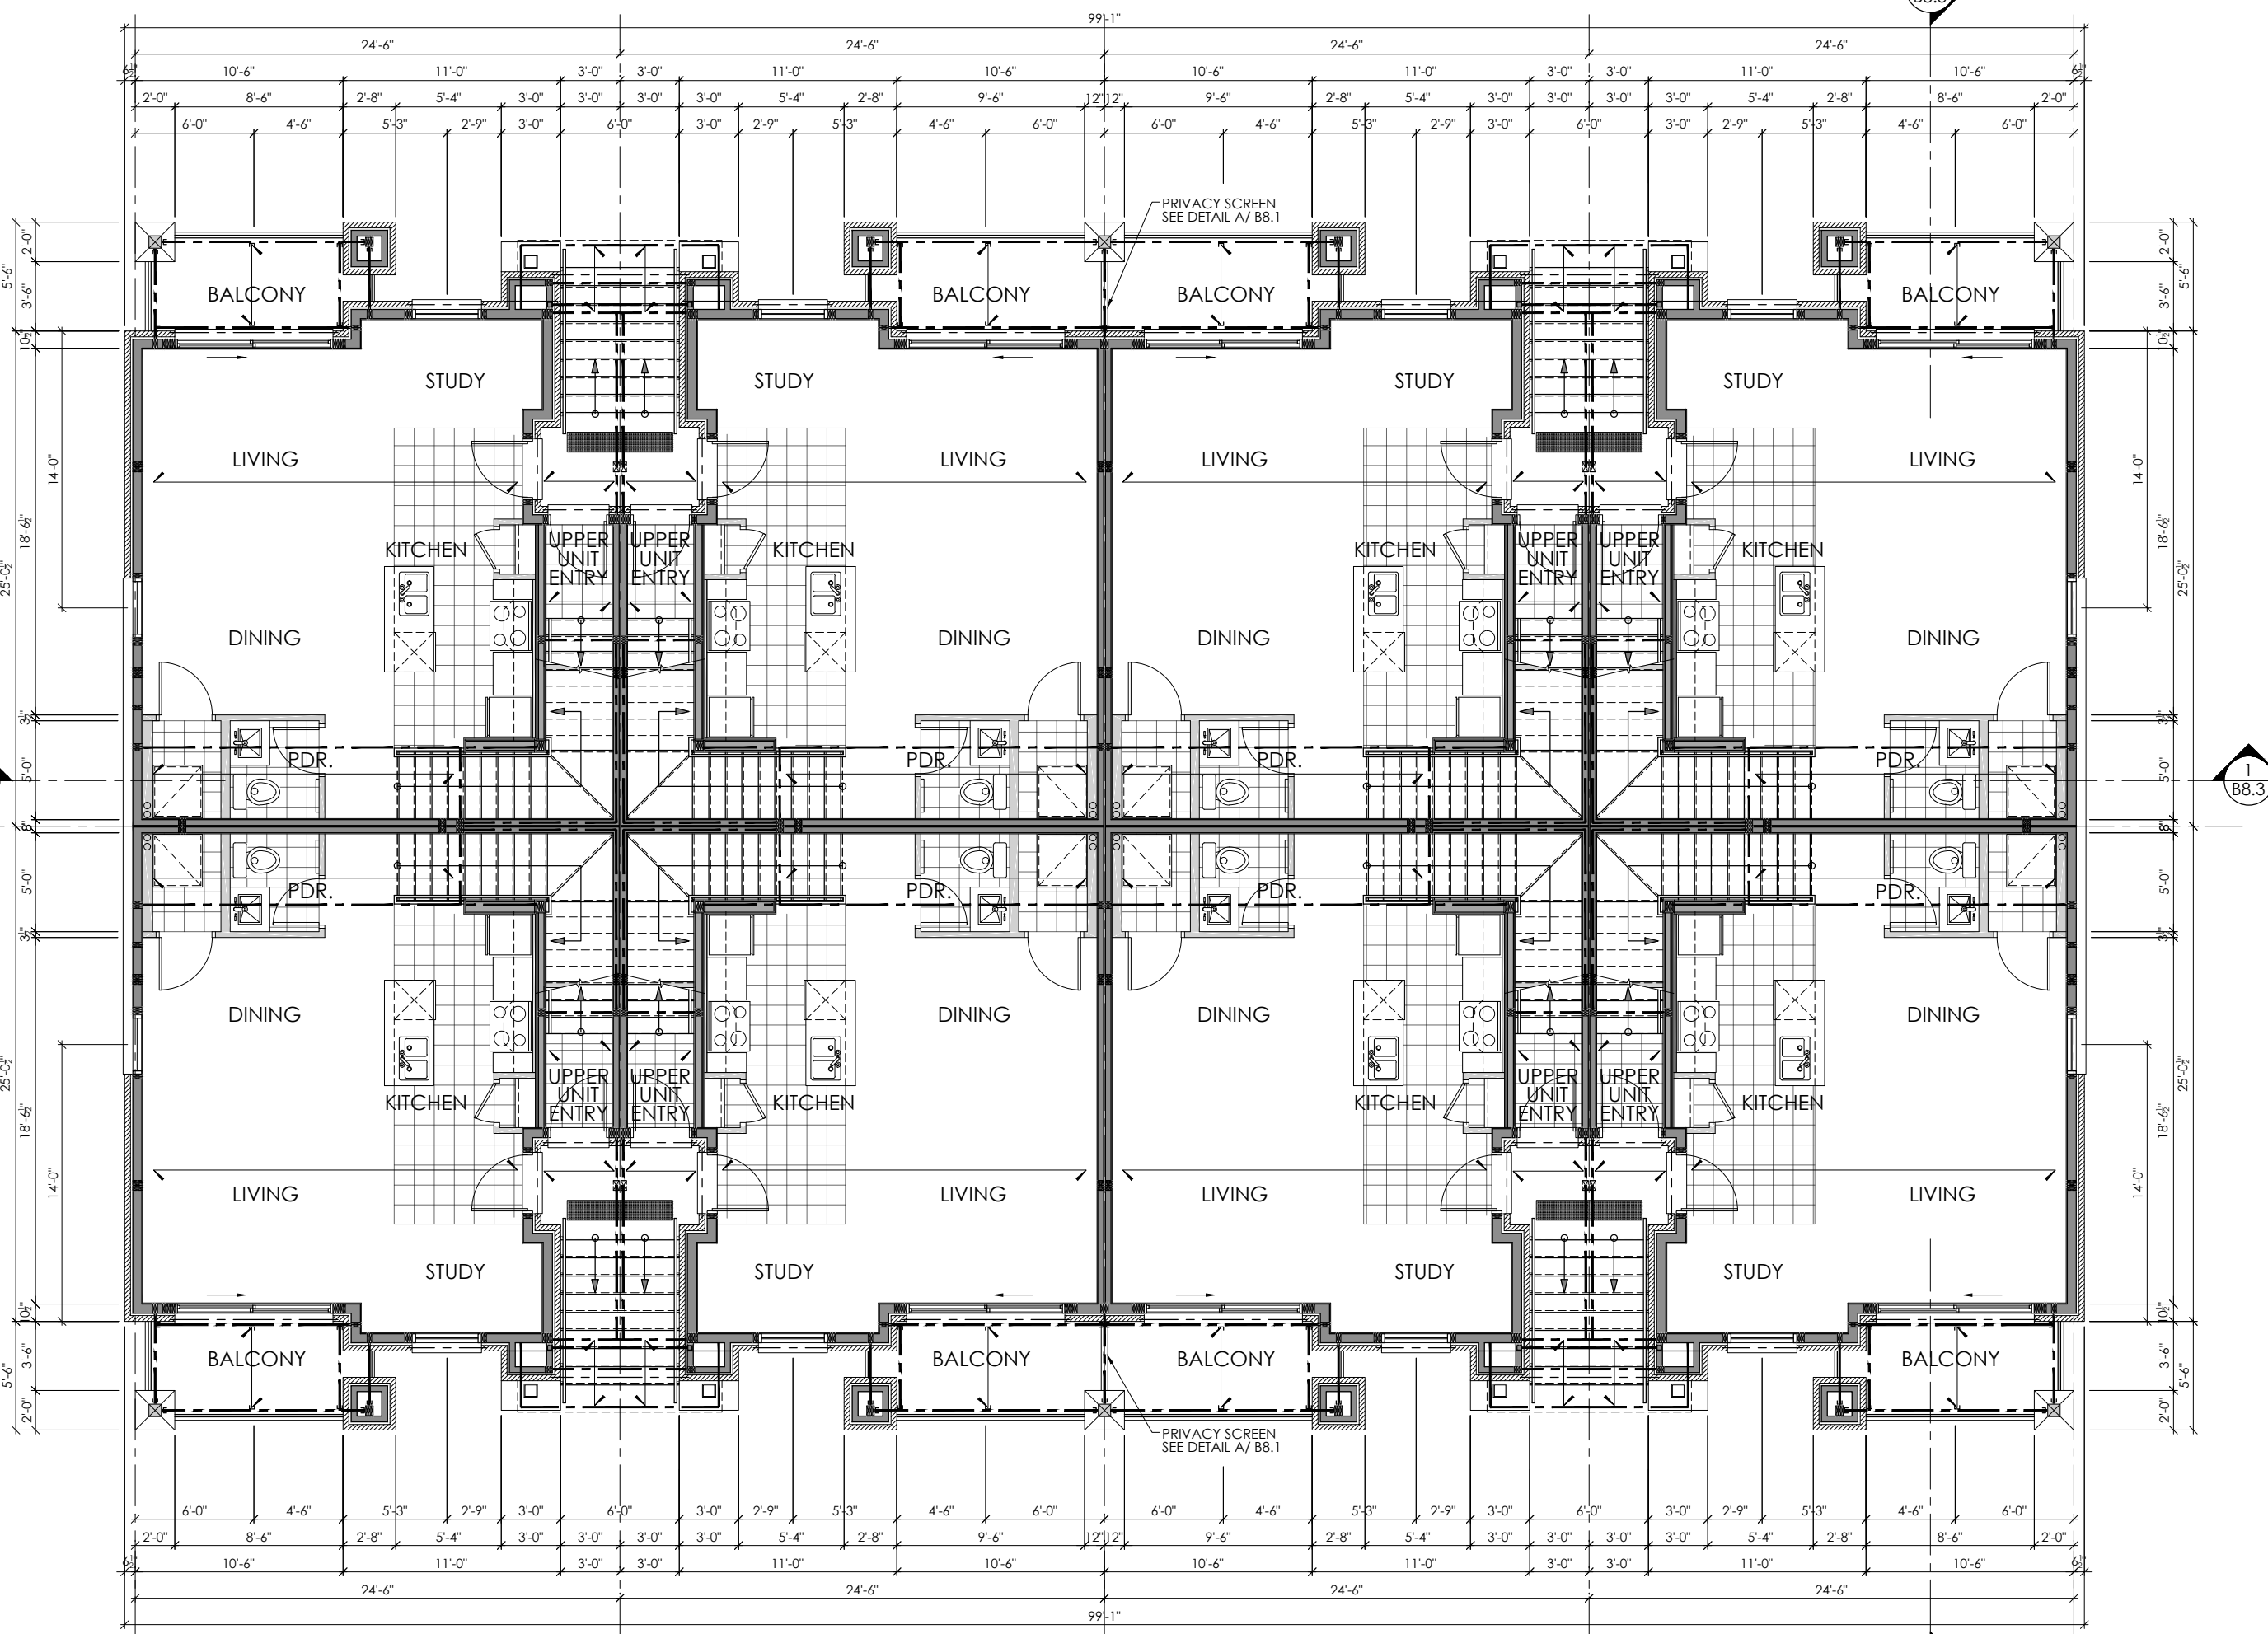

LOWER UNIT | MAIN LEVEL FLOOR PLAN

CONSTRUCTION NORTH

NOTE:
ALL FLOOR PLANS ON THIS PAGE
TO BE READ IN CONJUNCTION
WITH UNIT FLOOR PLANS ON SHEET A1

