



FRONT ELEVATION 'A'

FRONT ELEVATION 'B'

FRONT ELEVATION 'C'

38-13

Drawing List:

- A0 TITLE SHEET
- A1 BASEMENT FLOOR PLAN ELEV 'A', 'B' & 'C'
- A2 PARTIAL BASEMENT FLOOR PLAN ELEV. 'A', 'B' & 'C' FOR OPT GROUND FLOOR
- A3 GROUND FLOOR PLAN ELEV 'A'
- A4 OPT GROUND FLOOR PLAN ELEV 'A'
- A5 SECOND FLOOR PLAN ELEV 'A'
- A6 PARTIAL GROUND FLOOR PLAN ELEV. 'A', 'B' & 'C' W/ LAUNDRY
PARTIAL OPT GROUND FLOOR PLAN ELEV. 'A', 'B' & 'C' W/ LAUNDRY
PARTIAL SECOND FLOOR PLAN ELEV. 'A', 'B' & 'C' W/ DEN
- A7 GROUND FLOOR PLAN ELEV 'B'
- A8 OPT GROUND FLOOR PLAN ELEV 'B'
- A9 SECOND FLOOR PLAN ELEV 'B'
- A10 GROUND FLOOR PLAN ELEV 'C'
- A11 OPT GROUND FLOOR PLAN ELEV 'C'
- A12 SECOND FLOOR PLAN ELEV 'C'
- A13 FRONT ELEVATION 'A'
ROOF PLAN ELEV 'A'
- A14 RIGHT SIDE ELEVATION 'A'
- A15 REAR ELEVATION 'A', 'B' & 'C'
- A16 REAR ELEVATION 'A', 'B' & 'C' FOR OPT GROUND FLOOR
- A17 LEFT SIDE ELEVATION 'A'
- A18 PARTAIL LEFT SIDE ELEVATION 'A', 'B' & 'C' FOR OPT GROUND FLOOR
PARTIAL RIGHT SIDE ELEVATION 'A', 'B' & 'C' FOR OPT GROUND FLOOR
- A19 FRONT ELEVATION 'B'
ROOF PLAN ELEV 'B'
- A20 RIGHT SIDE ELEVATION 'B'
- A21 LEFT SIDE ELEVATION 'B'
- A22 FRONT ELEVATION 'C'
ROOF PLAN ELEV 'C'
- A23 RIGHT SIDE ELEVATION 'C'
- A24 LEFT SIDE ELEVATION 'C'
- A25 PARTIAL BASEMENT FLOOR PLAN ELEV 'A', 'B' & 'C'
W/ WALK UP BASEMENT CONDITION
PARTIAL GROUND FLOOR PLAN ELEV 'A', 'B' & 'C'
W/ WALK UP BASEMENT CONDITION
- A26 PARTIAL BASEMENT FLOOR PLAN ELEV. 'A', 'B' & 'C' FOR OPT GROUND FLOOR
W/ WALK-UP BASEMENT CONDITION
PARTIAL OPT. GROUND FLOOR ELEV 'A', 'B' & 'C'
W/ WALK UP BASEMENT CONDITION
- A27 REAR ELEVATION 'A', 'B' & 'C' W/ WALK UP BASEMENT CONDITION
- A28 REAR ELEVATION 'A', 'B' & 'C' FOR OPT GROUND FLOOR
W/ WALK UP BASEMENT CONDITION
- D1 CONSTRUCTION NOTES
- D2 CONSTRUCTION NOTES
- D3 CONSTRUCTION NOTES

Areas:

	ELEVATION 'A'		ELEVATION 'B'		ELEVATION 'C'	
	SF	SM	SF	SM	SF	SM
GROUND FLOOR PLAN	1077.1	100.1	1077.1	100.1	1077.1	100.1
OPT GROUND FLOOR PLAN	1077.1	100.1	1077.1	100.1	1077.1	100.1
SECOND FLOOR PLAN	1524.5	141.6	1523.3	141.5	1520.2	141.2
SECOND FLOOR PLAN OTB	(16.7)	(1.6)	(16.7)	(1.6)	(16.7)	(1.6)
TOTAL AREA	3662.0	340.2	3660.8	340.1	3657.7	339.8
COVERAGE INC PORCH	1589.5	147.6	1588.4	147.5	1585.3	147.3
COVERAGE NOT INC PORCH	1533.7	142.5	1532.6	142.3	1529.5	142.1

Royal Pine Homes Ltd.

Centrefield, Ph. 2



FOR STRUCTURAL ONLY
NOT INCLUDING ENGINEERED
FLOOR OR ROOF SYSTEM

File:C:_RN_Standards\Temp\AcPublsh_2792\20005-38-13-FINAL.dwg Plotted: Jul 29, 2021 By:CherelleM

I, MARTHA SANDOVAL DECLARE THAT I HAVE REVIEWED AND TAKEN DESIGN RESPONSIBILITY FOR THE DESIGN WORK ON BEHALF OF **RN DESIGN LTD.** UNDER DIVISION C, PART-3 SUBSECTION-3.2.4 OF THE BUILDING CODE. I AM QUALIFIED AND THE FIRM IS REGISTERED IN THE APPROPRIATE CLASSES / CATEGORIES.
QUALIFIED DESIGNER BCIN: 103017
FIRM BCIN: 26995
DATE: JUL-27-21

SIGNATURE:

client
Royal Pine Homes Ltd.

location
Richmond Hill

project
Centrefield, Ph. 2

marketing name

#	revisions	date	dwn	chk	#	revisions	date	dwn	chk
1	ISSUED FOR CLIENT REVIEW	14-May-21	SL	XX	5	REVISED PER ENGINEER COMMENTS & ISSUED FOR PERMIT	27-Jul-21	AB	CM
2	REVISED AS PER CLIENT COMMENTS	28-May-21	CM	CM					
3	ISSUED FOR CLIENT REVIEW	15-JUNE-21	EO	CM					
4	REVISED PER FLOOR/TRUSS COORD	13-Jul-21	CM	CM					



WWW.RNDESIGN.COM
Tel: 905-738-3177
WWW.THEPLUSGROUP.CA


model
38-13

scale
3/16" = 1'0"

project #
20005

page

A0

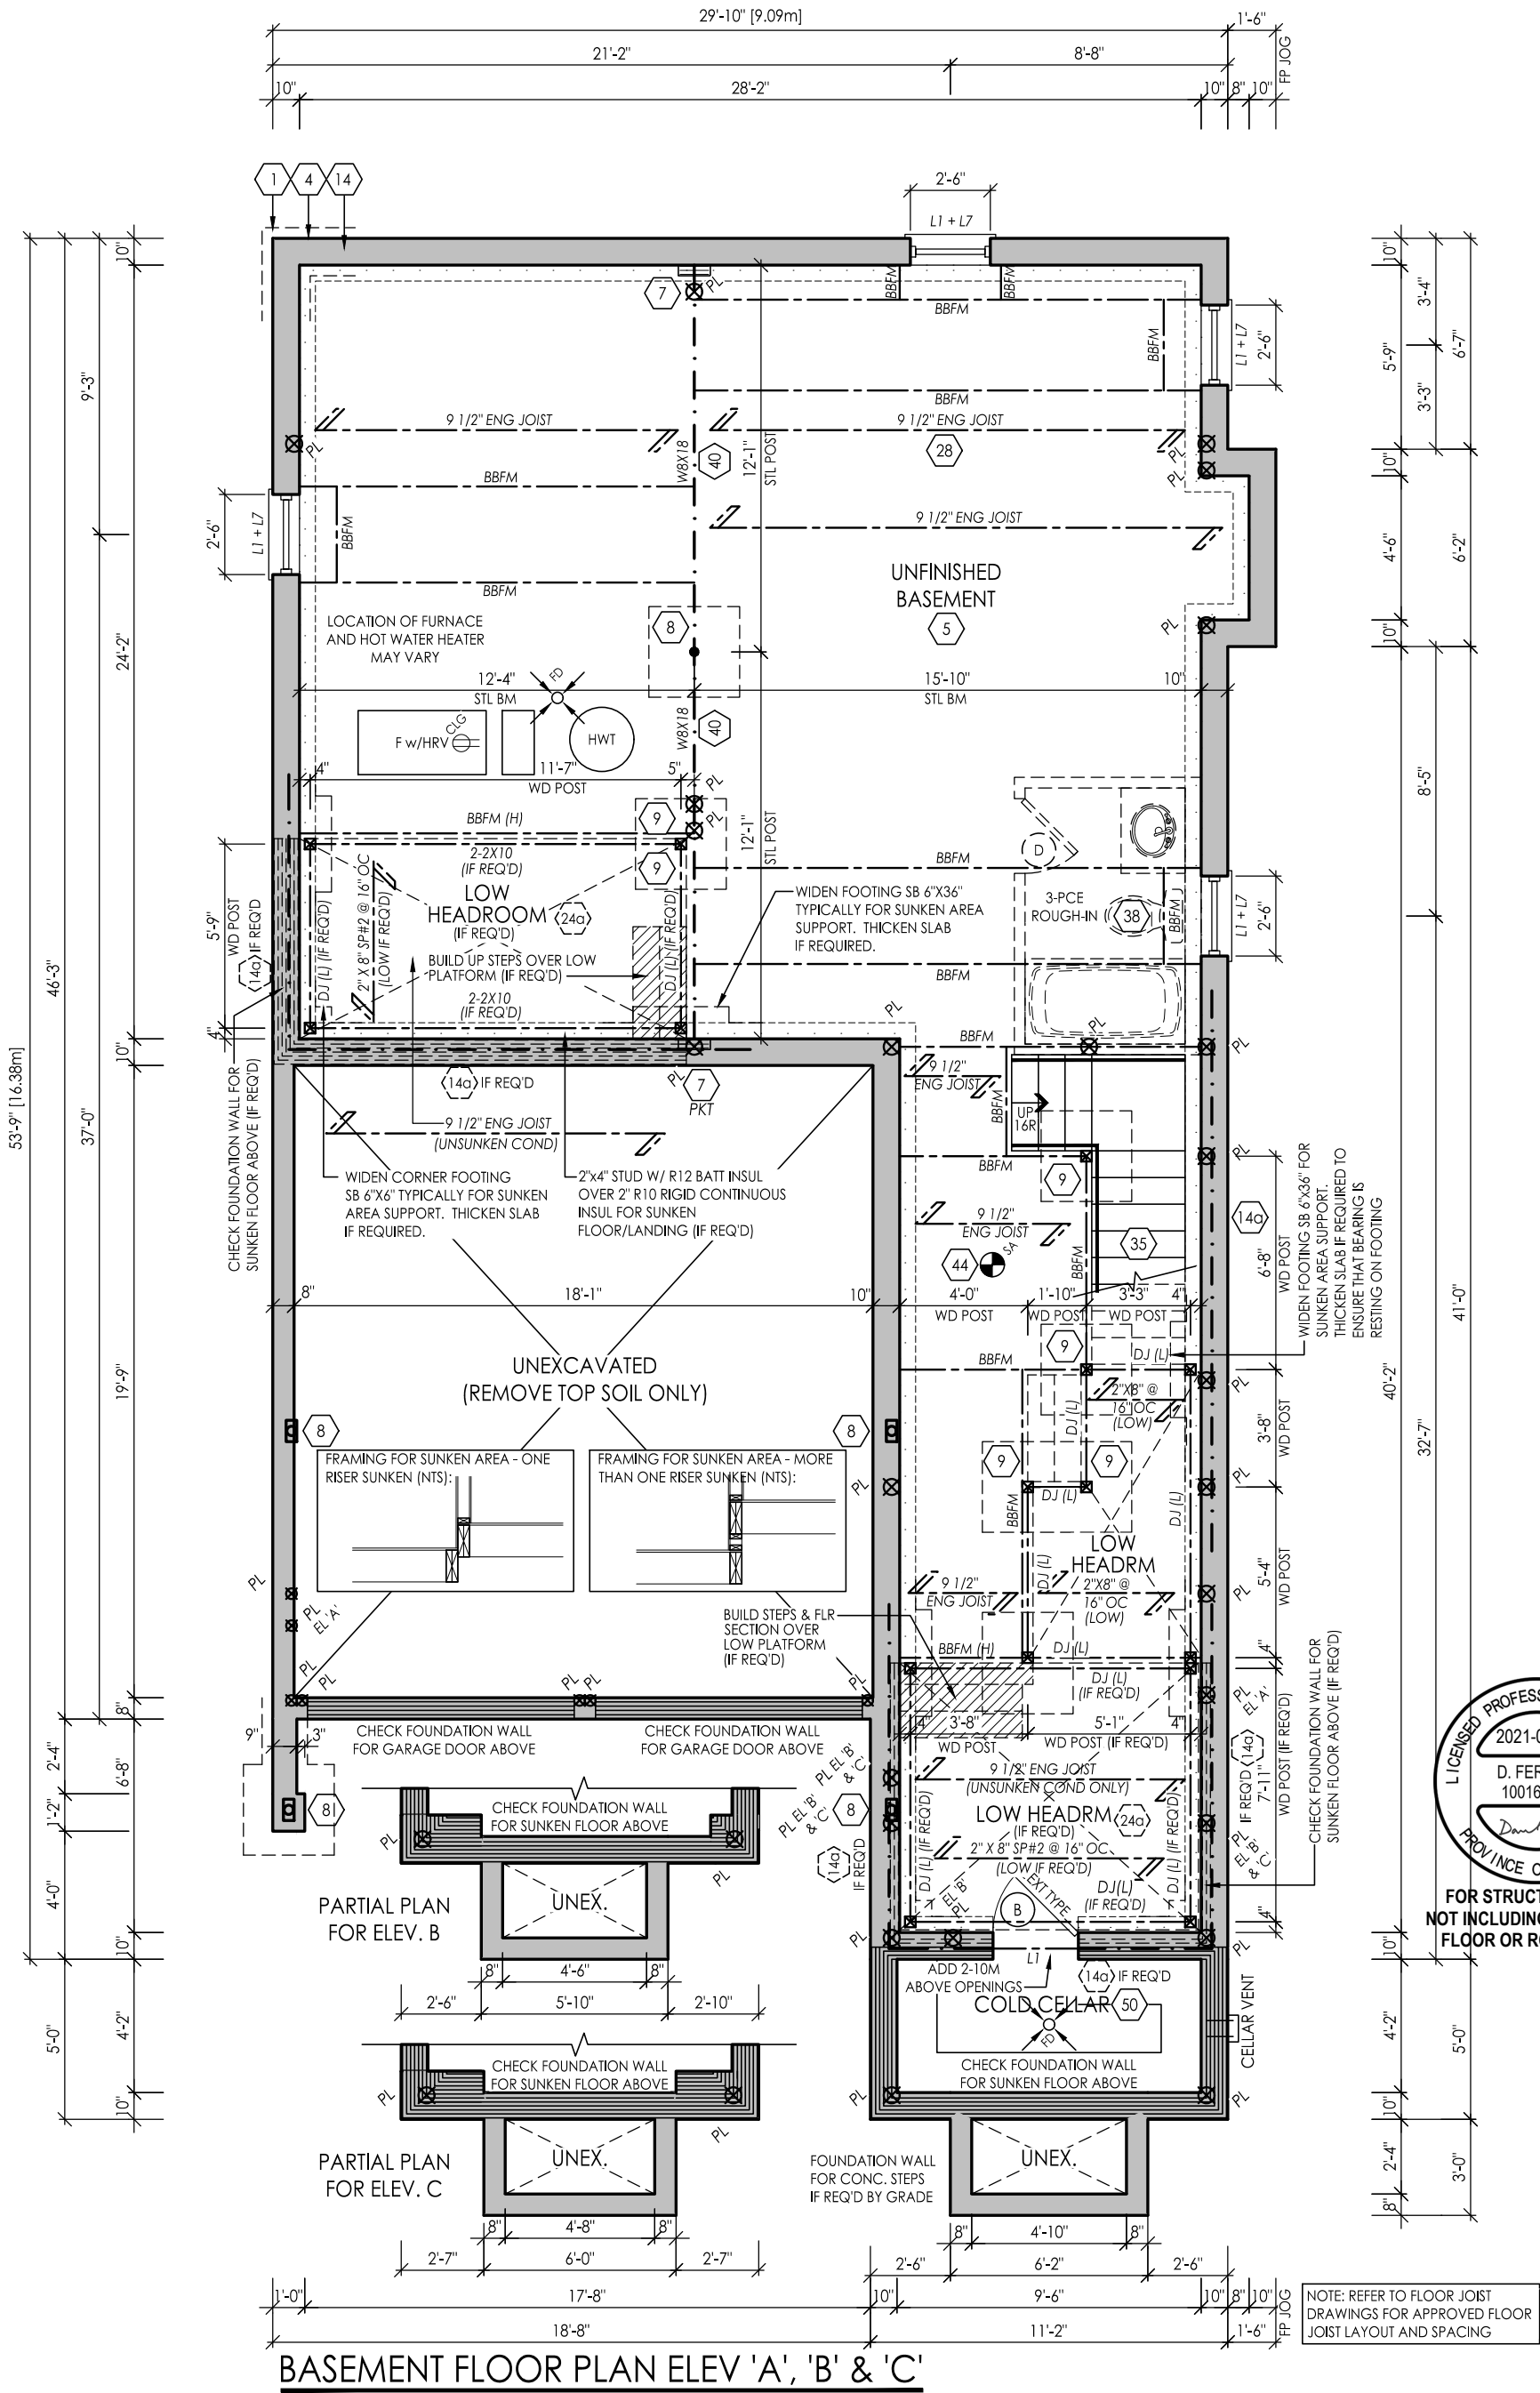

I, MARTHA SANDOVAL DECLARE THAT I HAVE REVIEWED AND TAKEN DESIGN RESPONSIBILITY FOR THE DESIGN WORK ON BEHALF OF **RN DESIGN LTD.** UNDER DIVISION C, PART-3 SUBSECTION-3.2.4 OF THE BUILDING CODE. I AM QUALIFIED AND THE FIRM IS REGISTERED IN THE APPROPRIATE CLASSES / CATEGORIES.
QUALIFIED DESIGNER BCIN: 103017
FIRM BCIN: 26995
DATE: JUL-27-21

SIGNATURE:

client

Royal Pine Homes Ltd.

location

Richmond Hill

project

Centrefield, Ph. 2

marketing name

#	revisions	date	dwn	chk	#	revisions	date	dwn	chk
1	ISSUED FOR CLIENT REVIEW	14-May-21	SL	XX					
2	REVISED AS PER CLIENT COMMENTS	28-May-21	CM	CM					
4	REVISED PER FLOOR/TRUSS COORD	13-Jul-21	CM	CM					
5	REVISED PER ENGINEER COMMENTS & ISSUED FOR PERMIT	27-Jul-21	AB	CM					




model
38-13

scale
3/16" = 1'0"

project #
20005

page
A1

PARTIAL BASEMENT FLOOR PLAN ELEV. 'A', 'B' & 'C'
FOR OPT GROUND FLOOR

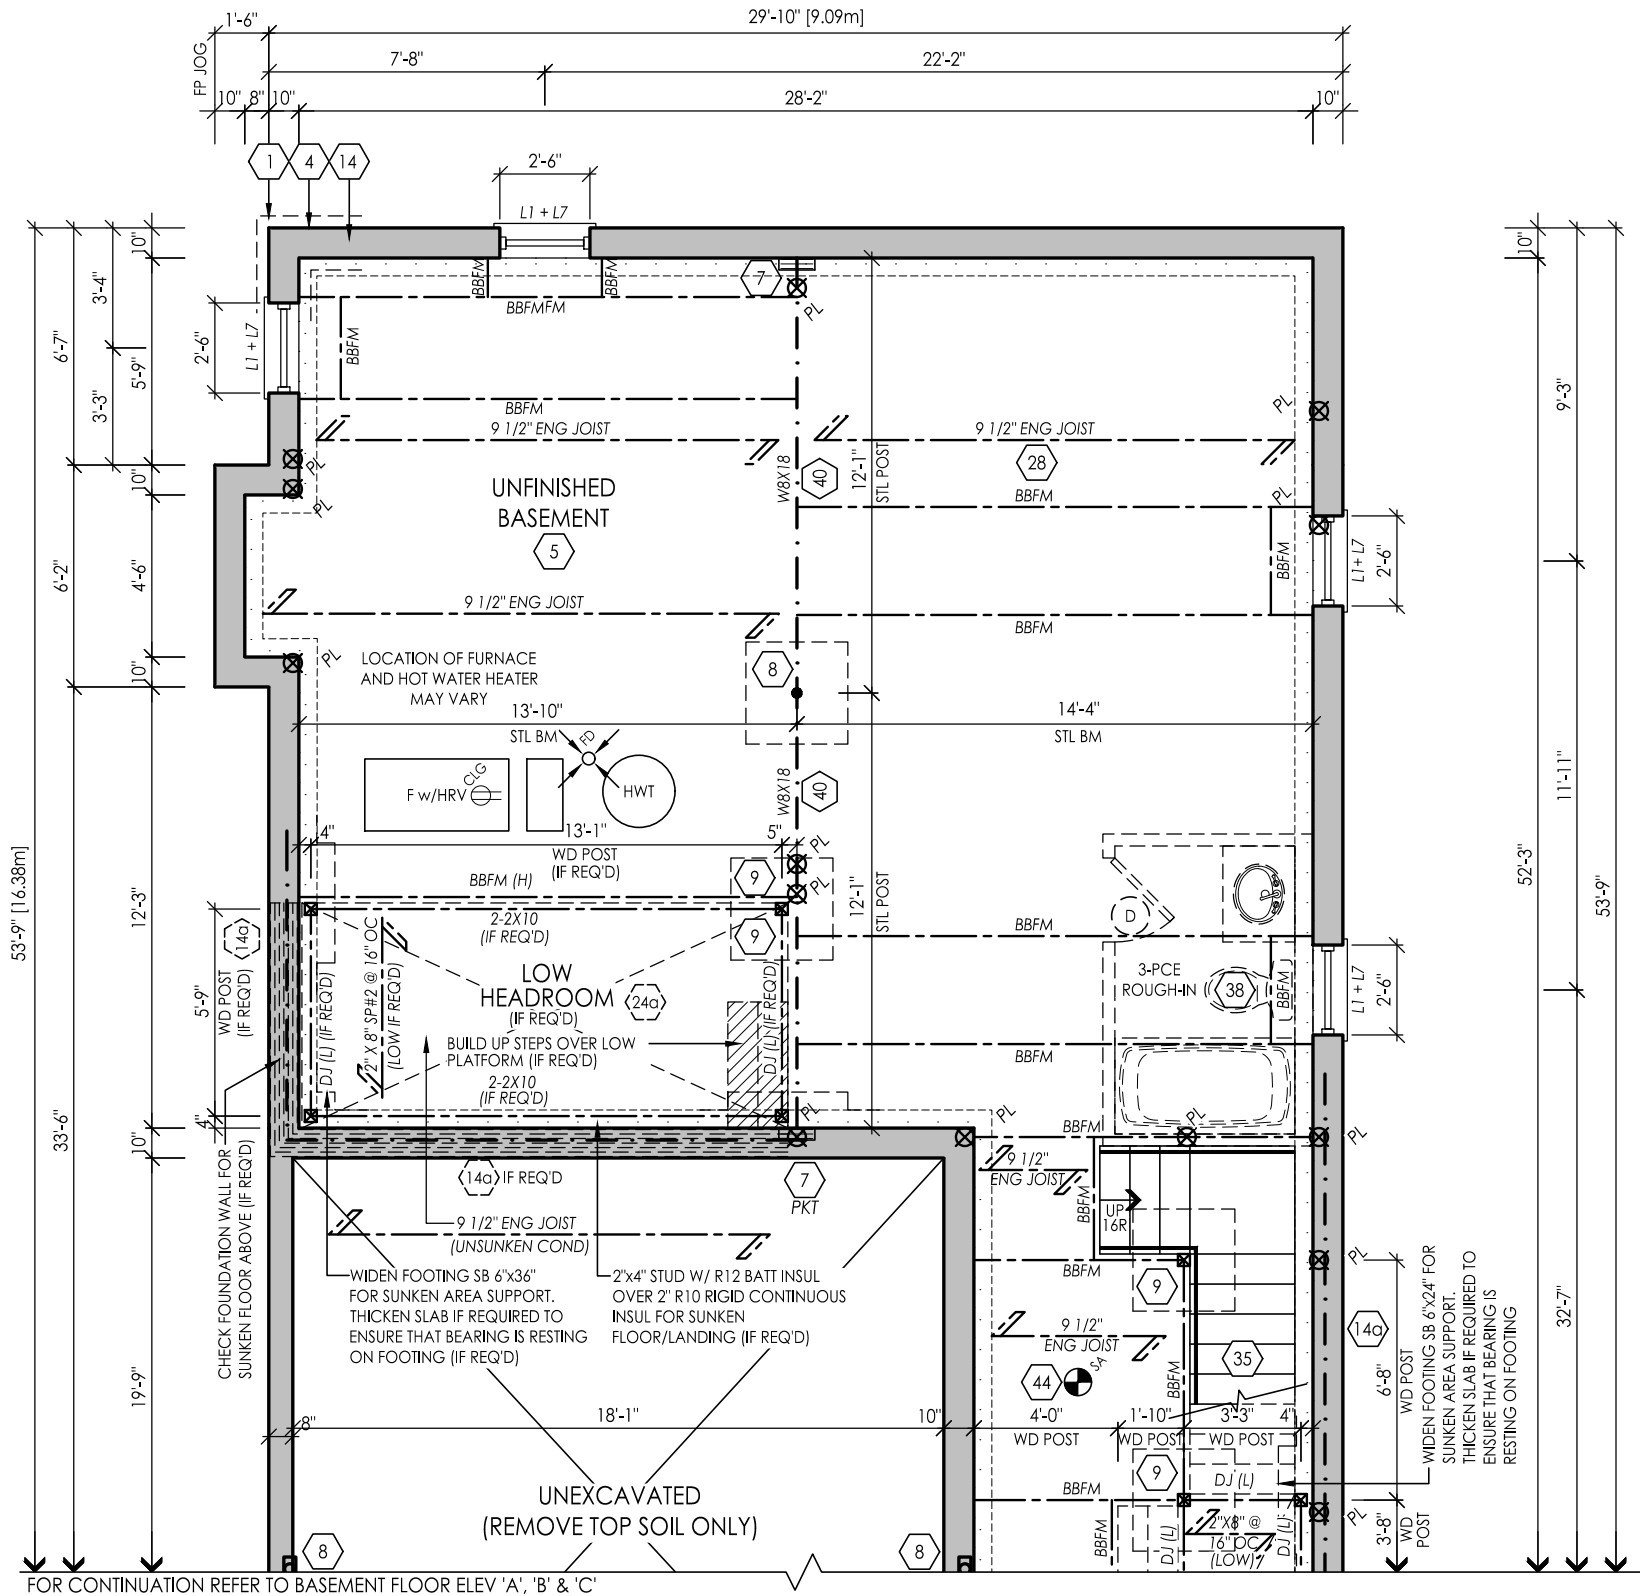

FOR STRUCTURAL ONLY
NOT INCLUDING ENGINEERED
FLOOR OR ROOF SYSTEM

File: C:_RN_Standards\Temp\AcPublsh_2792\20005-38-13-FINAL.dwg Plotted: Jul 29, 2021 By:CherelleM

I, MARTHA SANDOVAL DECLARE THAT I HAVE REVIEWED AND TAKEN DESIGN RESPONSIBILITY FOR THE DESIGN WORK ON BEHALF OF **RN DESIGN LTD.** UNDER DIVISION C, PART-3 SUBSECTION-3.2.4 OF THE BUILDING CODE. I AM QUALIFIED AND THE FIRM IS REGISTERED IN THE APPROPRIATE CLASSES / CATEGORIES.
QUALIFIED DESIGNER BCIN: 103017
FIRM BCIN: 26995
DATE: JUL-27-21

SIGNATURE:

client
Royal Pine Homes Ltd.

location
Richmond Hill

project
Centrefield, Ph. 2

marketing name

#	revisions	date	dwn	chk	#	revisions	date	dwn	chk
1	ISSUED FOR CLIENT REVIEW	14-MAY-21	SL	XX					
4	REVISED PER FLOOR/TRUSS COORD	13-JUL-21	CM	CM					
5	REVISED PER ENGINEER COMMENTS & ISSUED FOR PERMIT	27-JUL-21	AB	CM					



WWW.RNDESIGN.COM
Tel: 905-738-3177
WWW.THEPLUSGROUP.CA


model
38-13

scale
3/16" = 1'0"

project #
20005

page

A2

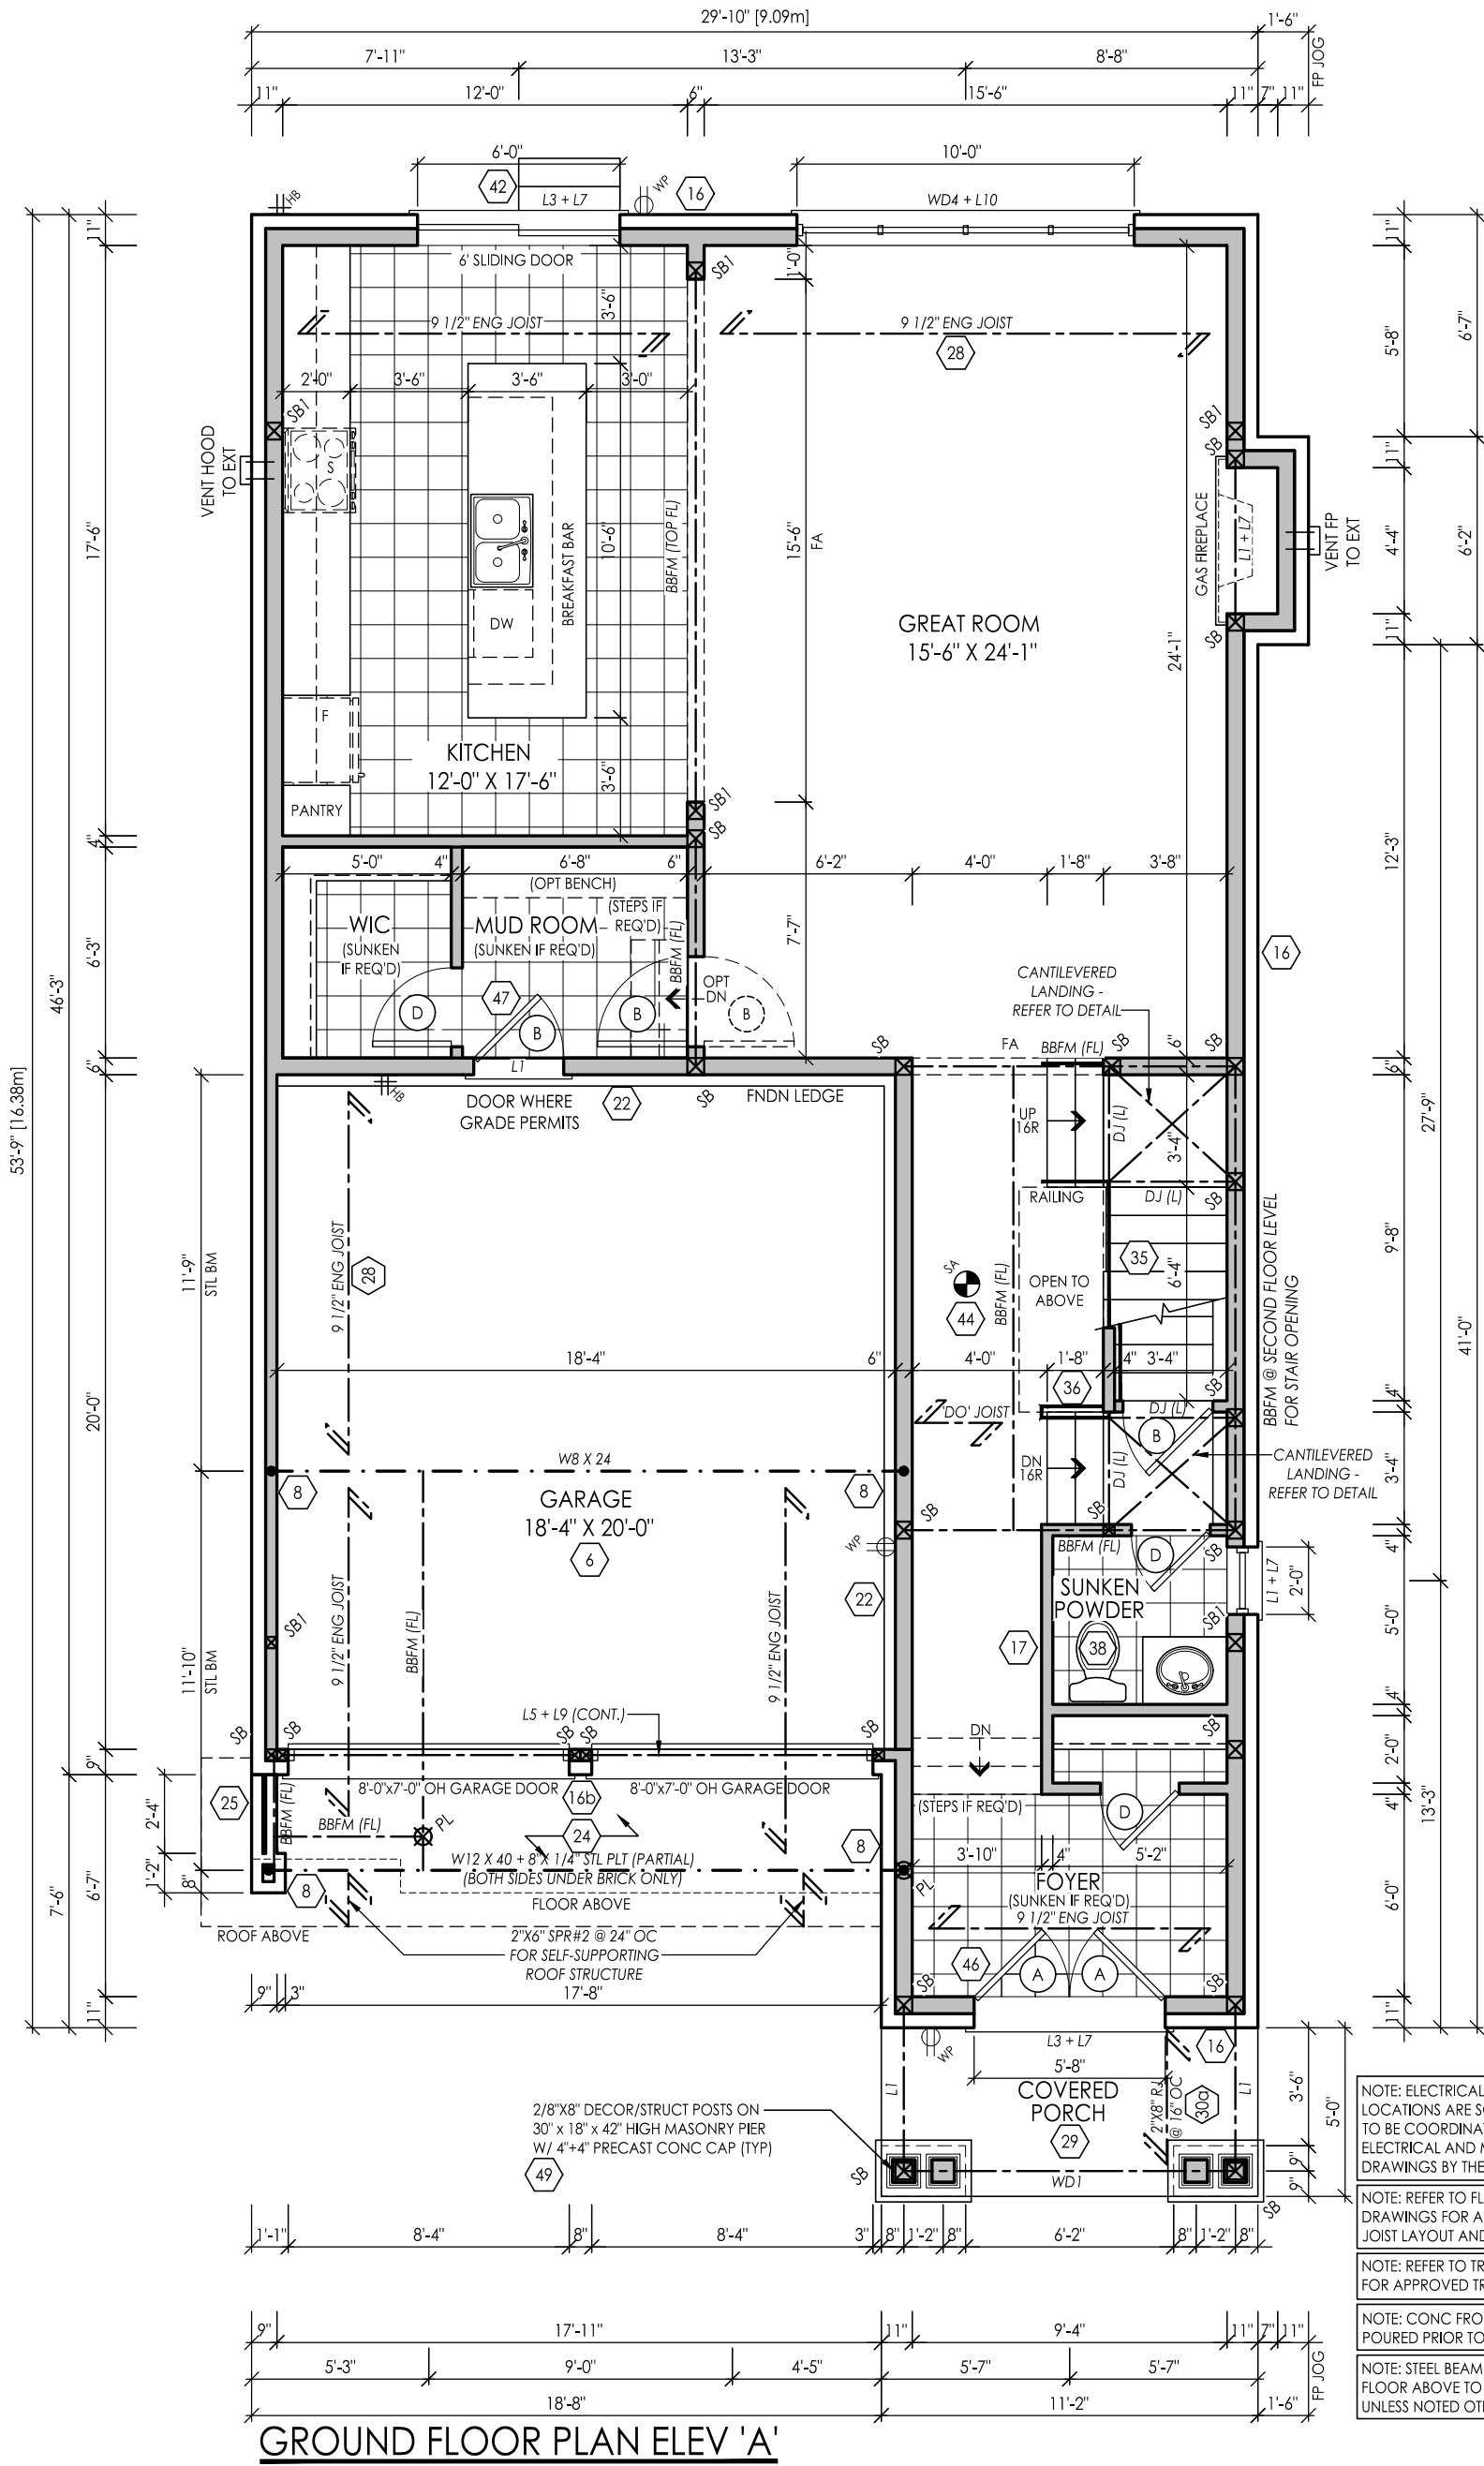

I, MARTHA SANDOVAL DECLARE THAT I HAVE REVIEWED AND TAKEN DESIGN RESPONSIBILITY FOR THE DESIGN WORK ON BEHALF OF **RN DESIGN LTD.** UNDER DIVISION C, PART-3 SUBSECTION-3.2.4 OF THE BUILDING CODE. I AM QUALIFIED AND THE FIRM IS REGISTERED IN THE APPROPRIATE CLASSES / CATEGORIES.

QUALIFIED DESIGNER BCIN: 103017
FIRM BCIN: 26995
DATE: JUL-27-21

SIGNATURE: _____

client				location			
Royal Pine Homes Ltd.				Richmond Hill			
project				marketing name			
Centrefield, Ph. 2							
#	revisions	date	dwn	chk	#	revisions	date
1	ISSUED FOR CLIENT REVIEW	14-MAY-21	SL	XX			
4	REVISED PER FLOOR/TRUSS COORD	13-JUL-21	CM	CM			
5	REVISED PER ENGINEER COMMENTS & ISSUED FOR PERMIT	27-JUL-21	AB	CM			



WWW.RNDESIGN.COM
Tel: 905-738-3177
WWW.THEPLUSGROUP.CA


model
38-13

scale
3/16" = 1'0"

project #
20005

page

A3

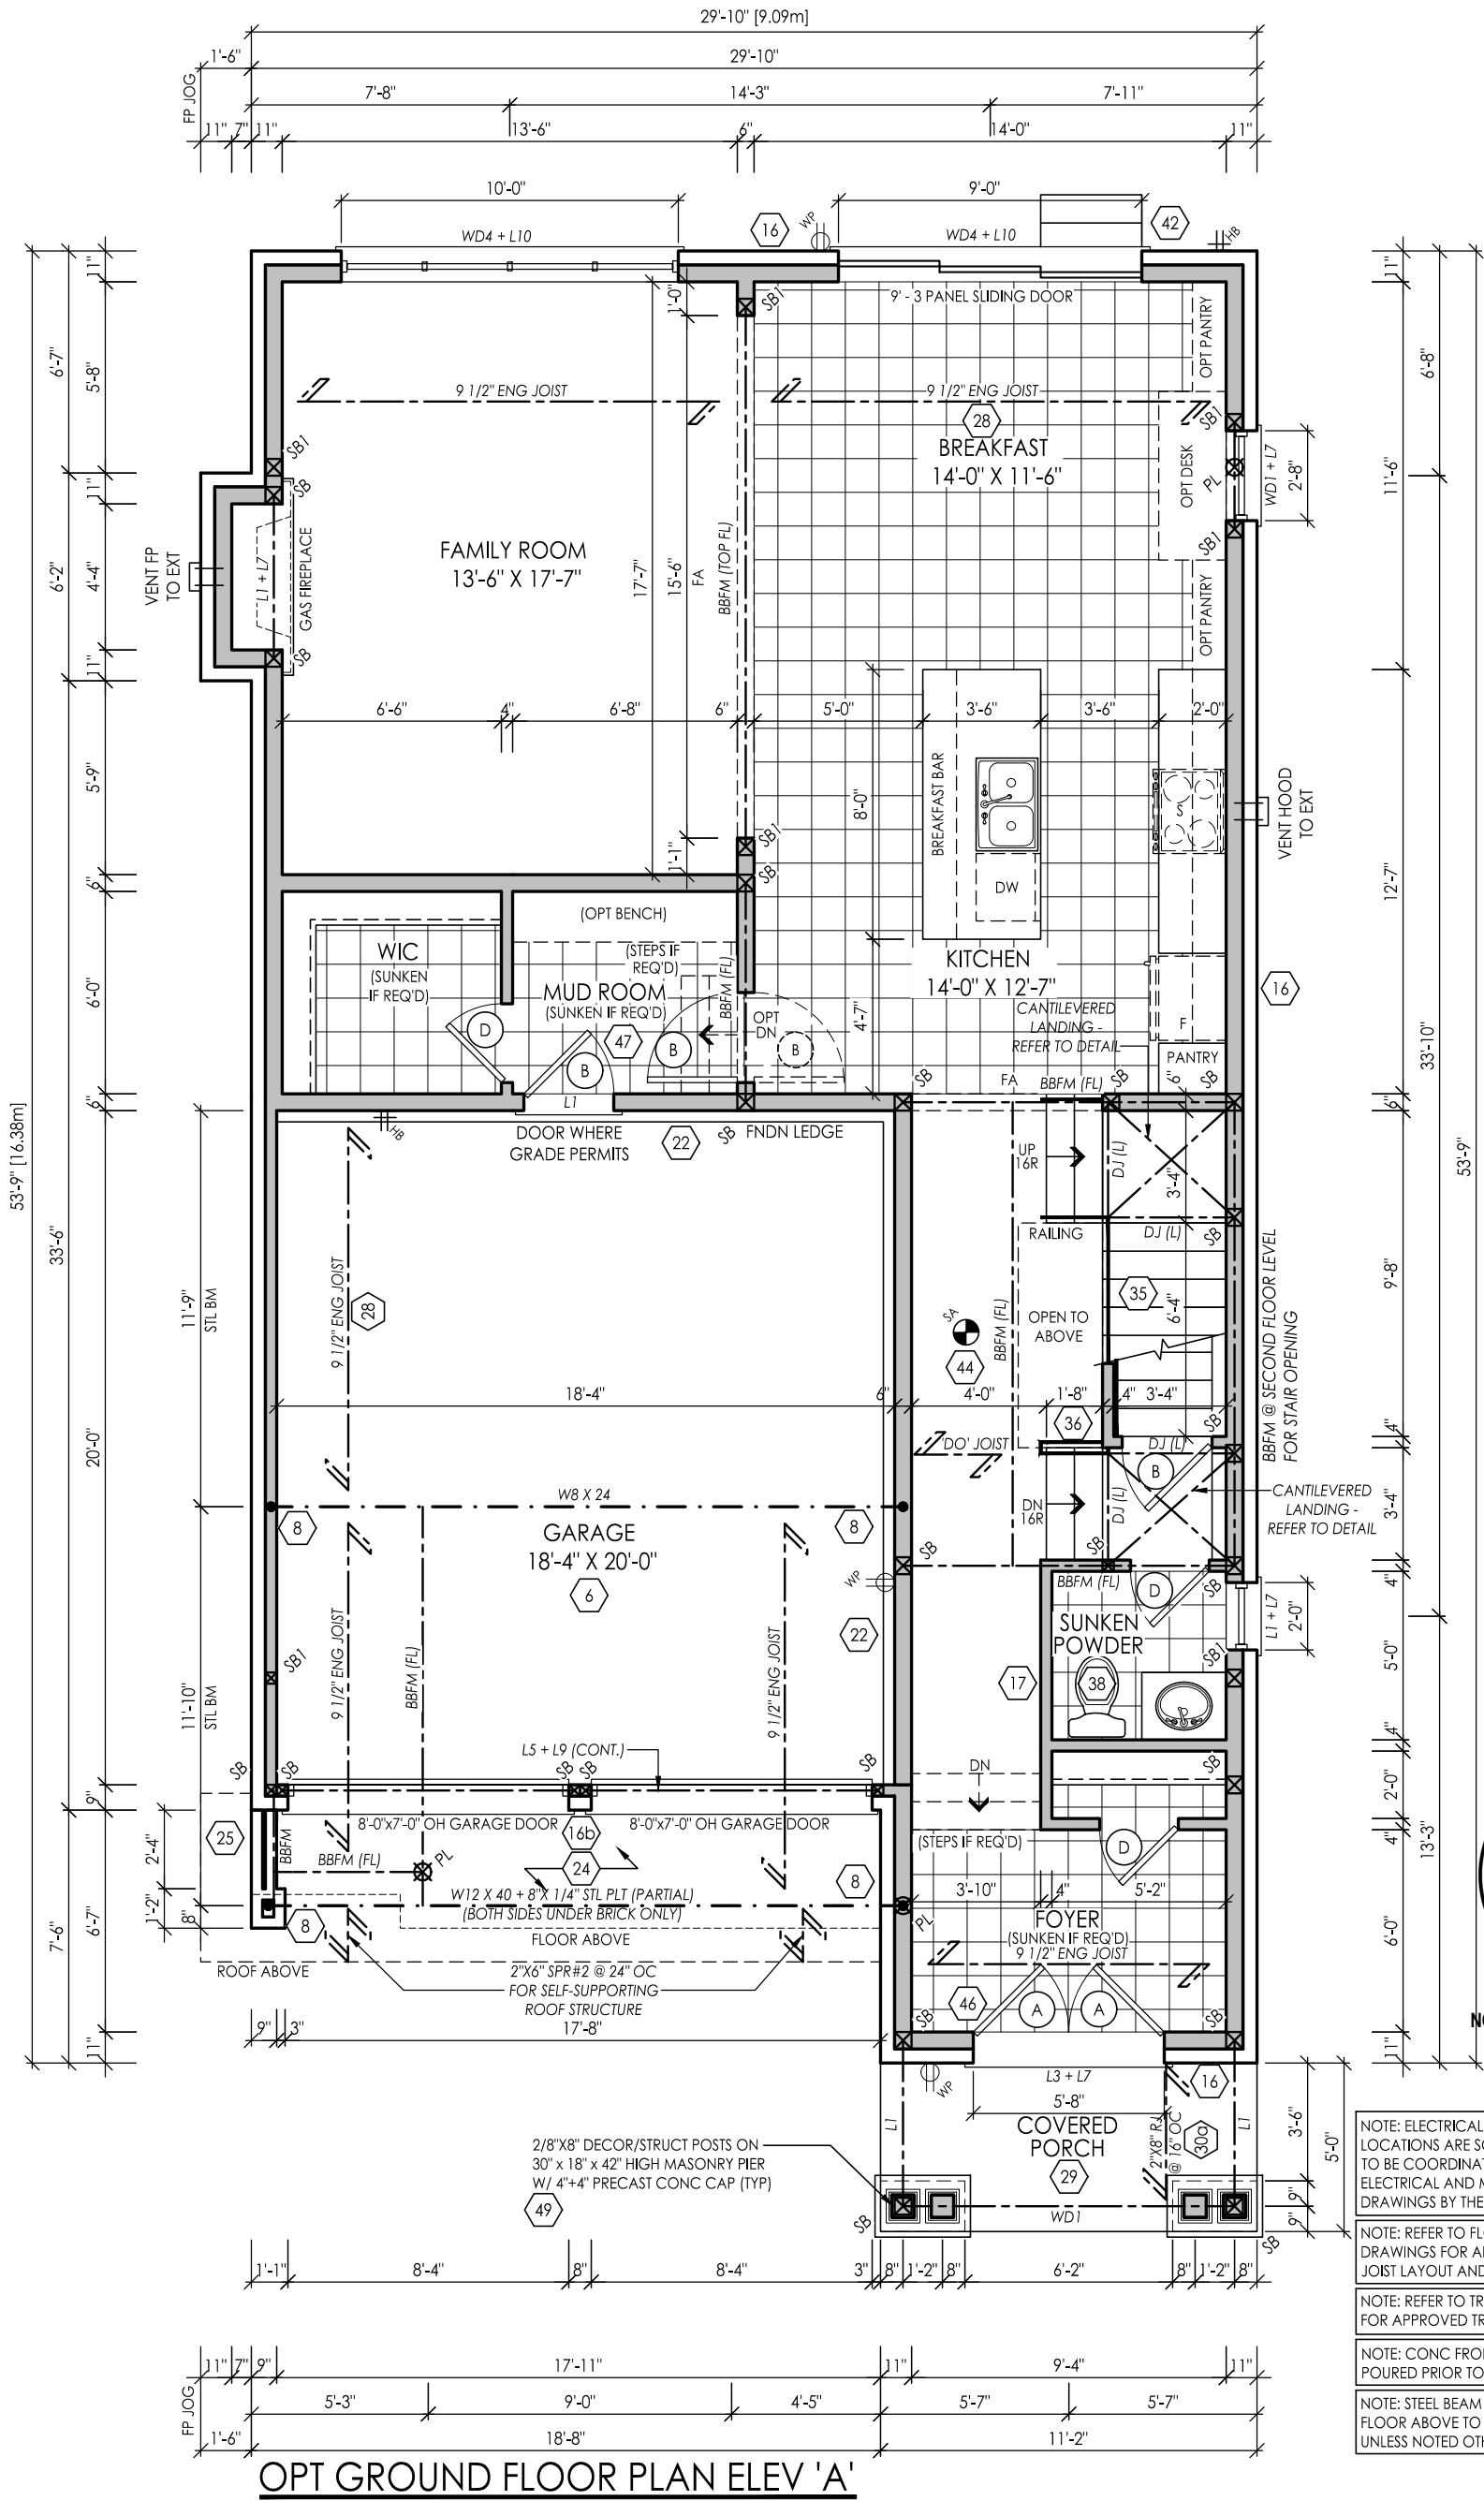

FOR STRUCTURAL ONLY
NOT INCLUDING ENGINEERED
FLOOR OR ROOF SYSTEM

NOTE: ELECTRICAL, GAS AND VENT
LOCATIONS ARE SCHEMATIC ONLY.
TO BE COORDINATED WITH
ELECTRICAL AND MECHANICAL
DRAWINGS BY THE CONTRACTOR

NOTE: REFER TO FLOOR JOIST
DRAWINGS FOR APPROVED FLOOR
JOIST LAYOUT AND SPACING

NOTE: REFER TO TRUSS DRAWINGS
FOR APPROVED TRUSS LAYOUT

NOTE: CONC FRONT PORCH
POURED PRIOR TO BRICK

NOTE: STEEL BEAM SUPPORTING
FLOOR ABOVE TO BE DROPPED
UNLESS NOTED OTHERWISE

I, MARTHA SANDOVAL DECLARE THAT I HAVE REVIEWED AND
TAKEN DESIGN RESPONSIBILITY FOR THE DESIGN WORK ON
BEHALF OF **RN DESIGN LTD.** UNDER DIVISION C, PART-3
SUBSECTION-3.2.4 OF THE BUILDING CODE. I AM QUALIFIED
AND THE FIRM IS REGISTERED IN THE APPROPRIATE CLASSES /
CATEGORIES.
QUALIFIED DESIGNER BCIN: 103017
FIRM BCIN: 26995
DATE: JUL-27-21

SIGNATURE:

client				location			
Royal Pine Homes Ltd.				Richmond Hill			
project				marketing name			
Centrefield, Ph. 2							
#	revisions	date	dwn	chk	#	revisions	date
1	ISSUED FOR CLIENT REVIEW	14-MAY-21	SL	XX			
4	REVISED PER FLOOR/TRUSS COORD	13-JUL-21	CM	CM			
5	REVISED PER ENGINEER COMMENTS & ISSUED FOR PERMIT	27-JUL-21	AB	CM			




WWW.RNDESIGN.COM
Tel: 905-738-3177
WWW.THEPLUSGROUP.CA


model
38-13
scale
3/16" = 1'0"
project #
20005

page

A4

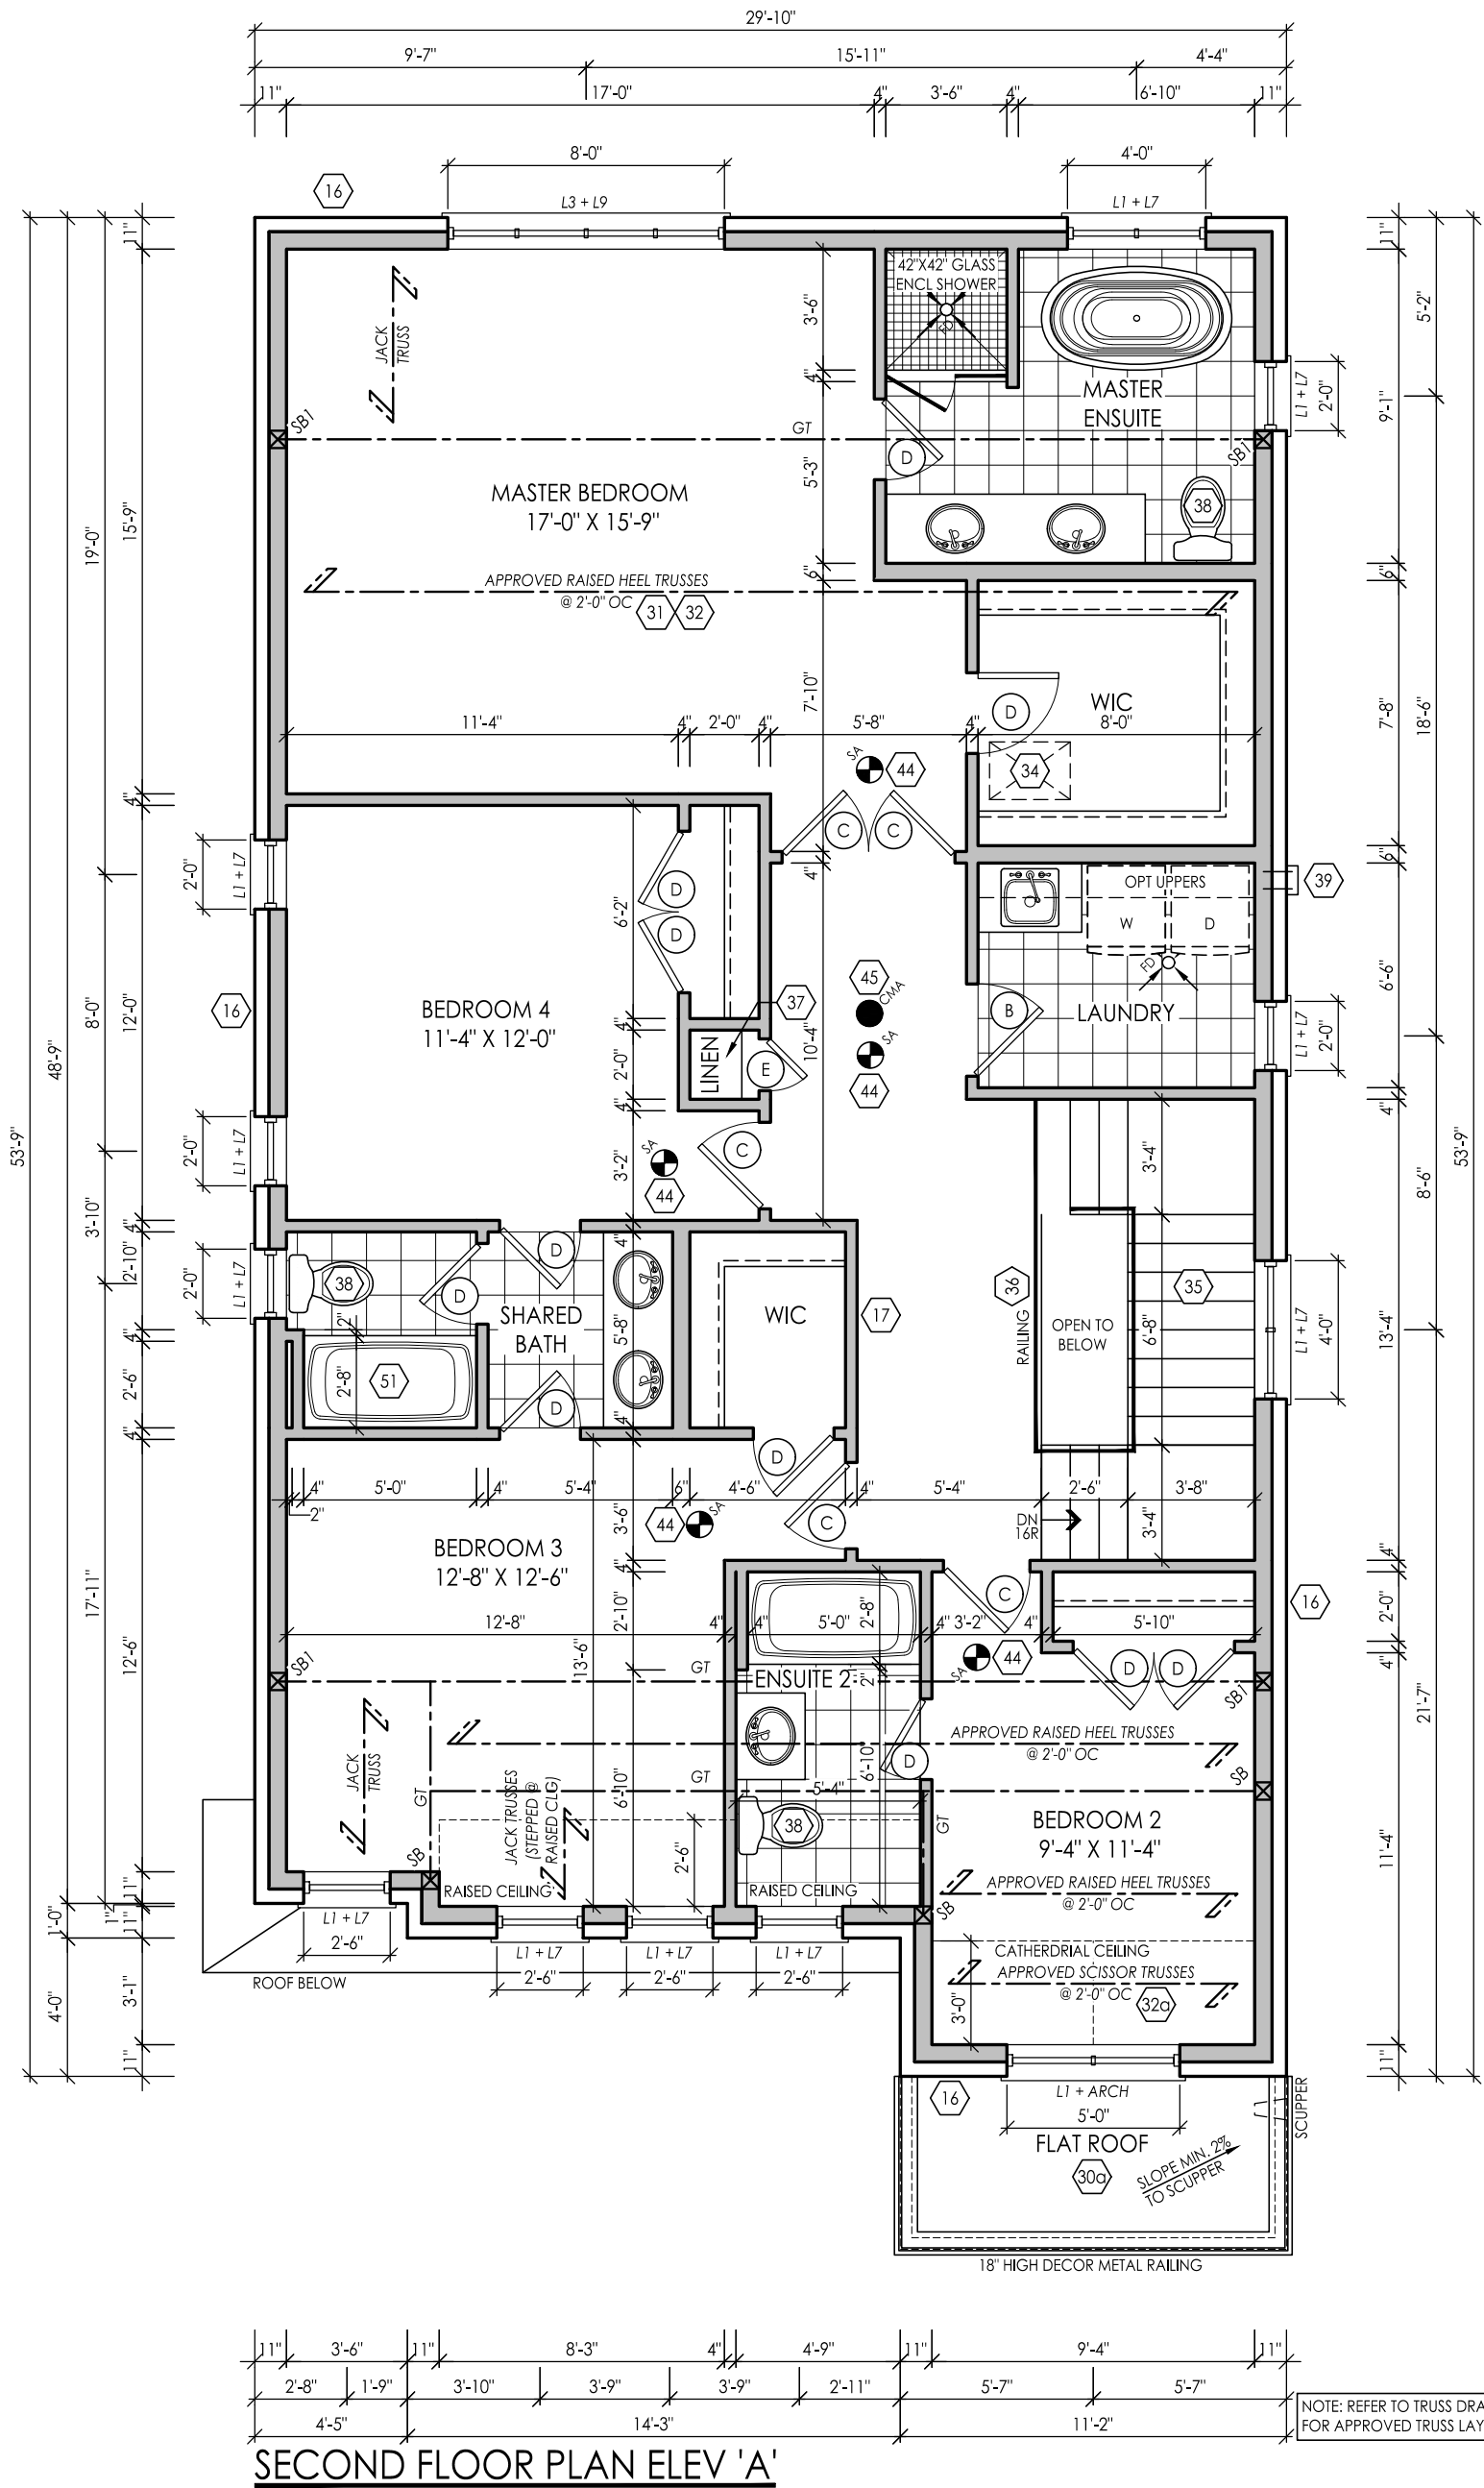

SECOND FLOOR PLAN ELEV 'A'

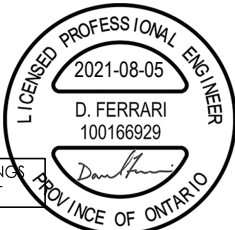

FOR STRUCTURAL ONLY
NOT INCLUDING ENGINEERED
FLOOR OR ROOF SYSTEM

File:C:_RN_Standards\Temp\AcPublsh_2792\20005-38-13-FINAL.dwg Plotted: Jul 29, 2021 By:CherelleM

I, MARTHA SANDOVAL DECLARE THAT I HAVE REVIEWED AND TAKEN DESIGN RESPONSIBILITY FOR THE DESIGN WORK ON BEHALF OF **RN DESIGN LTD.** UNDER DIVISION C, PART-3 SUBSECTION-3.2.4 OF THE BUILDING CODE. I AM QUALIFIED AND THE FIRM IS REGISTERED IN THE APPROPRIATE CLASSES / CATEGORIES.
QUALIFIED DESIGNER BCIN: 103017
FIRM BCIN: 26995
DATE: JUL-27-21

SIGNATURE:

client
Royal Pine Homes Ltd.

location
Richmond Hill

project
Centrefield, Ph. 2

marketing name

#	revisions	date	dwn	chk	#	revisions	date	dwn	chk
1	ISSUED FOR CLIENT REVIEW	14-MAY-21	SL	XX					
2	REVISED AS PER CLIENT COMMENTS	28-May-21	CM	CM					
4	REVISED PER FLOOR/TRUSS COORD	13-Jul-21	CM	CM					
5	REVISED PER ENGINEER COMMENTS & ISSUED FOR PERMIT	27-Jul-21	AB	CM					



WWW.RNDESIGN.COM
Tel: 905-738-3177
WWW.THEPLUSGROUP.CA


model
38-13

scale
3/16" = 1'0"


project #
20005

page


A5

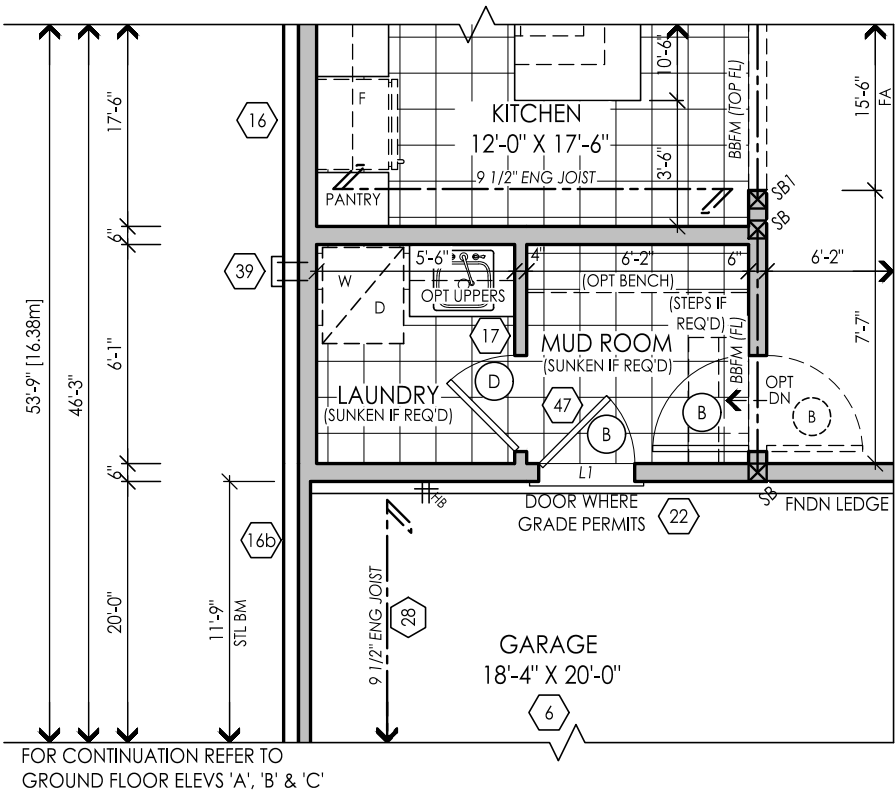

PARTIAL GROUND FLOOR PLAN
ELEV. 'A','B' & 'C' w/ LAUNDRY

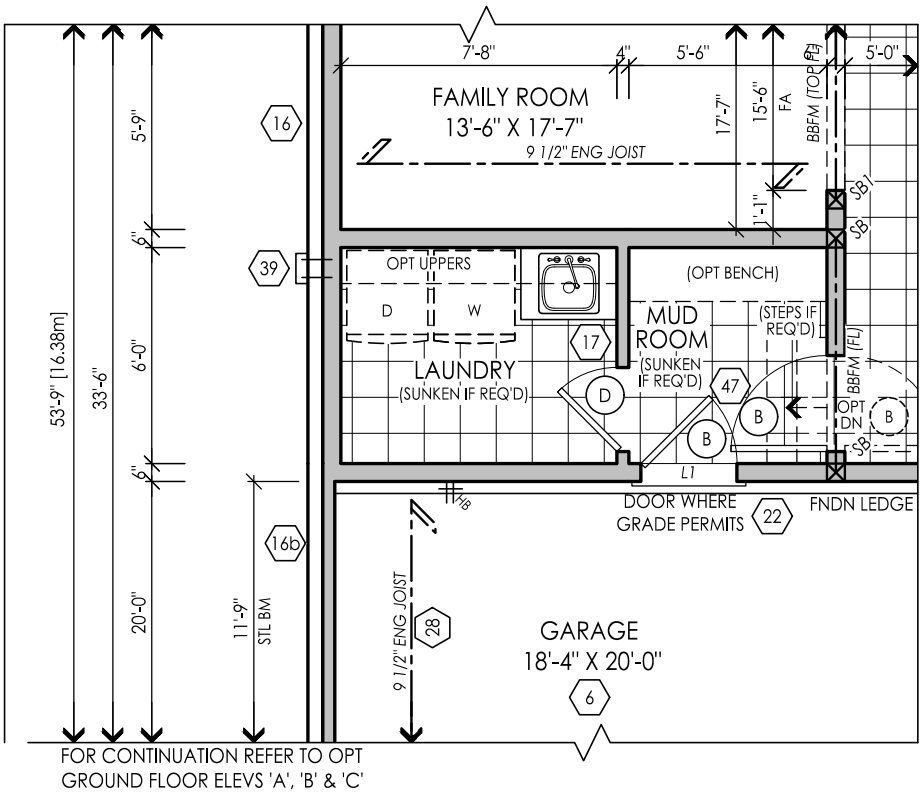

PARTIAL OPT GROUND FLOOR PLAN
ELEV. 'A','B' & 'C' w/ LAUNDRY

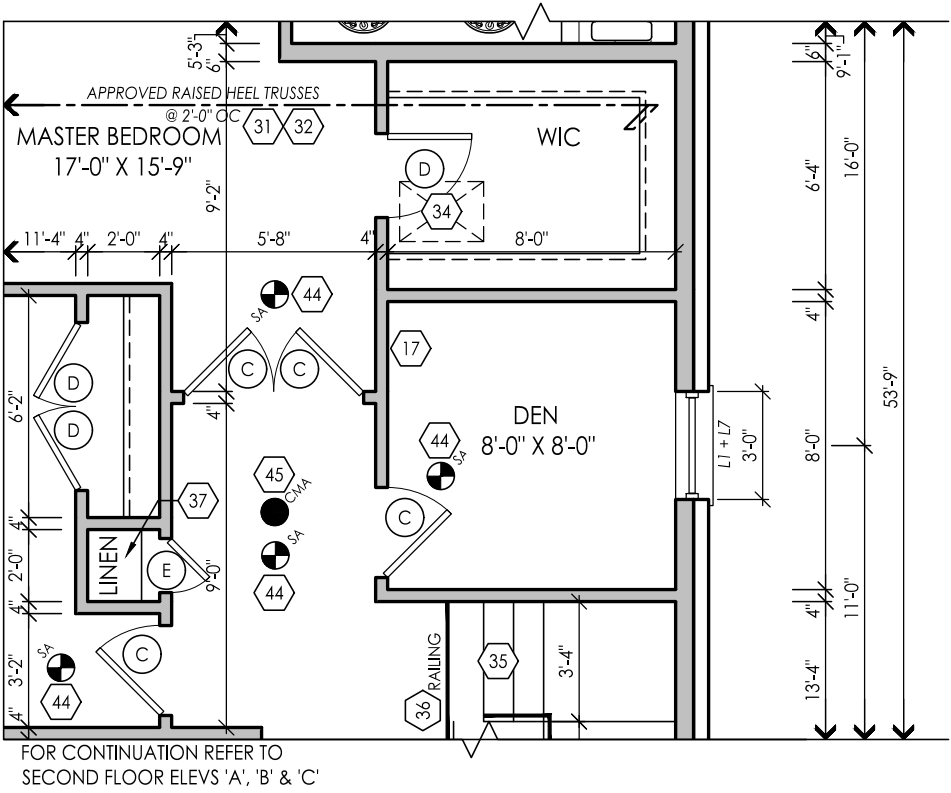

FOR CONTINUATION REFER TO
SECOND FLOOR ELEV. 'A', 'B' & 'C'

PARTIAL SECOND FLOOR PLAN
ELEV. 'A', 'B' & 'C' w/ DEN



FOR STRUCTURAL ONLY
NOT INCLUDING ENGINEERED
FLOOR OR ROOF SYSTEM

File:C:_RN_Standards\Temp\AcPublish_2792\20005-38-13-FINAL.dwg Plotted: Jul 29, 2021 By:CherelleM

I, MARTHA SANDOVAL DECLARE THAT I HAVE REVIEWED AND TAKEN DESIGN RESPONSIBILITY FOR THE DESIGN WORK ON BEHALF OF **RN DESIGN LTD.** UNDER DIVISION C, PART-3 SUBSECTION-3.2.4 OF THE BUILDING CODE. I AM QUALIFIED AND THE FIRM IS REGISTERED IN THE APPROPRIATE CLASSES / CATEGORIES.
QUALIFIED DESIGNER BCIN: 103017
FIRM BCIN: 26995
DATE: JUL-27-21

SIGNATURE:

client
Royal Pine Homes Ltd.

location
Richmond Hill

project
Centrefield, Ph. 2

marketing name

#	revisions	date	dwn	chk	#	revisions	date	dwn	chk
1	ISSUED FOR CLIENT REVIEW	14-MAY-21	SL	XX					
4	REVISED PER FLOOR/TRUSS COORD	13-JUL-21	CM	CM					
5	REVISED PER ENGINEER COMMENTS & ISSUED FOR PERMIT	27-JUL-21	AB	CM					



WWW.RNDESIGN.COM
Tel: 905-738-3177
WWW.THEPLUSGROUP.CA


model
38-13

scale
3/16" = 1'0"

project #
20005

page

A6

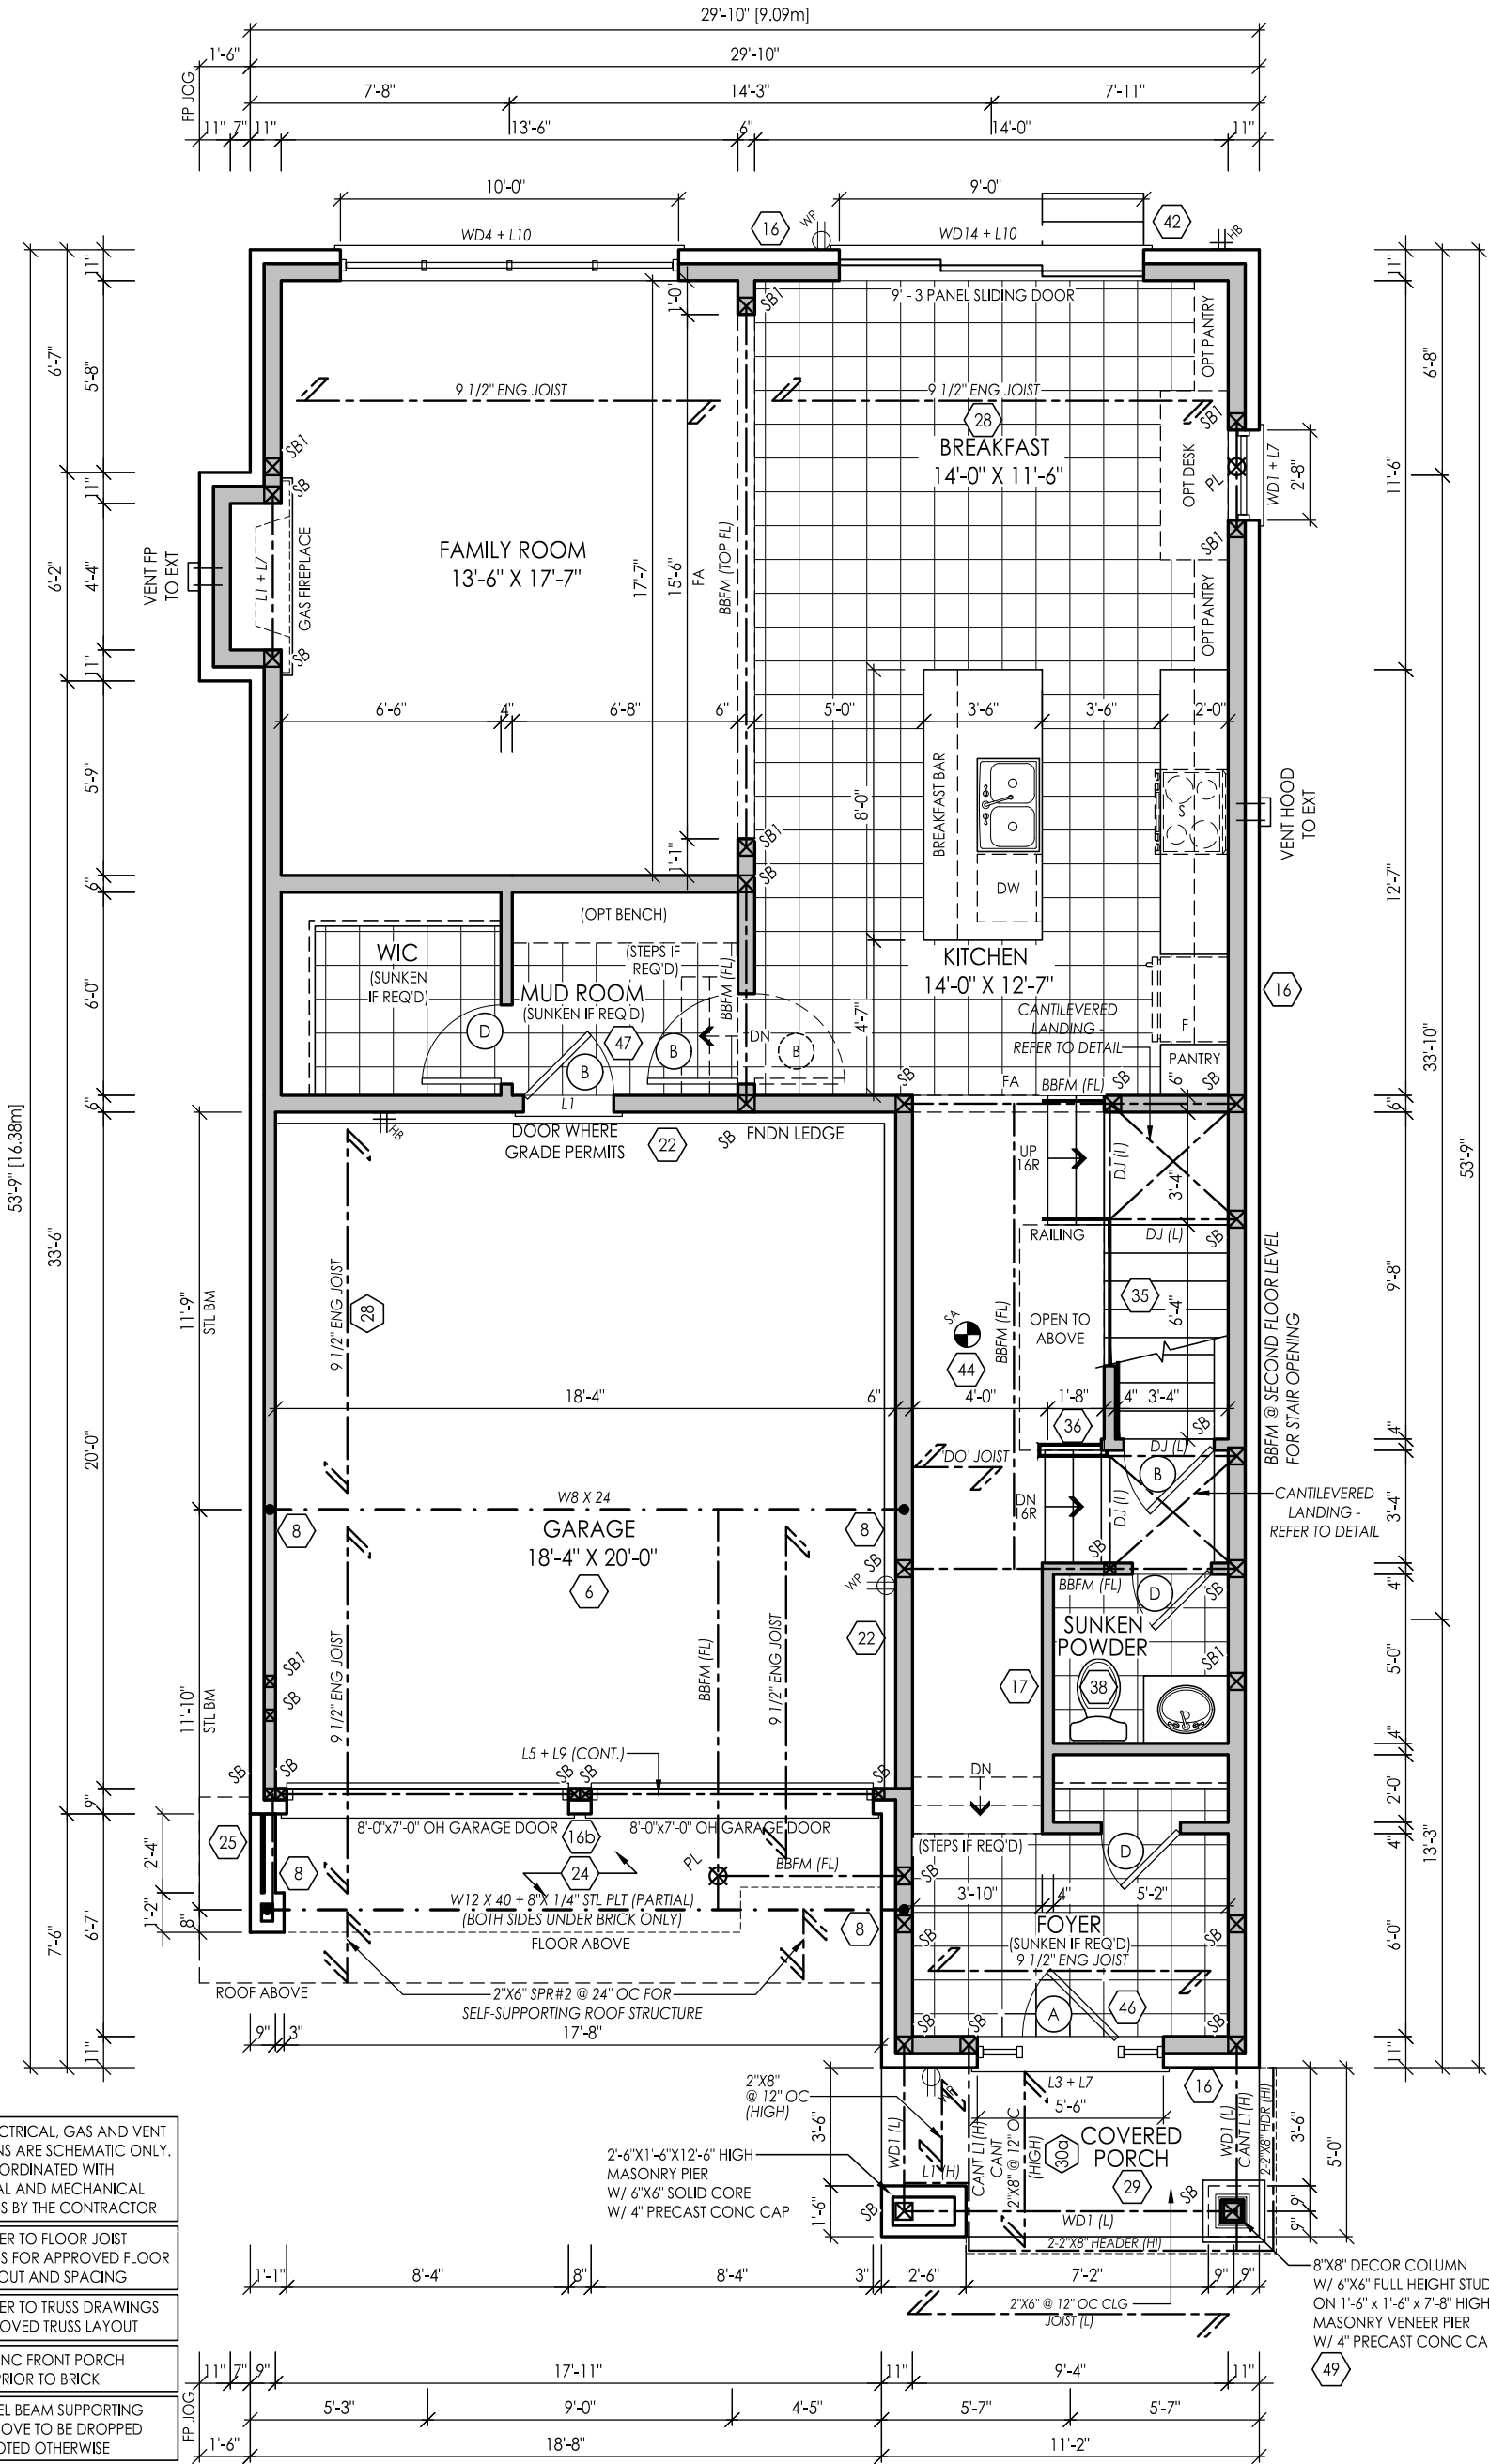

FOR STRUCTURAL ONLY
NOT INCLUDING ENGINEERED
FLOOR OR ROOF SYSTEM

File:C:_RN_Standards\Temp\AcPublsh_2792\20005-38-13-FINAL.dwg Plotted: Jul 29, 2021 By:CherelleM

I, MARTHA SANDOVAL DECLARE THAT I HAVE REVIEWED AND TAKEN DESIGN RESPONSIBILITY FOR THE DESIGN WORK ON BEHALF OF **RN DESIGN LTD.** UNDER DIVISION C, PART-3 SUBSECTION-3.2.4 OF THE BUILDING CODE. I AM QUALIFIED AND THE FIRM IS REGISTERED IN THE APPROPRIATE CLASSES / CATEGORIES.
QUALIFIED DESIGNER BCIN: 103017
FIRM BCIN: 26995
DATE: JUL-27-21

SIGNATURE:

client
Royal Pine Homes Ltd.

location
Richmond Hill

project
Centrefield, Ph. 2

marketing name

#	revisions	date	dwn	chk	#	revisions	date	dwn	chk
1	ISSUED FOR CLIENT REVIEW	14-MAY-21	SL	XX					
4	REVISED PER FLOOR/TRUSS COORD	13-JUL-21	CM	CM					
5	REVISED PER ENGINEER COMMENTS & ISSUED FOR PERMIT	27-JUL-21	AB	CM					

RN
DESIGN

WWW.RNDESIGN.COM
Tel: 905-738-3177
WWW.THEPLUSGROUP.CA


model
38-13

scale
3/16" = 1'0"

project #
20005

page

A8

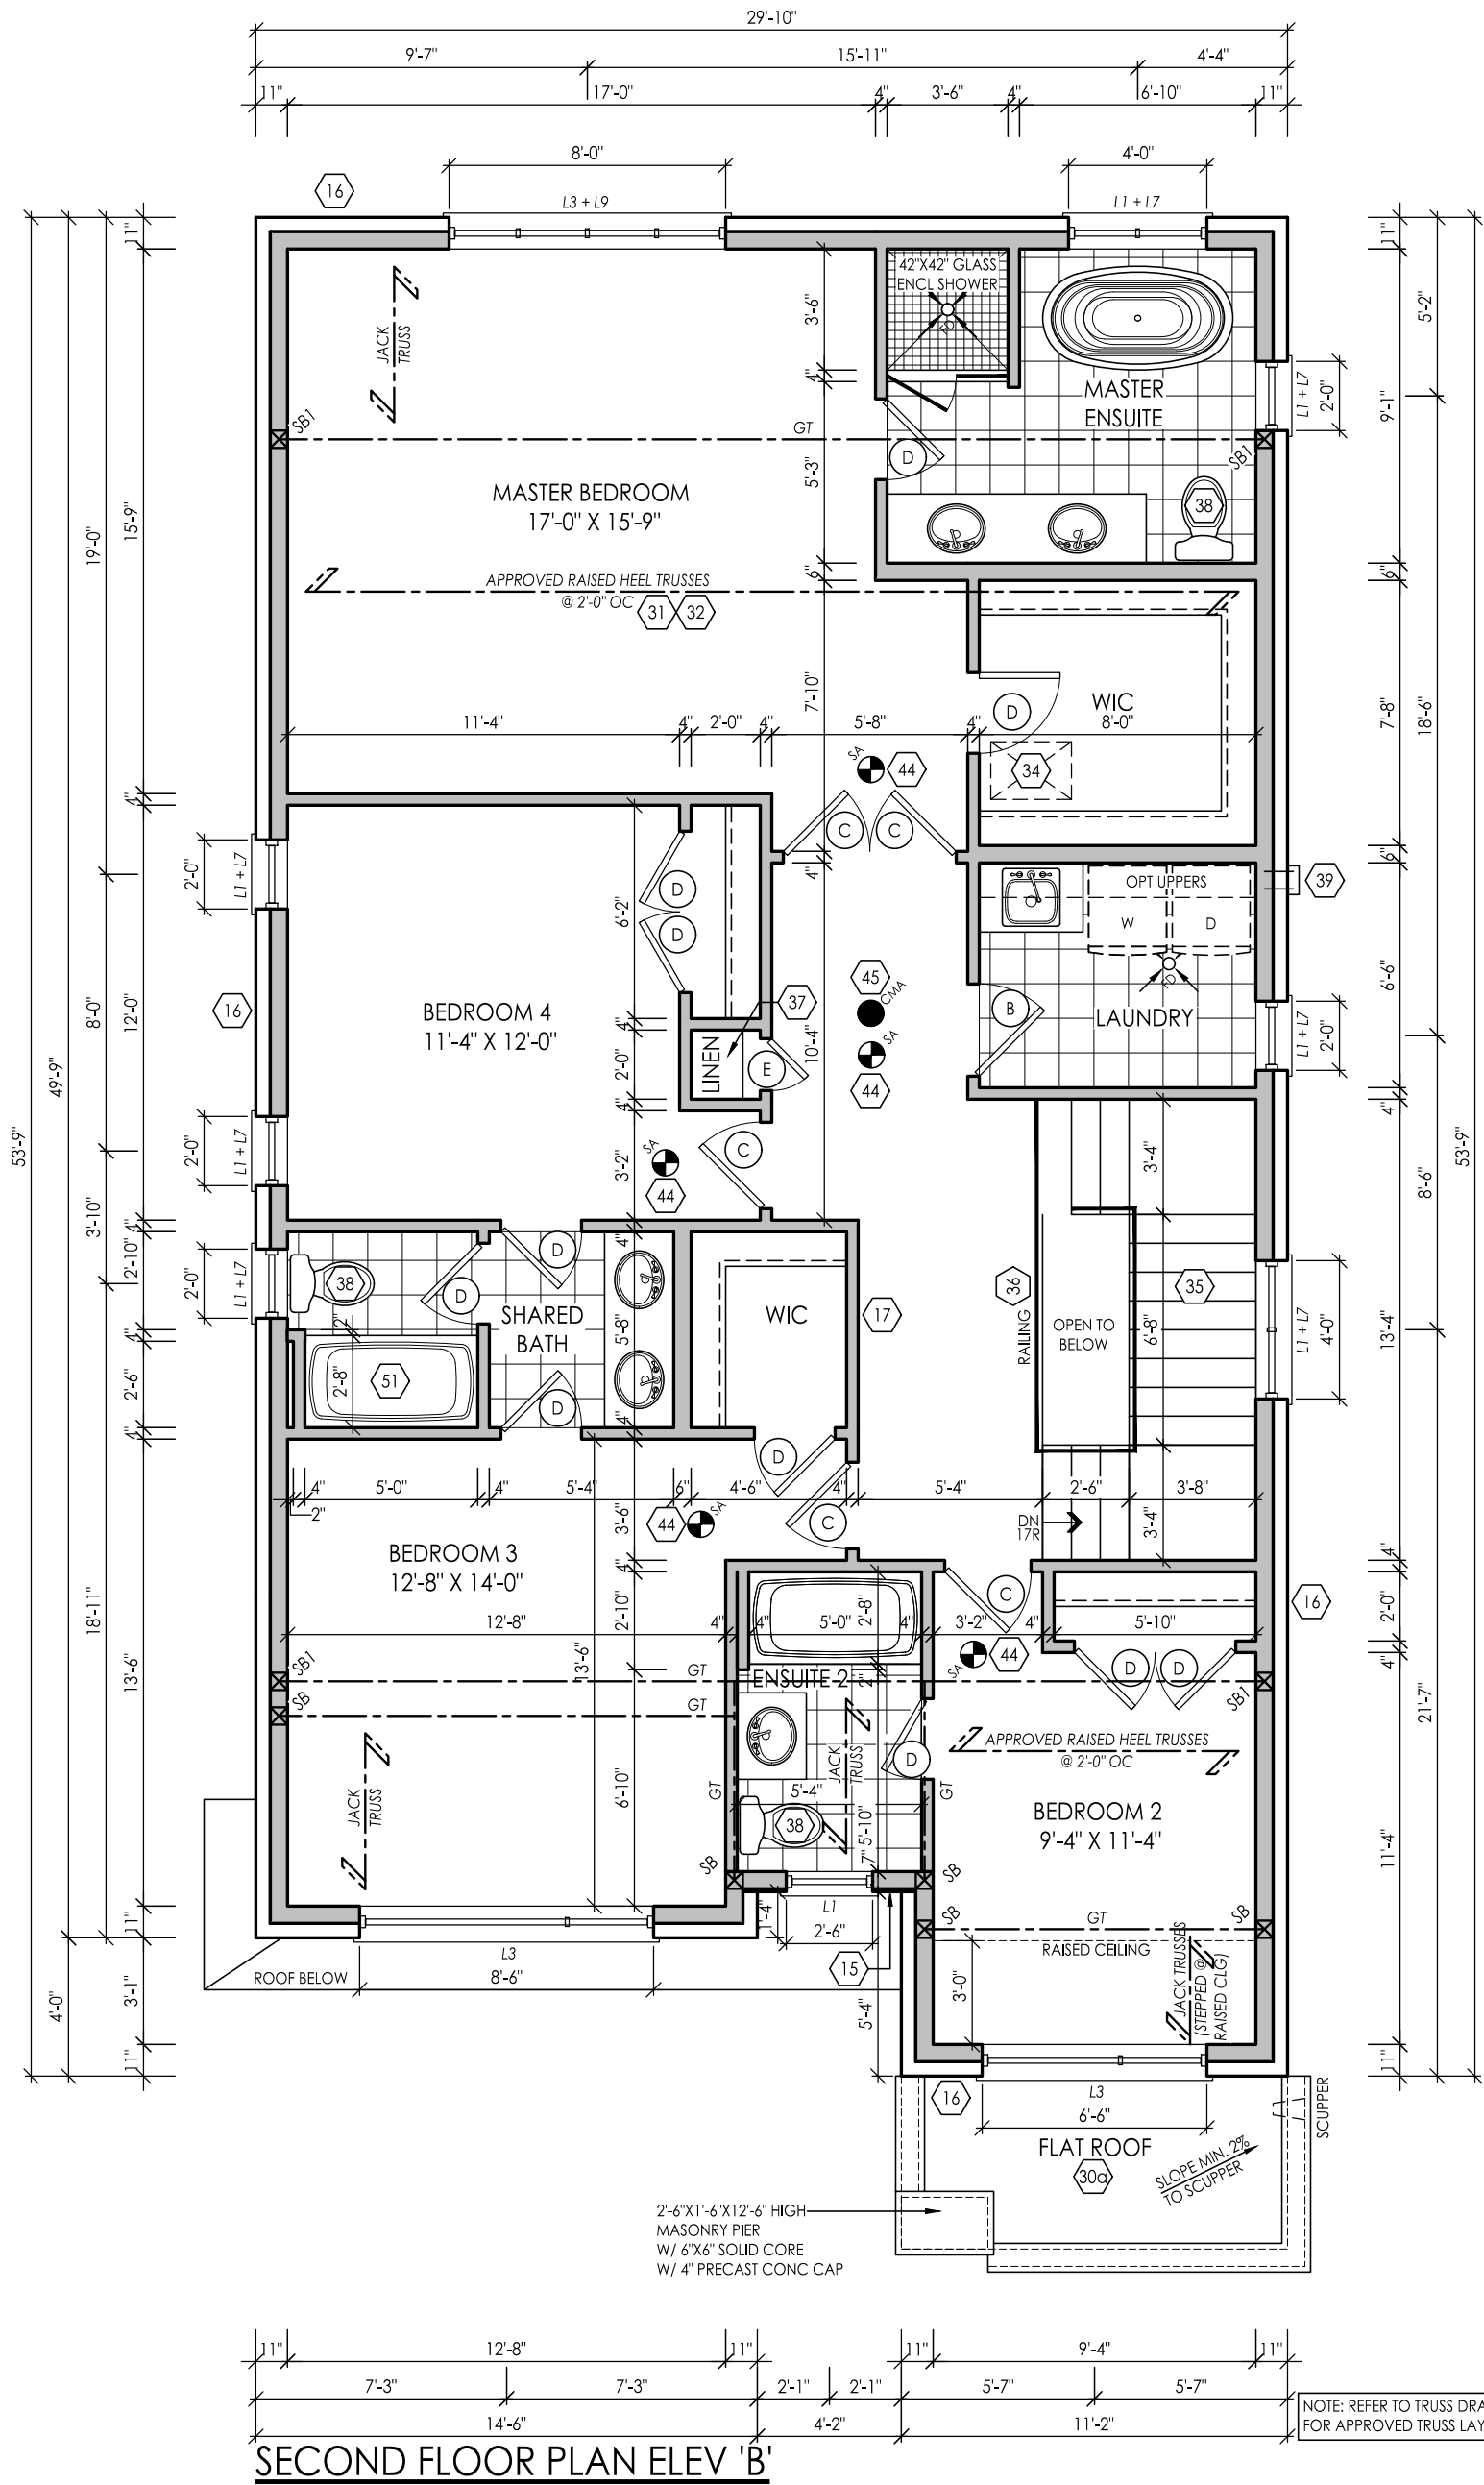

FOR STRUCTURAL ONLY
NOT INCLUDING ENGINEERED
FLOOR OR ROOF SYSTEM

NOTE: REFER TO TRUSS DRAWINGS
FOR APPROVED TRUSS LAYOUT

File: C:_RN_Standards\Temp\AcPublish_2792\20005-38-13-FINAL.dwg Plotted: Jul 29, 2021 By: CherelleM

I, MARTHA SANDOVAL DECLARE THAT I HAVE REVIEWED AND TAKEN DESIGN RESPONSIBILITY FOR THE DESIGN WORK ON BEHALF OF **RN DESIGN LTD.** UNDER DIVISION C, PART-3 SUBSECTION-3.2.4 OF THE BUILDING CODE. I AM QUALIFIED AND THE FIRM IS REGISTERED IN THE APPROPRIATE CLASSES / CATEGORIES.
QUALIFIED DESIGNER BCIN: 103017
FIRM BCIN: 26995
DATE: JUL-27-21

SIGNATURE:

client
Royal Pine Homes Ltd.

location
Richmond Hill

project
Centrefield, Ph. 2

marketing name

#	revisions	date	dwn	chk	#	revisions	date	dwn	chk
1	ISSUED FOR CLIENT REVIEW	14-MAY-21	SL	XX					
2	REVISED AS PER CLIENT COMMENTS	28-May-21	CM	CM					
4	REVISED PER FLOOR/TRUSS COORD	13-Jul-21	CM	CM					
5	REVISED PER ENGINEER COMMENTS & ISSUED FOR PERMIT	27-Jul-21	AB	CM					



WWW.RNDESIGN.COM
Tel: 905-738-3177
WWW.THEPLUSGROUP.CA


model
38-13

scale
3/16" = 1'0"

project #
20005

page

A9

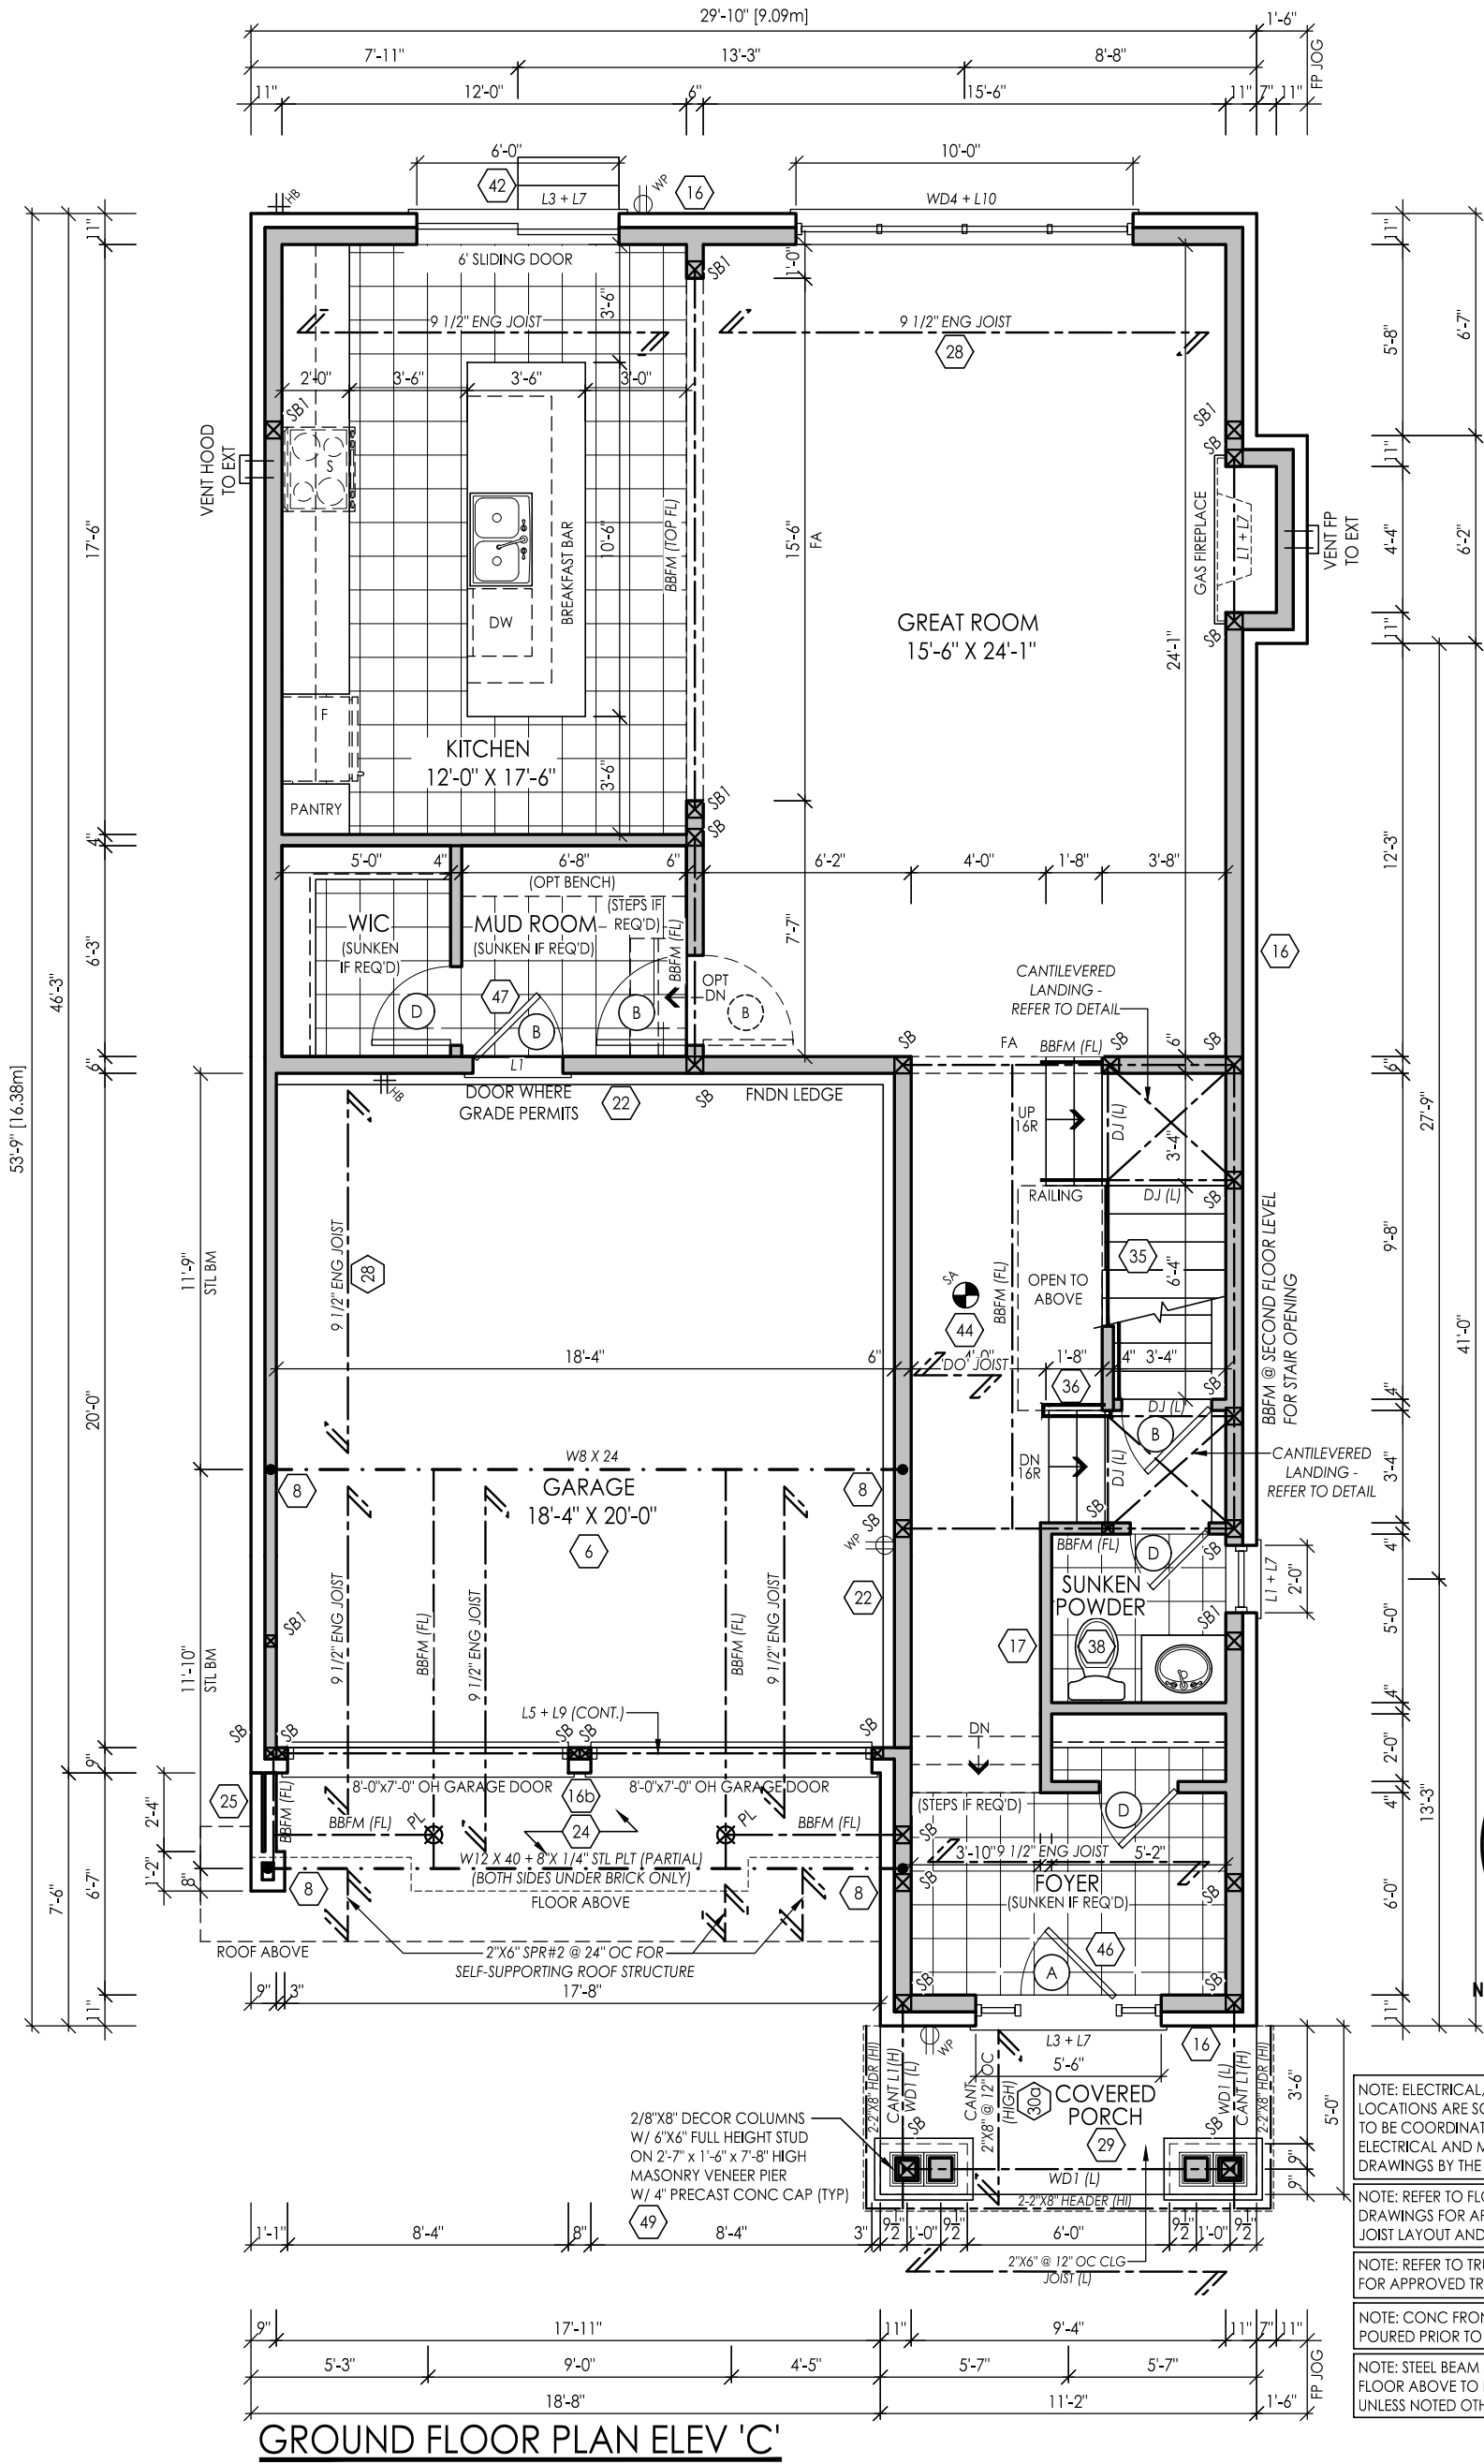

FOR STRUCTURAL ONLY
NOT INCLUDING ENGINEERED
FLOOR OR ROOF SYSTEM

- NOTE: ELECTRICAL, GAS AND VENT LOCATIONS ARE SCHEMATIC ONLY. TO BE COORDINATED WITH ELECTRICAL AND MECHANICAL DRAWINGS BY THE CONTRACTOR
- NOTE: REFER TO FLOOR JOIST DRAWINGS FOR APPROVED FLOOR JOIST LAYOUT AND SPACING
- NOTE: REFER TO TRUSS DRAWINGS FOR APPROVED TRUSS LAYOUT
- NOTE: CONC FRONT PORCH POURED PRIOR TO BRICK
- NOTE: STEEL BEAM SUPPORTING FLOOR ABOVE TO BE DROPPED UNLESS NOTED OTHERWISE

I, MARTHA SANDOVAL DECLARE THAT I HAVE REVIEWED AND TAKEN DESIGN RESPONSIBILITY FOR THE DESIGN WORK ON BEHALF OF **RN DESIGN LTD.** UNDER DIVISION C, PART-3 SUBSECTION-3.2.4 OF THE BUILDING CODE. I AM QUALIFIED AND THE FIRM IS REGISTERED IN THE APPROPRIATE CLASSES / CATEGORIES.
QUALIFIED DESIGNER BCIN: 103017
FIRM BCIN: 26995
DATE: JUL-27-21

SIGNATURE:

client
Royal Pine Homes Ltd.

location
Richmond Hill

project
Centrefield, Ph. 2

marketing name

#	revisions	date	dwn	chk	#	revisions	date	dwn	chk
1	ISSUED FOR CLIENT REVIEW	14-MAY-21	SL	XX					
4	REVISED PER FLOOR/TRUSS COORD	13-JUL-21	CM	CM					
5	REVISED PER ENGINEER COMMENTS & ISSUED FOR PERMIT	27-JUL-21	AB	CM					



WWW.RNDESIGN.COM
Tel: 905-738-3177
WWW.THEPLUSGROUP.CA


model
38-13

scale
3/16" = 1'-0"

project #
20005

page

A10

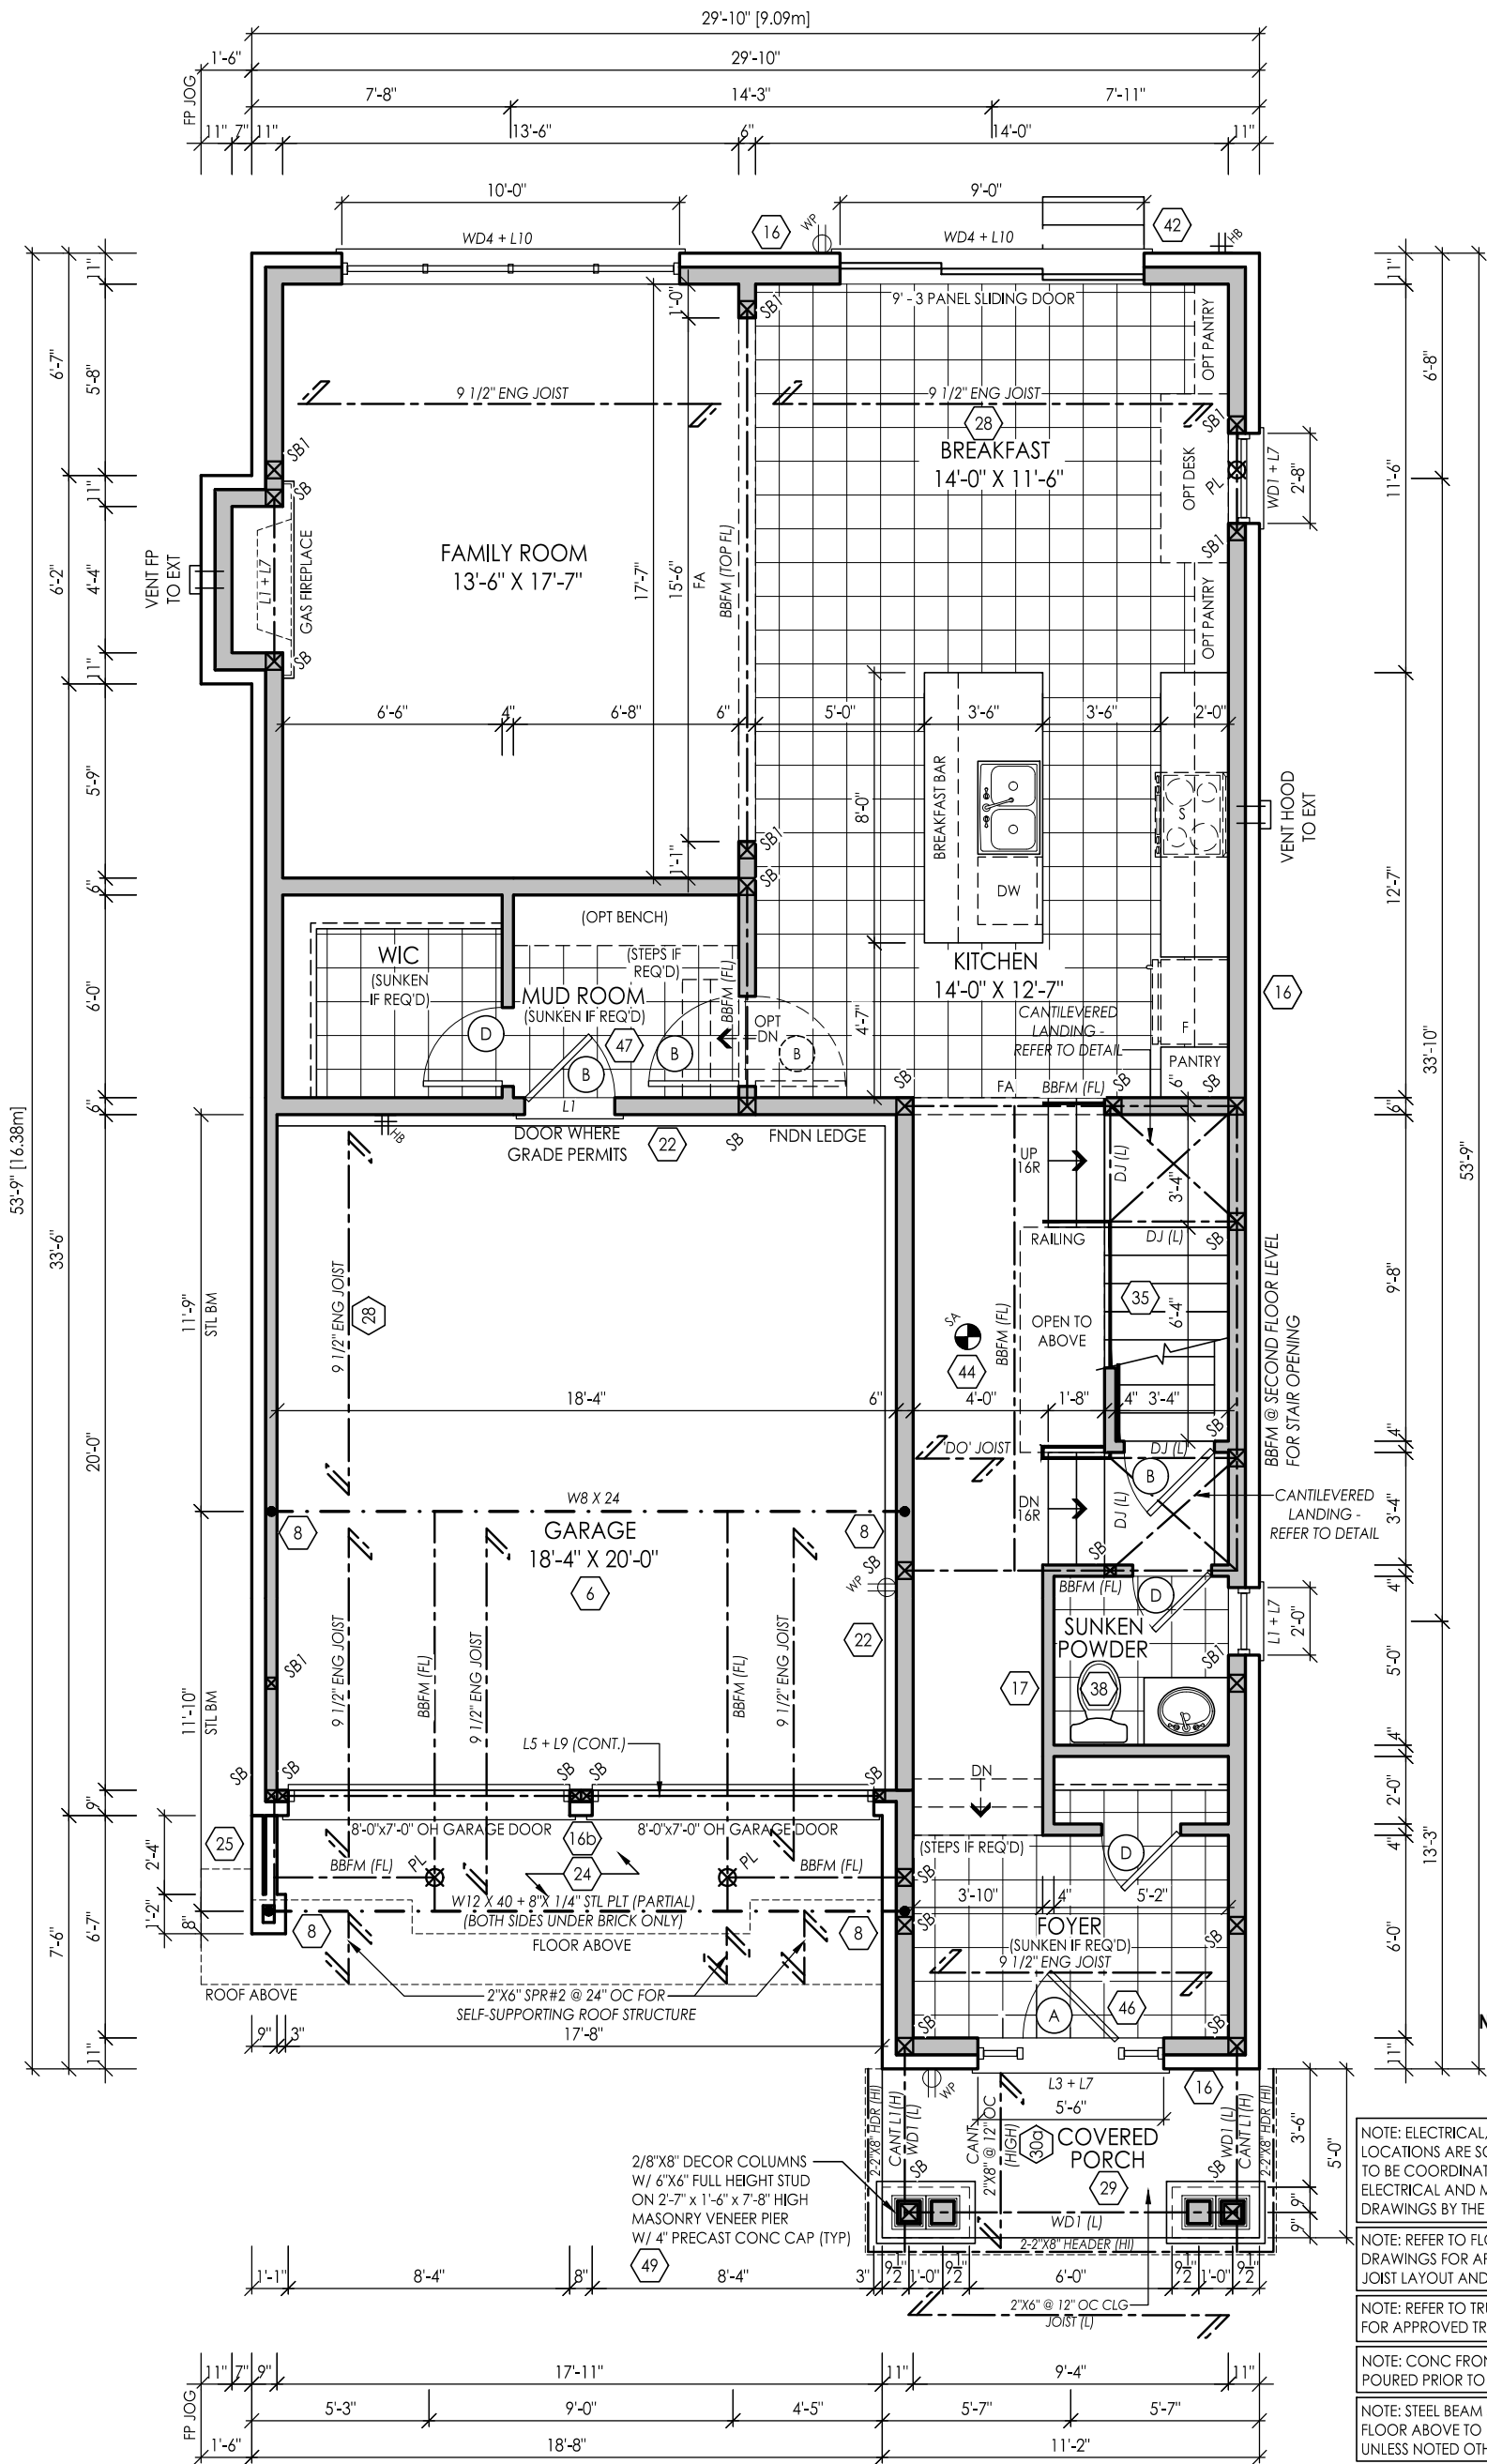

FOR STRUCTURAL ONLY
NOT INCLUDING ENGINEERED
FLOOR OR ROOF SYSTEM

NOTE: ELECTRICAL, GAS AND VENT
LOCATIONS ARE SCHEMATIC ONLY.
TO BE COORDINATED WITH
ELECTRICAL AND MECHANICAL
DRAWINGS BY THE CONTRACTOR

NOTE: REFER TO FLOOR JOIST
DRAWINGS FOR APPROVED FLOOR
JOIST LAYOUT AND SPACING

NOTE: REFER TO TRUSS DRAWINGS
FOR APPROVED TRUSS LAYOUT

NOTE: CONC FRONT PORCH
POURED PRIOR TO BRICK

NOTE: STEEL BEAM SUPPORTING
FLOOR ABOVE TO BE DROPPED
UNLESS NOTED OTHERWISE

OPT GROUND FLOOR PLAN ELEV 'C'

File:C:_RN_Standards\Temp\AcPublish_2792\20005-38-13-FINAL.dwg Plotted: Jul 29, 2021 By:CherelleM

I, MARTHA SANDOVAL DECLARE THAT I HAVE REVIEWED AND
TAKEN DESIGN RESPONSIBILITY FOR THE DESIGN WORK ON
BEHALF OF **RN DESIGN LTD.** UNDER DIVISION C, PART-3
SUBSECTION-3.2.4 OF THE BUILDING CODE. I AM QUALIFIED
AND THE FIRM IS REGISTERED IN THE APPROPRIATE CLASSES /
CATEGORIES.
QUALIFIED DESIGNER BCIN: 103017
FIRM BCIN: 26995
DATE: JUL-27-21

SIGNATURE:

client
Royal Pine Homes Ltd.

location
Richmond Hill

project
Centrefield, Ph. 2

marketing name

#	revisions	date	dwn	chk	#	revisions	date	dwn	chk
1	ISSUED FOR CLIENT REVIEW	14-MAY-21	SL	XX					
4	REVISED PER FLOOR/TRUSS COORD	13-JUL-21	CM	CM					
5	REVISED PER ENGINEER COMMENTS & ISSUED FOR PERMIT	27-JUL-21	AB	CM					



WWW.RNDESIGN.COM
Tel: 905-738-3177
WWW.THEPLUSGROUP.CA


model
38-13

scale
3/16" = 1'0"

project #
20005

page

A11

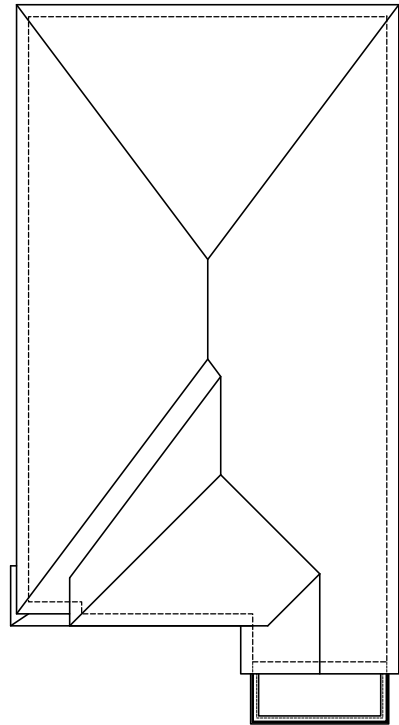

ROOF PLAN ELEV 'A'

NOTE: ALL CONVENTIONAL ROOF FRAMING TO CONFORM TO PART 9 OF THE OBC. ROOF RAFTERS THAT MEET OR CROSS OVER TRUSSES ARE TO BE 2"x4" SPF @ 24" OC WITH A 2"x4" SPF VERTICAL POST TO THE TRUSS UNDER, AT EACH CROSS POINT. POSTS LONGER THAN 6' TO BE Laterally Braced so that the distance between end points & between rows of bracing does not exceed 6'.

NOTE: REFER TO TRUSS DRAWINGS FOR APPROVED TRUSS LAYOUT

NOTE: UNLESS OTHERWISE NOTED, ROOF OVERHANGS ARE 12" STANDARD

NOTE: REFER TO STREETSCAPES FOR POSSIBLE MINOR CHANGES DUE TO GRADING CONDITIONS

ASPHALT SHINGLES
W/ FLASHING AT VALLEYS (TYP)

7" PRECAST CONC HEADER (TYP)

PRE-FINISHED ALUMINUM RWL AND GUTTER ON PRE-FINISHED FASCIA BOARD AND VENTED SOFFIT (TYP)

1"x3" ON 1"x8" PREFIN ALUM FRIEZE BOARD (TYP)

FACE BRICK (TYP)

4"x4" PRECAST CONC SILL (TYP)

4" PRECAST CONC SILL (TYP)

PAINTED MTL FLASHING
W/ CAULKING TO MATCH (TYP)

U/S OF GARAGE SOFFIT
TOP OF GARAGE PLATE

STONE VENEER (TYP)

7"x1" PRECAST CONC HEADER
W/ CENTRE KEYSTONE (TYP)

DOUBLE WYTHE WALL

GROUND FLOOR

FIN GRADE

U/S OF FOOTING

STEPPED FOOTING (TYP)

FRONT ELEVATION 'A'

GROSS GLAZING AREA-ELEV A-STD

TOTAL PERIPHERAL WALL AREA	3457.39 SF	321.20 m²
FRONT GLAZING AREA	121.76 SF	11.31 m²
LEFT SIDE GLAZING AREA	28.67 SF	2.66 m²
RIGHT SIDE GLAZING AREA	56.00 SF	5.20 m²
REAR GLAZING AREA	167.33 SF	15.55 m²
TOTAL GLAZING AREA	373.76 SF	34.72 m²
TOTAL GLAZING PERCENTAGE	10.81 %	

GROSS GLAZING AREA-ELEV A-OPT

TOTAL PERIPHERAL WALL AREA	3457.39 SF	321.20 m²
FRONT GLAZING AREA	121.76 SF	11.31 m²
LEFT SIDE GLAZING AREA	28.67 SF	2.66 m²
RIGHT SIDE GLAZING AREA	71.89 SF	6.68 m²
REAR GLAZING AREA	191.33 SF	17.78 m²
TOTAL GLAZING AREA	413.65 SF	38.43 m²
TOTAL GLAZING PERCENTAGE	11.96 %	

PEAK HEIGHT OF ROOF

30'-6"

MID POINT OF ROOF

24'-9"

TOP OF PLATE

TOP OF TRANSOM

TOP OF WINDOW

4"x4" PRECAST CONC BAND

TOP OF BAND

18" HIGH DECOR METAL RAILING

6" HARDIE CORNICE BAND

HARDIE OR EQUIV PANEL

W/ 1"x4" HARDIE OR EQUIV TRIM

W/ 2" BTM HARDIE TRIM

TOP OF PARAPET

SECOND FLOOR

TOP OF COLUMN

TOP OF TRANSOM

TOP OF DOOR

2/8"x8" DECOR/STRUCT POSTS ON

30" x 18" x 42" HIGH MASONRY PIER

W/ 4"x4" PRECAST CONC CAP (TYP)

TOP OF PIER

GROUND FLOOR

FIN GRADE

POURED CONC PORCH SLAB

POURED CONC DOOR SILL

POURED CONC FDN WALLS ON

CONC STRIP FOOTING (TYP)

TOP OF SLAB



FOR STRUCTURAL ONLY
NOT INCLUDING ENGINEERED
FLOOR OR ROOF SYSTEM



location
Richmond Hill

client
Royal Pine Homes Ltd.

project
Centrefield, Ph. 2

marking name

#	ISSUED FOR CLIENT REVIEW	14/MAY/21	SL	XX	date	dwn	chk	#	revisions	date	dwn	chk
1	ISSUED FOR CLIENT REVIEW	14/MAY/21	SL	XX								
2	REVISED AS PER CLIENT COMMENTS	28/MAY/21	CM	CM								
3	ISSUED FOR PERMIT	27/JUN/21	AB	CM								

I, MARTHA SANDOVAL DECLARE THAT I HAVE REVIEWED AND TAKEN DESIGN RESPONSIBILITY FOR THE DESIGN WORK ON BEHALF OF **RN DESIGN LTD** UNDER DIVISION C PART 3 SUBSECTION 3.2.4 OF THE BUILDING CODE. I AM QUALIFIED AND THE FIRM IS REGISTERED IN THE APPROPRIATE CLASSES / CATEGORIES.

QUALIFIED DESIGNER BCIN: 103012

FIRM BCIN: 26995

DATE: JUL-27-21

SIGNATURE:


model
38-13

project #
20005

scale
3/16" = 1'0"

page

A13

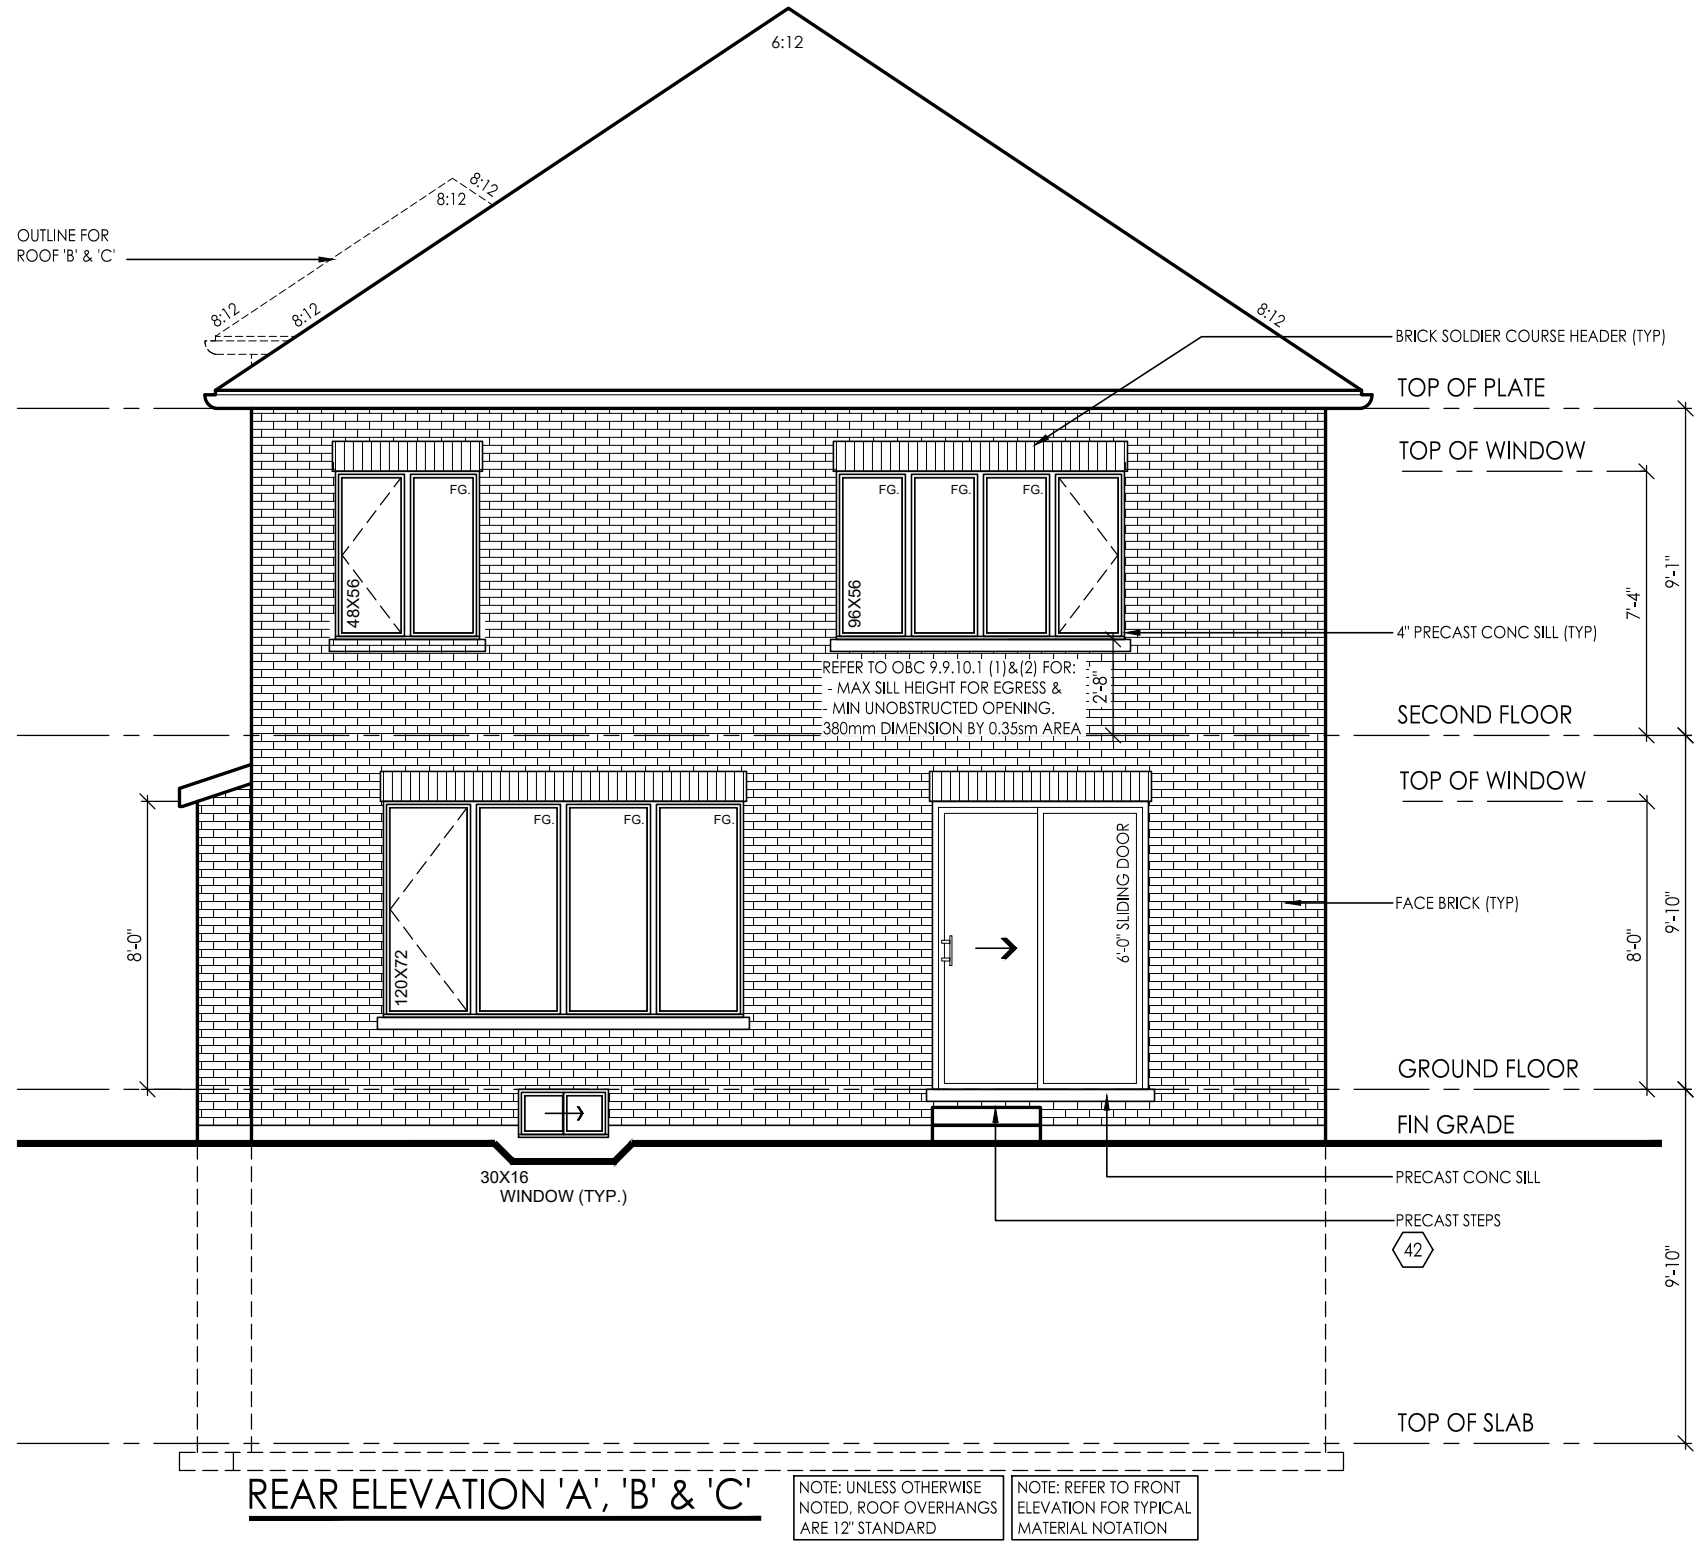


FOR STRUCTURAL ONLY
NOT INCLUDING ENGINEERED
FLOOR OR ROOF SYSTEM

I, MARTHA SANDOVAL DECLARE THAT I HAVE REVIEWED AND
TAKEN DESIGN RESPONSIBILITY FOR THE DESIGN WORK ON
BEHALF OF **RN DESIGN LTD** UNDER DIVISION C PART-3
SUBSECTION-3.2.4 OF THE BUILDING CODE. I AM QUALIFIED
AND THE FIRM IS REGISTERED IN THE APPROPRIATE CLASSES /
CATEGORIES.
QUALIFIED DESIGNER BCIN: 103017
FIRM BCIN: 26995
DATE: JUL-27-21

SIGNATURE:


client		location							
Royal Pine Homes Ltd.		Richmond Hill							
project		marketing name							
Centrefield, Ph. 2									
#	revisions	date	dwn	chk	#	revisions	date	dwn	chk
1	ISSUED FOR CLIENT REVIEW	14-MAY-21	SL	XX					
2	REVISED AS PER CLIENT COMMENTS	28-May-21	CM	CM					
3	ISSUED FOR PERMIT	27-JUL-21	AB	CM					

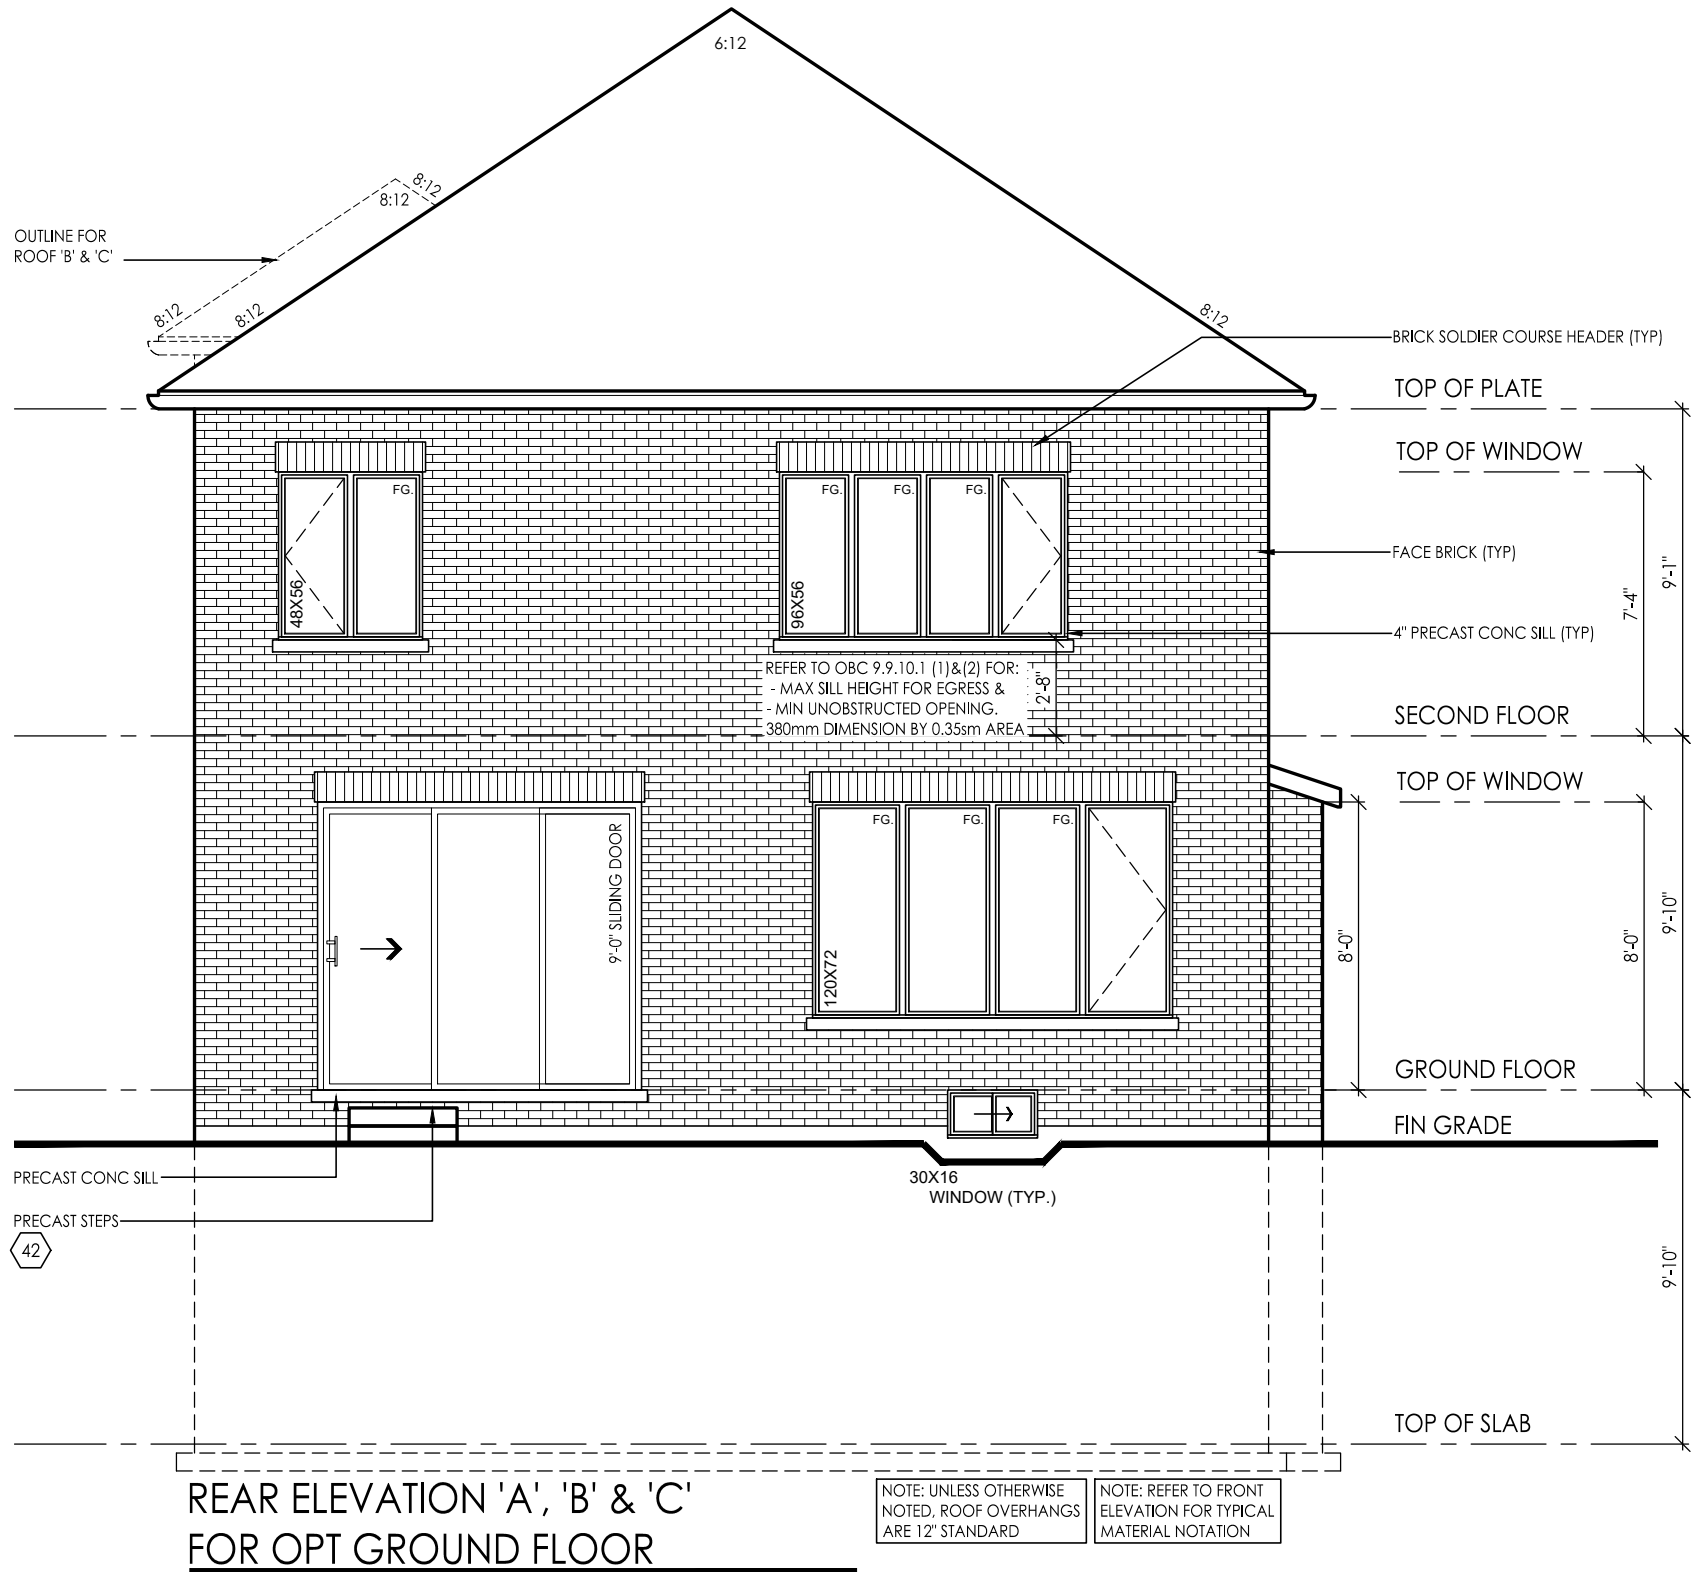

FOR STRUCTURAL ONLY
NOT INCLUDING ENGINEERED
FLOOR OR ROOF SYSTEM

I, MARTHA SANDOVAL DECLARE THAT I HAVE REVIEWED AND TAKEN DESIGN RESPONSIBILITY FOR THE DESIGN WORK ON BEHALF OF **RN DESIGN LTD** UNDER DIVISION C PART-3 SUBSECTION-3.2.4 OF THE BUILDING CODE. I AM QUALIFIED AND THE FIRM IS REGISTERED IN THE APPROPRIATE CLASSES / CATEGORIES.
QUALIFIED DESIGNER BCIN: 103017
FIRM BCIN: 26995
DATE: JUL-27-21
SIGNATURE:

client		location							
Royal Pine Homes Ltd.		Richmond Hill							
project		marketing name							
Centrefield, Ph. 2									
#	revisions	date	dwn	chk	#	revisions	date	dwn	chk
1	ISSUED FOR CLIENT REVIEW	14-MAY-21	SL	XX					
2	REVISED AS PER CLIENT COMMENTS	28-May-21	CM	CM					
3	ISSUED FOR PERMIT	27-JUL-21	AB	CM					

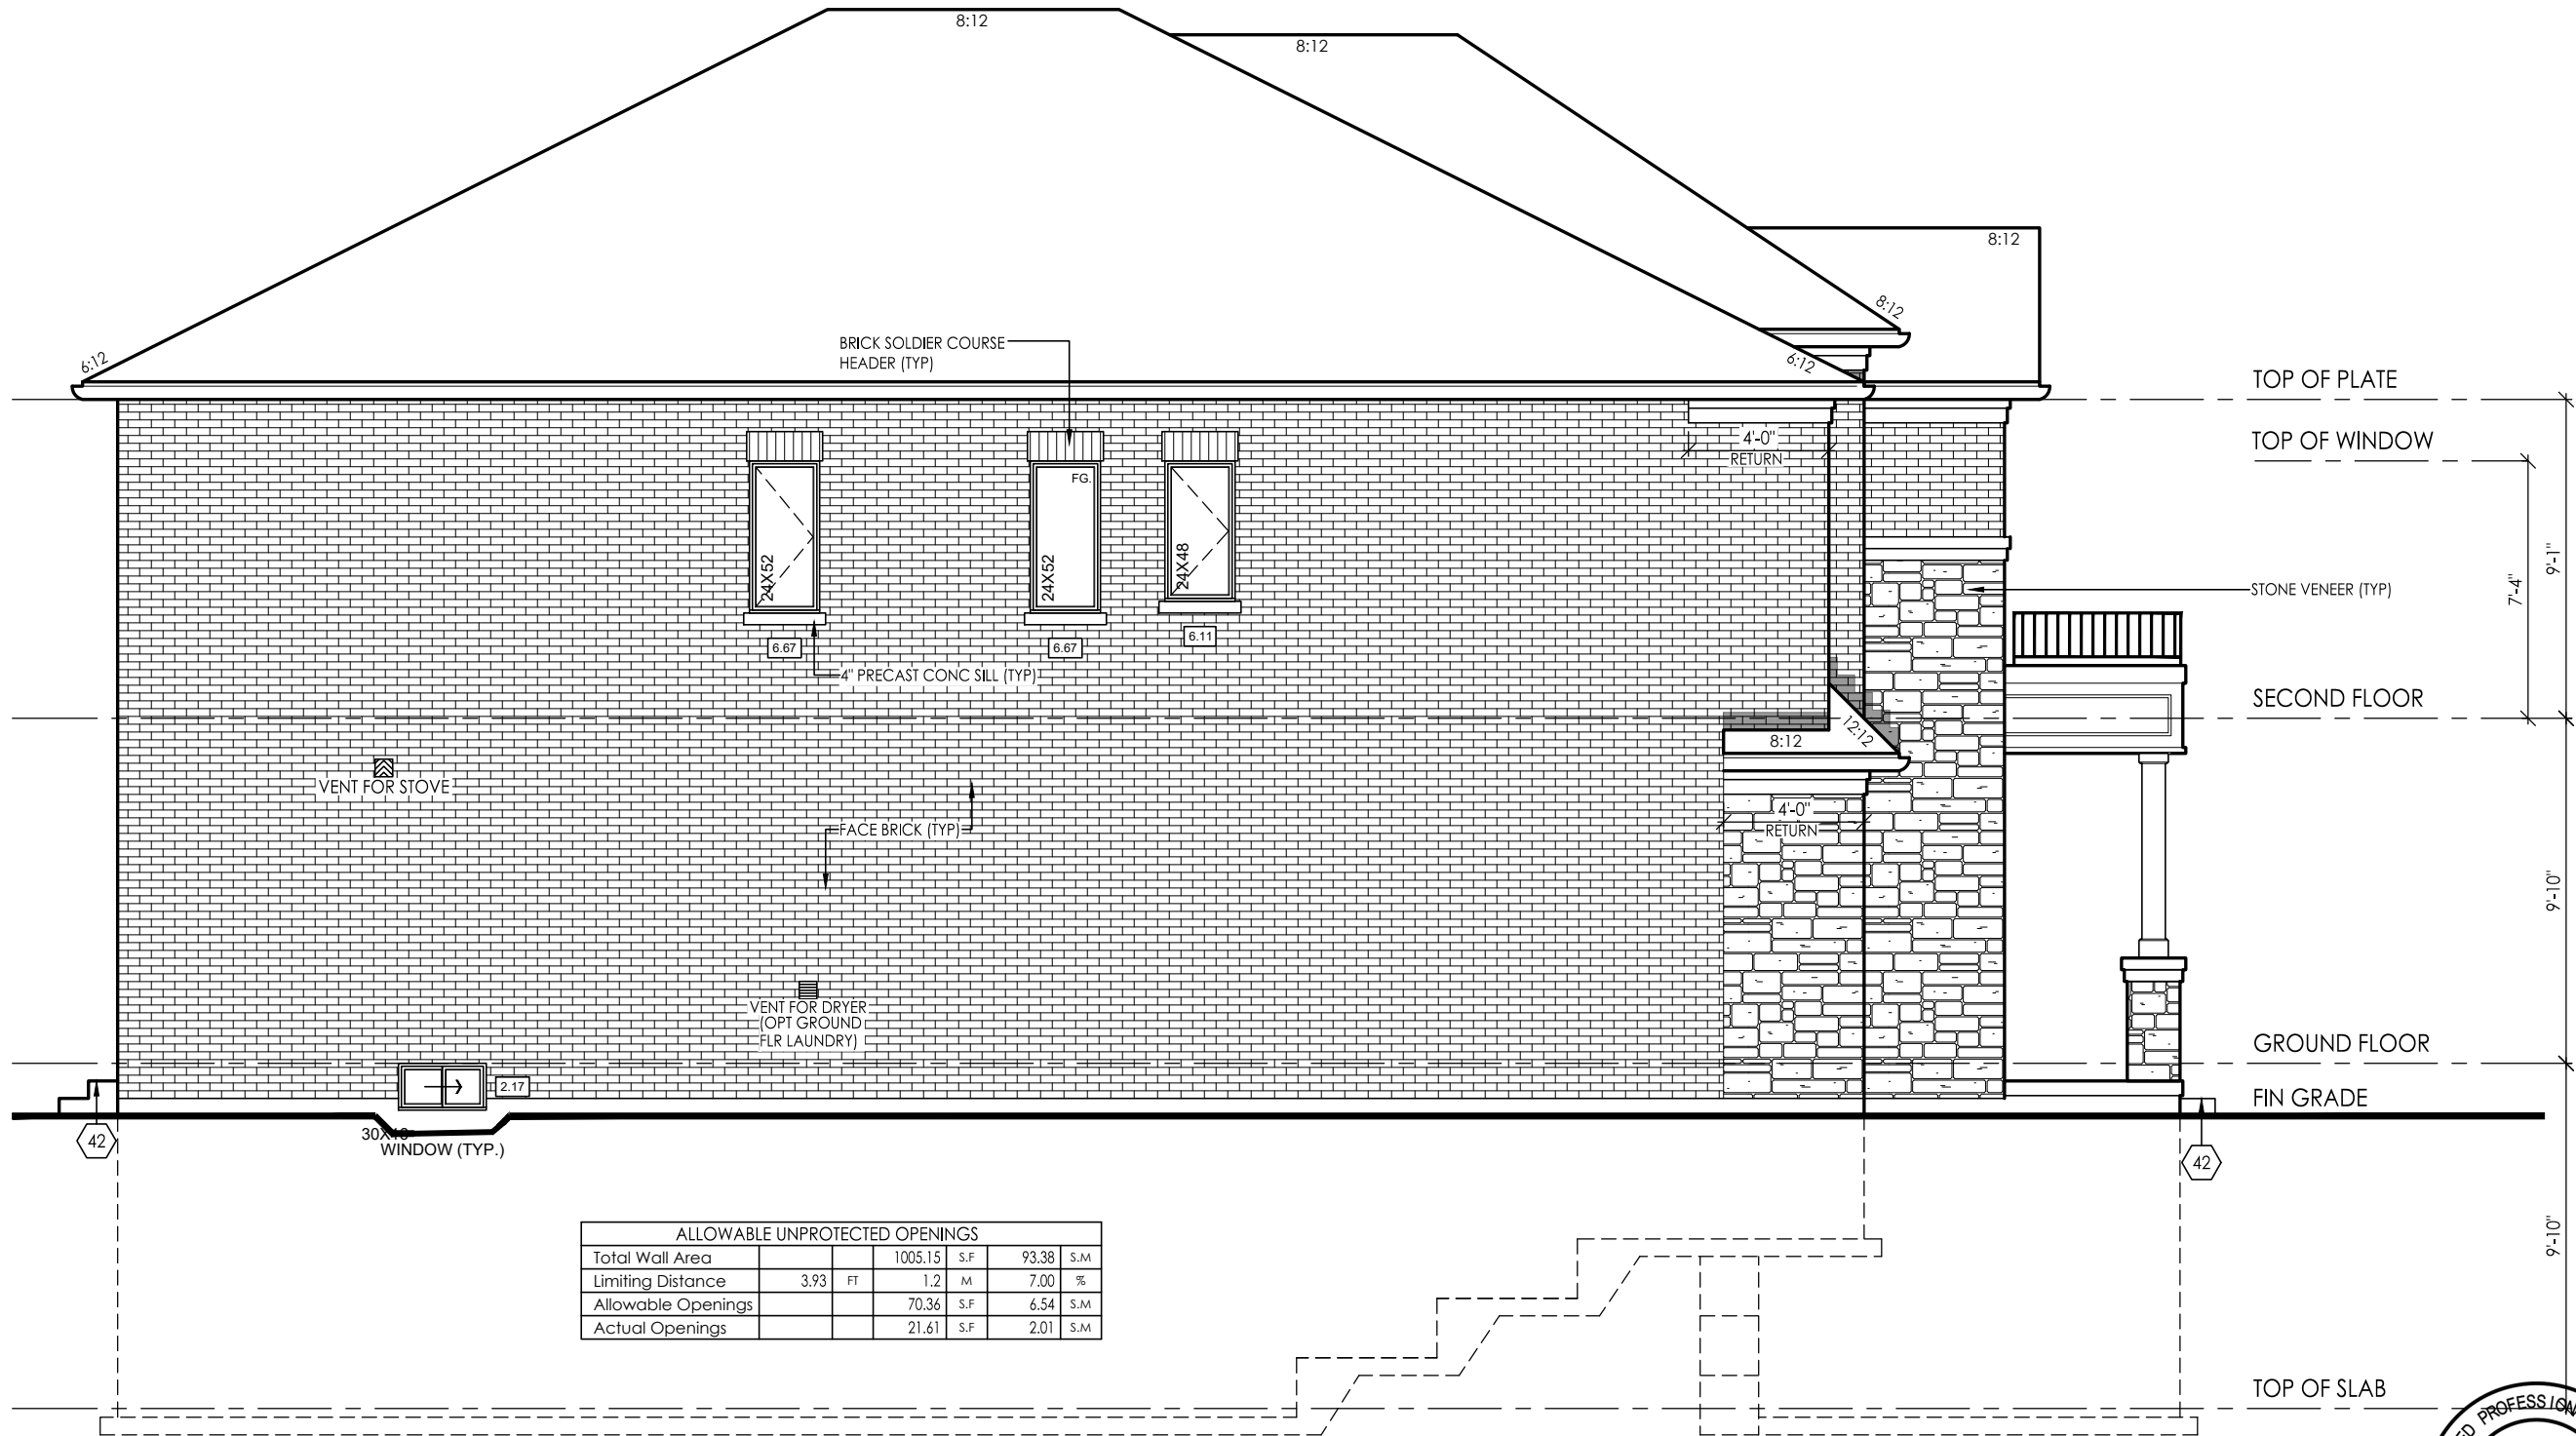

LEFT SIDE ELEVATION 'A'

NOTE: UNLESS OTHERWISE NOTED, ROOF OVERHANGS ARE 12" STANDARD

NOTE: REFER TO FRONT ELEVATION FOR TYPICAL MATERIAL NOTATION




FOR STRUCTURAL ONLY
NOT INCLUDING ENGINEERED
FLOOR OR ROOF SYSTEM

client		location							
Royal Pine Homes Ltd.		Richmond Hill							
project		marketing name							
Centrefield, Ph. 2									
#	revisions	date	dwn	chk	#	revisions	date	dwn	chk
1	ISSUED FOR CLIENT REVIEW	14-May-21	SL	XX					
2	REVISED AS PER CLIENT COMMENTS	28-May-21	CM	CM					
3	ISSUED FOR PERMIT	27-Jul-21	AB	CM					

I, MARTHA SANDOVAL DECLARE THAT I HAVE REVIEWED AND TAKEN DESIGN RESPONSIBILITY FOR THE DESIGN WORK ON BEHALF OF **RN DESIGN LTD** UNDER DIVISION C PART-3 SUBSECTION-3.2.4 OF THE BUILDING CODE. I AM QUALIFIED AND THE FIRM IS REGISTERED IN THE APPROPRIATE CLASSES / CATEGORIES.

QUALIFIED DESIGNER RCIN: 103017
FIRM RCIN: 26995
DATE: JUL-27-21


SIGNATURE:

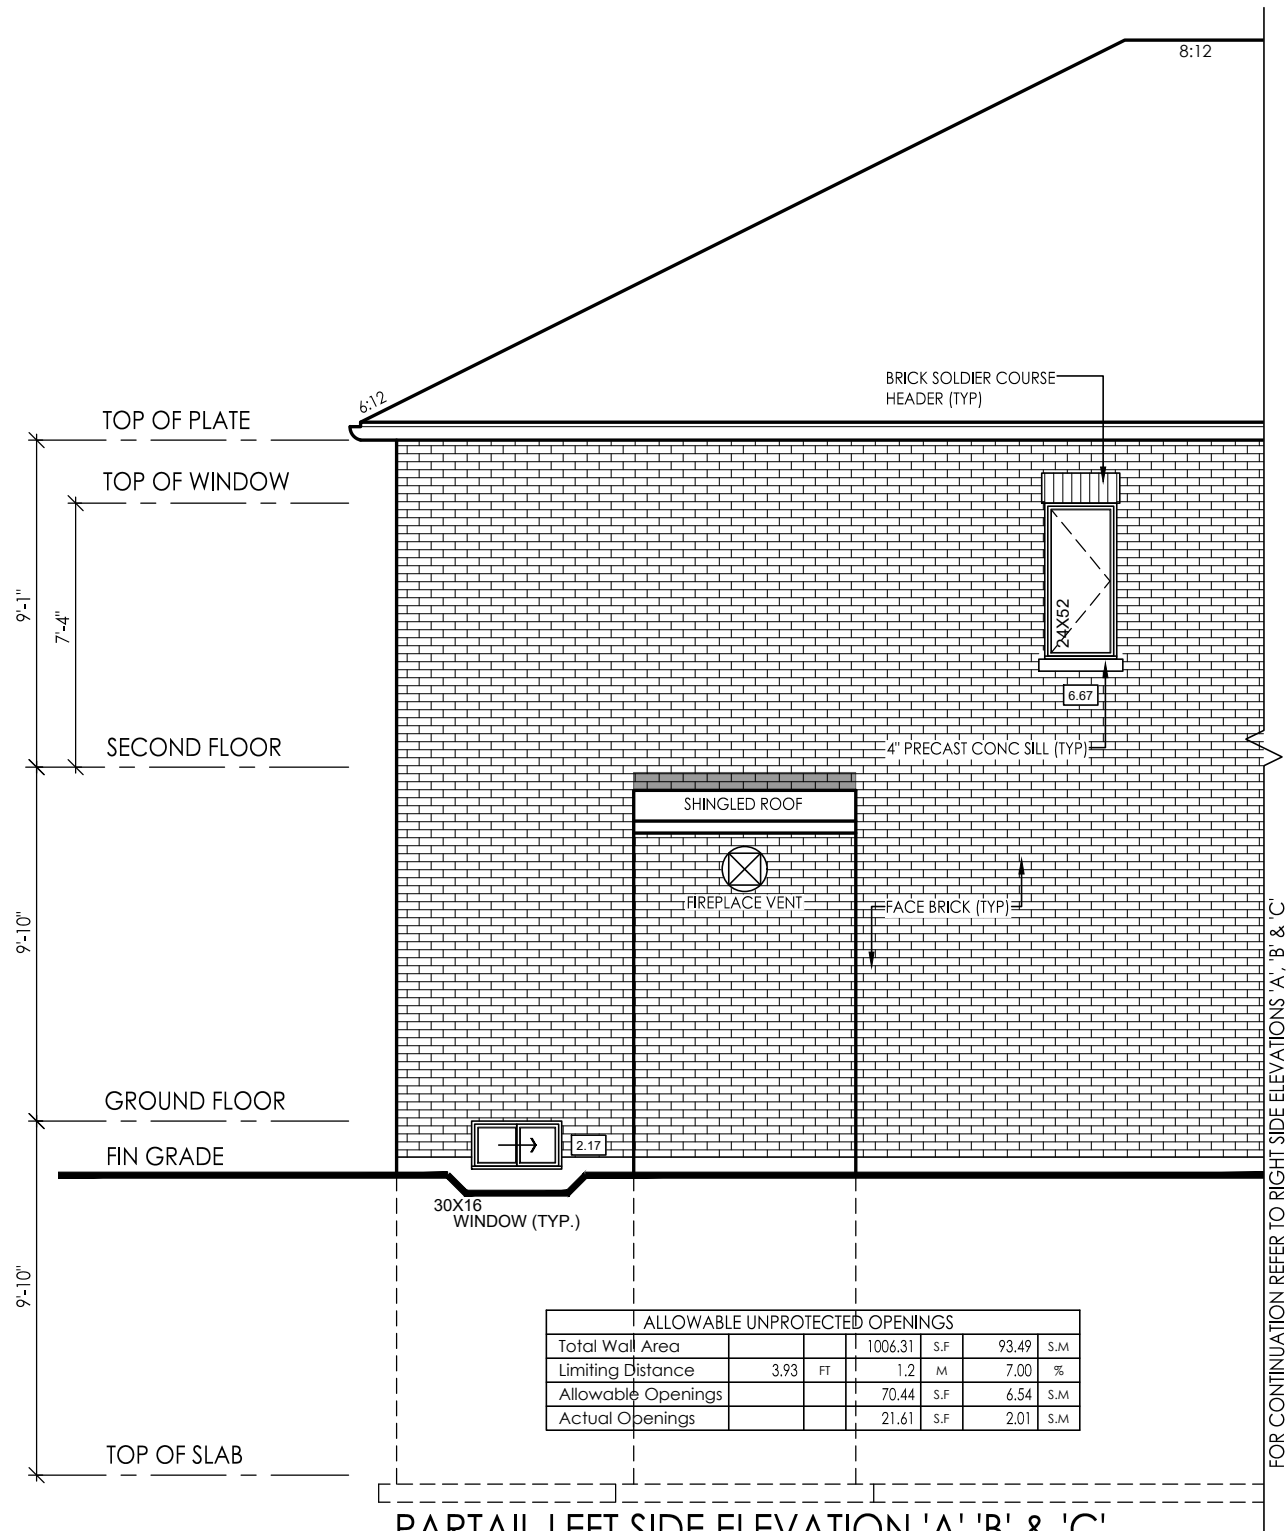

PARTIAL LEFT SIDE ELEVATION 'A', 'B' & 'C'
FOR OPT GROUND FLOOR

NOTE: UNLESS OTHERWISE
NOTED, ROOF OVERHANGS
ARE 12" STANDARD

NOTE: REFER TO FRONT
ELEVATION FOR TYPICAL
MATERIAL NOTATION

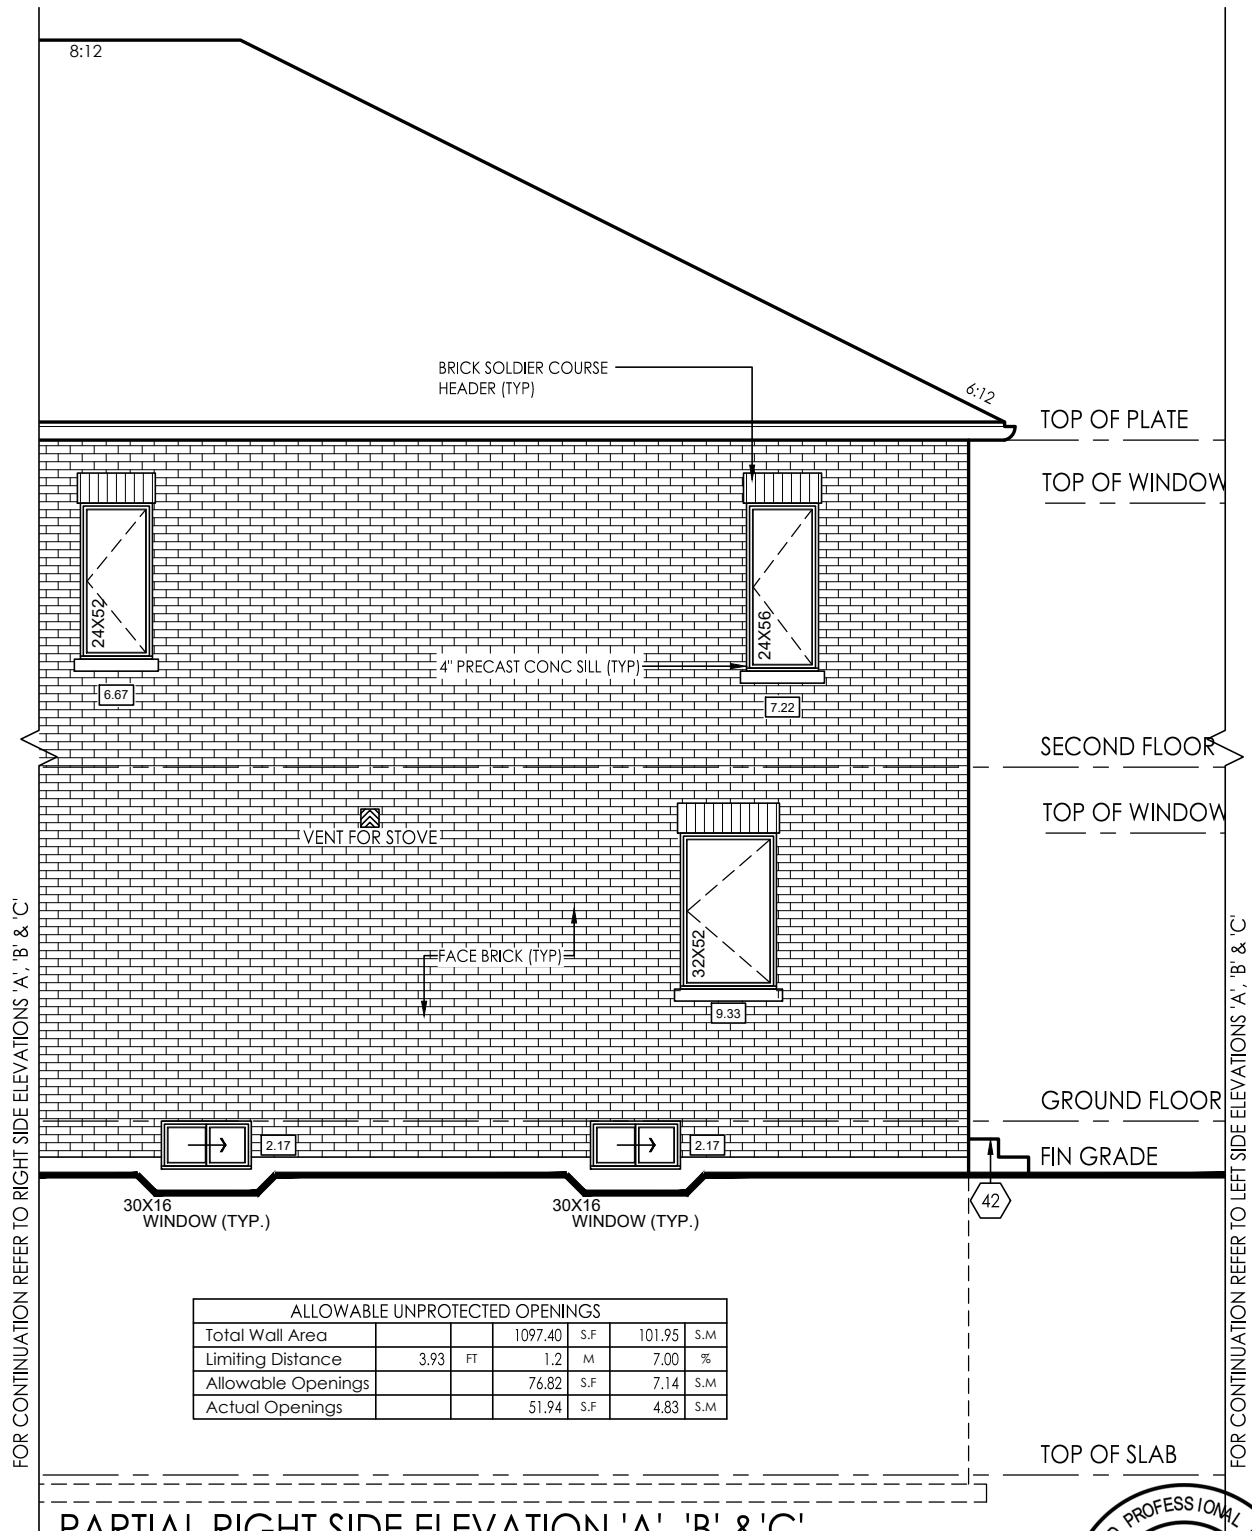

PARTIAL RIGHT SIDE ELEVATION 'A', 'B' & 'C'
FOR OPT GROUND FLOOR

NOTE: UNLESS OTHERWISE
NOTED, ROOF OVERHANGS
ARE 12" STANDARD

NOTE: REFER TO FRONT
ELEVATION FOR TYPICAL
MATERIAL NOTATION




FOR STRUCTURAL ONLY
NOT INCLUDING ENGINEERED
FLOOR OR ROOF SYSTEM

client		location		project		marking name			
Royal Pine Homes Ltd.		Richmond Hill		Centrefield, Ph. 2					
#	revisions	date	dwn	chk	#	revisions	date	dwn	chk
1	ISSUED FOR CLIENT REVIEW	14-MAY-21	SL	XX					
5	ISSUED FOR PERMIT	27-JUL-21	AB	CM					

I, MARTHA SANDOVAL DECLARE THAT I HAVE REVIEWED AND
TAKEN DESIGN RESPONSIBILITY FOR THE DESIGN WORK ON
BEHALF OF **RN DESIGN LTD** UNDER DIVISION C PART 3
SUBSECTION 3.2.4 OF THE BUILDING CODE. I AM QUALIFIED
AND THE FIRM IS REGISTERED IN THE APPROPRIATE CLASSES /
CATEGORIES.
QUALIFIED DESIGNER BCIN: 103017
FIRM BCIN: 26995
DATE: JUL-27-21

SIGNATURE:

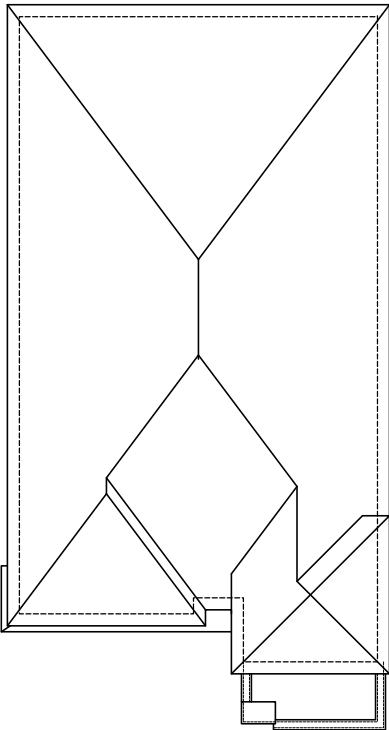


ROOF PLAN ELEV 'B'

NOTE: ALL CONVENTIONAL ROOF FRAMING TO CONFORM TO PART 9 OF THE OBC. ROOF RAFTERS THAT MEET OR CROSS OVER TRUSSES ARE TO BE 2"x4" SPF @ 24" OC WITH A 2"x4" SPF VERTICAL POST TO THE TRUSS UNDER, AT EACH CROSS POINT. POSTS LONGER THAN 6' TO BE Laterally Braced so that the distance between end points & between rows of bracing does not exceed 6'.

NOTE: REFER TO TRUSS DRAWINGS FOR APPROVED TRUSS LAYOUT

NOTE: UNLESS OTHERWISE NOTED, ROOF OVERHANGS ARE 12" STANDARD

NOTE: REFER TO STREETSCAPES FOR POSSIBLE MINOR CHANGES DUE TO GRADING CONDITIONS

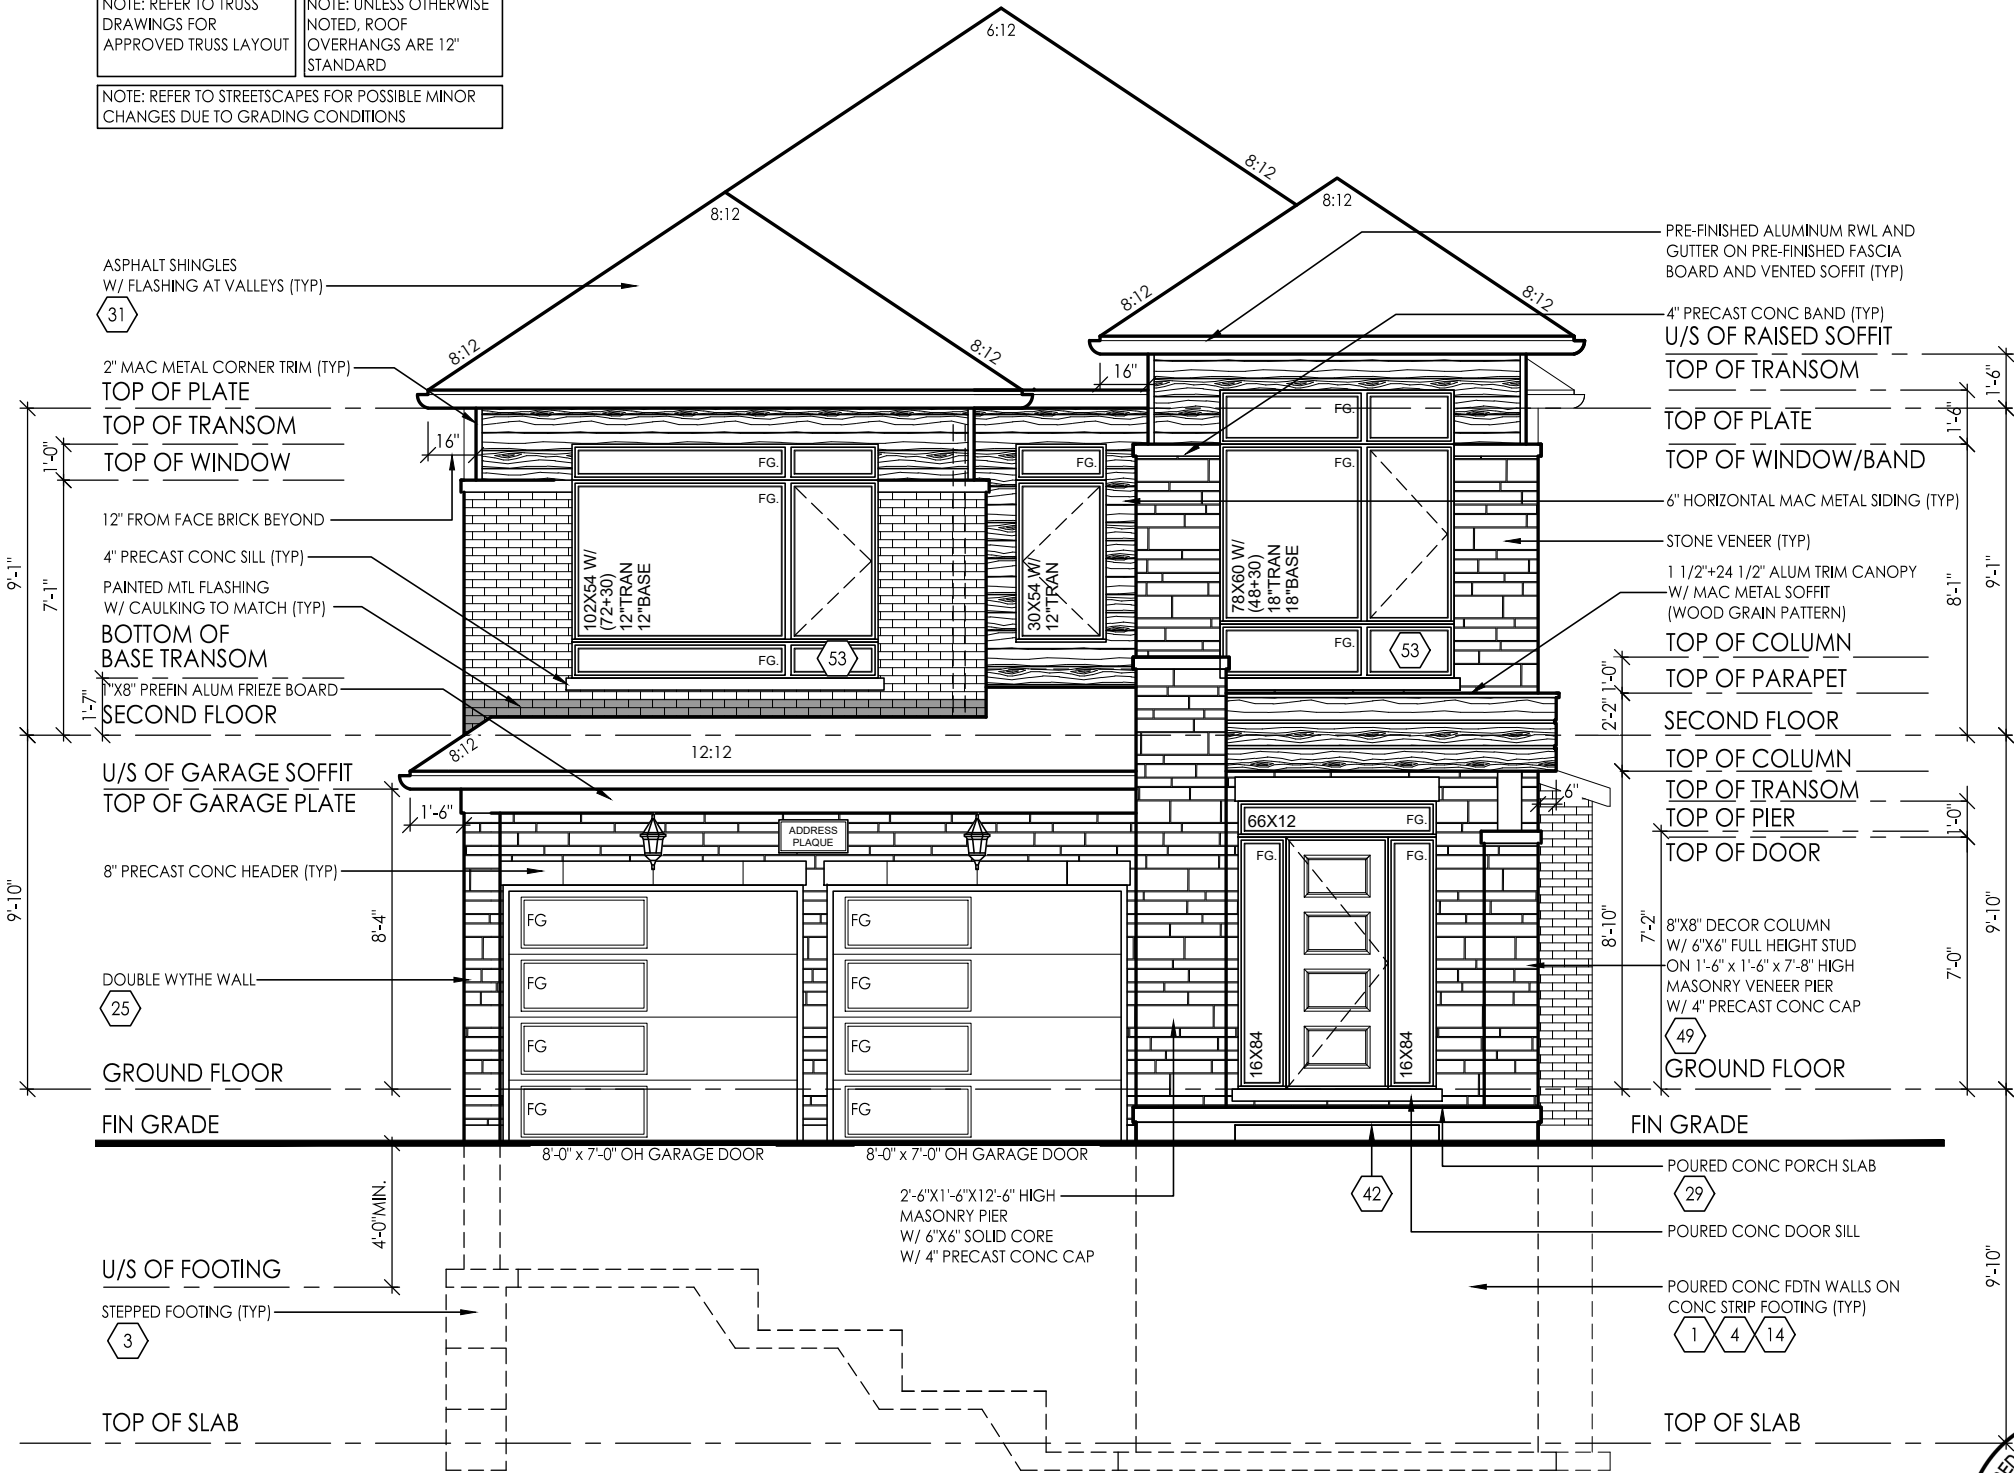

FRONT ELEVATION 'B'

GROSS GLAZING AREA-ELEV B-STD

TOTAL PERIPHERAL WALL AREA	3523.39 SF	327.33 m ²
FRONT GLAZING AREA	145.17 SF	13.49 m ²
LEFT SIDE GLAZING AREA	28.67 SF	2.66 m ²
RIGHT SIDE GLAZING AREA	56.00 SF	5.20 m ²
REAR GLAZING AREA	167.33 SF	15.55 m ²
TOTAL GLAZING AREA	397.17 SF	36.90 m ²
TOTAL GLAZING PERCENTAGE	11.27 %	

GROSS GLAZING AREA-ELEV B-OPT

TOTAL PERIPHERAL WALL AREA	3523.39 SF	327.33 m ²
FRONT GLAZING AREA	145.17 SF	13.49 m ²
LEFT SIDE GLAZING AREA	28.67 SF	2.66 m ²
RIGHT SIDE GLAZING AREA	71.89 SF	6.68 m ²
REAR GLAZING AREA	191.33 SF	17.78 m ²
TOTAL GLAZING AREA	437.06 SF	40.60 m ²
TOTAL GLAZING PERCENTAGE	12.40 %	



location
Richmond Hill

client
Royal Pine Homes Ltd.

project
Centrefield, Ph. 2

marking name

#	revisions	date	dwn	chk	#	revisions	date	dwn	chk
1	ISSUED FOR CLIENT REVIEW	14-MAY-21	SL	XX					
2	REVISED AS PER CLIENT COMMENTS	28-MAY-21	CM	CM					
3	ISSUED FOR PERMIT	27-JUN-21	AB	CM					


I, MARTHA SANDOVAL DECLARE THAT I HAVE REVIEWED AND TAKEN DESIGN RESPONSIBILITY FOR THE DESIGN WORK ON BEHALF OF **RN DESIGN LTD** UNDER DIVISION C PART-3 SUBSECTION-3.2.4 OF THE BUILDING CODE. I AM QUALIFIED AND THE FIRM IS REGISTERED IN THE APPROPRIATE CLASSES / CATEGORIES.

QUALIFIED DESIGNER BCIN: 103017
FIRM BCIN: 26995
DATE: JUL-27-21

SIGNATURE:



FOR STRUCTURAL ONLY
NOT INCLUDING ENGINEERED
FLOOR OR ROOF SYSTEM

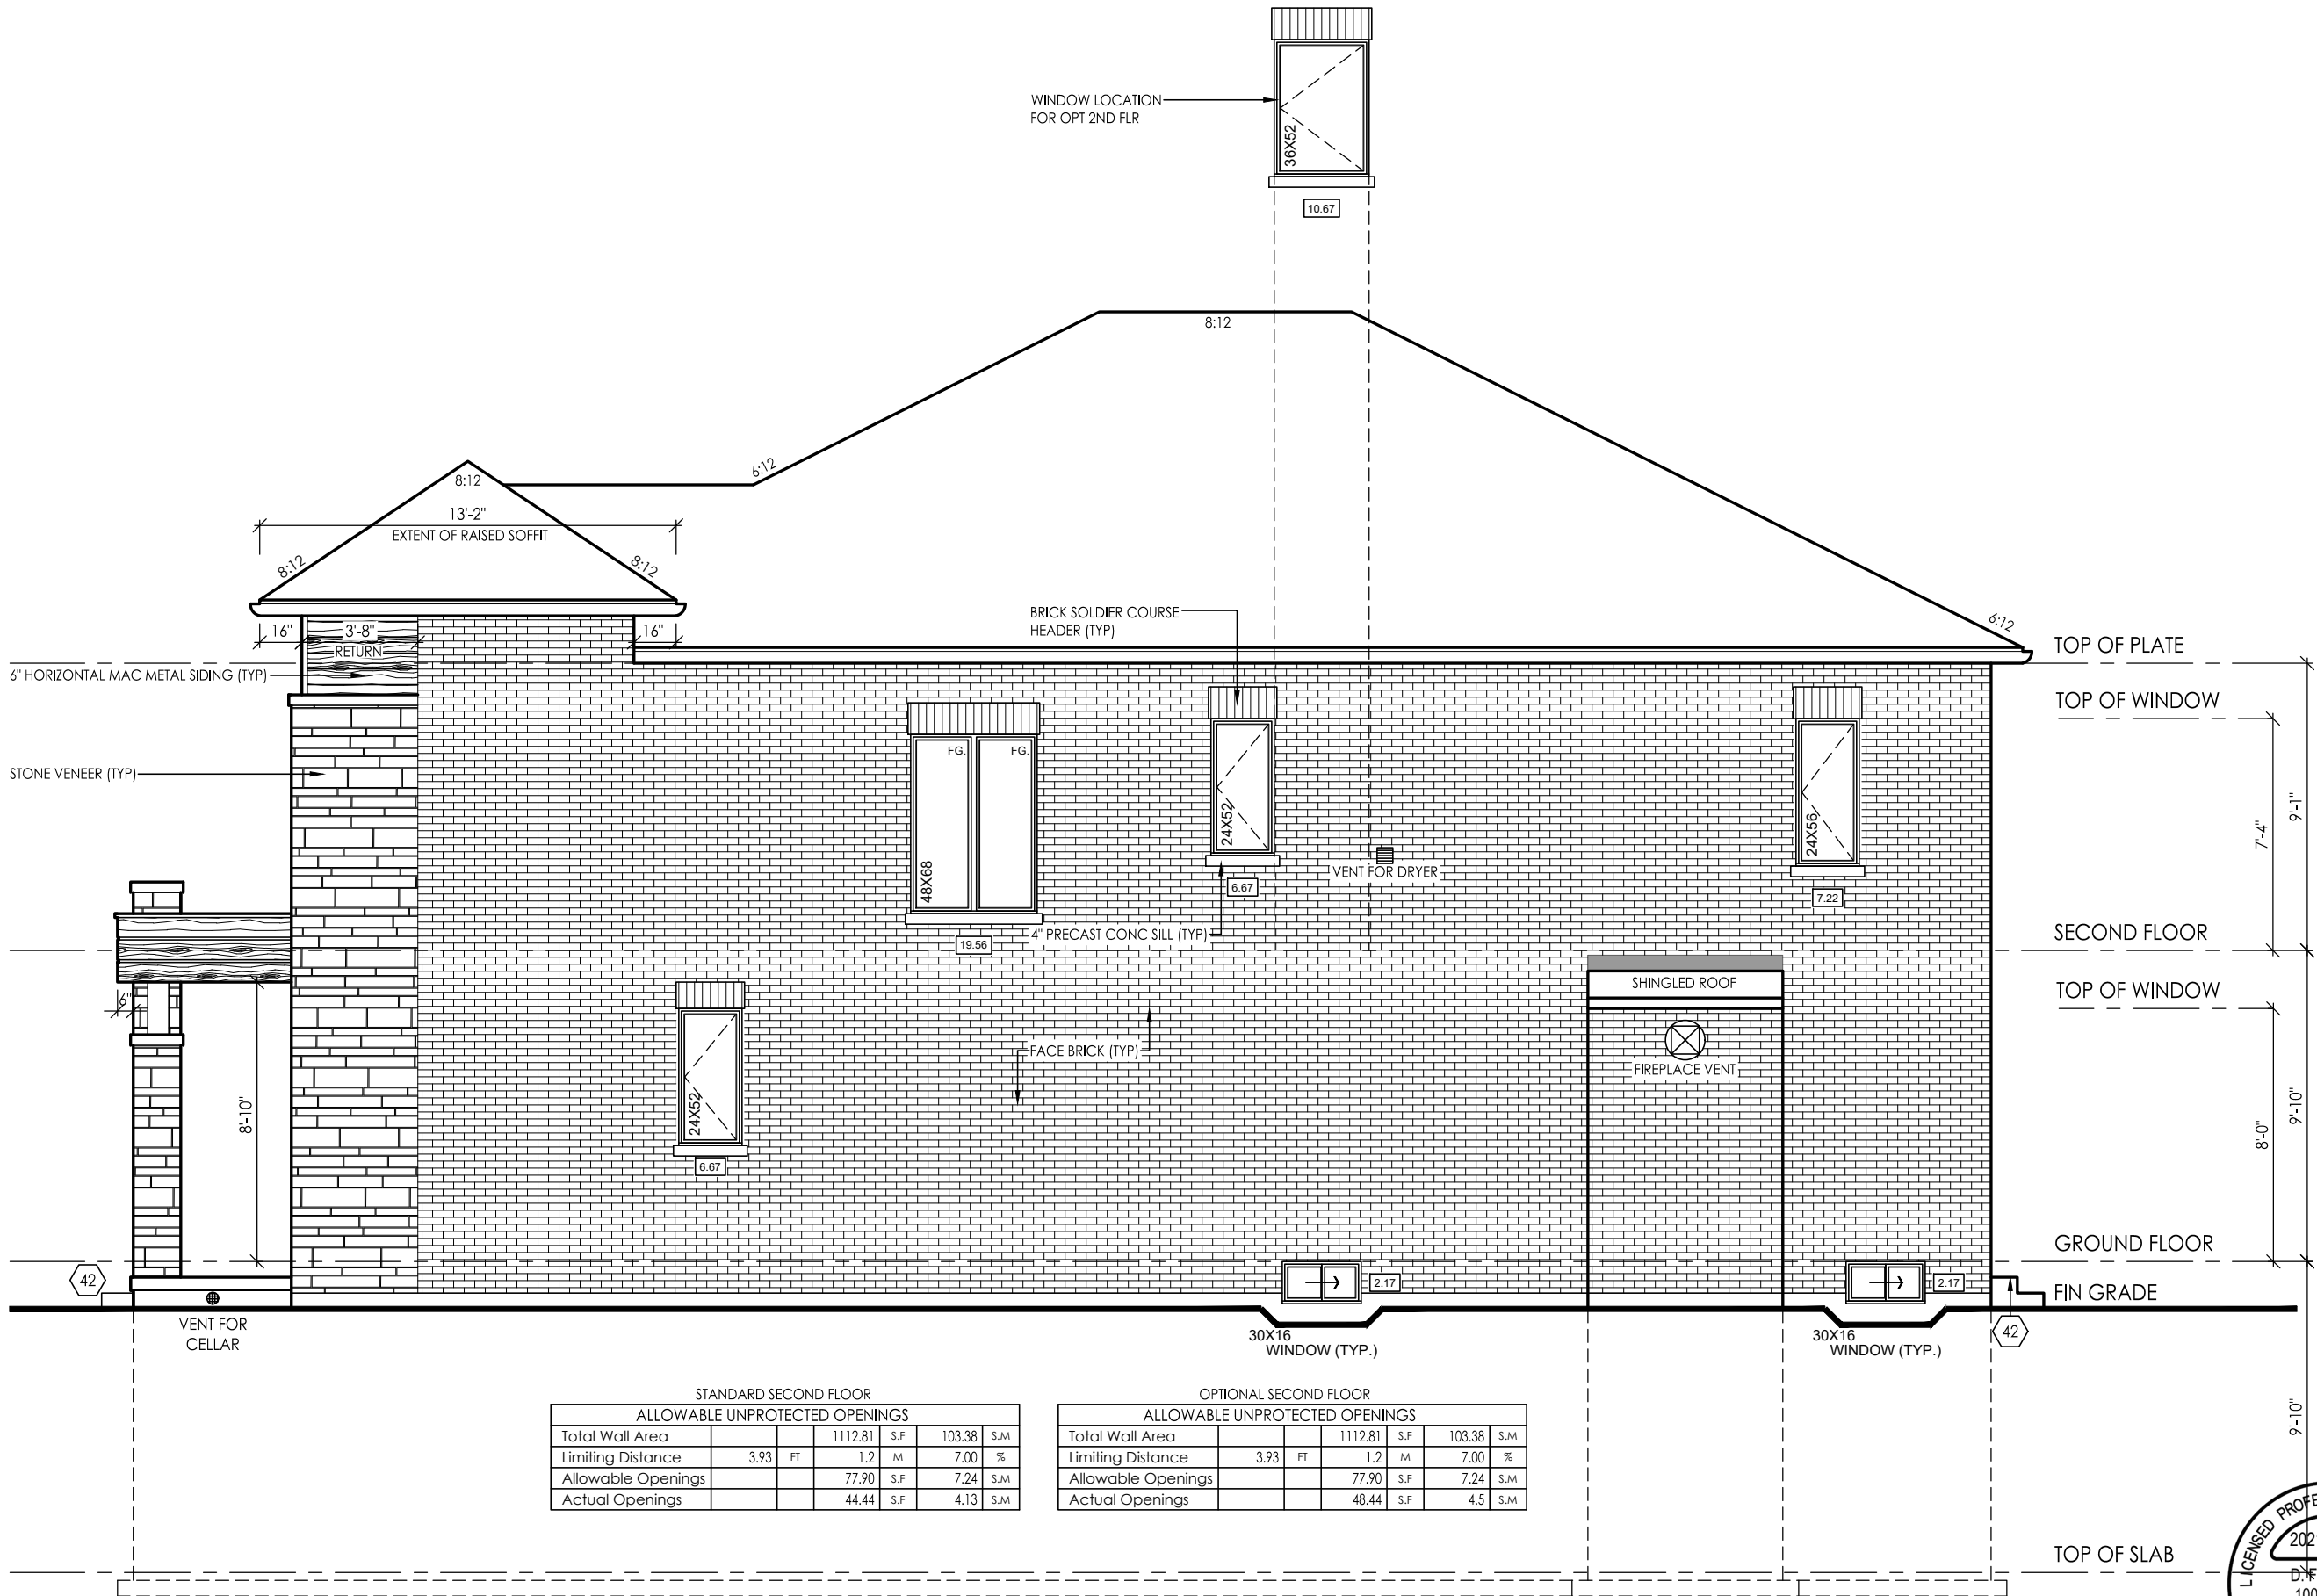

STANDARD SECOND FLOOR ALLOWABLE UNPROTECTED OPENINGS						
Total Wall Area			1112.81	S.F.	103.38	S.M.
Limiting Distance	3.93	FT	1.2	M	7.00	%
Allowable Openings			77.90	S.F.	7.24	S.M.
Actual Openings			44.44	S.F.	4.13	S.M.

OPTIONAL SECOND FLOOR ALLOWABLE UNPROTECTED OPENINGS						
Total Wall Area			1112.81	S.F.	103.38	S.M.
Limiting Distance	3.93	FT	1.2	M	7.00	%
Allowable Openings			77.90	S.F.	7.24	S.M.
Actual Openings			48.44	S.F.	4.5	S.M.

RIGHT SIDE ELEVATION 'B'

NOTE: UNLESS OTHERWISE NOTED, ROOF OVERHANGS ARE 12" STANDARD

NOTE: REFER TO FRONT ELEVATION FOR TYPICAL MATERIAL NOTATION



FOR STRUCTURAL ONLY
NOT INCLUDING ENGINEERED
FLOOR OR ROOF SYSTEM

location
Richmond Hill

client
Royal Pine Homes Ltd.

project
Centrefield, Ph. 2


model
38-13

scale
3/16" = 1'0"

project #
20005

page
A20

I, MARTHA SANDOVAL DECLARE THAT I HAVE REVIEWED AND TAKEN DESIGN RESPONSIBILITY FOR THE DESIGN WORK ON BEHALF OF **RN DESIGN LTD** UNDER DIVISION C PART-3 SUBSECTION-3.2.4 OF THE BUILDING CODE. I AM QUALIFIED AND THE FIRM IS REGISTERED IN THE APPROPRIATE CLASSES / CATEGORIES.
QUALIFIED DESIGNER BCIN: 103012
FIRM BCIN: 26995
DATE: JUL-27-21
SIGNATURE:

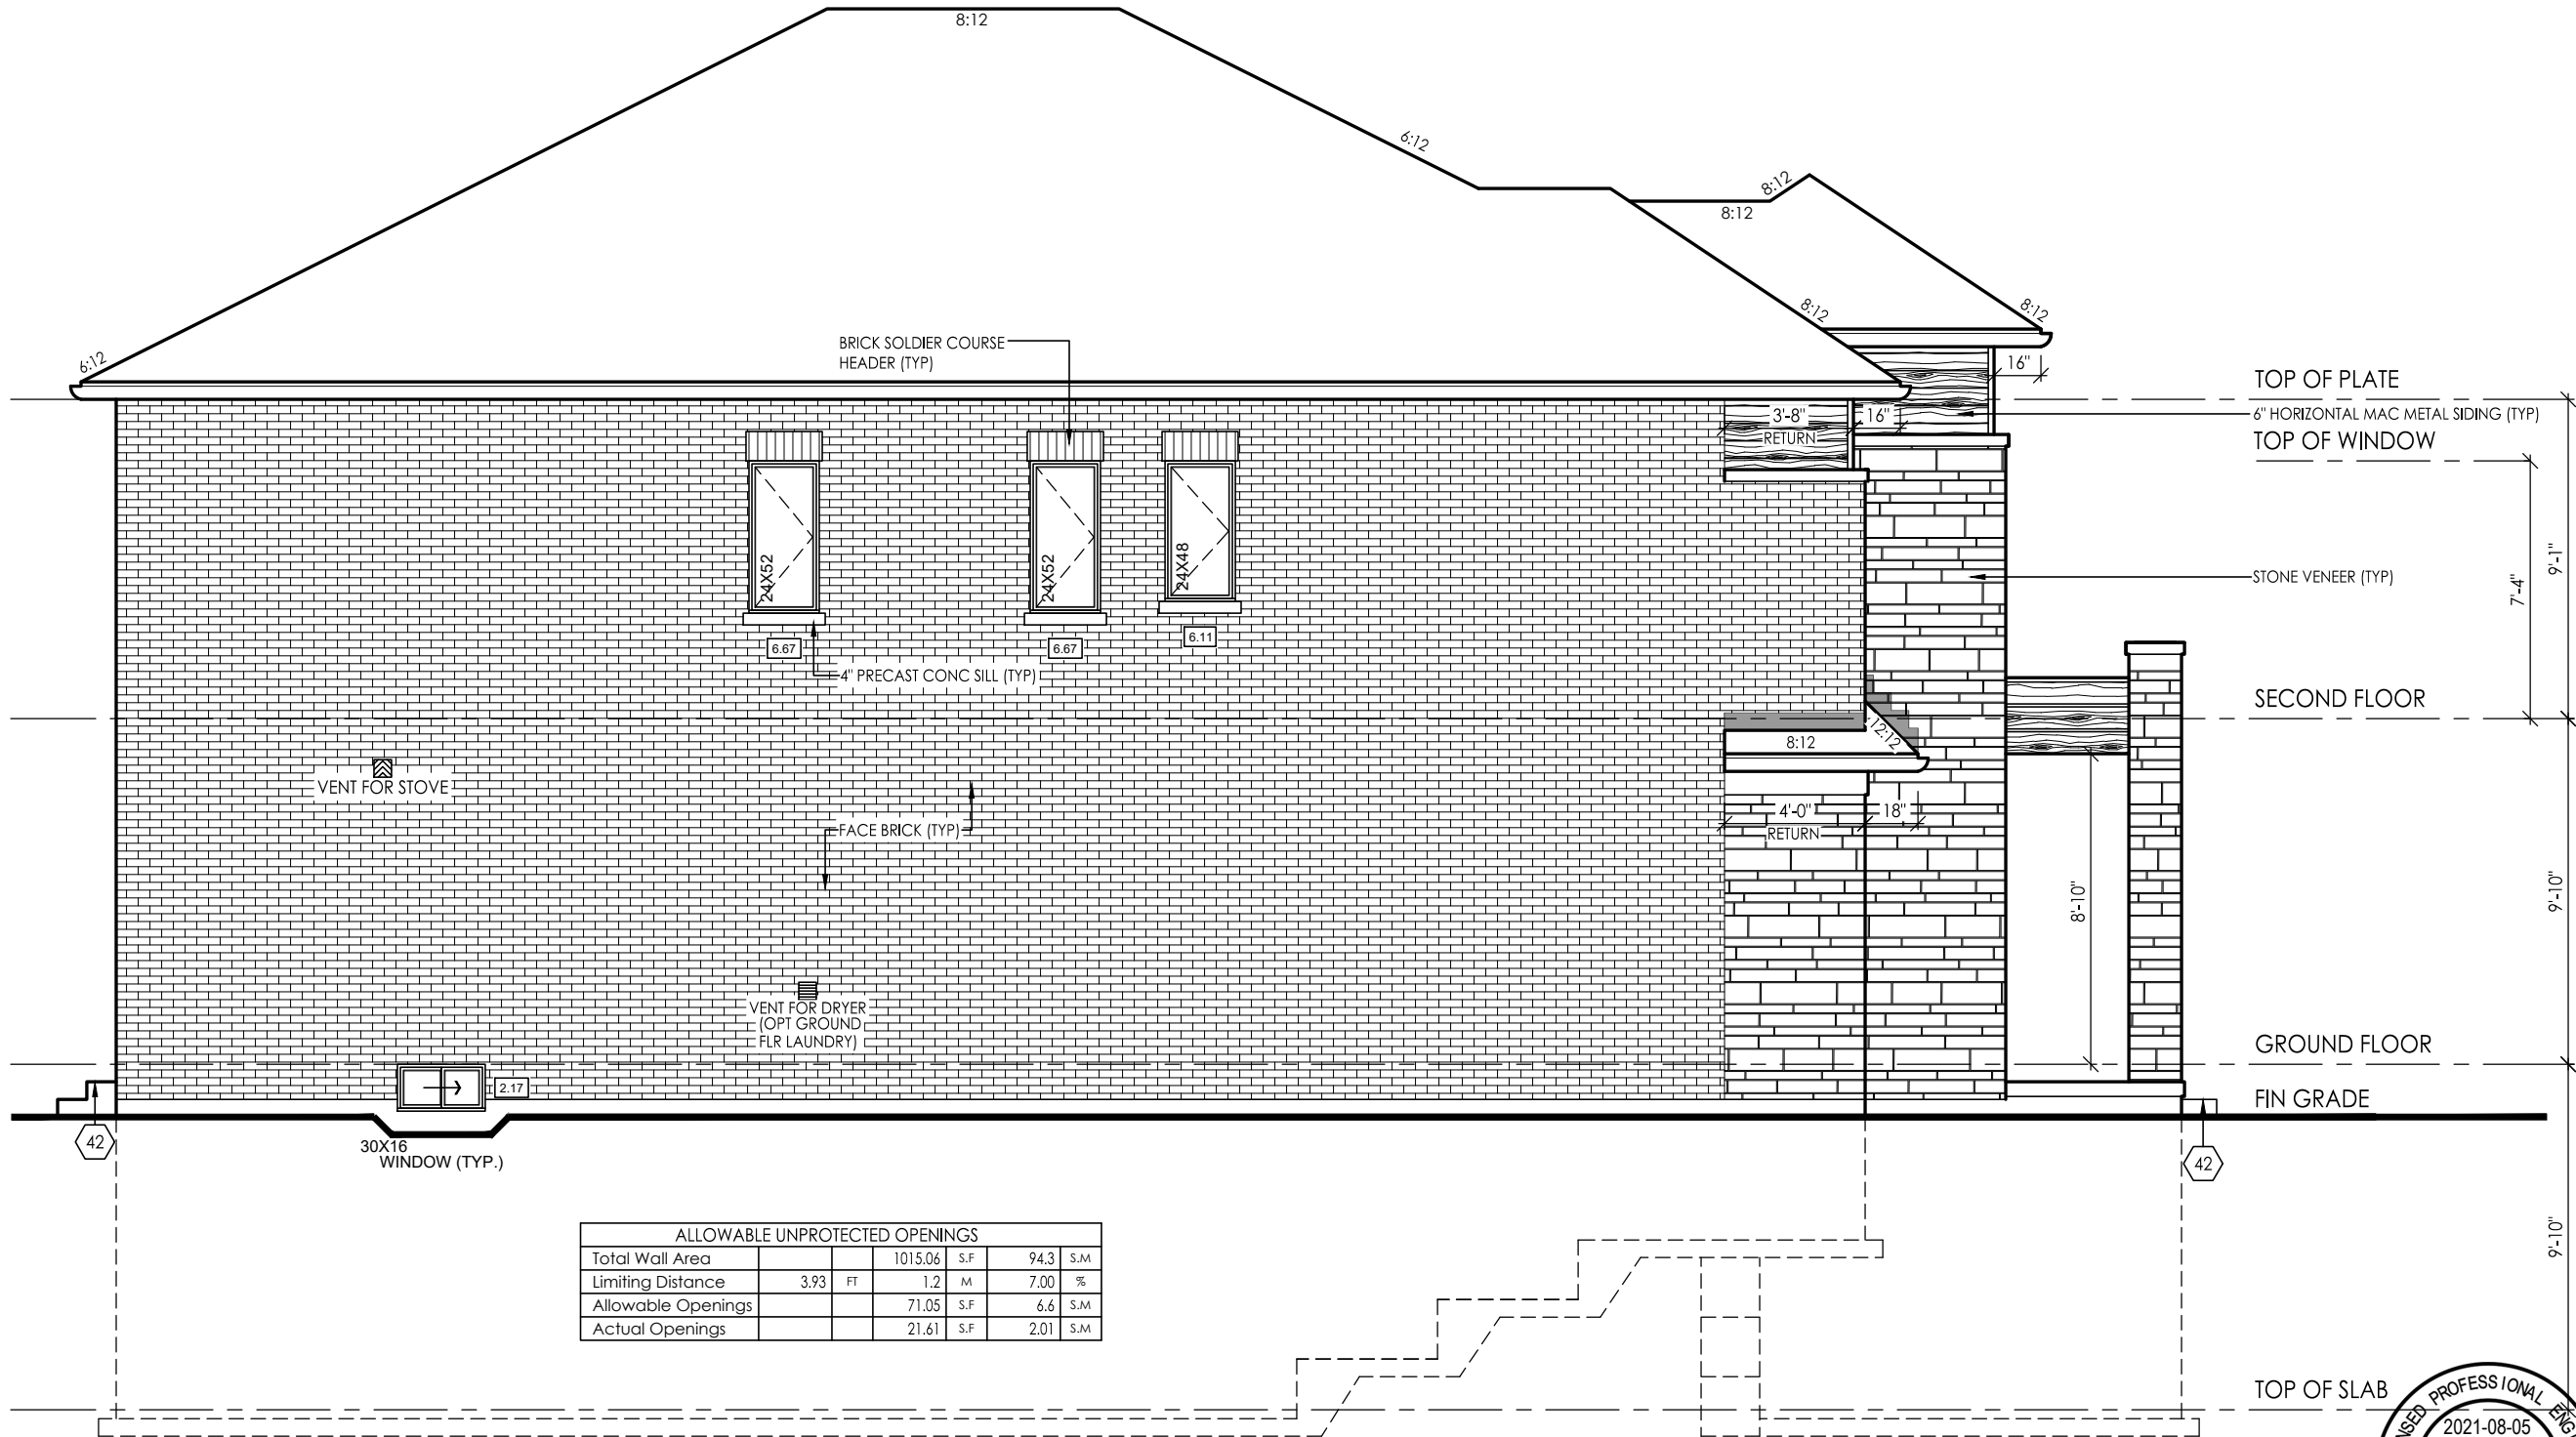

LEFT SIDE ELEVATION 'B'

NOTE: UNLESS OTHERWISE NOTED, ROOF OVERHANGS ARE 12" STANDARD

NOTE: REFER TO FRONT ELEVATION FOR TYPICAL MATERIAL NOTATION

ALLOWABLE UNPROTECTED OPENINGS					
Total Wall Area			1015.06	S.F.	94.3
Limiting Distance	3.93	FT	1.2	M	7.00
Allowable Openings			71.05	S.F.	6.6
Actual Openings			21.61	S.F.	2.01



FOR STRUCTURAL ONLY
NOT INCLUDING ENGINEERED
FLOOR OR ROOF SYSTEM

Client

Royal Pine Homes Ltd.

location

Richmond Hill

project

Centrefield, Ph. 2

marketing name

#	revisions	date	dwn	chk	#	revisions	date	dwn	chk
1	ISSUED FOR CLIENT REVIEW	14/MAY/21	SL	XX					
2	REVISED AS PER CLIENT COMMENTS	28/MAY/21	CM	CM					
3	ISSUED FOR PERMIT	27-JUN-21	AB	CM					


I, MARTHA SANDOVAL DECLARE THAT I HAVE REVIEWED AND TAKEN DESIGN RESPONSIBILITY FOR THE DESIGN WORK ON BEHALF OF **RN DESIGN LTD** UNDER DIVISION C PART-3 SUBSECTION-3.2.4 OF THE BUILDING CODE. I AM QUALIFIED AND THE FIRM IS REGISTERED IN THE APPROPRIATE CLASSES / CATEGORIES.

QUALIFIED DESIGNER BCIN: 103017

FIRM BCIN: 26995

DATE: JUL-27-21

SIGNATURE:

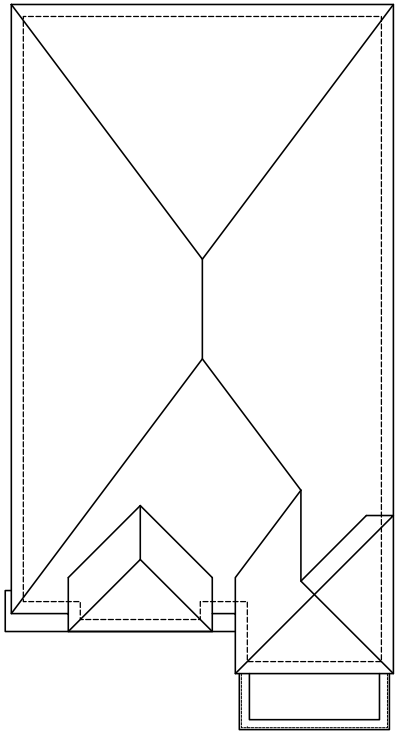

ROOF PLAN ELEV 'C'

NOTE: ALL CONVENTIONAL ROOF FRAMING TO CONFORM TO PART 9 OF THE OBC. ROOF RAFTERS THAT MEET OR CROSS OVER TRUSSES ARE TO BE 2"x4" SPF @ 24" OC WITH A 2"x4" SPF VERTICAL POST TO THE TRUSS UNDER, AT EACH CROSS POINT. POSTS LONGER THAN 6' TO BE Laterally Braced so that the distance between end points & between rows of bracing does not exceed 6'.

NOTE: REFER TO TRUSS DRAWINGS FOR APPROVED TRUSS LAYOUT

NOTE: UNLESS OTHERWISE NOTED, ROOF OVERHANGS ARE 12" STANDARD

NOTE: REFER TO STREETSCAPES FOR POSSIBLE MINOR CHANGES DUE TO GRADING CONDITIONS



FRONT ELEVATION 'C'

GROSS GLAZING AREA-ELEV C-STD

TOTAL PERIPHERAL WALL AREA	3517.34 SF	326.77 m²
FRONT GLAZING AREA	151.67 SF	14.09 m²
LEFT SIDE GLAZING AREA	28.67 SF	2.66 m²
RIGHT SIDE GLAZING AREA	56.00 SF	5.20 m²
REAR GLAZING AREA	167.33 SF	15.55 m²
TOTAL GLAZING AREA	403.67 SF	37.50 m²
TOTAL GLAZING PERCENTAGE	11.48 %	

GROSS GLAZING AREA-ELEV C-OPT

TOTAL PERIPHERAL WALL AREA	3517.34 SF	326.77 m²
FRONT GLAZING AREA	151.67 SF	14.09 m²
LEFT SIDE GLAZING AREA	28.67 SF	2.66 m²
RIGHT SIDE GLAZING AREA	71.89 SF	6.68 m²
REAR GLAZING AREA	191.33 SF	17.78 m²
TOTAL GLAZING AREA	443.56 SF	41.21 m²
TOTAL GLAZING PERCENTAGE	12.61 %	

#	ISSUED FOR CLIENT REVIEW	14-MAY-21	XX	date	dwn	chk	#	revisions	date	dwn	chk
1	ISSUED FOR CLIENT REVIEW	14-MAY-21	XX								
2	REVISED AS PER CLIENT COMMENTS	28-MAY-21	CM								
3	ISSUED FOR PERMIT	27-JUL-21	AB								

I, MARTHA SANDOVAL DECLARE THAT I HAVE REVIEWED AND TAKEN DESIGN RESPONSIBILITY FOR THE DESIGN WORK ON BEHALF OF **RN DESIGN LTD** UNDER DIVISION C PART-3 SUBSECTION-3.2.4 OF THE BUILDING CODE. I AM QUALIFIED AND THE FIRM IS REGISTERED IN THE APPROPRIATE CLASSES / CATEGORIES.

QUALIFIED DESIGNER BCIN: 103017


FIRM BCIN: 26995

DATE: JUL-27-21

SIGNATURE:



FOR STRUCTURAL ONLY
NOT INCLUDING ENGINEERED
FLOOR OR ROOF SYSTEM

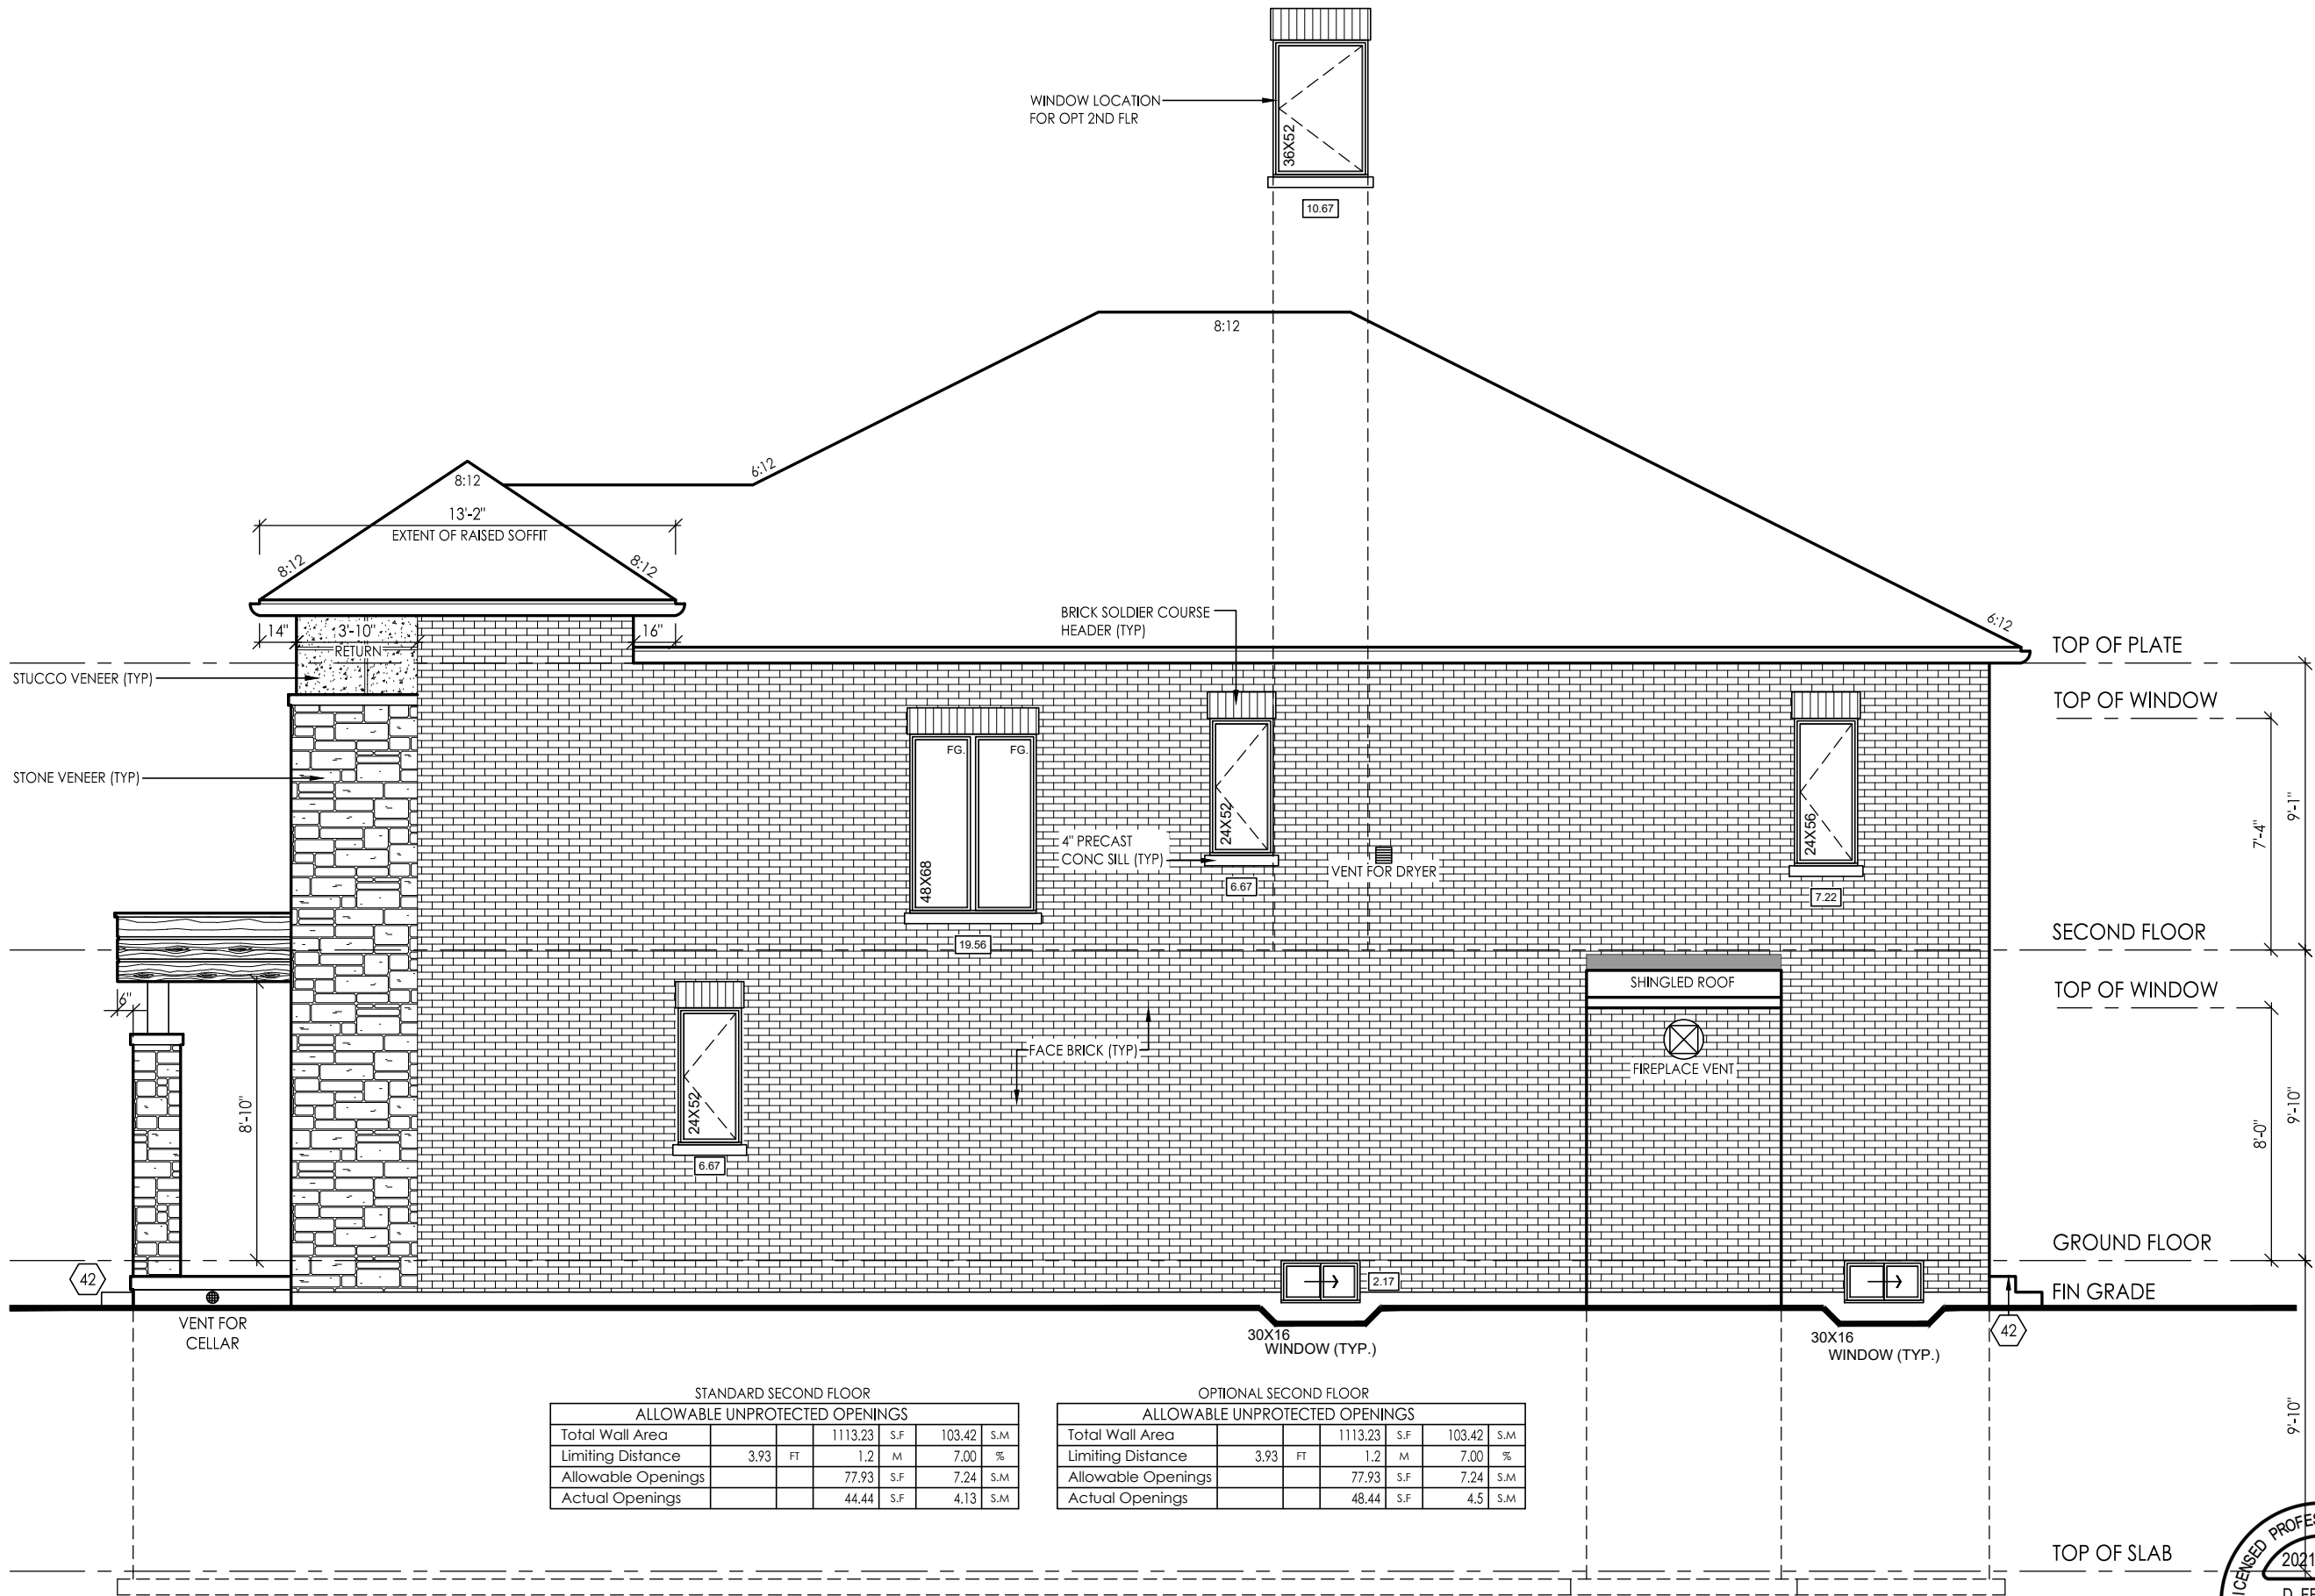

RIGHT SIDE ELEVATION 'C'

NOTE: UNLESS OTHERWISE NOTED, ROOF OVERHANGS ARE 12" STANDARD

NOTE: REFER TO FRONT ELEVATION FOR TYPICAL MATERIAL NOTATION

STANDARD SECOND FLOOR					
ALLOWABLE UNPROTECTED OPENINGS					
Total Wall Area		1113.23	S.F.	103.42	S.M.
Limiting Distance	3.93	FT	1.2	M	7.00 %
Allowable Openings			77.93	S.F.	7.24 S.M.
Actual Openings			44.44	S.F.	4.13 S.M.

OPTIONAL SECOND FLOOR					
ALLOWABLE UNPROTECTED OPENINGS					
Total Wall Area		1113.23	S.F.	103.42	S.M.
Limiting Distance	3.93	FT	1.2	M	7.00 %
Allowable Openings			77.93	S.F.	7.24 S.M.
Actual Openings			48.44	S.F.	4.5 S.M.



FOR STRUCTURAL ONLY
NOT INCLUDING ENGINEERED
FLOOR OR ROOF SYSTEM

location **Richmond Hill**

client **Royal Pine Homes Ltd.**

project **Centrefield, Ph. 2**


marketing name

#	revisions	date	dwn	chk	#	revisions	date	dwn	chk
1	ISSUED FOR CLIENT REVIEW	14-MAY-21	SL	XX					
2	REVISED AS PER CLIENT COMMENTS	28-MAY-21	CM	CM					
3	ISSUED FOR PERMIT	27-JUL-21	AB	CM					

I, MARTHA SANDOVAL DECLARE THAT I HAVE REVIEWED AND TAKEN DESIGN RESPONSIBILITY FOR THE DESIGN WORK ON BEHALF OF **RN DESIGN LTD** UNDER DIVISION C PART-3 SUBSECTION-3.2.4 OF THE BUILDING CODE. I AM QUALIFIED AND THE FIRM IS REGISTERED IN THE APPROPRIATE CLASSES / CATEGORIES.
QUALIFIED DESIGNER BCIN: 103012
FIRM BCIN: 26995
DATE: JUL-27-21

SIGNATURE:

SIGNATURE:

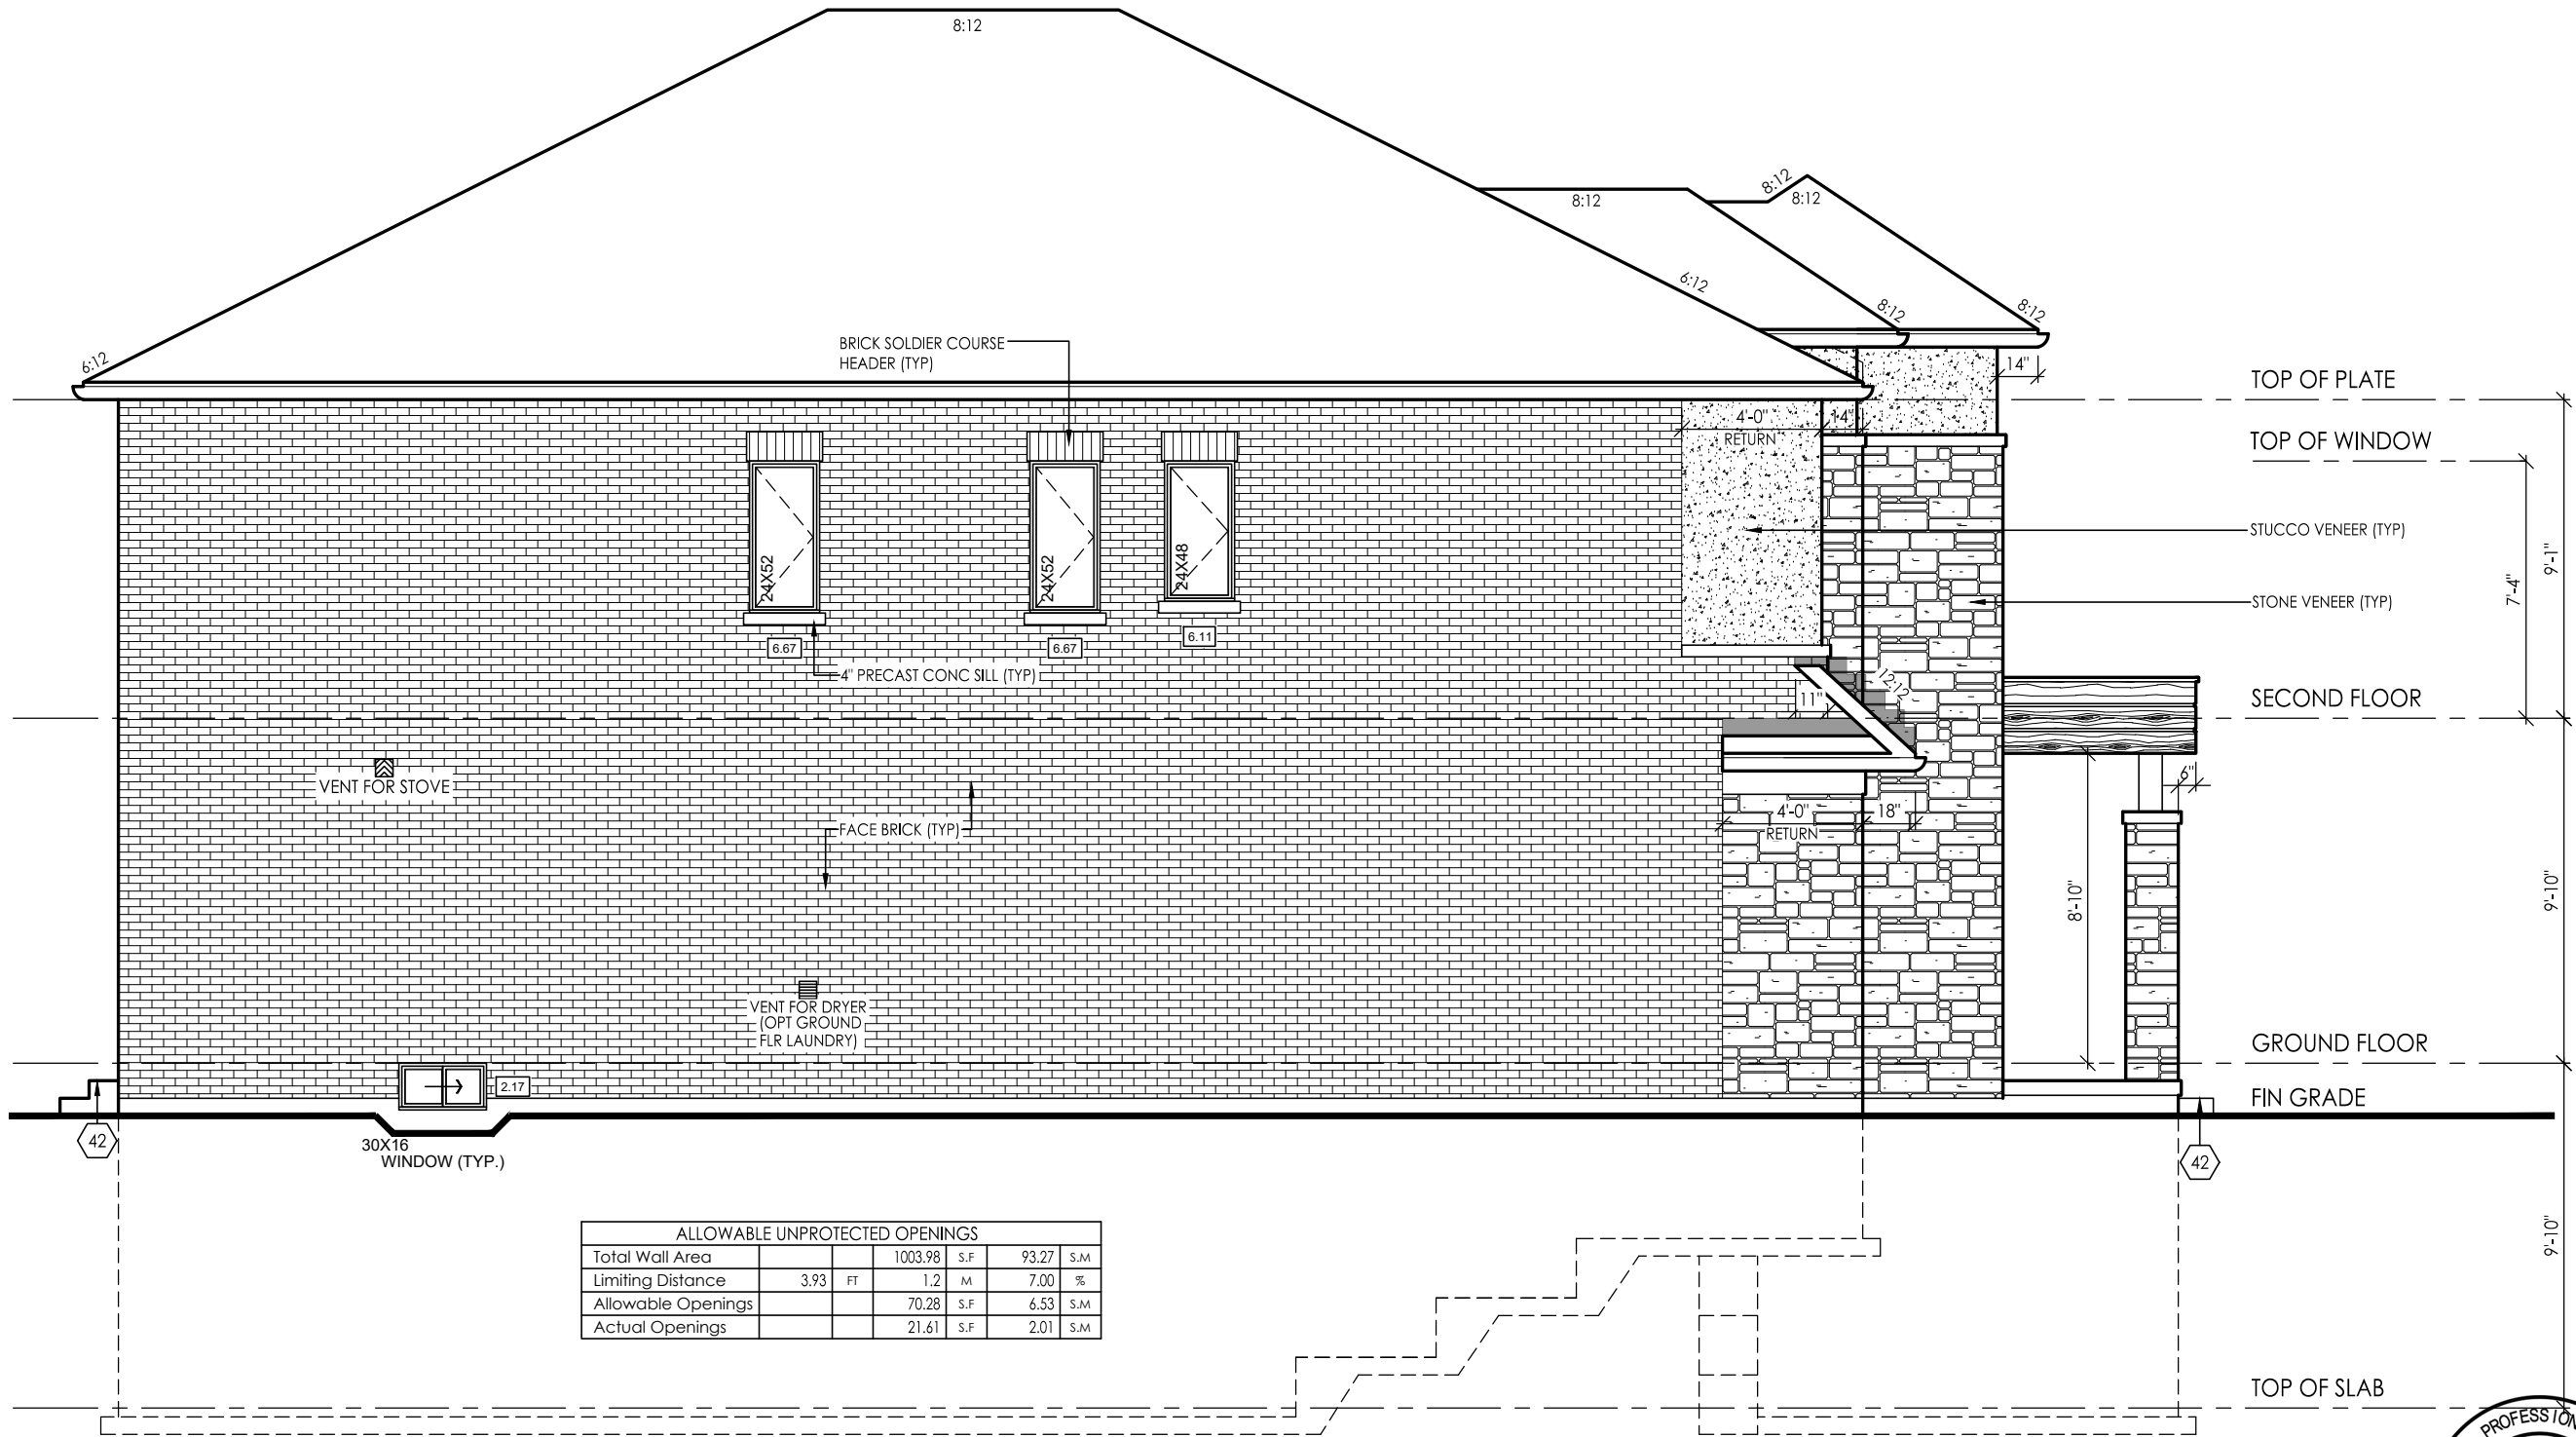

ALLOWABLE UNPROTECTED OPENINGS					
Total Wall Area		1003.98	S.F	93.27	S.M
Limiting Distance	3.93	FT	1.2	M	7.00
Allowable Openings		70.28	S.F	6.53	S.M
Actual Openings		21.61	S.F	2.01	S.M

NOTE: UNLESS OTHERWISE NOTED, ROOF OVERHANGS ARE 12" STANDARD

NOTE: REFER TO FRONT ELEVATION FOR TYPICAL MATERIAL NOTATION

LEFT SIDE ELEVATION 'C'



FOR STRUCTURAL ONLY
NOT INCLUDING ENGINEERED
FLOOR OR ROOF SYSTEM

client

Royal Pine Homes Ltd.

location

Richmond Hill

project

Centrefield, Ph. 2


marking name

#	revisions	date	dwn	chk	#	revisions	date	dwn	chk
1	ISSUED FOR CLIENT REVIEW	14-MAY-21	SL	XX					
2	REVISED AS PER CLIENT COMMENTS	28-May-21	CM	CM					
3	ISSUED FOR PERMIT	27-Jul-21	AB	CM					


I, MARTHA SANDOVAL DECLARE THAT I HAVE REVIEWED AND TAKEN DESIGN RESPONSIBILITY FOR THE DESIGN WORK ON BEHALF OF **RN DESIGN LTD** UNDER DIVISION C PART 3 SUBSECTION 3.2.4 OF THE BUILDING CODE. I AM QUALIFIED AND THE FIRM IS REGISTERED IN THE APPROPRIATE CLASSES / CATEGORIES.
QUALIFIED DESIGNER BCIN: 103012
FIRM BCIN: 26995
DATE: JUL-27-21
SIGNATURE:

File: C:_Standard\Temp\A\Chubel_2992\2005-38-13-FINAL\Left Elevation - Jul 27, 2021 By: Chubel\l

PARTIAL BASEMENT FLOOR PLAN ELEV 'A', 'B' & 'C'
W/ WALK UP BASEMENT CONDITION

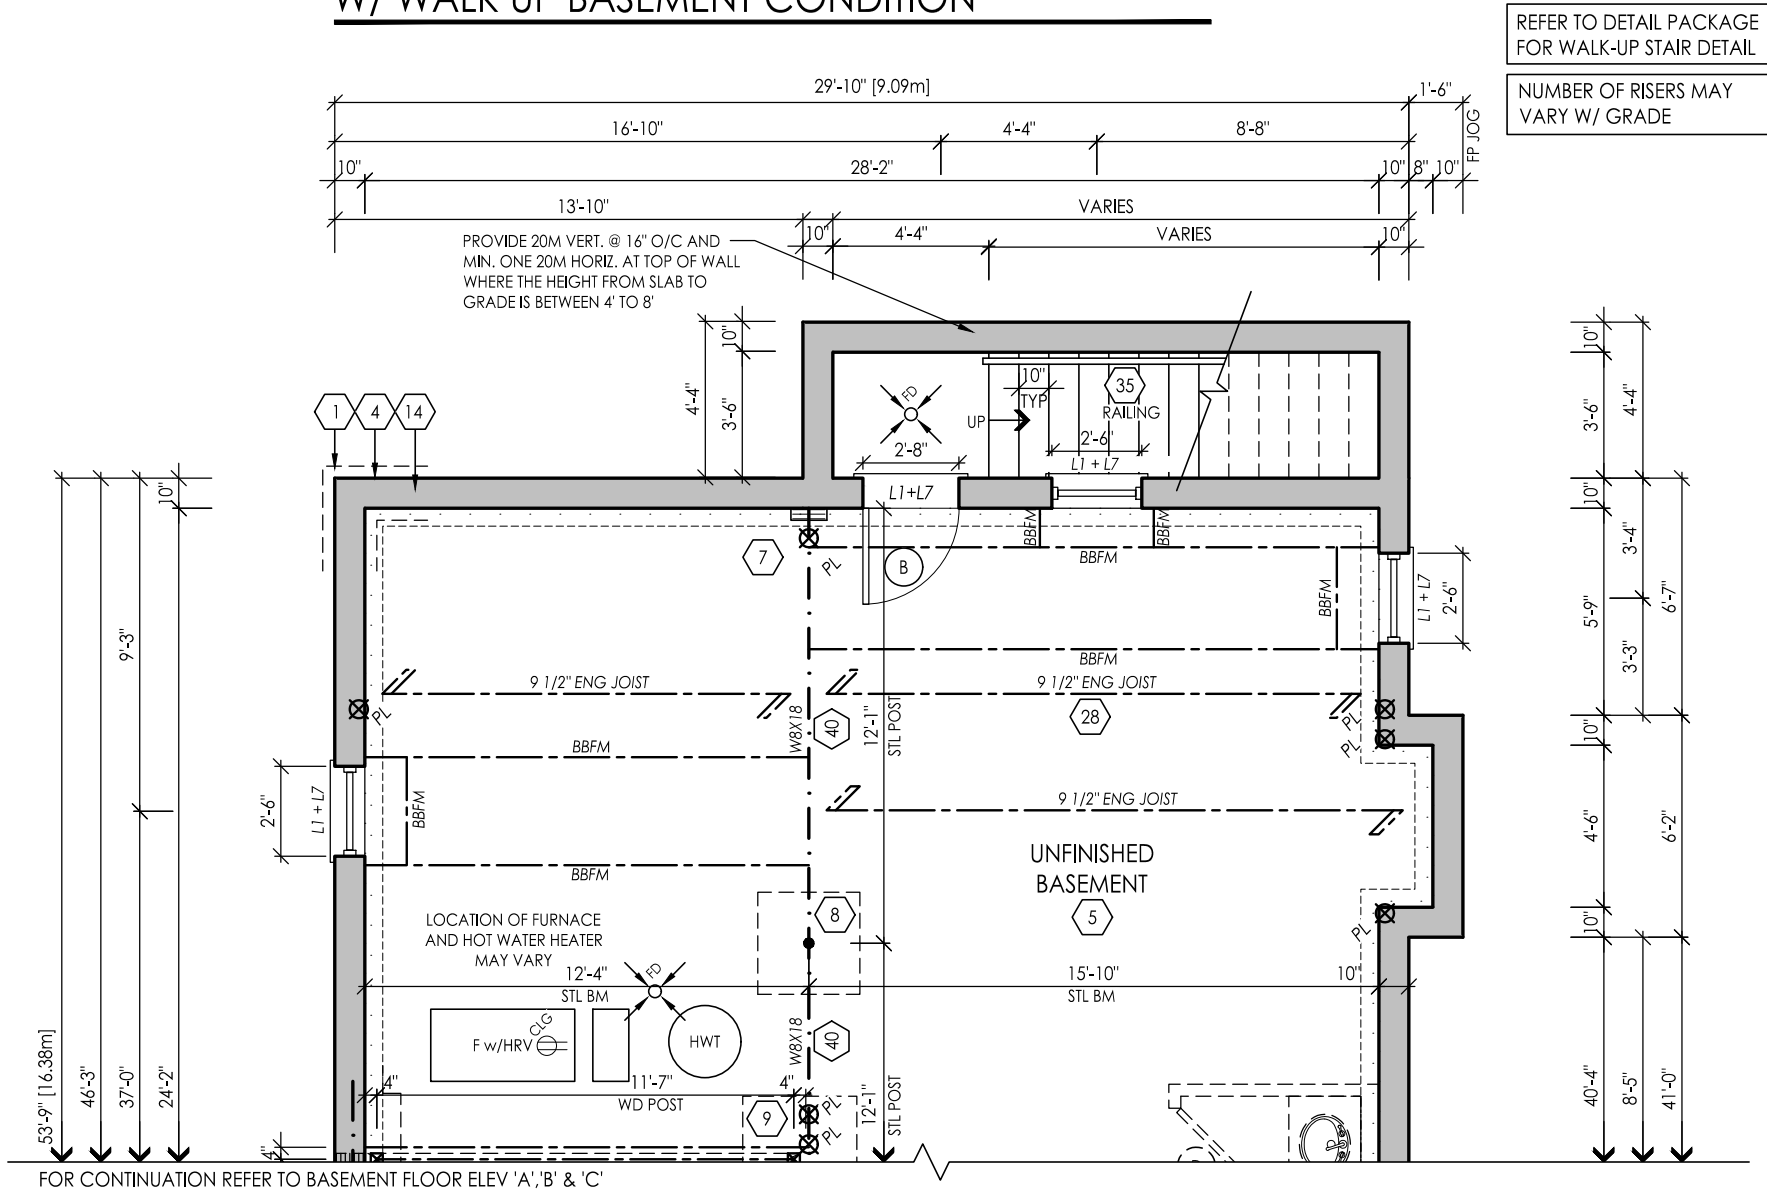

PARTIAL GROUND FLOOR PLAN ELEV 'A', 'B' & 'C'
W/ WALK UP BASEMENT CONDITION

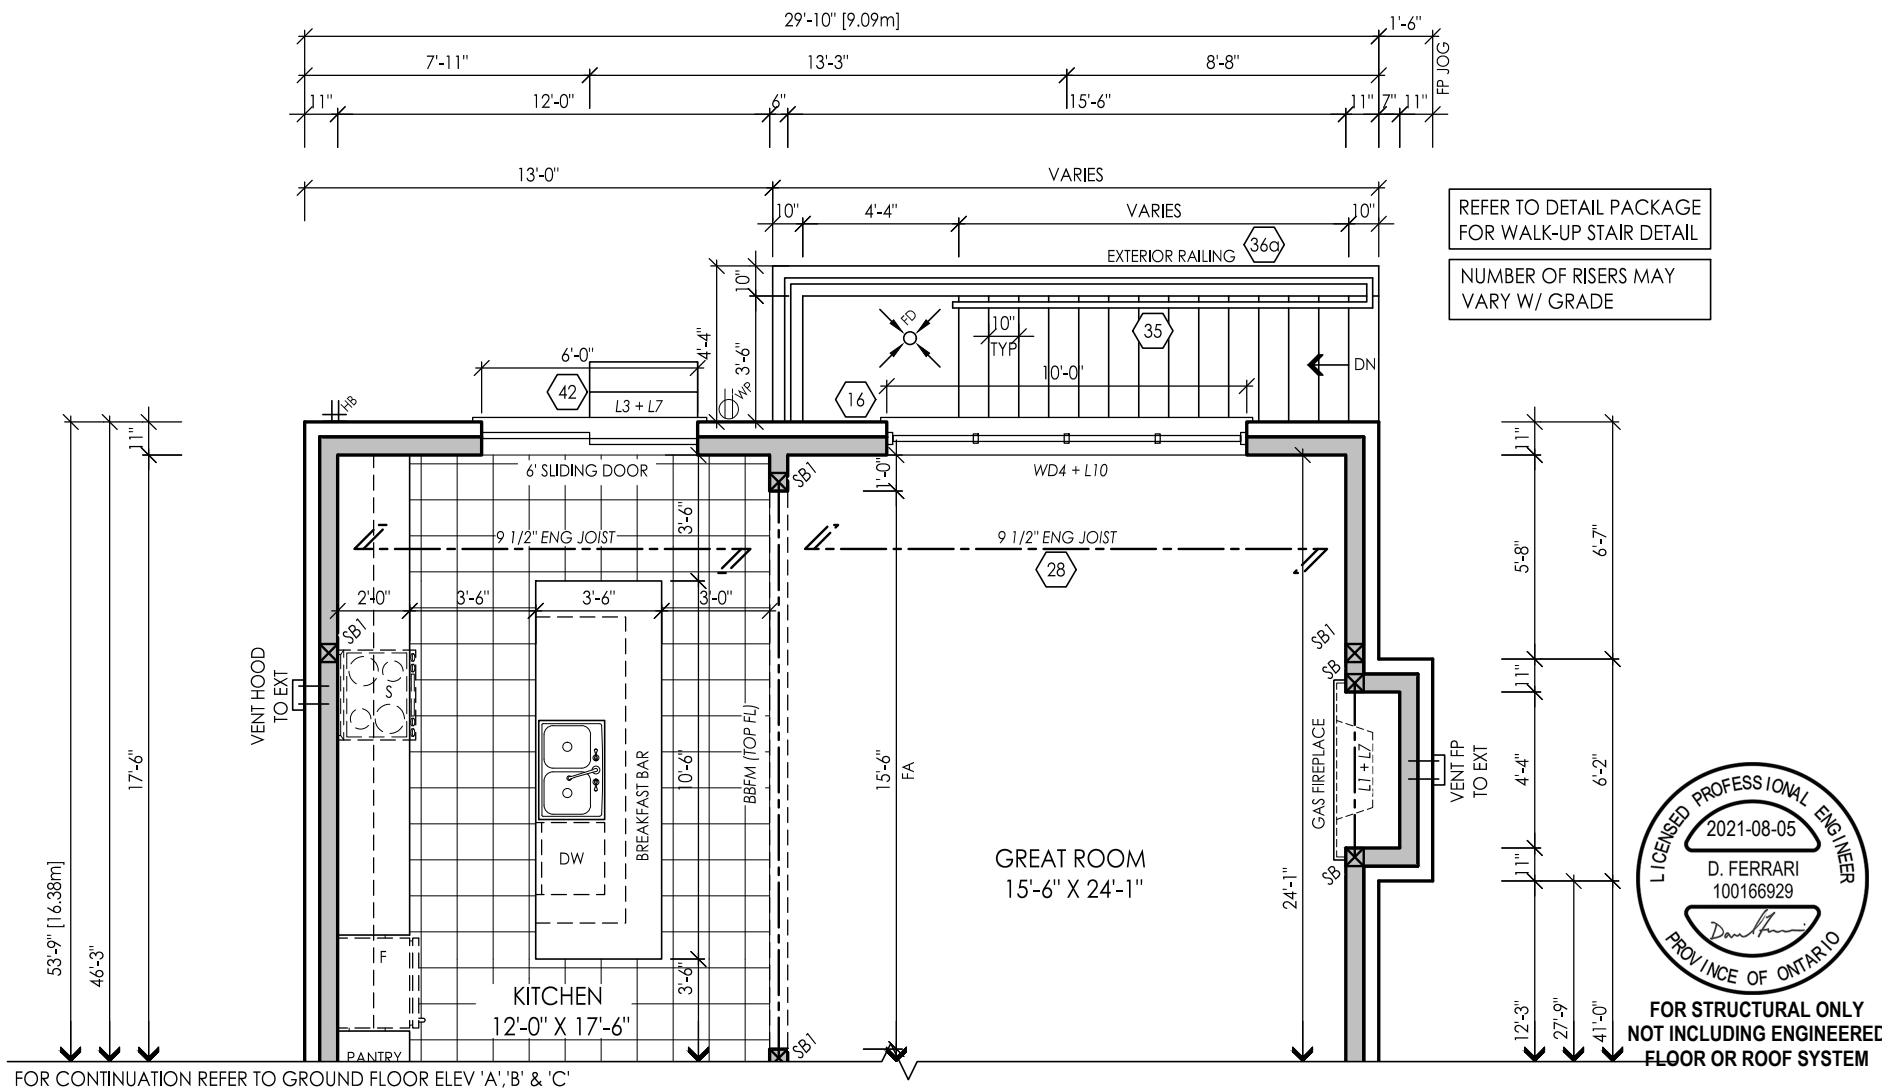

File: C:_RN_Standards\Temp\AcPublish_2792\20005-38-13-FINAL.dwg Plotted: Jul 29, 2021 By:CherelleM

I, MARTHA SANDOVAL DECLARE THAT I HAVE REVIEWED AND TAKEN DESIGN RESPONSIBILITY FOR THE DESIGN WORK ON BEHALF OF **RN DESIGN LTD.** UNDER DIVISION C, PART-3 SUBSECTION-3.2.4 OF THE BUILDING CODE. I AM QUALIFIED AND THE FIRM IS REGISTERED IN THE APPROPRIATE CLASSES / CATEGORIES.
QUALIFIED DESIGNER BCIN: 103017
FIRM BCIN: 26995
DATE: JUL-27-21

SIGNATURE:

client
Royal Pine Homes Ltd.

location
Richmond Hill

project
Centrefield, Ph. 2

marketing name

#	revisions	date	dwn	chk	#	revisions	date	dwn	chk
3	ISSUED FOR CLIENT REVIEW	15-JUNE-21	EO	CM					
5	REVISED PER ENGINEER COMMENTS & ISSUED FOR PERMIT	27-JUL-21	AB	CM					

RN
DESIGN

WWW.RNDESIGN.COM
Tel: 905-738-3177
WWW.THEPLUSGROUP.CA

model
38-13

scale
3/16" = 1'0"

project #
20005


page

A25

PARTIAL BASEMENT FLOOR PLAN ELEV. 'A', 'B' & 'C'
FOR OPT GROUND FLOOR
W/ WALK-UP BASEMENT CONDITION

REFER TO DETAIL PACKAGE
FOR WALK-UP STAIR DETAIL


NUMBER OF RISERS MAY
VARY W/ GRADE

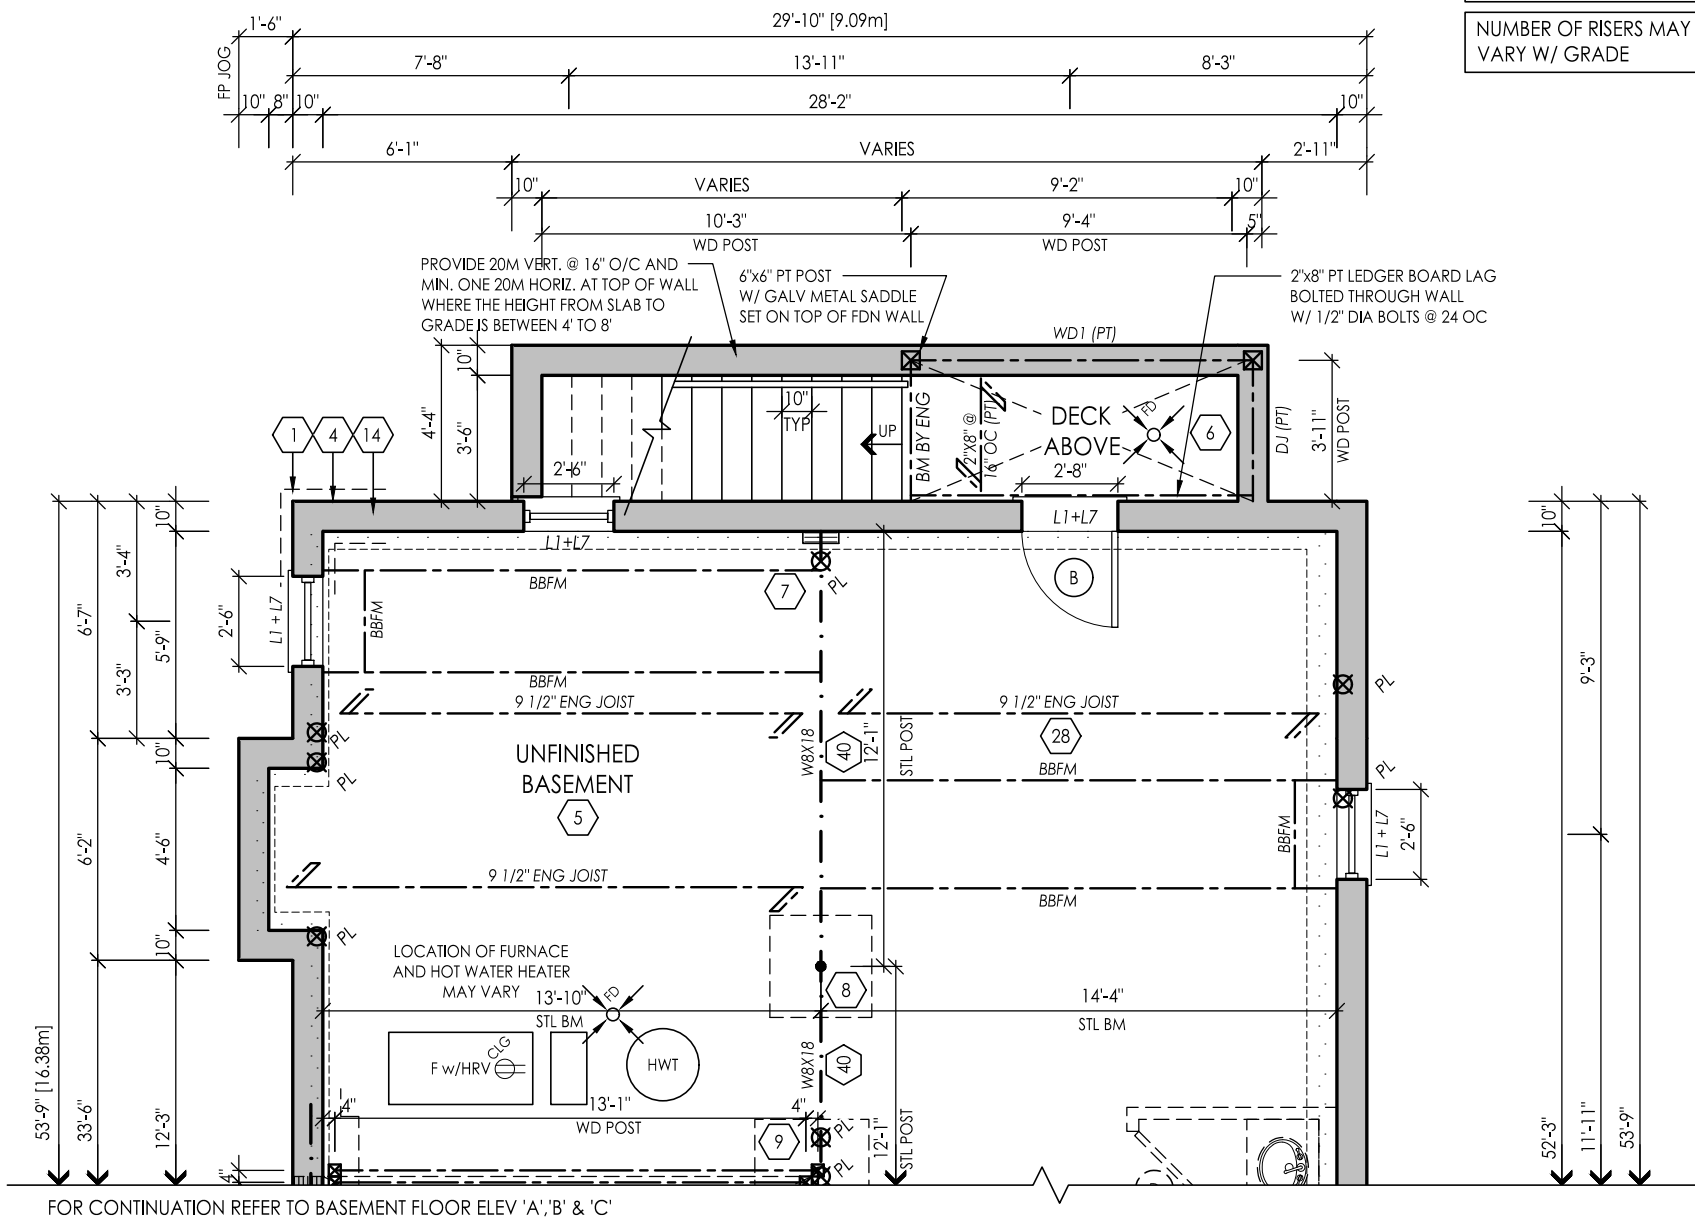

PARTIAL OPT. GROUND FLOOR ELEV 'A', 'B' & 'C'
W/ WALK UP BASEMENT CONDITION

REFER TO DETAIL PACKAGE
FOR WALK-UP STAIR DETAIL

NUMBER OF RISERS MAY
VARY W/ GRADE

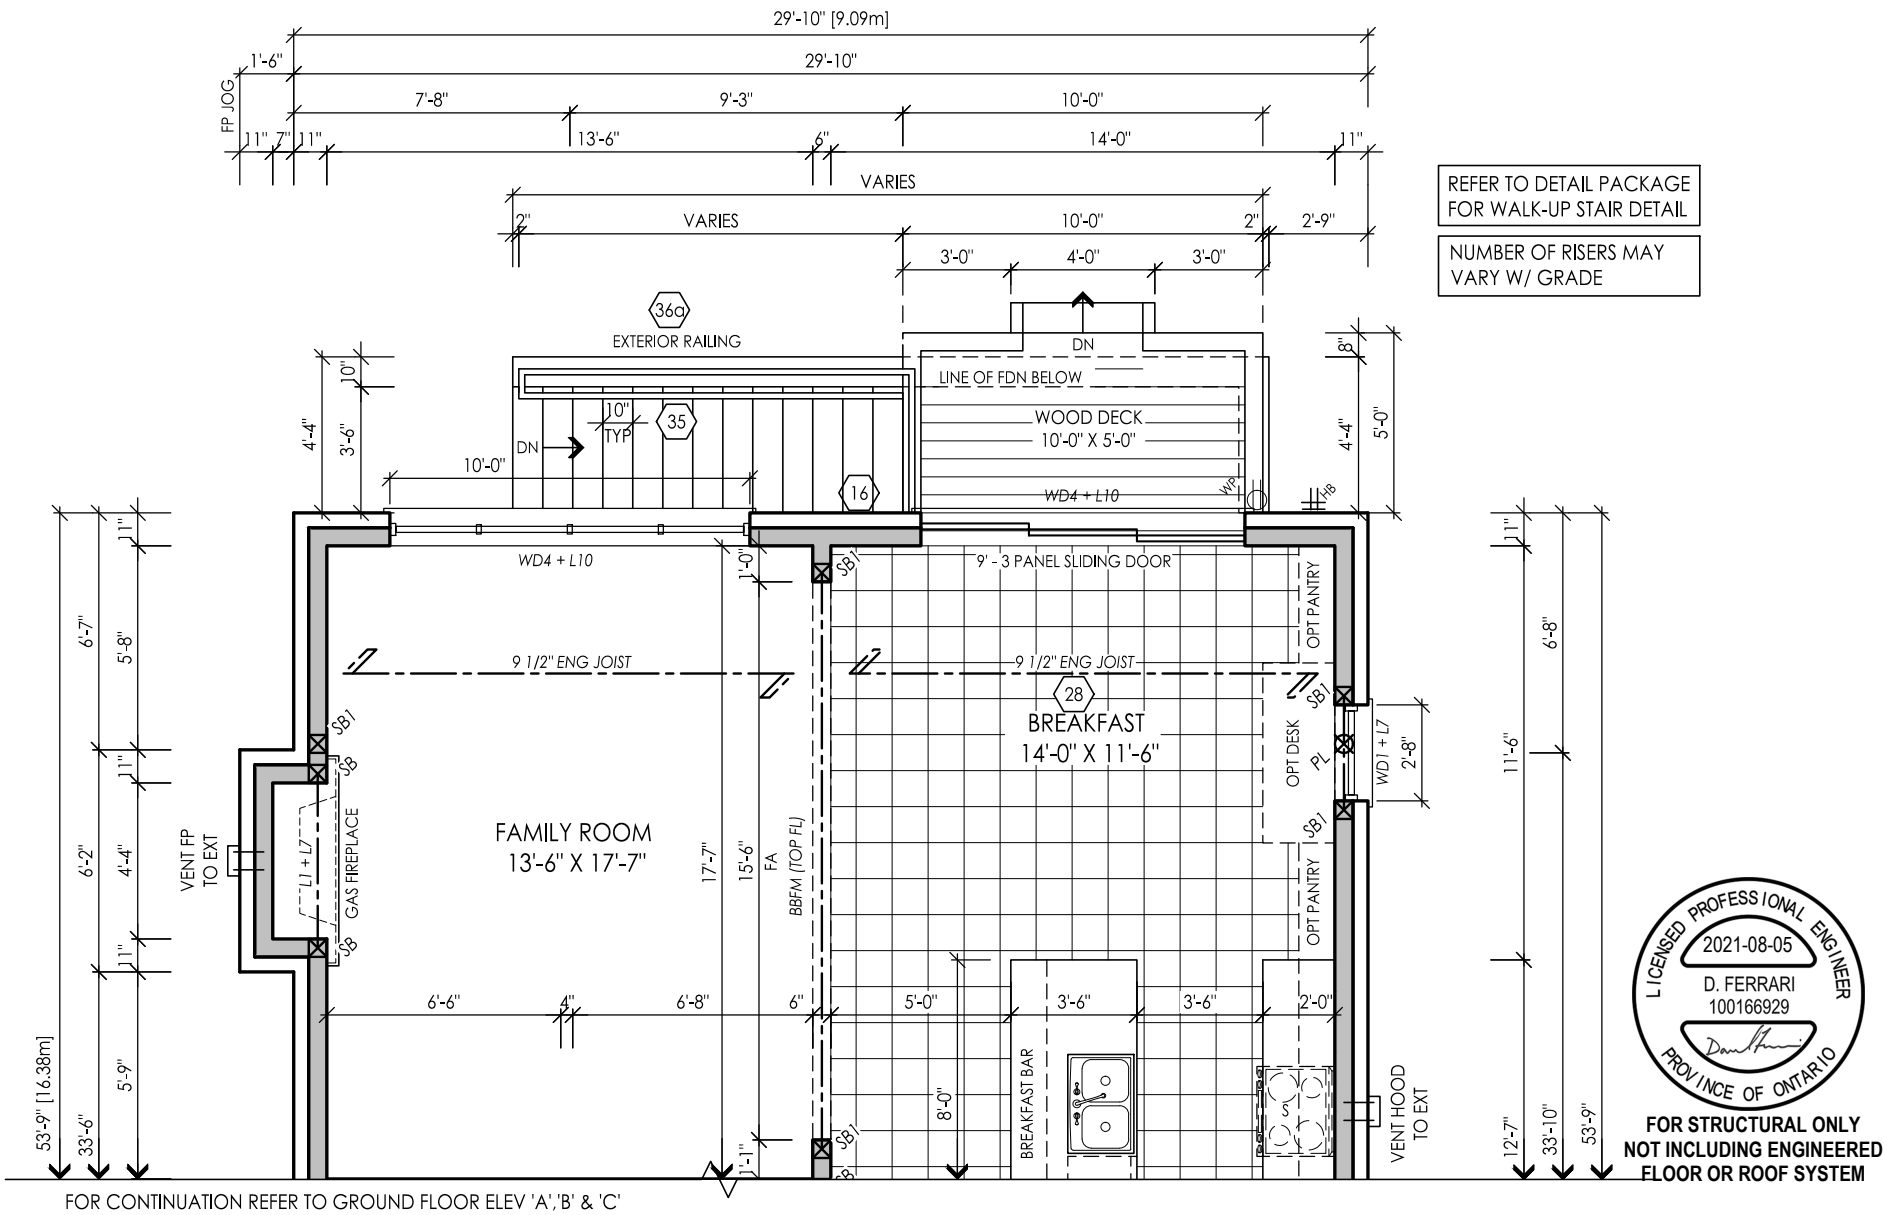

FOR STRUCTURAL ONLY
NOT INCLUDING ENGINEERED
FLOOR OR ROOF SYSTEM

File:C:_RN_Standards\Temp\AcPublish_2772\20005-38-13-FINAL.dwg Plotted: Jul 29, 2021 By:CherelleM

I, MARTHA SANDOVAL DECLARE THAT I HAVE REVIEWED AND TAKEN DESIGN RESPONSIBILITY FOR THE DESIGN WORK ON BEHALF OF **RN DESIGN LTD.** UNDER DIVISION C, PART-3 SUBSECTION 3.2.4 OF THE BUILDING CODE. I AM QUALIFIED AND THE FIRM IS REGISTERED IN THE APPROPRIATE CLASSES / CATEGORIES.
QUALIFIED DESIGNER BCIN: 103017
FIRM BCIN: 26995
DATE: JUL-27-21

SIGNATURE:

client
Royal Pine Homes Ltd.
project
Centrefield, Ph. 2

location
Richmond Hill
marketing name

#	revisions	date	dwn	chk	#	revisions	date	dwn	chk
3	ISSUED FOR CLIENT REVIEW	15-JUNE-21	EO	CM					
5	REVISED PER ENGINEER COMMENTS & ISSUED FOR PERMIT	27-JUL-21	AB	CM					



WWW.RNDESIGN.COM
Tel: 905-738-3177
WWW.THEPLUSGROUP.CA

model
38-13
scale
3/16" = 1'0"
project #
20005

page

A26

GROSS GLAZING AREA-ELEV A-STD-WUB


TOTAL PERIPHERAL WALL AREA	3540.62 SF	328.93 m²
FRONT GLAZING AREA	146.34 SF	13.60 m²
LEFT SIDE GLAZING AREA	28.67 SF	2.66 m²
RIGHT SIDE GLAZING AREA	167.33 SF	15.55 m²
REAR GLAZING AREA	176.92 SF	16.44 m²
TOTAL GLAZING AREA	519.25 SF	48.24 m²
TOTAL GLAZING PERCENTAGE	14.67 %	

GROSS GLAZING AREA-ELEV B-STD-WUB

TOTAL PERIPHERAL WALL AREA	3480.94 SF	323.39 m²
FRONT GLAZING AREA	181.60 SF	16.87 m²
LEFT SIDE GLAZING AREA	28.67 SF	2.66 m²
RIGHT SIDE GLAZING AREA	56.00 SF	5.20 m²
REAR GLAZING AREA	167.33 SF	15.55 m²
TOTAL GLAZING AREA	433.60 SF	40.28 m²
TOTAL GLAZING PERCENTAGE	12.46 %	

GROSS GLAZING AREA-ELEV C-STD-WUB

TOTAL PERIPHERAL WALL AREA	3475.06 SF	322.84 m²
FRONT GLAZING AREA	151.67 SF	14.09 m²
LEFT SIDE GLAZING AREA	28.67 SF	2.66 m²
RIGHT SIDE GLAZING AREA	56.00 SF	5.20 m²
REAR GLAZING AREA	177.53 SF	16.49 m²
TOTAL GLAZING AREA	413.87 SF	38.45 m²
TOTAL GLAZING PERCENTAGE	11.91 %	

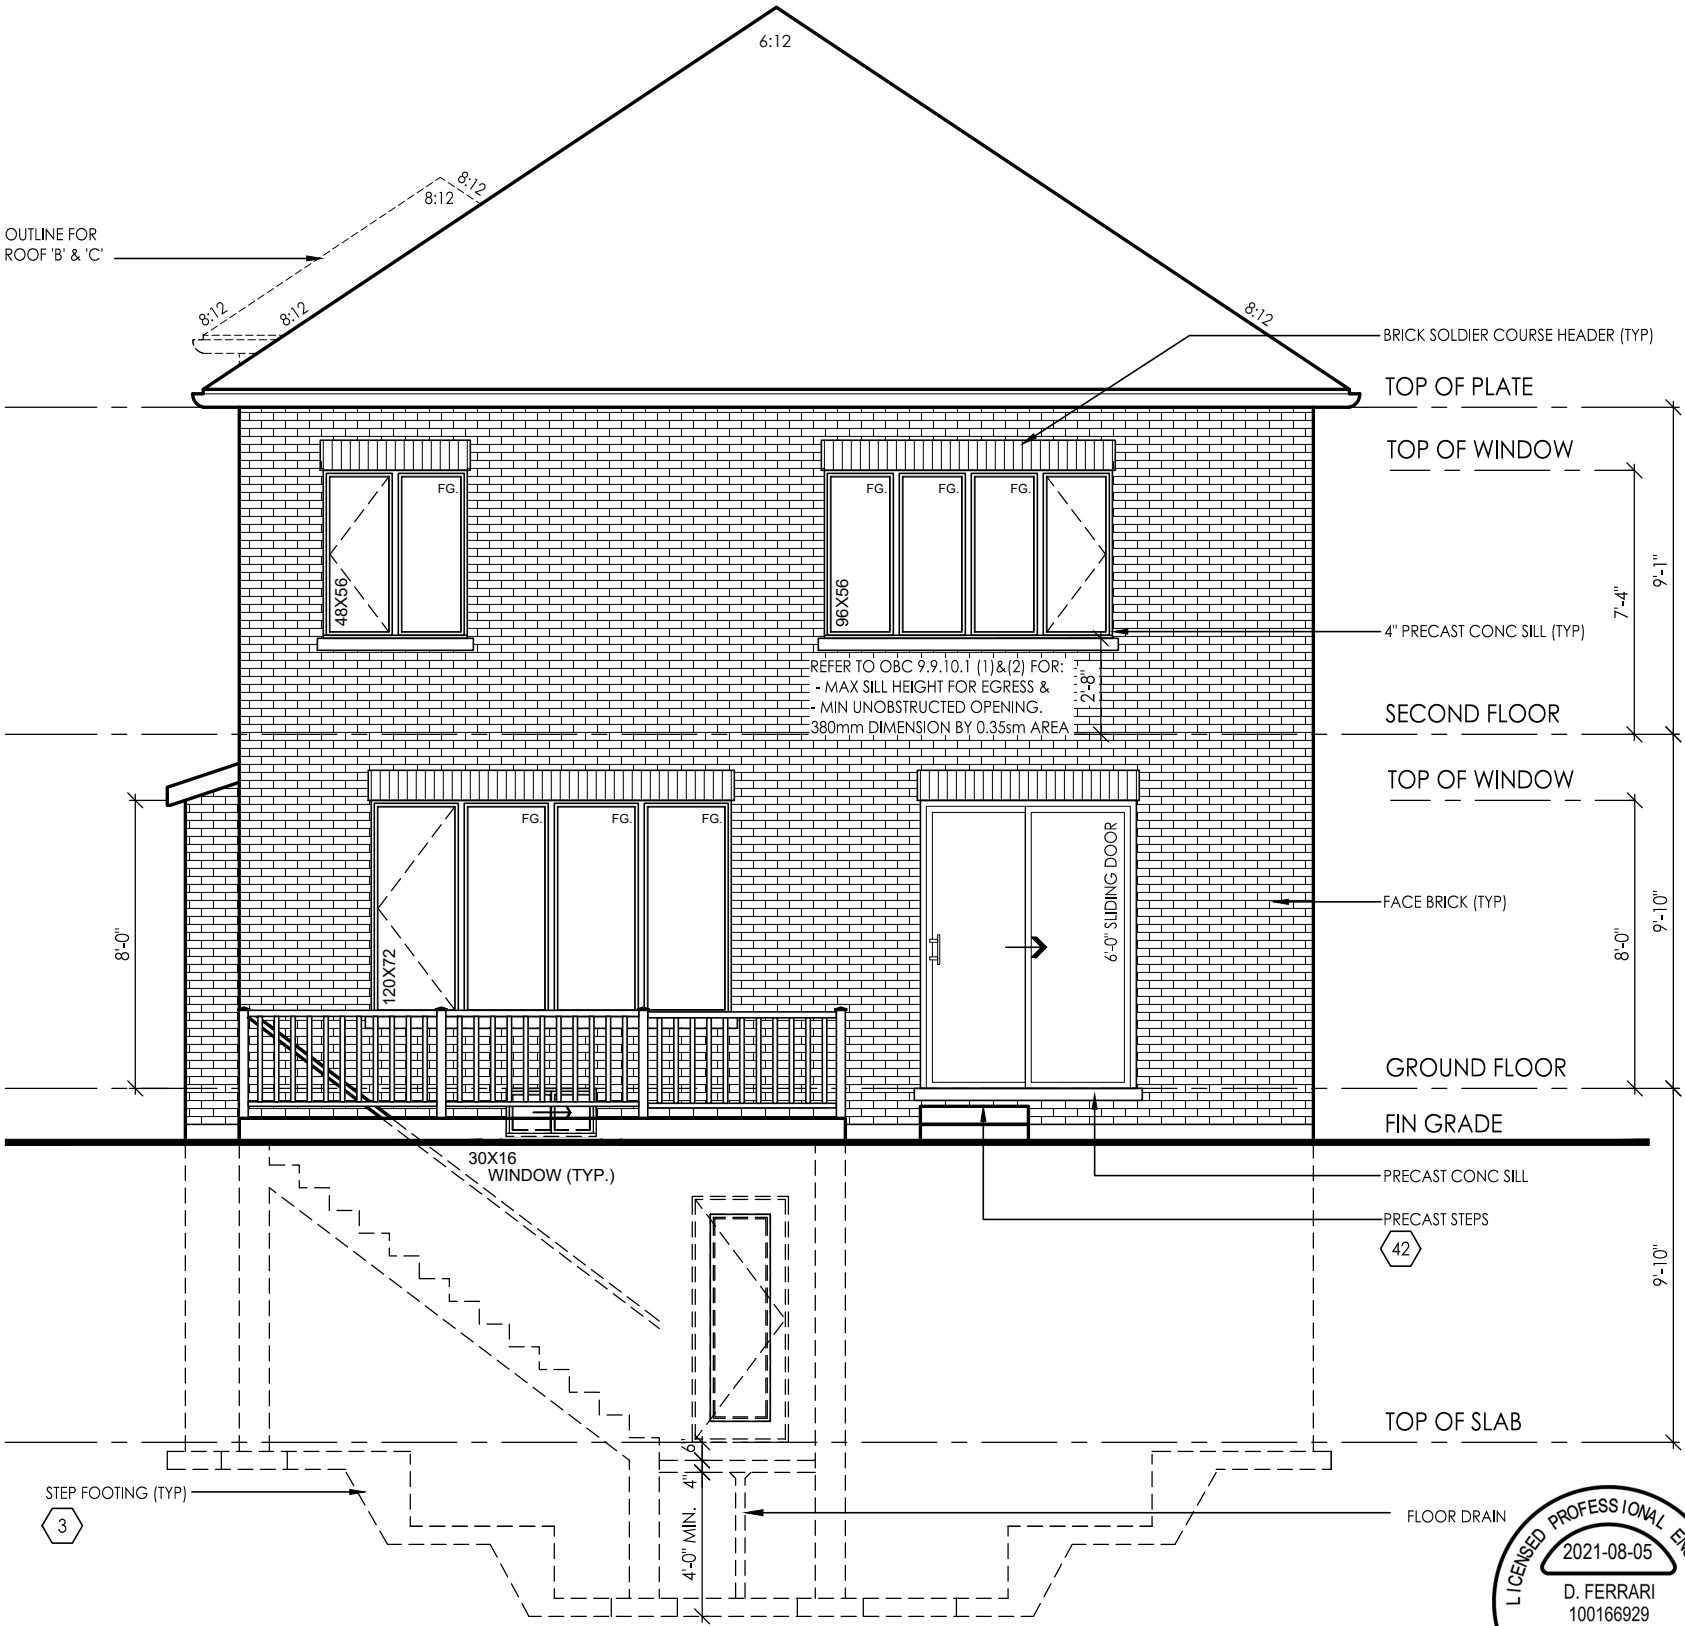

REAR ELEVATION 'A', 'B' & 'C'
W/ WALK UP BASEMENT CONDITION

NOTE: UNLESS OTHERWISE NOTED, ROOF OVERHANGS ARE 12" STANDARD

NOTE: REFER TO FRONT ELEVATION FOR TYPICAL MATERIAL NOTATION



#	ISSUED FOR CLIENT REVIEW	ISSUED FOR PERMIT	revisions	date	dwn	chk	#	revisions	date	dwn	chk
3	ISSUED FOR CLIENT REVIEW	15-JUNE-21	FO	CM							
5	ISSUED FOR PERMIT	27-JUL-21	AB	CM							

I, MARTHA SANDOVAL DECLARE THAT I HAVE REVIEWED AND TAKEN DESIGN RESPONSIBILITY FOR THE DESIGN WORK ON BEHALF OF **RN DESIGN LTD** UNDER DIVISION C PART-3 SUBSECTION-3.2.4 OF THE BUILDING CODE. I AM QUALIFIED AND THE FIRM IS REGISTERED IN THE APPROPRIATE CLASSES / CATEGORIES.

QUALIFIED DESIGNER BCIN: 103017
FIRM BCIN: 26995
DATE: JUL-27-21

SIGNATURE:

CONSTRUCTION NOTES:

PERFORMANCE PACKAGE - OBC 2012 - 2017 ENACTMENT

(UNLESS OTHERWISE NOTED)
-ALL CONSTRUCTION TO CONFORM TO THE ONTARIO BUILDING CODE (O.B.C.) AND ALL OTHER CODES AND LOCAL AUTHORITIES HAVING JURISDICTION.
-ALL DIMENSIONS GIVEN FIRST IN IMPERIAL FOLLOWED BY METRIC.
-THERMAL RESISTANCE VALUES BASED ON ZONE 1

FOOTINGS / SLABS:

TYPICAL STRIP FOOTING:

O.B.C. 9.15.3.
-BASED ON 16'-1"(4.9m) MAX. SUPPORTED JOIST LENGTH
-MIN. 2200psi (15MPa) CONCRETE AFTER 28 DAYS
-SHALL REST ON UNDISTURBED SOIL, ROCK OR COMPACTED GRANULAR FILL W/ MIN. 10.9psi (75kPa) BEARING CAPACITY
-FTG. TO HAVE CONTINUOUS KEY
-FTG. SIZES MAY BE REDUCED FOR SOILS W/ GREATER BEARING CAPACITY (AS PER SOILS ENGINEERING REPORT)
-REFER TO WORKING DRAWINGS FOR SPECIFIC SIZES THAT MAY SUPERSEDE NOTES #1 & #2 FOR FOOTING SIZES

TYPICAL STRIP FOOTING: (EXTERIOR WALLS)

O.B.C. 9.15.3.5.
-FTG. TO EXTEND MIN. 4'-0" (1200mm) BELOW GRADE
BRICK VENEER -1 STOREY -13" X 4" (330mm X 100mm)
 -2 STOREY -19" X 6" (485mm X 155mm)
 -3 STOREY -26" X 9" (660mm X 230mm)

SIDING- -1 STOREY -10" X 4" (255mm X 100mm)
 -2 STOREY -14" X 4" (360mm X 100mm)
 -3 STOREY -18" X 5" (460mm X 130mm)

TYPICAL STRIP FOOTING: (INTERIOR BEARING WALLS)

O.B.C. 9.15.3.6.
-1 STOREY MASONRY -16" X 4" (410mm X 100mm)
-1 STOREY STUD -12" X 4" (305mm X 100mm)
-2 STOREY MASONRY -26" X 9" (650mmX 230mm)
-2 STOREY STUD -18" X 5" (450mm X 130mm)
-3 STOREY MASONRY -36" X 14" (900mm X 360mm)
-3 STOREY STUD -24" X 8" (600mm X 200mm)

STEP FOOTING:

O.B.C. 9.15.3.9.
-23 5/8" (600mm) MAX. VERTICAL RISE & 23 5/8" (600mm) MIN. HORIZONTAL RUN.

DRAINAGE TILE OR PIPE:

O.B.C. 9.14.3.
-4" (100mm) MIN. DIA. LAID ON UNDISTURBED OR WELL COMPACTED SOIL W/ TOP OF TILE OR PIPE TO BE BELOW BOTTOM OF FLR. SLAB.
-COVER TOP & SIDES OF TILE OR PIPE W/ 5 7/8" (150mm) OF CRUSHED STONE OR OTHER COURSE CLEAN GRANULAR MATERIAL.
-TILE SHALL DRAIN TO A SEWER, DRAINAGE DITCH, OR DRY WELL.

BASEMENT SLAB:

O.B.C. 9.13. & 9.16.
-3" (75mm) CONCRETE SLAB
-2200psi (15MPa) AFTER 28 DAYS - O.B.C. 9.16.4.5.
-DAMPPROOF BELOW SLAB W/ MIN. 0.006" (0.15mm) POLYETHYLENE OR TYPE 'S' ROLL ROOFING W/ 4" (100mm) LAPPED JOINTS.
-DAMPPROOFING MAY BE OMITTED IF CONCRETE HAS MIN. 3600psi(25MPa) COMPRESSIVE STRENGTH AFTER 28 DAYS
-4" (100mm) OF COURSE GRANULAR MATERIAL
-PROVIDE BOND BREAKING MATERIAL BETWEEN SLAB & FTG.
-WHERE SLAB IS REQUIRED TO BE WATERPROOFED IT SHALL CONFORM TO O.B.C. 9.13.3.
-FLOOR DRAIN PER O.B.C.9.31.4.4.
-R10 (RSI 1.76) INSULATION AT PERIMETER OF SLAB WHERE GRADE IS WITHIN 23-1/2" (600mm) OF BASEMENT SLB EDGE. INSULATION TO EXTEND TO NOT LESS THAN 23-1/2" (600mm) BELOW EXTERIOR GRADE LEVEL (OBC SB-12 - 3.1.1.7 (5))
- UNLESS IT CAN BE DEMONSTRATED THAT SOIL GAS DOES NOT CONSTITUTE A PROBLEM, SOIL GAS CONTROL SHALL CONFORM TO SUPPLEMENTARY STANDARD [O.B.C. SB-9]

SLAB ON GROUND:

-3" (75mm) CONCRETE SLAB - O.B.C. 9.16.4.3.
-2200psi (15MPa) AFTER 28 DAYS - O.B.C. 9.16.4.5.
-DAMPPROOF BELOW SLAB W/ MIN. 0.006" (0.15mm) POLYETHYLENE OR TYPE 'S' ROLL ROOFING W/ 4" (100mm) LAPPED JOINTS.
-DAMPPROOFING MAY BE OMITTED IF CONCRETE HAS MIN. 3600psi(25MPa) COMPRESSIVE STRENGTH AFTER 28 DAYS
-R10 (RSI 1.76) INSULATION UNDER ENTIRE SLAB WHERE THE ENTIRE SLAB IS WITHIN 23-1/2" (600mm) OF GRADE. (OBC SB-12 3.1.1.7.(6))
-4" (100mm) OF COURSE GRANULAR MATERIAL
-PROVIDE BOND BREAKING MATERIAL BETWEEN SLAB & FTG.
-WHERE SLAB IS REQUIRED TO BE WATERPROOFED IT SHALL CONFORM TO O.B.C. 9.13.3.
-FLOOR DRAIN PER O.B.C.9.31.4.4.
- UNLESS IT CAN BE DEMONSTRATED THAT SOIL GAS DOES NOT CONSTITUTE A PROBLEM, SOIL GAS CONTROL SHALL CONFORM TO SUPPLEMENTARY STANDARD [O.B.C. SB-9]

GARAGE SLAB / EXTERIOR SLAB:

-4"(100mm) CONCRETE SLAB
-4650psi (32MPa) COMPRESSIVE STRENGTH AFTER 28 DAYS FOR UNREINFORCED CONC. & W/ 5-8% AIR ENTRAINMENT - O.B.C. 9.3.1.6.
-6" X 6" (W2.9 X W 2.9) WIRE MESH LOCATED NEAR MID-DEPTH OF SLAB
-4" (100mm) OF COURSE GRANULAR MATERIAL
-ANY FILL PLACED UNDER SLAB , OTHER THAN COURSE CLEAN GRANULAR MATERIAL, SHALL BE COMPACTED.

PILASTERS:

O.B.C. 9.15.5.3.
PILASTER
-CONCRETE NIB - 4" X 12" (100mm X 300mm)
-BLOCK NIB - 4" X 12" (100mm X 300mm) BONDED & TIED TO WALL AS PER O.B.C. 9.20.11.2. TOP 7 7/8" (200mm) SOLID.
OR
BEAM POCKET
-4" (100mm) INTO FDN. WALL W/ WIDTH TO MATCH BEAM SIZE.
-1/2" (13mm) SPACE AROUND WOOD BEAMS (O.B.C. 9.23.2.2.)
STRUCTURAL COLUMNS

-SIZES BASED ON COLUMN SUPPORTING BEAMS CARRYING LOADS FROM NOT MORE THAN 2 WOOD FRAME FLOORS, WHERE THE LENGTHS OF JOISTS CARRIED BY SUCH BEAMS DO NOT EXCEED 16'-1" (4.9m) AND THE LIVE LOAD ON ANY FLOOR DOES NOT EXCEED 50psf (2.4kPa).

STEEL PIPE COLUMN:

O.B.C. 9.15.3.4. & 9.17.3.
-FIXED COLUMN
-MIN. 3 1/2" (90mm) DIA. W/ 1/4" (6.35mm) WALL THICKNESS
-FOR STEEL BEAMS, CLIPS @ TOP & MIN. 6" X 4" X 1/2" (152mmX 100mmx 6.35mm) STEEL BTM. PLATE
-FOR WOOD BEAMS, MIN. 4"X4"X1/4" (100mmX 100mm X 6.35mm) STEEL TOP & BTM. PLATES, OR TOP PLATE TO EXTEND MIN. WIDTH OF BEAM
-ADJUSTABLE COLUMNS TO CONFORM TO CAN//CGSB-7.2-M WHERE IMPOSED LOAD DOES NOT EXCEED 36 KN (O.B.C. 9.17.3.4.)
-POURED CONC. ON NATURAL UNDISTRUBED SOIL WITH MIN. SERVICE BEARING CAPACITY OF 100kPa
COL. SPACING: FTG SIZE:
2 STOREY
-MAX. 9'-10" (2997mm) - 34" X 34" X 16"
 - (860mmX 860mmX 400mm)
-MAX. 16'-0" (4880mm) - 44" X 44" X 21"
 - (1120mmX 1120mmX 530mm)
3 STOREY
-MAX. 9'-10" (2997mm) - 40" X 40" X 19"
 - (1010mmX 1010mmX 480mm)
-MAX. 16'-0" (4880mm) - 51" X 51" X 24"
 - (1295mmX 1295mmX 610mm)
-WHERE COL. SITS ON FDN. WALL, USE 4" X 8" X 5/8" (100mmX 200mmX 16mm) STEEL PLATE WITH 2-5/8" (16mm) ANCHOR BOLTS
CLIENT SPECIFIC REVISIONS

ONTARIO REGULATION 332/12 OBC. AMMENDMENT O. REG. 139/17 JAN 1, 2018

file:C:_RN_Standards\Temp\AcPublish\2792\20005-38-13-FINAL.dwg Plotted: Jul 29, 2021 By:CherelleM

I, MARTHA SANDOVAL DECLARE THAT I HAVE REVIEWED AND TAKEN DESIGN RESPONSIBILITY FOR THE DESIGN WORK ON BEHALF OF **RN DESIGN LTD.** UNDER DIVISION C, PART-3 SUBSECTION 3.2.4 OF THE BUILDING CODE. I AM QUALIFIED AND THE FIRM IS REGISTERED IN THE APPROPRIATE CLASSES / CATEGORIES.
QUALIFIED DESIGNER BCIN: 103017
FIRM BCIN: 26995
DATE: JUL-27-21

SIGNATURE:

WOOD COLUMN:

OBC 9.17.4.1 , 9.17.4.2, & 9.17.4.3.
-5 ½" x 5 ½" (140mm x 140mm) SOLID WOOD COLUMN - OR
-3-2"x6" (38mm x 140mm) BUILT UP COLUMN NAILED TOGETHER W/ 3" (76mm) NAILS SPACED NOT MORE THAN 12" (300mm) APART OR BOLTED TOGETHER W/ 3/8"(9.52mm) DIA BOLTS SPACED AT 18" (450mm) O.C.
-WRAP COLUMN BASE W/ 6 MIL POLY
-COLUMN TO SIT DIRECTLY ON CONC PAD (NOT ON CONC SLAB)
-25"x25"x12" (640mm x 640mm x 300mm) CONC PAD (1 FLOOR SUPPORTED W/ 9'-10" COL SPACING)
-34"x34"x14" (860mm x 860mm x 360mm) CONC PAD (2 FLOORS SUPPORTED W/ 9'-10" COL SPACING)

BLOCK PARTY WALL BEAM END BEARING: (WOOD BEAM / GIRDER TRUSSES)

-2"X8"X12" LEDGER BOARD FASTENED W/ 2/ 1/2" ANCHOR BOLTS @ 4" O.C.
-WHERE WOOD BEAMS BEAR ON FIREWALLS USE GENERAL NOTE 11
WHERE REQUIRED TO OBTAIN 5" SEPARATION DISTANCE BETWEEN ADJACENT BEAMS

BLOCK PARTY WALL BEAM END BEARING: (STEEL BEAM)

-12"X11"X 5/8" STL. PLATE ON TOP OF SOLID CONCRETE BLOCK WITH
2- 1/2"Ø x8" ANCHOR BOLTS.

WALL ASSEMBLIES:

FOUNDATION WALL:

O.B.C. 9.15.4.2.
-FOR WALLS NOT EXCEEDING 8'-2" (2500mm) IN LATERALLY SUPPORTED HEIGHT.
-8" (200mm) SOLID 2200psi (15MPa) CONCRETE
-MAX. UNSUPPORTED HEIGHT OF 3'-1 1" (1200mm) & MAX. SUPPORTED HEIGHT OF 7'-0" (2150mm) MEASURED FROM GRADE TO FINISHED BASEMENT FLOOR.
-FOR WALLS NOT EXCEEDING 9'-0" (2750mm) IN LATERALLY SUPPORTED HEIGHT.
-10" (250mm) SOLID 2200psi (15MPa) CONCRETE
-MAX. UNSUPPORTED HEIGHT OF 4'-7" (1400mm) & MAX. SUPPORTED HEIGHT OF 8'-6" (2600mm) MEASURED FROM GRADE TO FINISHED BASEMENT FLOOR.
-LATERAL SUPPORT PROVIDED BY ANCHORED SILL PLATE TO JOISTS.
-FOR CONDITIONS EXCEEDING THESE MAXIMUMS AN ALTERNATIVE IN CONFORMANCE TO O.B.C.- T.9.15.4.2.A SHALL BE USED OR IT SHALL BE DESIGNED UNDER O.B.C.- PART 4
-WALL SHALL EXTEND A MIN. 5 7/8" (150mm) ABOVE GRADE
-INSULATE W/ R20 (RSI 3.52) CONTINUOUS INSULATION FROM UNDERSIDE OF SUBFLOOR TO NOT MORE THAN 8" (200mm) ABOVE FINISHED FLOOR OF BASEMENT (ZONE 1 OBC SB-12 T.3.1.1.2.A.)
- ALTERNATE INSULATION METHOD: 2" (51mm) R10 (RSI 1.76)RIGID INSULATION W/ 2"x4"(38mm X 89mm) WOOD STUD W/ R12 (RSI 2.11) BATT INSULATION
-BACK FILL W/ NON-FROST SUSCEPTIBLE SOIL
REDUCTION OF THICKNESS:

O.B.C. 9.15.4.7.
-WHERE THE TOP OF THE FOUNDATION WALL IS REDUCED IN THICKNESS TO ALLOW MASONRY FACING, THE MIN. REDUCED THICKNESS SHALL NOT BE LESS THAN 3-1/2" (90mm) THICK.
-TIE TO FACING MATERIAL WITH METAL TIES SPACED MAX. @ 7 7/8" (200mm) VERTICALLY O.C. & 2'-1 1" (900mm) HORIZONTALLY.
-FILL SPACE BETWEEN WALL AND FACING SOLID W/ MORTAR
-WHERE WALL IS REDUCED FOR JOISTS, THE REDUCED THICKNESS SHALL BE MAX. 13-3/4" (350mm) HIGH & MIN. 3-1/2" (90mm) THICK

DAMPPROOFING & WATERPROOFING:

-DAMPPROOF THE EXTERIOR FACE OF WALL BELOW GRADE AS PER O.B.C. 9.13.2.
-WHERE INSULATION EXTENDS TO MORE THAN 2'-1 1" (900mm) BELOW GRADE, A FDN. WALL DRAINAGE LAYER SHALL BE PROVIDED IN CONFORMANCE TO O.B.C. 9.14.2.1.(2) (3) (4)
-FINISHED BASEMENTS SHALL HAVE INTERIOR DAMPPROOFING EXTENDING FROM SLAB TO GRADE LEVEL & SHALL CONFORM TO O.B.C. 9.13.3.3.(3)
-WHERE HYDROSTATIC PRESSURE OCCURS, FDN. WALLS SHALL BE WATERPROOFED AS PER O.B.C. 9.13.3.
-WALLS THAT ARE WATERPROOFED DO NOT REQUIRE DAMPPROOFING.

FOUNDATION WALLS @ UNSUPPORTED OPENINGS:

-2-20M BARS IN TOP PORTION OF WALL (UP TO 8'-0" OPENING)
-3-20M BARS IN TOP PORTION OF WALL (8'-0" TO 10'-0" OPENING)
-4-20M BARS IN TOP PORTION OF WALL (10'-0" TO 15'-0" OPENING)
-BARS STACKED VERTICALLY AT INTERIOR FACE. APPROX 4" TO 6" APART.
-BARS TO HAVE MIN. 2" (50mm) CONCRETE COVER
-BARS TO EXTEND 2'-0" (600mm) BEYOND BOTH SIDES OF OPENING.

FRAME WALL CONSTRUCTION:

O.B.C. 9.23.
-SIDING OR STUCCO AS PER ELEVATIONS, MIN. 7 7/8" (200mm) FROM FINISHED GRADE (O.B.C. 9.28.1.4. & 9.27.)
-WALL SHEATHING MEMBRANE AS PER O.B.C. 9.27.3.2.
-1/4" (6mm) PLYWOOD (EXTERIOR TYPE) OR EQUIVALENT AS PER O.B.C. 9.23.16.
-2" X 6" (38mm X 140mm) WOOD STUDS @ 16" (400mm) O.C.
-MIN. R22 (RSI 3.87) @ 16 O.C.+1.5ci INSULATION (ZONE 1, OBC SB-12 T.3.1.1.2.A.)
-CONTINUOUS AIR/VAPOUR BARRIER IN CONFORMANCE W/ O.B.C. 9.25.3. & 9.25.4.
-1/2" (12.7mm) GYPSUM BOARD
NOTE - SUPPORT FOR 3 FLOORS ABOVE - O.B.C. T.9.23.10.1. =
-FOR 3 FLOORS SUPPORTED ABOVE, 2" X 6" (38mmX 140mm) STUDS ARE REQUIRED TO BE SPACED @ 12" (300mm) O.C.

REQ. FOR FIRE RATING (LESS THAN 4'-0" LIMITING DISTANCE):

O.B.C. SB-3 WALL = EW1b (STC = N/A, FIRE = 45 MIN)
FOR 45 MINUTE FIRE RATED WALL REQUIREMENTS SUBSTITUTE THE FOLLOWING MATERIALS:
-REPLACE R22 (RSI 3.87) @ 16 O.C.+1.5ci INSULATION WITH R22 (RSI 3.87) @ 16 O.C.+1.5ci ABSORPTIVE INSULATING MATERIAL WITH A MASS OF AT LEAST 4.8 kg/ sq.m.
-REPLACE 1/2" (12.7mm) INTERIOR GYPSUM BOARD WITH 1/2" (12.7mm) TYPE 'X' GYPSUM BOARD.

REQ. FOR FIRE RATING (LESS THAN 2'-0" LIMITING DISTANCE):

-REFER TO REQUIREMENTS FOR LESS THAN 4'-0" LIMITING DISTANCE AND ADD/REPLACE THE FOLLOWING:
-NON-COMBUSTABLE SIDING OR STUCCO AS PER ELEVATIONS (REFER TO MANUFACTURER'S SPECIFICATIONS).
OR
-VINYL SIDING IS PERMITTED PER O.B.C. 9.10.15.5.(3). OVER 1/2" (12.7mm) GYPSUM EXTERIOR SHEATHING WHICH REPLACES EXTERIOR PLYWOOD OR EQUIV.

ALTERNATE FRAME WALL CONSTRUCTION:

O.B.C. 9.23.
-SIDING OR STUCCO AS PER ELEVATIONS, MIN. 7 7/8" (200mm) FROM FINISHED GRADE (O.B.C. 9.28.1.4. & 9.27.)
-1 1/2" (38mm) R8 (RSI 1.41) RIGID INSULATION W/ TAPED JOINTS (O.B.C. 9.27.3.4.)
-BRACE W/ CONT. 16 GAUGE STEEL 'T' BRACES FROM TOP PLATE TO BTM. PLATE FOR THE FULL LENGTH OF WALL, OR CONT. 2" X 4" (38mmX 89mm) SOLID WOOD BLOCKING @ APPROXIMATELY 45 DEG. FROM TOP PLATE TO BTM. PLATE FOR FULL LENGTH OF WALL.
-2" X 4" (38mmX 89mm) WOOD STUDS @ 16" (400mm) O.C. @ 12" (300mm) O.C. ON BOTTOM FLR. WHEN 3 STOREYS.
-R14 (RSI 2.46) INSULATION
-CONTINUOUS AIR/VAPOUR BARRIER IN CONFORMANCE W/ O.B.C.- 9.25.3. & 9.25.4.
-1/2" (12.7mm) GYPSUM BOARD.
NOTE - SUPPORT FOR 2 + 3 FLOORS ABOVE - O.B.C. T.9.23.10.1. =
-FOR 2 FLOORS SUPPORTED ABOVE, 2" X 4" (38mmX 89mm) STUDS ARE REQUIRED TO BE SPACED @ 12" (300mm) O.C.
-FOR 3 FLOORS SUPPORTED ABOVE, 2" X 6" (38mmX 140mm) STUDS ARE REQUIRED TO BE SPACED @ 12" (300mm) O.C.

REQ. FOR FIRE RATING (LESS THAN 4'-0" LIMITING DISTANCE):

O.B.C. SB-3 WALL = EW1b (STC = N/A, FIRE = 45 MIN)
FOR 45 MINUTE FIRE RATED WALL REQUIREMENTS SUBSTITUTE AND/OR ADD THE FOLLOWING MATERIALS:
-ADD 1/4" (6mm) PLYWOOD (EXTERIOR TYPE) OR EQUIVALENT AS PER O.B.C. 9.23.16. BETWEEN RIGID INSULATION AND WOOD STUD.
-REPLACE R14 (RSI 2.46) INSULATION WITH R14 (RSI 2.46) ABSORPTIVE INSULATING MATERIAL WITH A MASS OF AT LEAST 2.8 kg/ sq.m.
-REPLACE 1/2"(12.7mm) GYPSUM BD. W/ 1/2" (12.7mm) TYPE 'X' GYPSUM BD.

REQ. FOR FIRE RATING (LESS THAN 2'-0" LIMITING DISTANCE):

-REFER TO REQUIREMENTS FOR LESS THAN 4'-0" LIMITING DISTANCE AND ADD/REPLACE THE FOLLOWING:
-NON-COMBUSTABLE SIDING OR STUCCO AS PER ELEVATIONS (REFER TO MANUFACTURER'S SPECIFICATIONS).
OR
-VINYL SIDING IS PERMITTED PER O.B.C. 9.10.15.5.(3). OVER SHEATHING PAPER OVER 1/2" (12.7mm) GYPSUM EXTERIOR SHEATHING ON EXTERIOR SIDE OF RIGID INSULATION

FRAME WALL CONSTRUCTION @ GARAGE:

O.B.C. 9.23.
-SIDING OR STUCCO AS PER ELEVATIONS, MIN. 7 7/8" (200mm) FROM FINISHED GRADE (O.B.C. 9.28.1.4. & 9.27.)
-WALL SHEATHING MEMBRANE AS PER O.B.C. 9.27.3.2.
-1/4" (6mm) PLYWOOD (EXTERIOR TYPE) OR EQUIVALENT AS PER O.B.C. 9.23.16.
-2" X 4" (38mmX 89mm) WOOD STUDS @ 16" (400mm) O.C.
-1/2" (12.7mm) GYPSUM BOARD
NOTE - SUPPORT FOR 2 + 3 FLOORS ABOVE - O.B.C. T.9.23.10.1. =
-FOR 2 FLOORS SUPPORTED ABOVE, 2" X 4" (38mmX 89mm) STUDS ARE REQUIRED TO BE SPACED @ 12" (300mm) O.C.
-FOR 3 FLOORS SUPPORTED ABOVE, 2" X 6" (38mmX 140mm) STUDS ARE REQUIRED TO BE SPACED @ 12" (300mm) O.C.

REQ. FOR FIRE RATING (LESS THAN 4'-0" LIMITING DISTANCE):

O.B.C. SB-3 WALL = EW1b (STC = N/A, FIRE = 45 MIN)
FOR 45 MINUTE FIRE RATED WALL REQUIREMENTS SUBSTITUTE AND/OR ADD THE FOLLOWING MATERIALS:
-ADD ABSORPTIVE MATERIAL WITH A MASS OF AT LEAST 2.8 kg/ sq.m.
-REPLACE 1/2"(12.7mm) GYPSUM BD. W/ 1/2" (12.7mm) TYPE 'X' GYPSUM BD.
REQ. FOR FIRE RATING (LESS THAN 2'-0" LIMITING DISTANCE):

-REFER TO REQUIREMENTS FOR LESS THAN 4'-0" LIMITING DISTANCE AND ADD/REPLACE THE FOLLOWING:
-NON-COMBUSTABLE SIDING OR STUCCO AS PER ELEVATIONS (REFER TO MANUFACTURER'S SPECIFICATIONS).
OR
-VINYL SIDING IS PERMITTED PER O.B.C. 9.10.15.5.(3). OVER SHEATHING PAPER OVER 1/2" (12.7mm) GYPSUM EXTERIOR SHEATHING WHICH REPLACES EXTERIOR PLYWOOD OR EQUIV.

BRICK VENEER CONSTRUCTION:

O.B.C. 9.23.
-3-1/2" (90mm) FACE BRICK OR 4" (100mm) STONE @ 36'-1" (11m) MAX. HEIGHT
-MIN. 0.03" (0.76mm) THICK, 7/8" (22mm) WIDE CORROSION RESISTANT STRAPS @ MAX. 15 3/4" (400mm) O.C. HORIZONTAL & 23 5/8" (600mm) O.C. VERTICAL SPACING
-PROVIDE WEEP HOLES @ 2'-7" (800mm) O.C. @ BTM. COURSE & OVER OPENINGS
-BASE FLASHING UP TO 5 7/8" (150mm) BEHIND WALL SHEATHING MEMBRANE (O.B.C. 9.20.13.6.(2))
-BRICK OR STONE SILLS UNDER OPENINGS, FLASHING UNDER
-1" (25mm) AIR SPACE
-WALL SHEATHING MEMBRANE AS PER O.B.C. 9.27.3.2.
-1/4" (6mm) PLYWOOD (EXTERIOR TYPE) OR EQUIVALENT AS PER O.B.C. 9.23.16
-2" X 6" (38mmX 140mm) WOOD STUDS @ 16" (400mm) O.C.
-MIN. R22 (RSI 3.87) @ 16 O.C.+1.5ci INSULATION (ZONE 1, OBC SB-12 T.3.1.1.2.A.)
-CONTINUOUS AIR/VAPOUR BARRIER IN CONFORMANCE W/ O.B.C.- 9.25.3. & 9.25.4.
-1/2" (12.7mm) GYPSUM BOARD
NOTE - SUPPORT FOR 3 FLOORS ABOVE - O.B.C. T.9.23.10.1. =
-FOR 3 FLOORS SUPPORTED ABOVE, 2" X 6" (38mmX 140mm) STUDS ARE REQUIRED TO BE SPACED @ 12" (300mm) O.C.

REQ. FOR FIRE RATING (LESS THAN 4'-0" LIMITING DISTANCE):

O.B.C. SB-3 WALL = EW1b (STC = N/A, FIRE = 45 MIN)
FOR 45 MINUTE FIRE RATED WALL REQUIREMENTS SUBSTITUTE AND/OR ADD THE FOLLOWING MATERIALS:
-REPLACE R22 (RSI 3.87) @ 16 O.C.+1.5ci INSULATION WITH R22 (RSI 3.87) @ 16 O.C.+1.5ci ABSORPTIVE INSULATING MATERIAL WITH A MASS OF AT LEAST 4.8 kg/ sq.m.
-REPLACE 1/2"(12.7mm) GYPSUM BD. W/ 1/2" (12.7mm) TYPE 'X' GYPSUM BD.

ALTERNATE BRICK VENEER CONSTRUCTION:

O.B.C. 9.23.
-3-1/2" (90mm) FACE BRICK OR 4" (100mm) STONE @ 36'-1" (11m) MAX. HEIGHT
-MIN. 0.03" (0.76mm) THICK, 7/8" (22mm) WIDE CORROSION RESISTANT STRAPS @ MAX. 15 3/4" (400mm) O.C. HORIZONTAL & 23 5/8" (600mm) O.C. VERTICAL SPACING
-PROVIDE WEEP HOLES @ 2'-7" (800mm) O.C. @ BTM. COURSE & OVER OPENINGS
-BASE FLASHING UP TO 5 7/8" (150mm) BEHIND WALL SHEATHING MEMBRANE (O.B.C. 9.20.13.6.(2))
-BRICK OR STONE SILLS UNDER OPENINGS, FLASHING UNDER
-1" (25mm) AIR SPACE
-1 1/2" (38mm) R8 (RSI 1.41) RIGID INSULATION W/ TAPED JOINTS (O.B.C. 9.27.3.4.)
-2" X 4" (38mmX 89mm) WOOD STUDS @ 16" (400mm) O.C. @ 12" (300mm) O.C. ON BOTTOM FLR. WHEN 3 STOREYS
-BRACE W/ CONT. 16 GAUGE STEEL 'T' BRACES FROM TOP PLATE TO BTM. PLATE FOR THE FULL LENGTH OF WALL, OR
-CONT. 2" X 4" (38mmX 89mm) SOLID WOOD BLOCKING @ APPROXIMATELY 45 DEG. FROM TOP PLATE TO BTM. PLATE FOR FULL LENGTH OF WALL
-R14 (RSI 2.46) INSULATION
-CONTINUOUS AIR/VAPOUR BARRIER IN CONFORMANCE W/ O.B.C.- 9.25.3. & 9.25.4.
-1/2" (12.7mm) GYPSUM BOARD
NOTE - SUPPORT FOR 2 + 3 FLOORS ABOVE - O.B.C. T.9.23.10.1. =
-FOR 2 FLOORS SUPPORTED ABOVE, 2" X 4" (38mmX 89mm) STUDS ARE REQUIRED TO BE SPACED @ 12" (300mm) O.C.
-FOR 3 FLOORS SUPPORTED ABOVE, 2" X 6" (38mmX 140mm) STUDS ARE REQUIRED TO BE SPACED @ 12" (300mm) O.C.


REQ. FOR FIRE RATING (LESS THAN 4'-0" LIMITING DISTANCE):

O.B.C. SB-3 WALL = EW1b (STC = N/A, FIRE = 45 MIN)
FOR 45 MINUTE FIRE RATED WALL REQUIREMENTS SUBSTITUTE AND/OR ADD THE FOLLOWING MATERIALS:
-ADD 1/4" (6mm) PLYWOOD (EXTERIOR TYPE) OR EQUIVALENT AS PER O.B.C. 9.23.16. BETWEEN RIGID INSULATION AND WOOD STUD.
-REPLACE R14 (RSI 2.46) INSULATION WITH R14 (RSI 2.46) ABSORPTIVE INSULATING MATERIAL WITH A MASS OF AT LEAST 2.8 kg/ sq.m.
-REPLACE 1/2"(12.7mm) GYPSUM BD. W/ 1/2" (12.7mm) TYPE 'X' GYPSUM BD.

BRICK VENEER CONSTRUCTION @ GARAGE:

O.B.C. 9.23.
-3-1/2" (90mm) FACE BRICK OR 4" (100mm) STONE @ 36'-1" (11m) MAX. HEIGHT
-MIN. 0.03" (0.76mm) THICK, 7/8" (22mm) WIDE CORROSION RESISTANT STRAPS @ MAX. 15 3/4" (400mm) O.C. HORIZONTAL & 23 5/8" (600mm) O.C. VERTICAL SPACING
-PROVIDE WEEP HOLES @ 2'-7" (800mm) O.C. @ BTM. COURSE & OVER OPENINGS
-BASE FLASHING UP TO 5 7/8" (150mm) BEHIND WALL SHEATHING MEMBRANE (O.B.C. 9.20.13.6.(2))
-BRICK OR STONE SILLS UNDER OPENINGS, FLASHING UNDER
-1" (25mm) AIR SPACE
-WALL SHEATHING MEMBRANE AS PER O.B.C. 9.27.3.2.
-1/4" (6mm) PLYWOOD (EXTERIOR TYPE) OR EQUIVALENT AS PER O.B.C. 9.23.16
-2" X 4" (38mmX 89mm) WOOD STUDS @ 16" (400mm) O.C.
-1/2" (12.7mm) GYPSUM BOARD
NOTE - SUPPORT FOR 2 + 3 FLOORS ABOVE - O.B.C. T.9.23.10.1. =
-FOR 2 FLOORS SUPPORTED ABOVE, 2" X 4" (38mmX 89mm) STUDS ARE REQUIRED TO BE SPACED @ 12" (300mm) O.C.
-FOR 3 FLOORS SUPPORTED ABOVE, 2" X 6" (38mmX 140mm) STUDS ARE REQUIRED TO BE SPACED @ 12" (300mm) O.C.

THESE DRAWINGS ARE NOT TO BE SCALED. ALL DIMENSIONS MUST BE VERIFIED BY CONTRACTOR PRIOR TO COMMENCEMENT OF ANY WORK. ANY DISCREPANCIES MUST BE REPORTED DIRECTLY TO RN DESIGN LTD

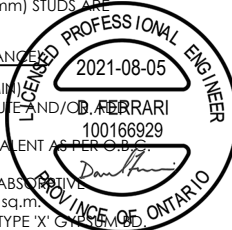

FOR STRUCTURAL ONLY
NOT INCLUDING ENGINEERED
FLOOR OR ROOF SYSTEM

client location
Royal Pine Homes Ltd. Richmond Hill

project marketing name
Centrefield, Ph. 2

#	revisions	date	dwn	chk	#	revisions	date	dwn	chk
1	ISSUED FOR CLIENT REVIEW	14-May-21	SL	XX					
5	ISSUED FOR PERMIT	27-Jul-21	AB	CM					



WWW.RNDESIGN.COM
Tel: 905-738-3177
WWW.THEPLUSGROUP.CA

model
38-13
scale project #
3/16" = 1'0" 20005

page

D1

- FOR RAILING SPANNING MAXIMUM OF 6'-0".
- PROVIDE PREFIN. METAL RAILING W/ 76mm VERTICAL OPENING TO CONFORM WITH O.B.C. APPENDIX A-9.8.8.5.
- GUARDS TO BE 3'-6" (1070mm)
- FOR DWELLING UNITS GUARDS TO BE 2'-11" (900mm) WHERE FLOOR TO GRADE DIFFERENCE IS LESS THAN 5'-11" (1800mm) AS PER O.B.C. 9.8.8.2. OR
- FOR DWELLING UNITS GUARDS TO BE 3'-6" WHERE FLOOR TO GRADE DIFFERENCE IS 5'-11" (1800mm) OR GREATER AS PER O.B.C. 9.8.8.2.
- VERTICAL END RAILING ANCHORED TO CORNER DOUBLE STUDS USING 3 ROWS OF 3/8"Ø MIN. ANCHOR BOLTS EQUALLY SPACED WITH 3' MIN. EMBEDMENT TO STUDS.
- PROVIDE SAME ANCHOR BOLTS @ 36" O.C. FOR BASE PLATE CONNECTION.

38 -WASHROOMS TO BE MECHANICALLY VENTED TO PROVIDE AT LEAST ONE AIR CHANGE PER HOUR, O.B.C.- 9.32.1.3.(3)

40 -1"X2" (19mmX38mm) BOTH SIDES OF STEEL.

41 -WOOD FRAMING MEMBERS SUPPORTED ON CONCRETE IN CONTACT WITH GROUND OR FILL SHALL BE PRESSURE TREATED OR SEPARATED FROM CONCRETE W/ 6 mil POLYETHYLENE.

42 -PRECAST CONC. STEP
-2 RISERS MAXIMUM PERMITTED TO BE LAID ON GROUND

44 SMOKE ALARM, O.B.C. - 9.10.19.

- PROVIDE 1 ON EACH FLOOR INCLUDING BASEMENTS
- PROVIDE 1 IN EACH BEDROOM
- PROVIDE 1 IN EACH HALLWAY SERVICING BEDROOMS
- INSTALLED AT OR NEAR CEILING
- ALARMS TO BE CONNECTED IN CIRCUIT AND INTERCONNECTED SO ALL ALARMS WILL BE ACTIVATED IF ANY ONE OF THEM SOUNDS AND HAVE A VISUAL SIGNALLING COMPONENT
- ALARMS MUST BE HARDWIRED AND HAVE AN ALTERNATE POWER SOURCE THAT CAN POWER ALARM FOR 7 DAYS, FOLLOWED BY 4 MINUTES OF ALARM

45 CARBON MONOXIDE ALARM (CMA), O.B.C.- 9.33.4.
-WHERE THERE IS A FUEL BURNING APPLIANCE A CMA SHALL BE PROVIDED
ADJACENT TO EACH SLEEPING AREA.
-CMA TO BE WIRED IN CIRCUIT TO SOUND SMOKE ALARMS WHEN
ACTIVATED.

46 -MAIN DOOR TO BE OPERABLE FROM INSIDE W/OUT KEY
-PROVIDE A VIEWER WITH A VIEWING ANGLE OF NOT LESS THAN 160 DEG.
UNLESS GLAZING IS PROVIDED IN DOOR OR A SIDELIGHT IS PRESENT.
-R4 (RSI 0.70) WHERE A STORM DOOR IS NOT PROVIDED

47 -GARAGE MAN DOORS TO BE GAS PROOFED WITH SELF CLOSER,
WEATHERSTRIPPING, THRESHOLD & DEAD BOLT PER O.B.C. 9.10.13.15.
-R4 (RSI 0.70)

48 -TRAVEL FROM A FLOOR LEVEL TO AN EXIT OR EGRESS DOOR SHALL BE LIMITED TO ONE FLOOR EXCEPT:

- 1) WHERE THAT FLOOR LEVEL HAS ACCESS TO A BALCONY OR
- 2) WHERE THAT FLOOR LEVEL HAS A WINDOW PROVIDING AN UNOBSTRUCTED OPENING OF NOT LESS THAN 3'-3" (1000mm) IN HEIGHT AND 21 5/8" (550mm) IN WIDTH; SUCH WINDOW SHALL BE LOCATED SO THAT THE SILL IS NOT MORE THAN 3'-3" (1000mm) ABOVE FLOOR AND 23'-0" (7.0m) ABOVE ADJACENT GROUND LEVEL.

- MIN. 6"X6" (140mm X 140mm) WOOD POST ANCHORED TO PORCH SLAB W/ METAL SADDLE.
- TOP PORTION OF POST CLAD W/ DECOR. SURROUND PER ELEVATION DRAWINGS.
- 14" X 14" MASONRY VENEER SURROUND W/ PRECAST CONCRETE CAP.
- REFER TO ELEVATION DRAWINGS FOR HEIGHT OF CAP.
- SURROUND TO BE TIED W/ METAL TIES @ 16" (400mm) O.C. VERT. INSTALLED PER O.B.C. 9.20.9.4.
- 3/4" AIR SPACE AROUND POST.

-MIN. 6"X6" (140mm X 140mm) WOOD POST CLAD W/ DECOR. SURROUND
(PER ELEVATION DRAWINGS) ANCHORED TO CONC. CAP W/ METAL SADDLE.
-14" X 14" MASONRY PIER TO BE CONSTRUCTED SOLID W/ PRECAST
CONCRETE CAP.
-REFER TO ELEVATION DRAWINGS FOR HEIGHT OF CAP.
NOTE: DECORATIVE STRUCTURAL COLUMNS MAY REPLACE 6" X 6" POST
PROVIDED THAT THEY ARE IN CONFORMANCE WITH O.B.C. 9.17.4.

-MIN. 6"X6" (140mm X 140mm) WOOD POST CLAD W/ DECOR. SURROUND
(PER ELEVATION DRAWINGS) ANCHORED TO PORCH SLAB W/
METAL SADDLE
NOTE: DECORATIVE STRUCTURAL COLUMNS MAY REPLACE 6" X 6" ABOVE
PROVIDED THAT THEY ARE IN ACCORDANCE WITH O.B.C. 9.17.4.

FOR COLD CELLARS PROVIDE THE FOLLOWING:
 -VENTING AREA TO BE EQUIVALENT TO 0.2% OF COLD CELLAR AREA.
 -COVER VENT W/ BUG SCREEN
 -WALL MOUNTED LIGHT FIXTURE
 -L1+L7 FOR DOOR OPENING
 -2'-8" X 6'-8" EXTERIOR TYPE DOOR (MIN.R-4 RSI 0.7)
 -INSULATE FULL HEIGHT OF INTERIOR BASEMENT WALL W/ MIN. R12 (RSI 2.11)

O.B.C. 9.5.2.3.
-WALL STUDS ADJACENT TO WATER CLOSETS & SHOWER BATH TUBS IN MAIN BATHROOM ARE TO BE REINFORCED TO PERMIT THE FUTURE INSTALLATION OF GRAB BARS AS PER O.B.C. 3.8.3.8.(3)(a)&(c) & 3.8.3.13.(2)(f) & 3.8.3.13.(4)(c)
-GRAB BARS TO BE INSTALLED AS PER O.B.C. 9.8.7.7.(2)

 - REFER TO OBC 9.34.4.1. FOR REQUIRMENTS (EFFECTIVE JANUARY 2018)

@ STAIRS, LANDINGS & RAMPS - OBC 9.8.8.1.(8)
 WINDOW SILL AT 3'-0" (900mm) OR GREATER DOES NOT REQUIRE GUARDS
 @ FLOORS - OBC 9.8.8.1.(6)
 WINDOWS LESS THAN 1'-7" (480mm) ABOVE FLOORS WHERE ADJACENT GRADE IS GREATER THAN 5'-11" (1800mm) REQUIRE A GUARD PER OBC 9.8.8.2.
 - OR -
 WINDOW TO BE NON-OPERABLE AND DESIGNED TO WITHSTAND LATERAL LOADS PER OBC 9.8.8.1.(8)(b)

- ALL FRAMING LUMBER TO BE No.1 AND No. 2 SPF UNLESS NOTED OTHERWISE.
- ROOF LOADING IS BASED ON 1.5kPa SPECIFIED COMPOSITE SNOW AND RAIN LOADS.
- JOISTS TO HAVE MIN. 1-1/2" (38mm) END BEARING
- BEAMS TO HAVE MIN. 3-1/2" (89mm) END BEARING
- DOUBLE STUDS @ OPENINGS
- DOUBLE HEADER JOISTS AROUND FLOOR OPENINGS WHEN THEY ARE BETWEEN 3'-11" (1200mm) AND 10'-6" (3200mm)
- DOUBLE TRIMMER JOISTS WHEN HEADER JOIST LENGTH IS BETWEEN 2'-7" (800mm) AND 6'-7" (2000mm)
- DOUBLE JOISTS OR SOLID BLOCKING UNDER NON-LOAD BEARING PARALLEL PARTITIONS
- BEAMS TO BE PLACED UNDER LOADBEARING WALLS WHEN WALLS ARE PARALLEL TO FLOOR JOISTS
- BEAMS MAY BE A MAX. 24" (600mm) FROM LOADBEARING WALLS WHEN WALLS ARE PERPENDICULAR TO FLOOR JOISTS
- APPROVED METAL HANGERS TO BE USED FOR JOISTS AND BEAMS WHEN THEY FRAME INTO SIDES OF BEAMS, TRIMMERS AND HEADERS
- FLOOR JOISTS SUPPORTING ROOF LOADS SHALL NOT BE CANTILEVERED MORE THAN 15 3/4" (400mm) BEYOND SUPPORTS FOR 2" X 8" (38mm X 184mm)
- FLOOR JOISTS SUPPORTING ROOF LOADS SHALL NOT BE CANTILEVERED MORE THAN 23 5/8" (600mm) BEYOND SUPPORTS FOR 2" X 10" (38mm X 235mm) OR LARGER.

- WINDOWS TO BE SEALED TO THE AIR & VAPOR BARRIER
- WINDOWS THAT SEPARATE HEATED SPACE FROM UNHEATED SPACE SHALL HAVE AN OVERALL COEFFICIENT OF HEAT TRANSFER OF $1.6 \text{ W}/(\text{m}^2\text{K})$ OR
- AN ENERGY RATING OF NOT LESS THAN 25 FOR WINDOWS
- BASEMENT WINDOWS WITH LOAD BEARING STRUCTURAL FRAME SHALL BE DOUBLE GLAZED WITH LOW-E COATING
- SKYLIGHTS SHALL HAVE AN OVERALL COEFFICIENT OF HEAT TRANSFER OF $2.8 \text{ W}/(\text{m}^2\text{K})$
- FOR GROSS GLAZED AREAS LESS THAN AND EQUAL TO 17%



**FOR STRUCTURAL ONLY
NOT INCLUDING ENGINEERED
FLOOR OR ROOF SYSTEM**

THESE DRAWINGS ARE NOT TO BE SCALED. ALL DIMENSIONS MUST BE
VERIFIED BY CONTRACTOR PRIOR TO COMMENCEMENT OF ANY WORK.
ANY DISCREPANCIES MUST BE REPORTED DIRECTLY TO RN DESIGN LTD.

N.T.S.

DOORS		
A	865x2030x35 (2'10"x6'8"x1-3/4")	WD1 3/2" X 8" SPR
B	815x2030x35 (2'8"x6'8"x1-3/8")	WD2 4/2" X 8" SPR
C	760x2030x35 (2'6"x6'8"x1-3/8")	WD3 5/2" X 8" SPR
D	710x2030x35 (2'4"x6'8"x1-3/8")	WD4 3/2" X 10" SPR
E	660x2030x35 (1'6"x6'8"x1-3/8")	WD5 4/2" X 10" SPR
F	610x2030x35 (2'0"x6'8"x1-3/8")	WD6 5/2" X 10" SPR
G	OVER SIZED EXTERIOR DOOR	WD7 3/2" X 12" SPR
		WD8 4/2" X 12" SPR
		WD9 5/2" X 12" SPR
STEEL BEAMS		
ST1	W 6 X 15	L1 2/2" X 8" SPR
ST2	W 6 X 20	L3 2/2" X 10" SPR
ST3	W 8 X 18	L5 2/2" X 12" SPR
ST4	W 8 X 21	L7 3-1/2" X 3-1/2" X 1/4" L
ST5	W 8 X 24	L8 5" X 3-1/2" X 1/4" L
		L9
		L10
		L11
		L12
		L13

WD1	3/2" X 8" SPR	WD10	2/1 3/4" X 7 1/4" [2.0E] LVL
WD2	4/2" X 8" SPR	WD11	3/1 3/4" X 7 1/4" [2.0E] LVL
WD3	5/2" X 8" SPR	WD12A	1/1 3/4" X 9 1/2" [2.0E] LVL
WD4	3/2" X 10" SPR	WD12	2/1 3/4" X 9 1/2" [2.0E] LVL
WD5	4/2" X 10" SPR	WD13	3/1 3/4" X 9 1/2" [2.0E] LVL
WD6	5/2" X 10" SPR	WD14A	1/1 3/4" X 11 7/8" [2.0E] LVL
WD7	3/2" X 12" SPR	WD14	2/1 3/4" X 11 7/8" [2.0E] LVL
WD8	4/2" X 12" SPR	WD15	3/1 3/4" X 11 7/8" [2.0E] LVL
WD9	5/2" X 12" SPR	WD16A	1/1 3/4" X 14" [2.0E] LVL
		WD16	2/1 3/4" X 14" [2.0E] LVL
		WD17	3/1 3/4" X 14" [2.0E] LVL


L1	2/2" X 8" SPR	L9	5" X 3-1/2" X 1/4" L	L14	6" X 3-1/2" X 1/2" L
L3	2/2" X 10" SPR	L10	5" X 3-1/2" X 5/16" L	L15	6" X 4" X 1/2" L
L5	2/2" X 12" SPR	L11	5" X 3-1/2" X 3/8" L	L16	7" X 4" X 3/8" L
L7	3-1/2" X 3-1/2" X 1/4" L	L12	6" X 3-1/2" X 5/16" L	L17	7" X 4" X 1/2" L
L8	5" X 3-1/2" X 1/4" L	L13	6" X 3-1/2" X 3/8" L		

	SMOKE ALARM	
	WATERPROOF	
	DUPLEX OUTLET	
	VENTS AND INTAKES	
	HOSE BIB	
	EXHAUST FAN	
	COLD CELLAR VENT	
	STOVE VENT	
	FIRE PLACE VENT	
	DRYER VENT	

ALARM (CMA)	
DJ	DOUBLE JOIST
PT	PRESSURE TREATED LUMBER
GT	GIRDER TRUSS
AFF	ABOVE FINISHED FLOOR
BBFM	BEAM BY FLOOR MANUFACTURER
(FL)	FLUSH
(DR)	DROPPED
DO	REPEAT SAME JOIST SIZE
U/S	UNDER SIDE
FG	FIXED GLAZING
GB	GLASS BLOCK
BG	BLACK GLASS



FLAT ARCH

 

File:C:\RN Standards\temp\AcPublish 2792\20005-38-13-FINAL.dwg Plotted: Jul 29, 2021 By:CherelleM

I, **MARTHA SANDOVAL** DECLARE THAT I HAVE REVIEWED AND
TAKEN DESIGN RESPONSIBILITY FOR THE DESIGN WORK ON
BEHALF OF **RN DESIGN LTD.** UNDER DIVISION C, PART-3
SUBSECTION 3.2.4 OF THE BUILDING CODE. I AM QUALIFIED
AND THE FIRM IS REGISTERED IN THE APPROPRIATE CLASSES /
CATEGORIES.

QUALIFIED DESIGNER BCIN: 103017
FIRM BCIN: 26995
DATE: JUL-27-21

SIGNATURE:

client
Royal Pine Homes Ltd.

project
Centrefield, Ph. 2

[illegible]

location
Richmond Hill

marketing name



WWW.RNDESIGN.COM
Tel: 905-738-3177
WWW.THEPLUSGROUP.CA

model
38-13

scale
 $3/16" = 1'0"$

project #
20005

page

D3