



Valecraft

Homes Ltd.





SHEA VILLAGE - BLOCK A


DRAWING LIST:


- A.1 FRONT, LEFT AND RIGHT ELEVATIONS
- A.2 REAR ELEVATION AND BUILDING SECTIONS
- A.3 BUILDING SECTIONS
- A.4 FOOTING PLAN
- A.5 BASEMENT FLOOR PLAN
- A.6 GROUND FLOOR - FLOOR JOIST FRAMING PLAN
- A.7 GROUND FLOOR PLAN
- A.8 SECOND FLOOR - FLOOR JOIST FRAMING PLAN
- A.9 SECOND FLOOR PLAN
- A.10 ROOF PLAN

- A.11 WALL SECTIONS AND DETAILS
- A.12 DETAILS
- E.1 BASEMENT FLOOR - ELECTRICAL PLAN
- E.2 GROUND FLOOR - ELECTRICAL PLAN
- E.3 SECOND FLOOR - ELECTRICAL PLAN

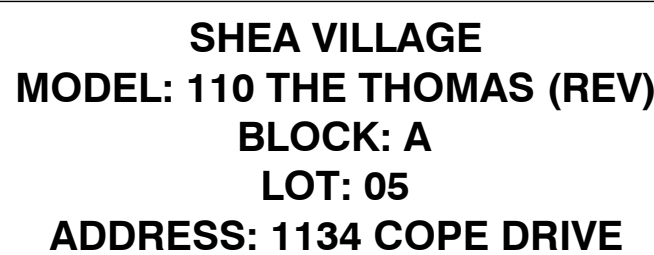


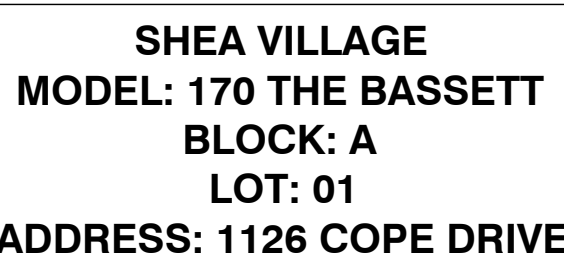

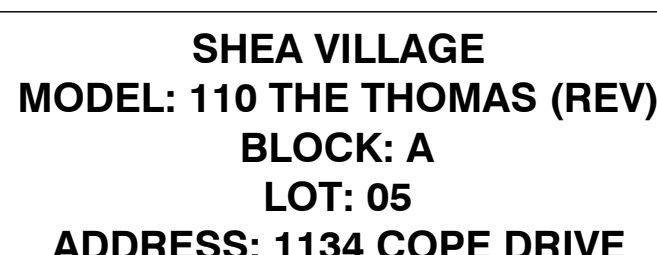


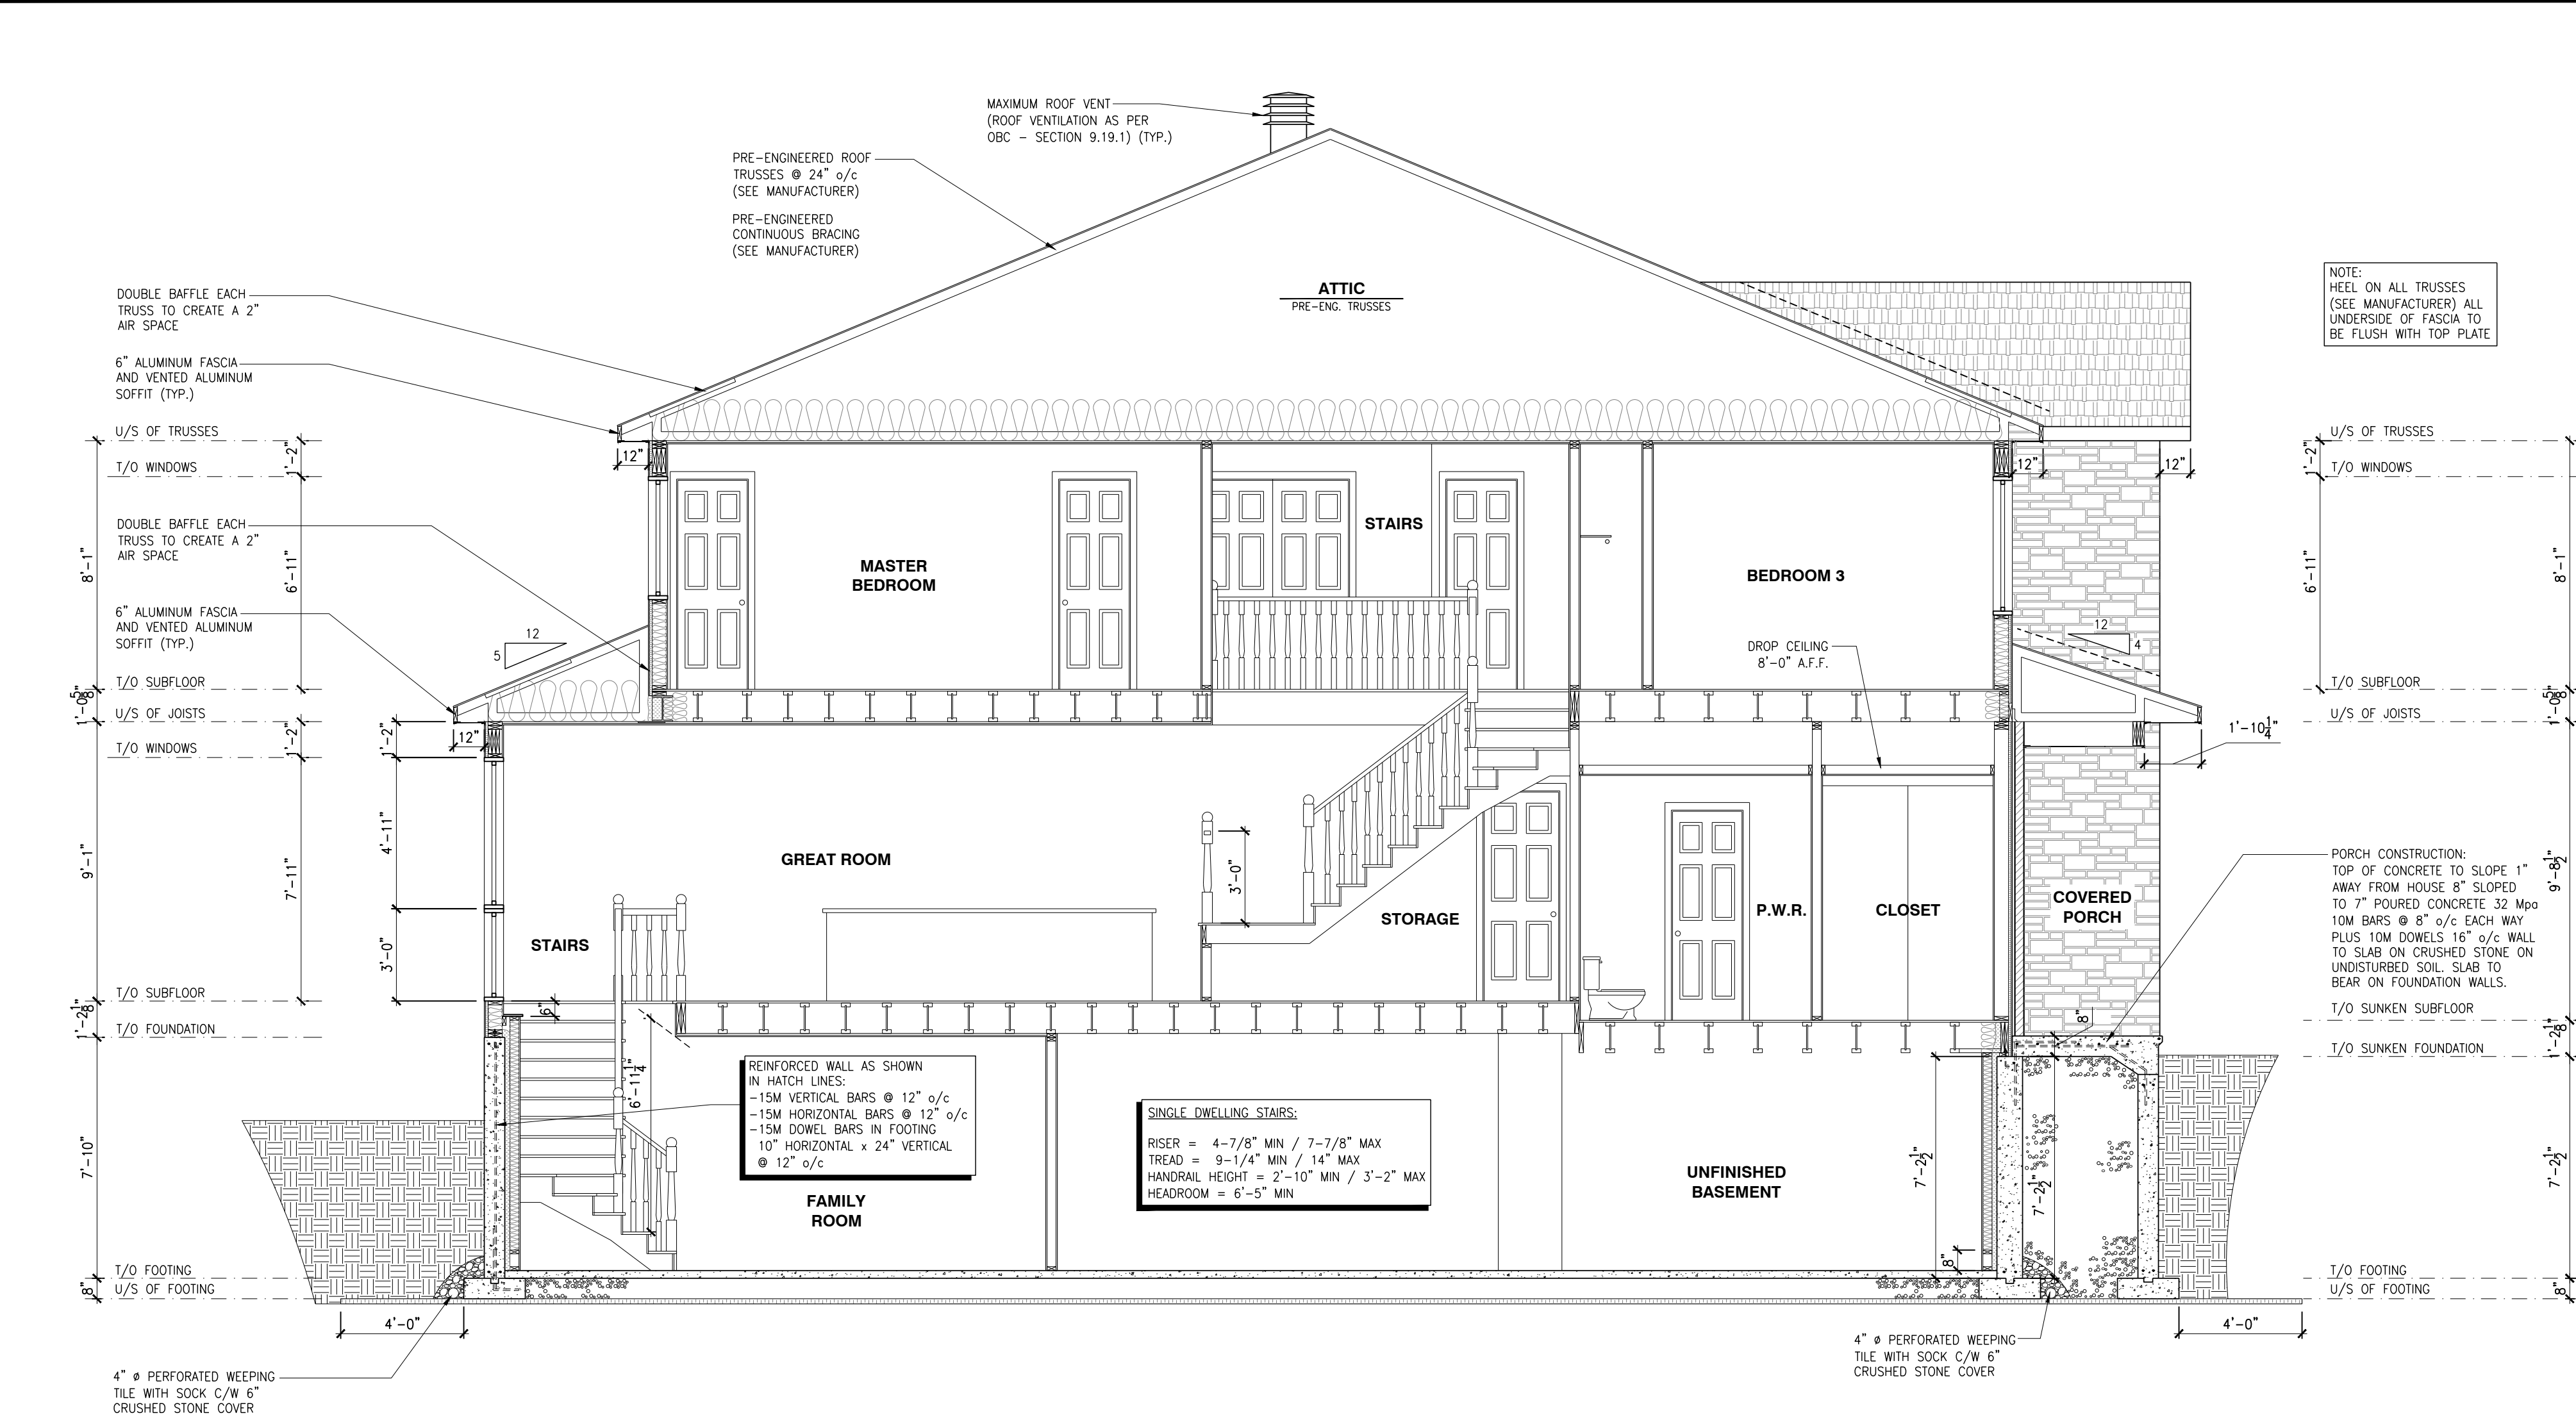

BUILDING SECTION - THE THOMAS MODEL 110
SCALE: 1/4" = 1'-0"

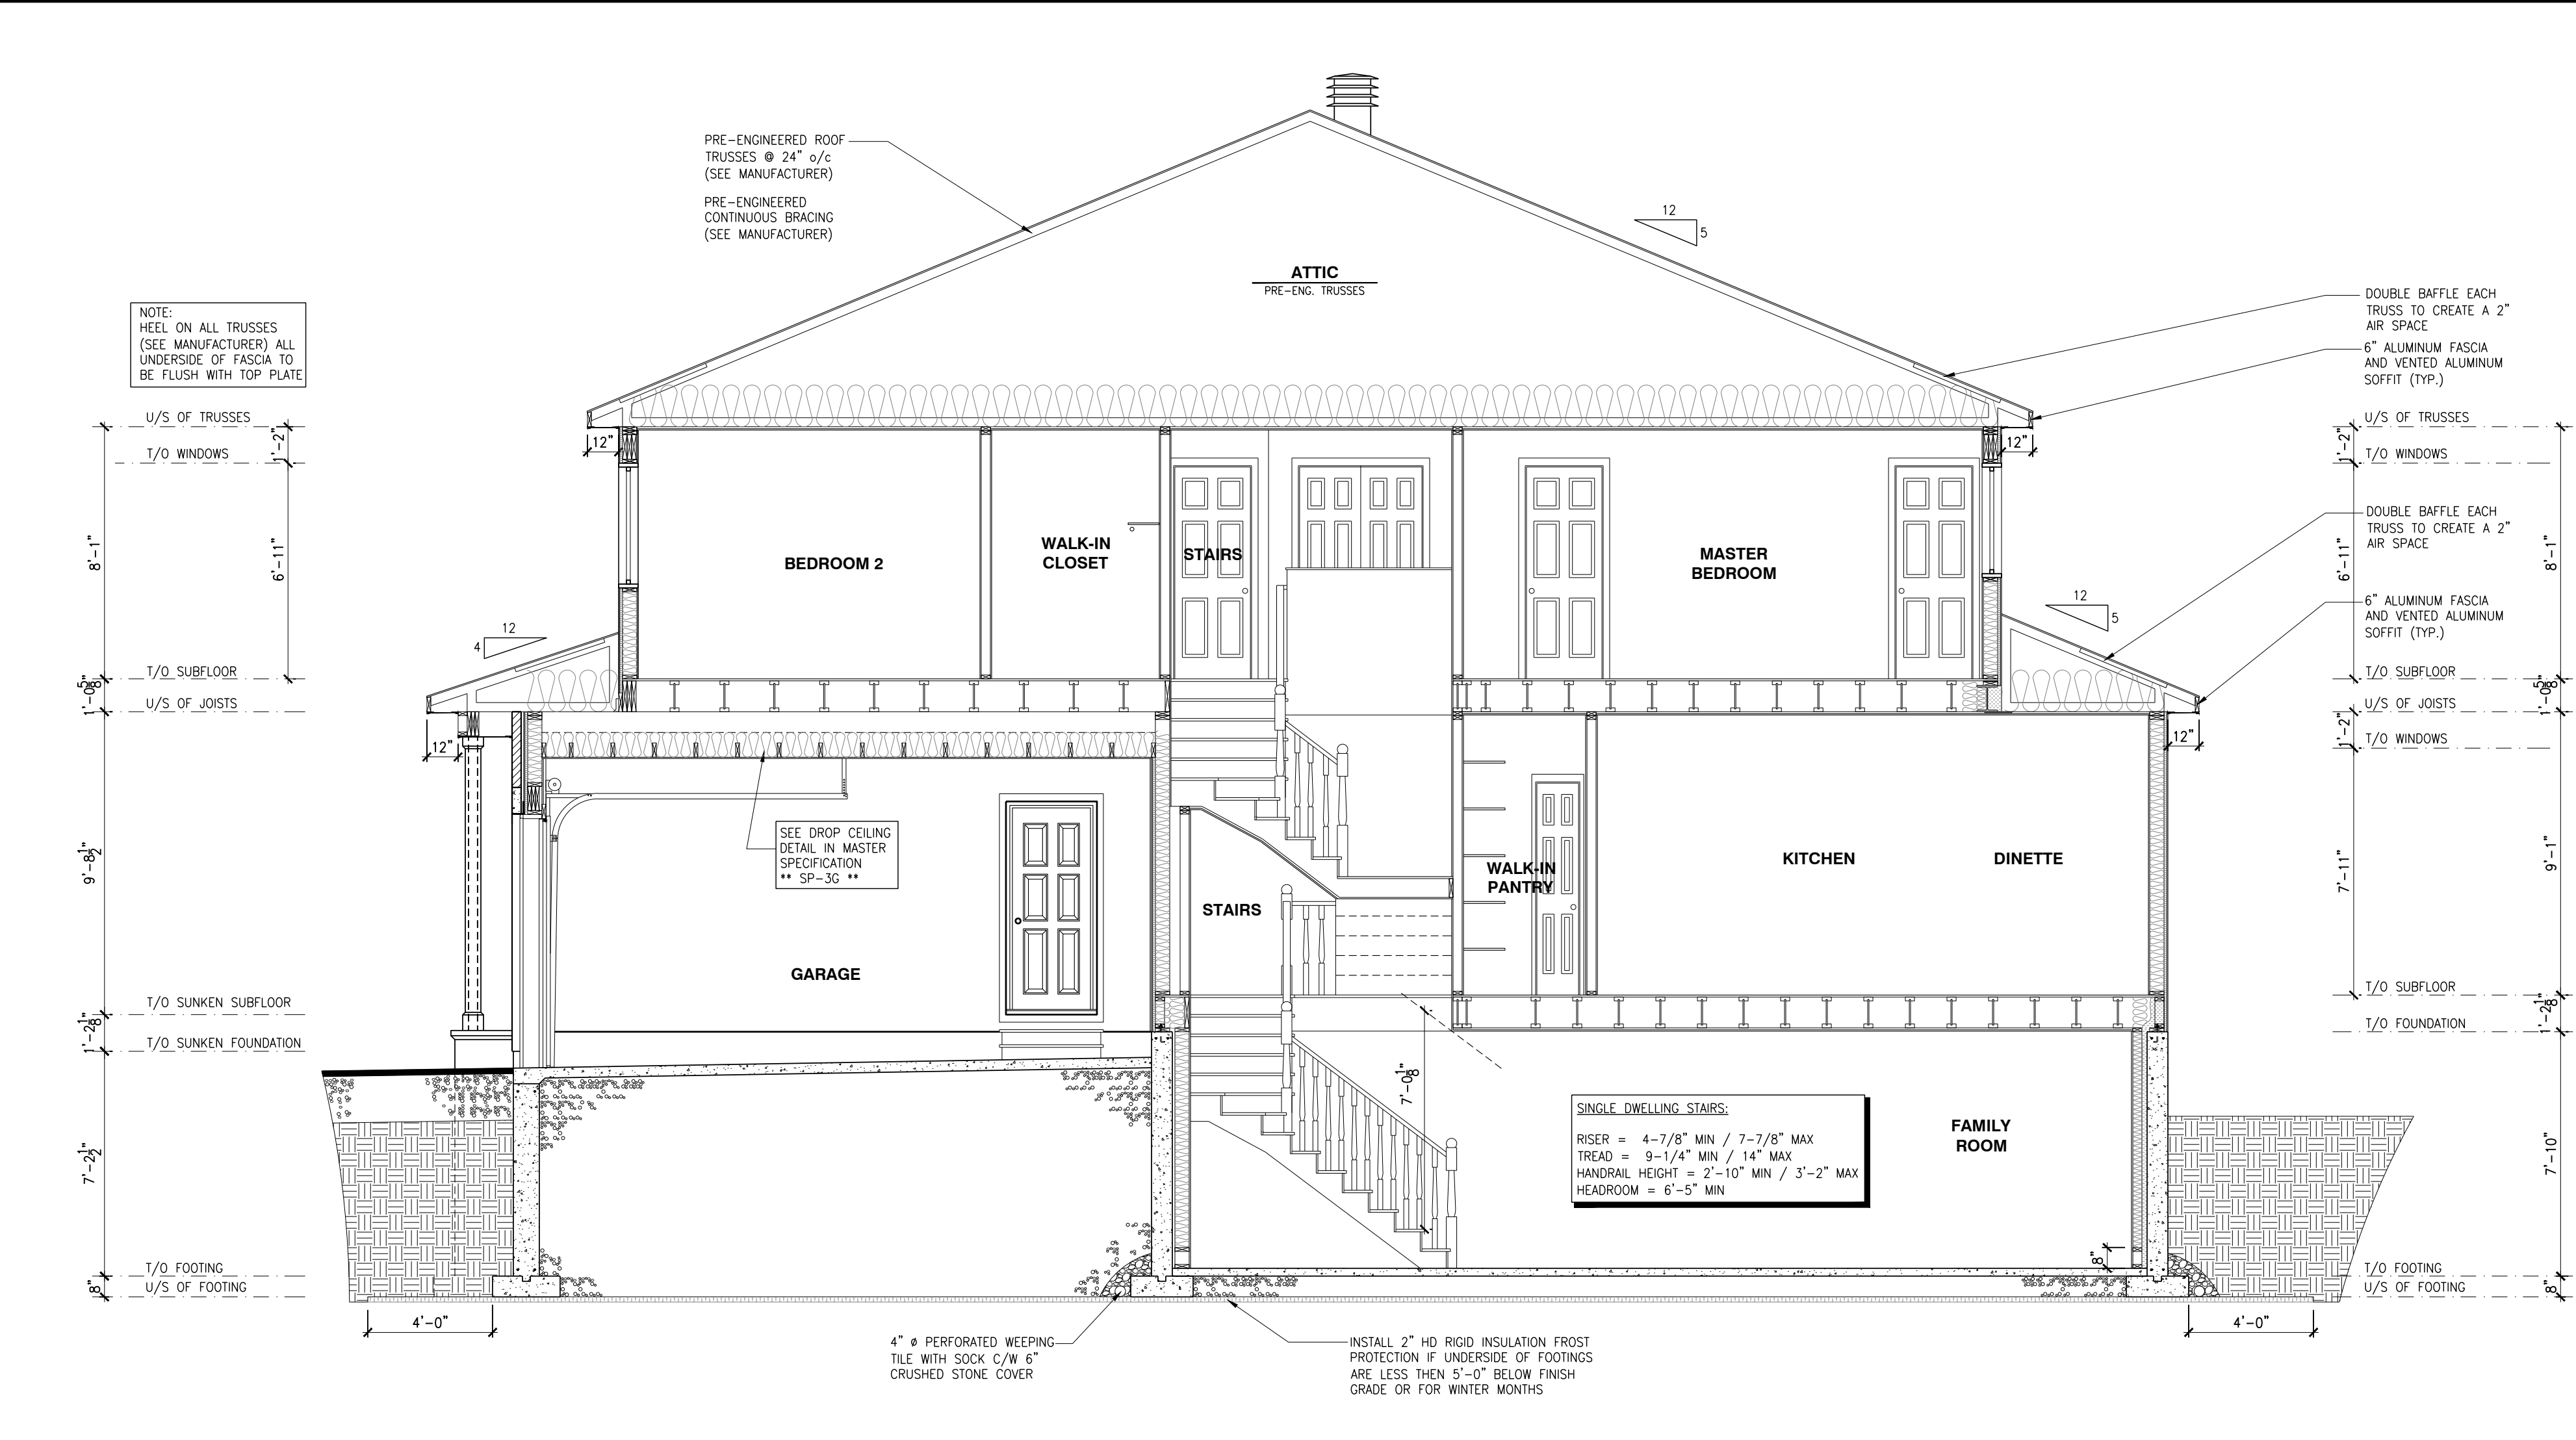

BUILDING SECTION - THE GREEN MODEL 140
SCALE: 1/4" = 1'-0"

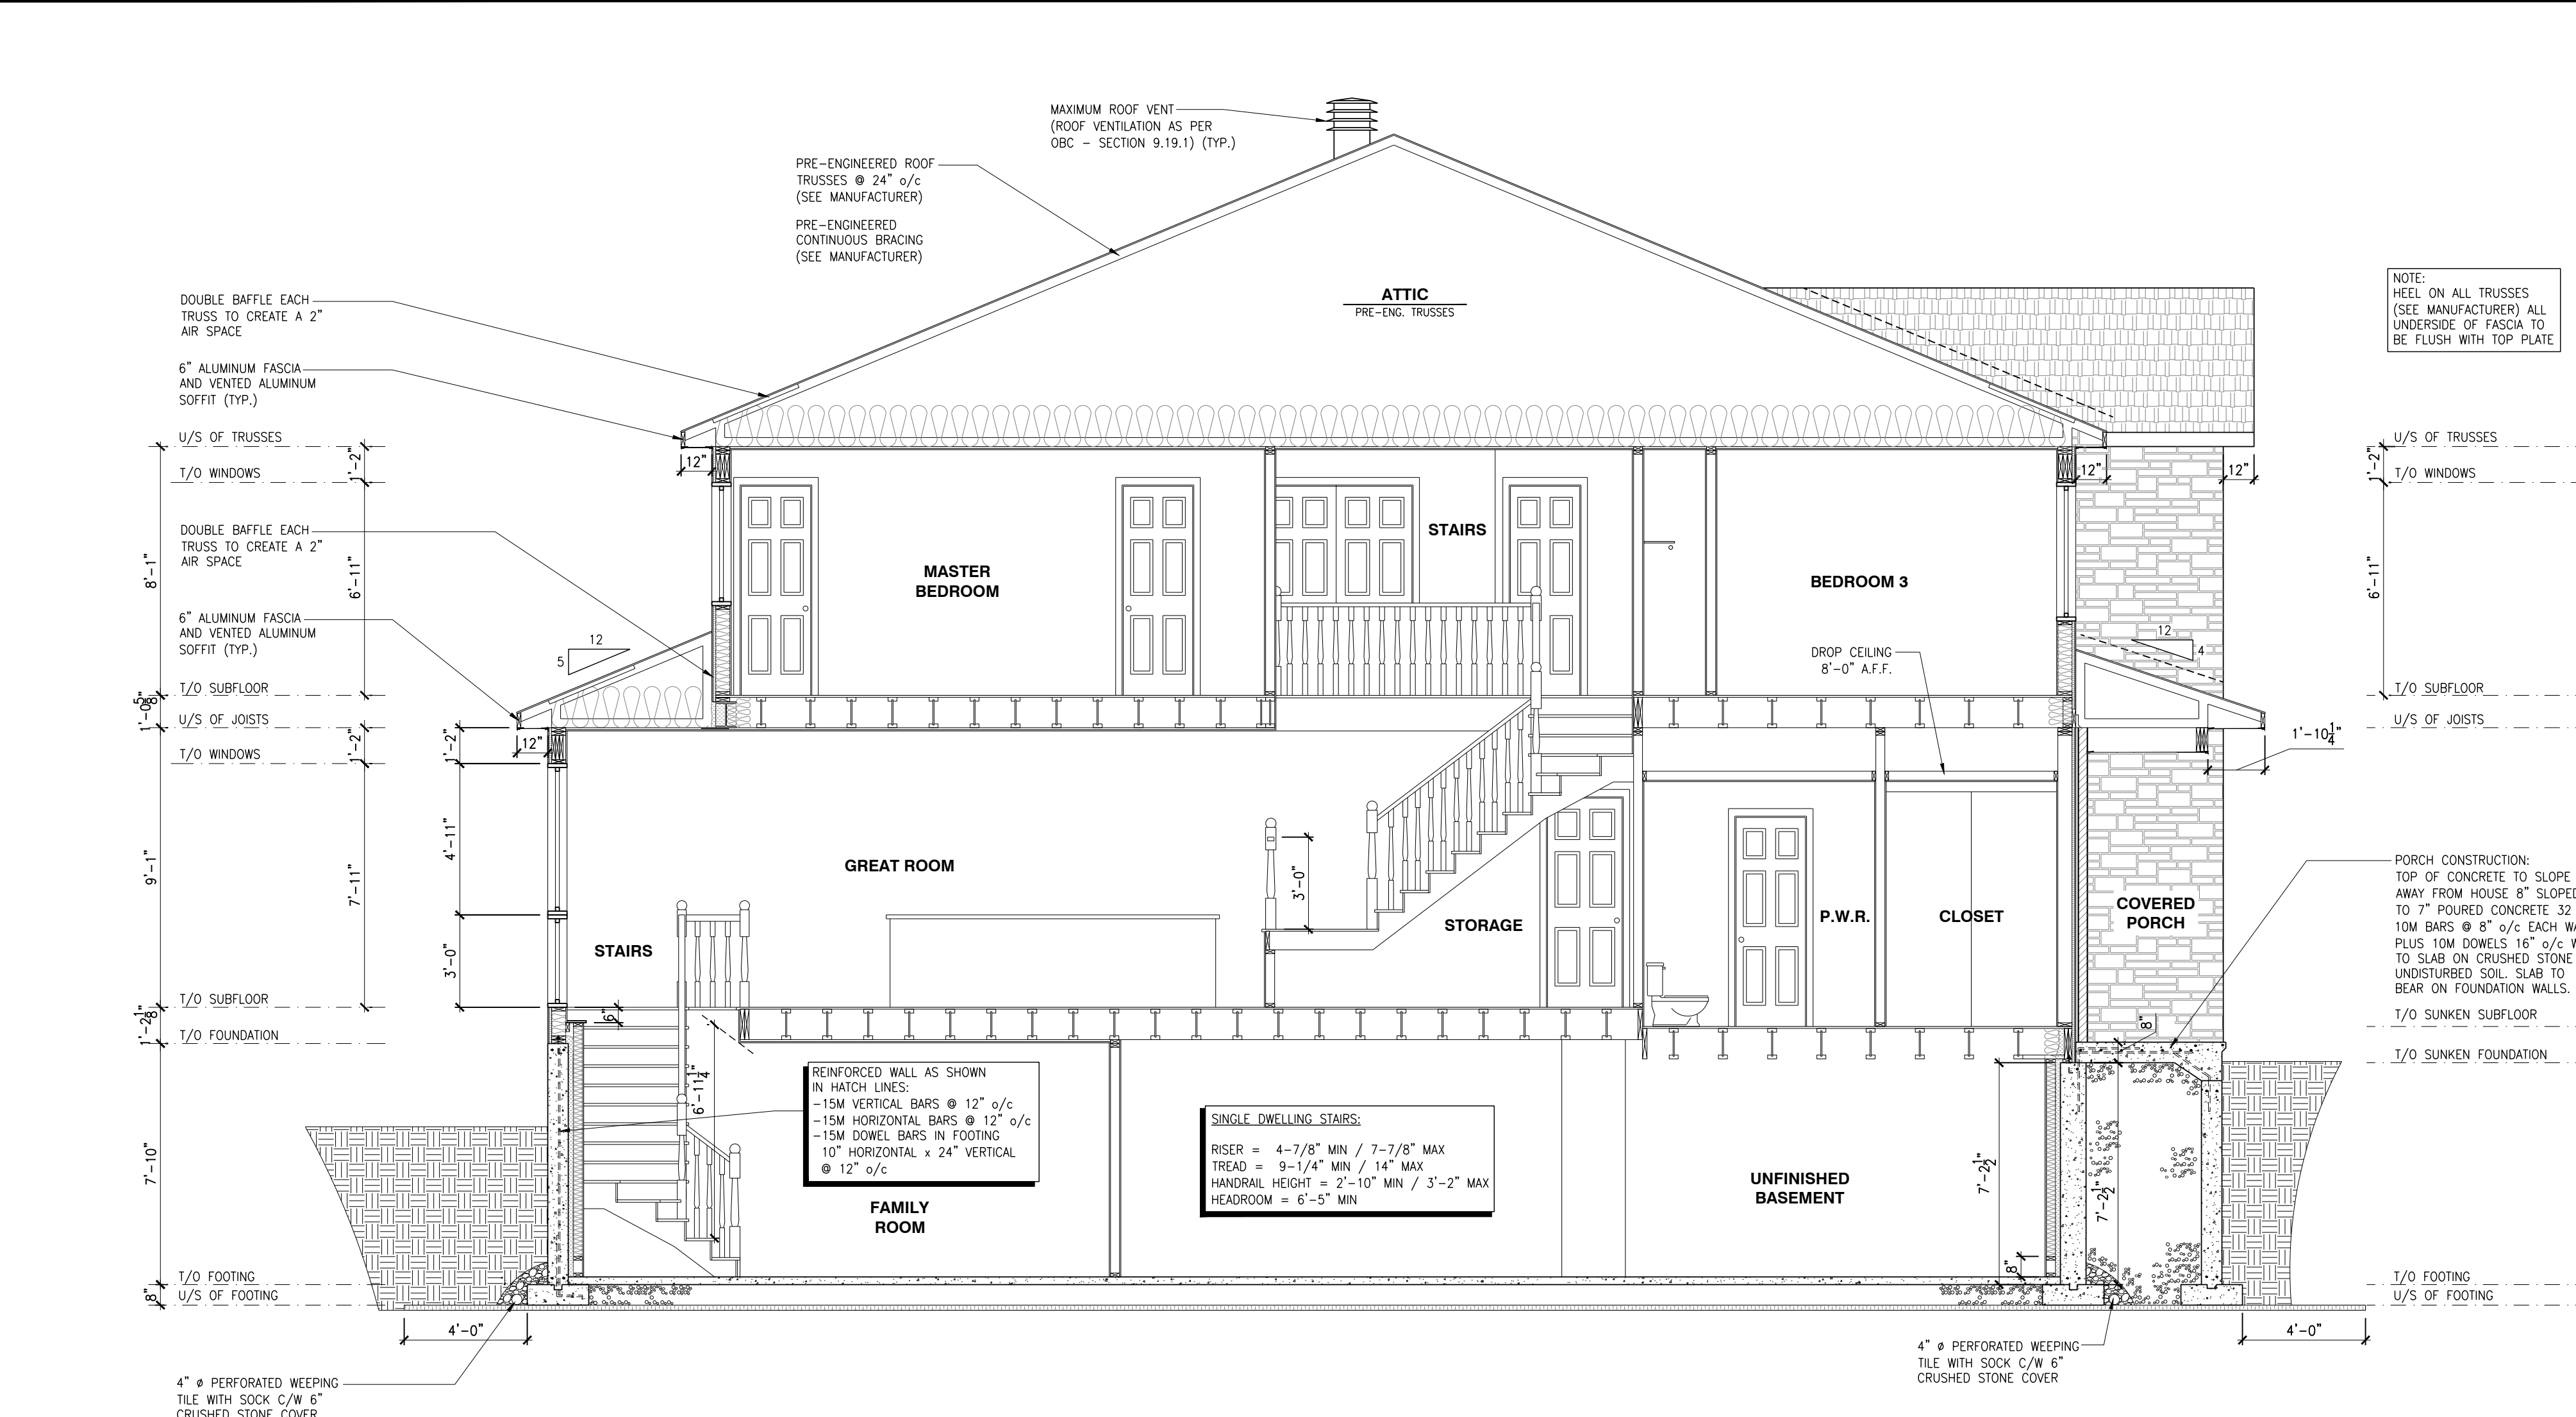

BUILDING SECTION - THE THOMAS (REV.) MODEL 110
SCALE: 1/4" = 1'-0"


SHEA VILLAGE
MODEL: 170 THE BASSETT REV.
BLOCK: A
LOT: 01
ADDRESS: 1126 COPE DRIVE

SHEA VILLAGE
MODEL: 120 THE HUNTLEY (REV)
BLOCK: A
LOT: 02
ADDRESS: 1128 COPE DRIVE

SHEA VILLAGE
MODEL: 110 THE THOMAS
BLOCK: A
LOT: 03
ADDRESS: 1130 COPE DRIVE

SHEA VILLAGE
MODEL: 140 THE GREEN
BLOCK: A
LOT: 04
ADDRESS: 1132 COPE DRIVE


SHEA VILLAGE
MODEL: 110 THE THOMAS (REV)
BLOCK: A
LOT: 05
ADDRESS: 1134 COPE DRIVE

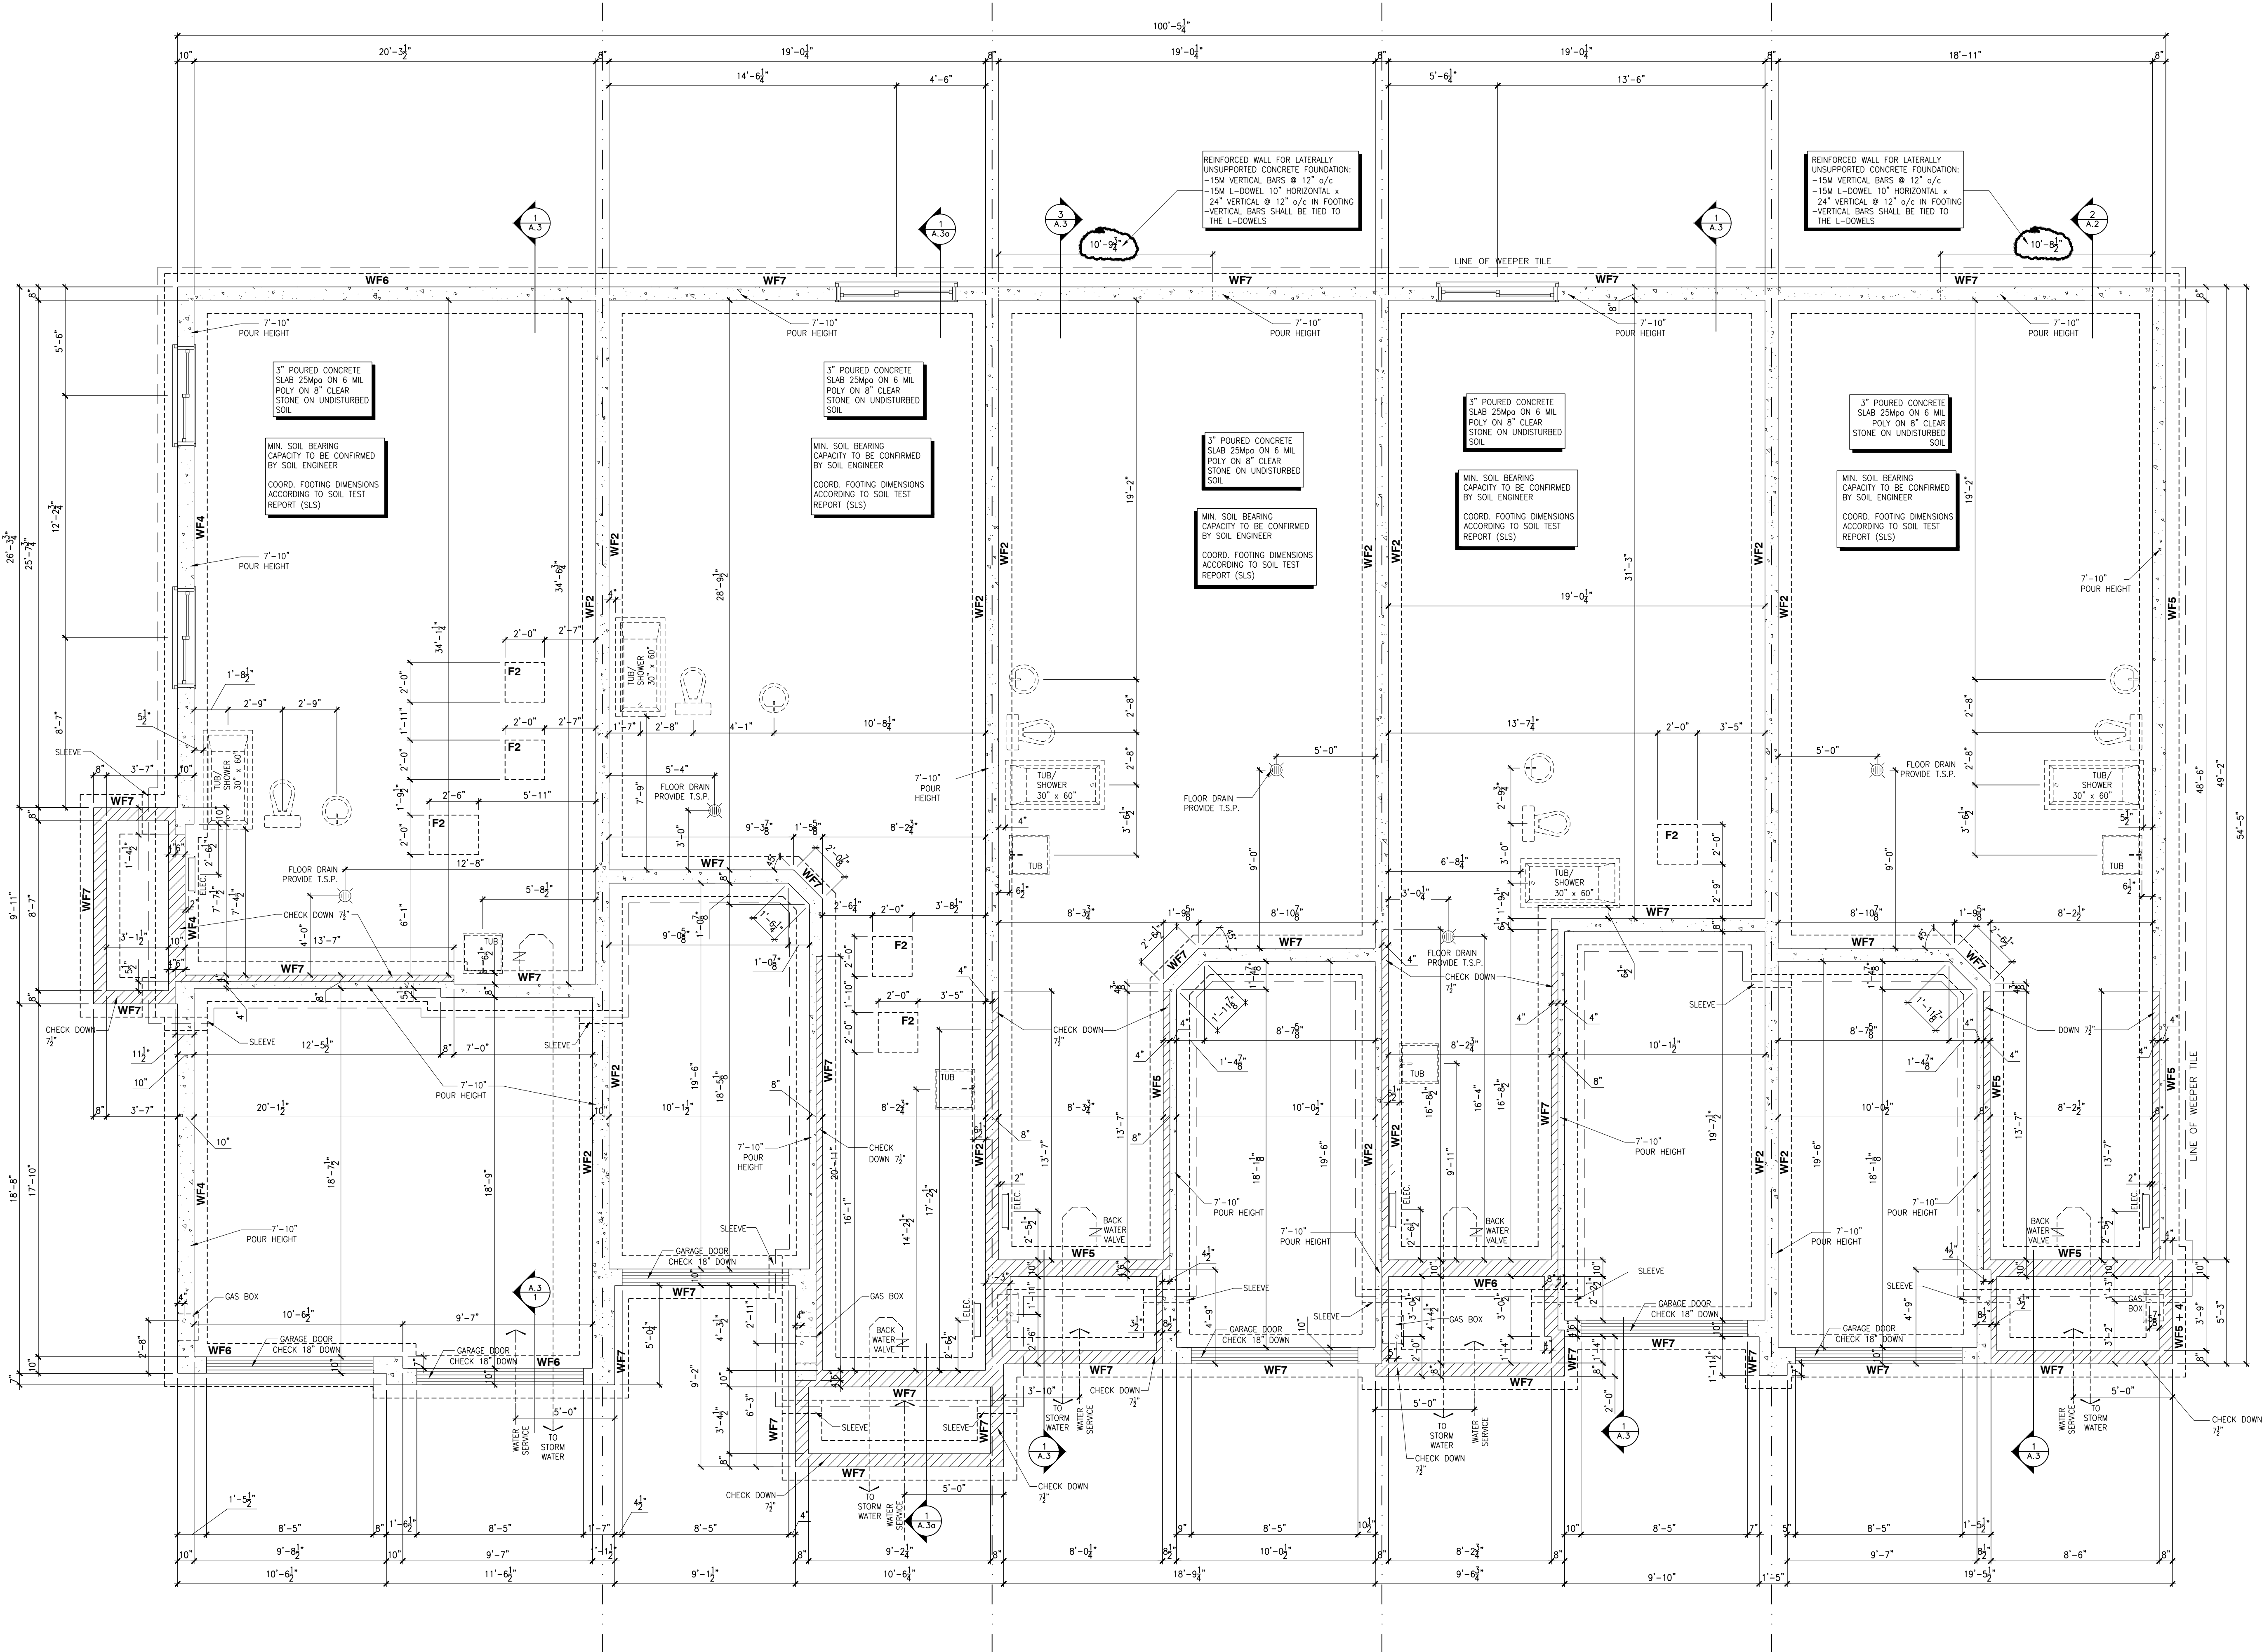

NOTES:
- CONCRETE TO HAVE A MINIMUM COMPRESSIVE STRENGTH OF 3000 P.S.I. (20MPa) AT 28 DAYS FOR FOOTINGS AND WALL.
- ALL GARAGE FLOOR SLAB TO BE 4" THICK AND 4000 P.S.I. C/A 5 TO 8% AIR ENTRAINMENT & TO BE SLOPED TOWARDS THE EXTERIOR (MIN 2% SLOPE).
- CONCRETE FOOTINGS MUST BE PLACED ON UNDISTURBED OR COMPACTED SOIL TO AN ELEVATION BELOW FROST PENETRATION OR FROST PROTECTION SHALL BE PROVIDED.
- FOUNDATION WALL SHALL NOT BE BACKFILLED UNTIL CONCRETE HAS REACHED ITS SPECIFIED 28 DAYS STRENGTH AND STRUCTURAL FLOOR FRAMING (INCLUDING PLYWOOD SUBFLOOR) REQUIRED TO STABILIZE THE WALLS ARE COMPLETED AND FULLY MAILED AND ANCHORED.
- FOOTING DIMENSIONS ARE BASED ON THE SOIL BEARING CAPACITY PROVIDED BY THE GEOTECHNICAL ENGINEER.
- BEARING STRATA TO BE INSPECTED AND THE BEARING VALUE AND UNDER SIDE OF FOOTING (USP) ELEVATION CONFIRMED BY GEOTECHNICAL CONSULTANT AT TIME OF EXCAVATION.
- FOR ALLOWABLE BEARING VALUES OUTSIDE OF THE FOOTING SCHEDULE, CONTACT THE STRUCTURAL ENGINEER FOR INSTRUCTIONS.
- REINFORCING STEEL SHALL COMPLY TO C30.18 GRADE 400.
- THIS DRAWING IS TO BE READ IN CONJUNCTION WITH THE ARCHITECTURAL BASEMENT FLOOR PLAN AND ARCHITECTURAL SPECIFICATION.
- CONTRACTOR TO ADD 1" VERTICALLY AND 1" HORIZONTALLY TO BASEMENT WINDOWS DIMENSIONS WHEN WINDOWS ARE NOT POURED IN PLACE.


BASEMENT WINDOW REINFORCING

SCALE: 1/4" = 1'-0"

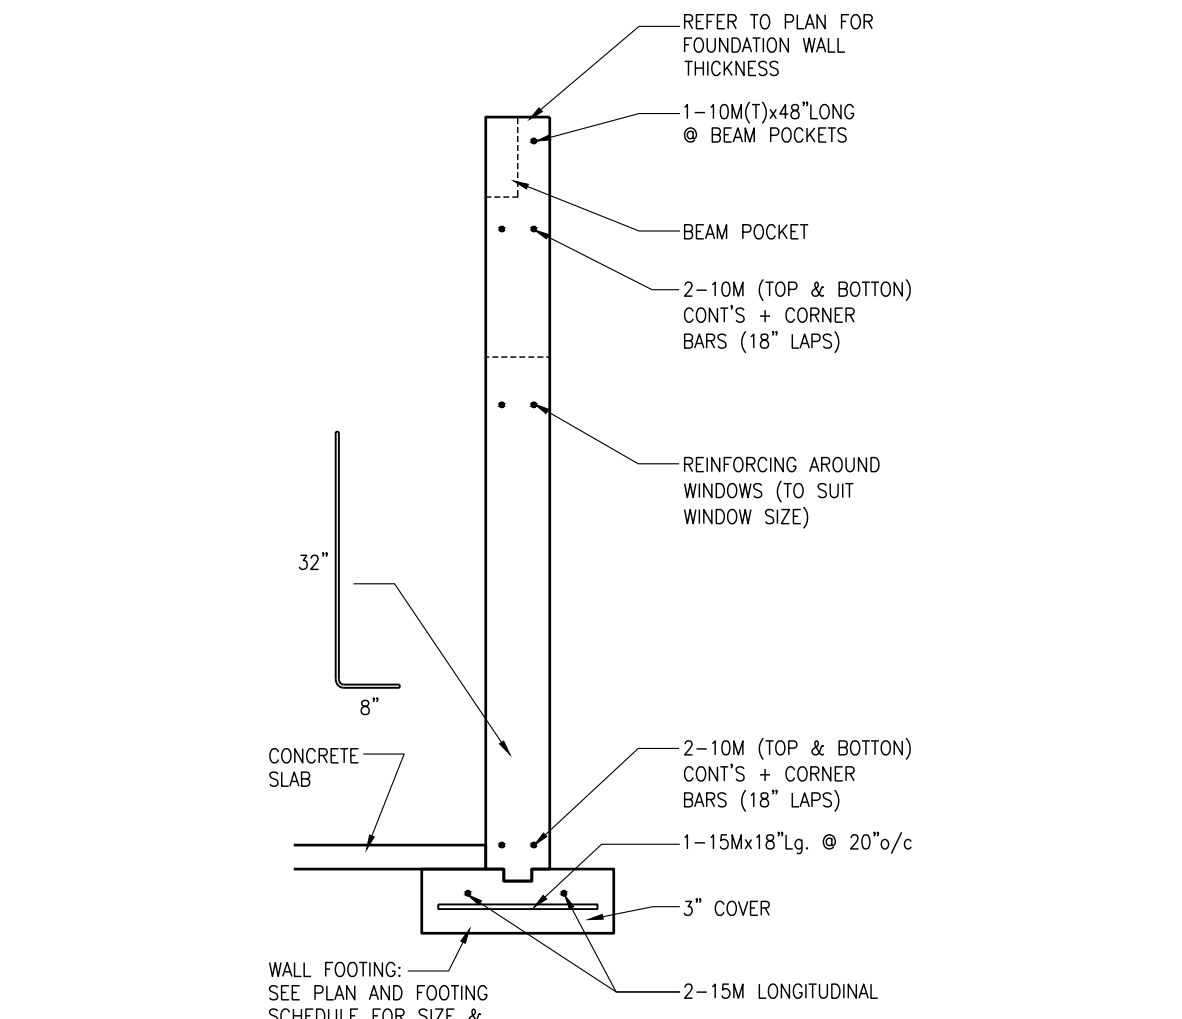

CONCRETE WALL REINFORCING


SCALE: 1/2" = 1'-0"

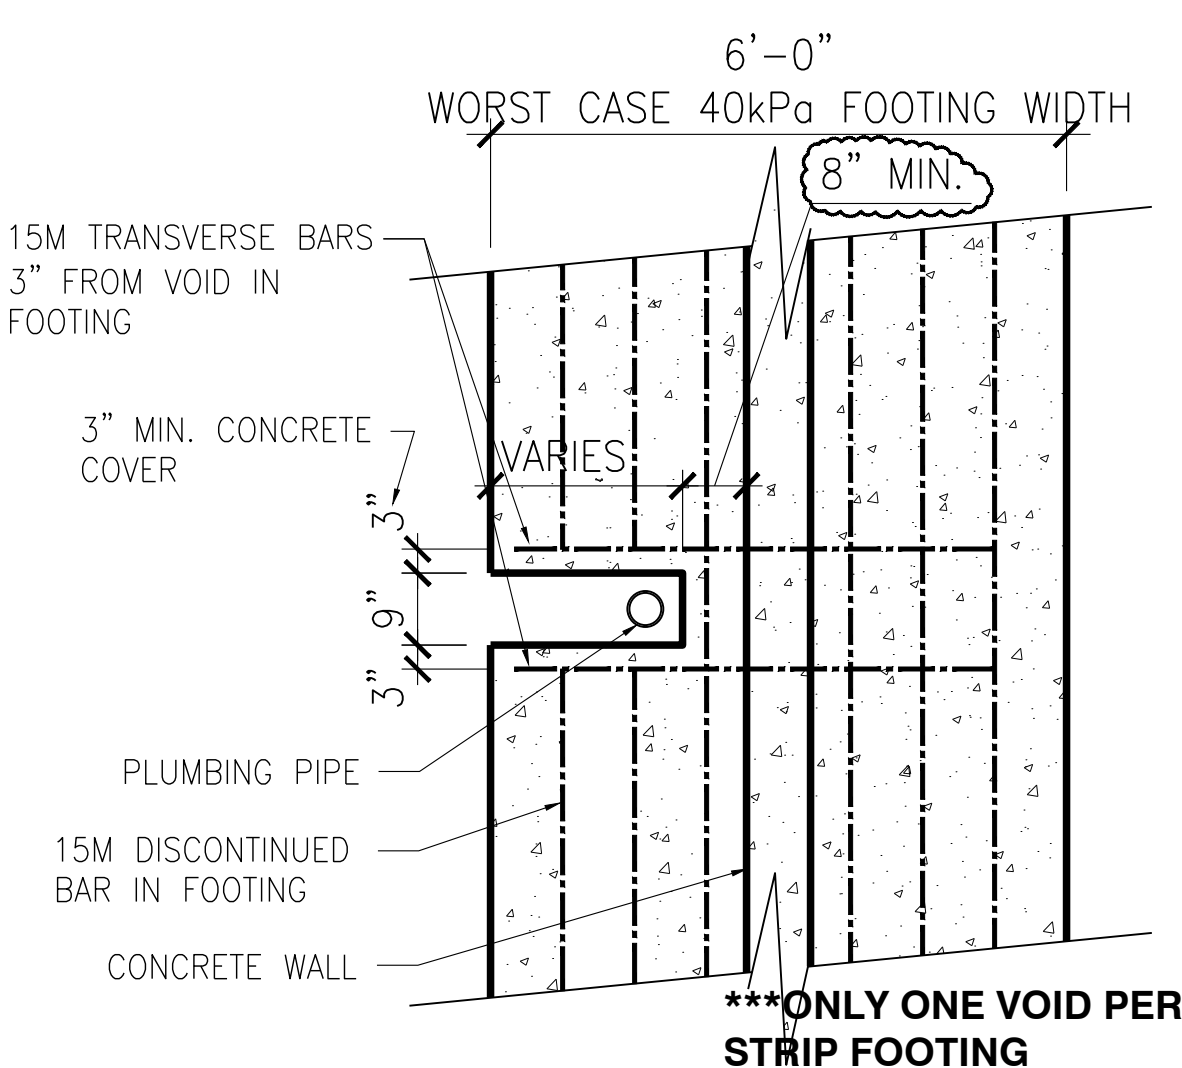

VOID IN FOOTING FOR PLUMBING PIPE

SCALE: 1/2" = 1'-0"

FOOTING SCHEDULE				
ALLOWABLE SOIL BEARING CAPACITY / BEARING RESISTANCE AT SLS FOR <SITE CLASS>				
WALL FOOTINGS	100KPa	85KPa	75KPa	60KPa
WF1	30"W. x 8'H. 2-15M LONGITUDINAL BARS	36"W. x 8'H. 15M TRANSVERSE BOTTOM BARS 32" LONG @ 20" o/c 3-15M LONGITUDINAL BARS	42"W. x 8'H. 15M TRANSVERSE BOTTOM BARS 32" LONG @ 20" o/c 3-15M LONGITUDINAL BARS	48"W. x 8'H. 15M TRANSVERSE BOTTOM BARS 32" LONG @ 20" o/c 3-15M LONGITUDINAL BARS
WF2	28"W. x 8'H. 2-15M LONGITUDINAL BARS	34"W. x 8'H. 15M TRANSVERSE BOTTOM BARS 34" LONG @ 20" o/c 3-15M LONGITUDINAL BARS	40"W. x 8'H. 15M TRANSVERSE BOTTOM BARS 34" LONG @ 20" o/c 3-15M LONGITUDINAL BARS	46"W. x 8'H. 15M TRANSVERSE BOTTOM BARS 34" LONG @ 20" o/c 3-15M LONGITUDINAL BARS
WF3	26"W. x 8'H. 2-15M LONGITUDINAL BARS	32"W. x 8'H. 15M TRANSVERSE BOTTOM BARS 36" LONG @ 20" o/c 3-15M LONGITUDINAL BARS	38"W. x 8'H. 15M TRANSVERSE BOTTOM BARS 36" LONG @ 20" o/c 3-15M LONGITUDINAL BARS	44"W. x 8'H. 15M TRANSVERSE BOTTOM BARS 36" LONG @ 20" o/c 3-15M LONGITUDINAL BARS
WF4	24"W. x 8'H. 2-15M LONGITUDINAL BARS	30"W. x 8'H. 15M TRANSVERSE BOTTOM BARS 38" LONG @ 20" o/c 3-15M LONGITUDINAL BARS	36"W. x 8'H. 15M TRANSVERSE BOTTOM BARS 38" LONG @ 20" o/c 3-15M LONGITUDINAL BARS	42"W. x 8'H. 15M TRANSVERSE BOTTOM BARS 38" LONG @ 20" o/c 3-15M LONGITUDINAL BARS
WF5	24"W. x 8'H. 2-15M LONGITUDINAL BARS	30"W. x 8'H. 15M TRANSVERSE BOTTOM BARS 40" LONG @ 20" o/c 3-15M LONGITUDINAL BARS	36"W. x 8'H. 15M TRANSVERSE BOTTOM BARS 40" LONG @ 20" o/c 3-15M LONGITUDINAL BARS	42"W. x 8'H. 15M TRANSVERSE BOTTOM BARS 40" LONG @ 20" o/c 3-15M LONGITUDINAL BARS
WF6	24"W. x 8'H. 2-15M LONGITUDINAL BARS	30"W. x 8'H. 15M TRANSVERSE BOTTOM BARS 42" LONG @ 20" o/c 3-15M LONGITUDINAL BARS	36"W. x 8'H. 15M TRANSVERSE BOTTOM BARS 42" LONG @ 20" o/c 3-15M LONGITUDINAL BARS	42"W. x 8'H. 15M TRANSVERSE BOTTOM BARS 42" LONG @ 20" o/c 3-15M LONGITUDINAL BARS
WF7	20"W. x 8'H. 2-15M LONGITUDINAL BARS	26"W. x 8'H. 15M TRANSVERSE BOTTOM BARS 44" LONG @ 20" o/c 3-15M LONGITUDINAL BARS	32"W. x 8'H. 15M TRANSVERSE BOTTOM BARS 44" LONG @ 20" o/c 3-15M LONGITUDINAL BARS	38"W. x 8'H. 15M TRANSVERSE BOTTOM BARS 44" LONG @ 20" o/c 3-15M LONGITUDINAL BARS
PAD FOOTING SCHEDULE				
ALLOWABLE SOIL BEARING CAPACITY / BEARING RESISTANCE AT SLS FOR <SITE CLASS>				
POST FOOTINGS	100KPa	85KPa	75KPa	60KPa
F1	36"Wx36"Wx10'H. 3-15M LONGITUDINAL BARS x 30" LONG EACH WAY	38"Wx38"Wx10'H. 3-15M LONGITUDINAL BARS x 32" LONG EACH WAY	40"Wx40"Wx10'H. 3-15M LONGITUDINAL BARS x 34" LONG EACH WAY	44"Wx44"Wx10'H. 3-15M LONGITUDINAL BARS x 38" LONG EACH WAY
F2	24"W. x 24"W. x 10'H.	24"W. x 24"W. x 10'H.	24"W. x 24"W. x 10'H.	28"W. x 28"W. x 10'H.

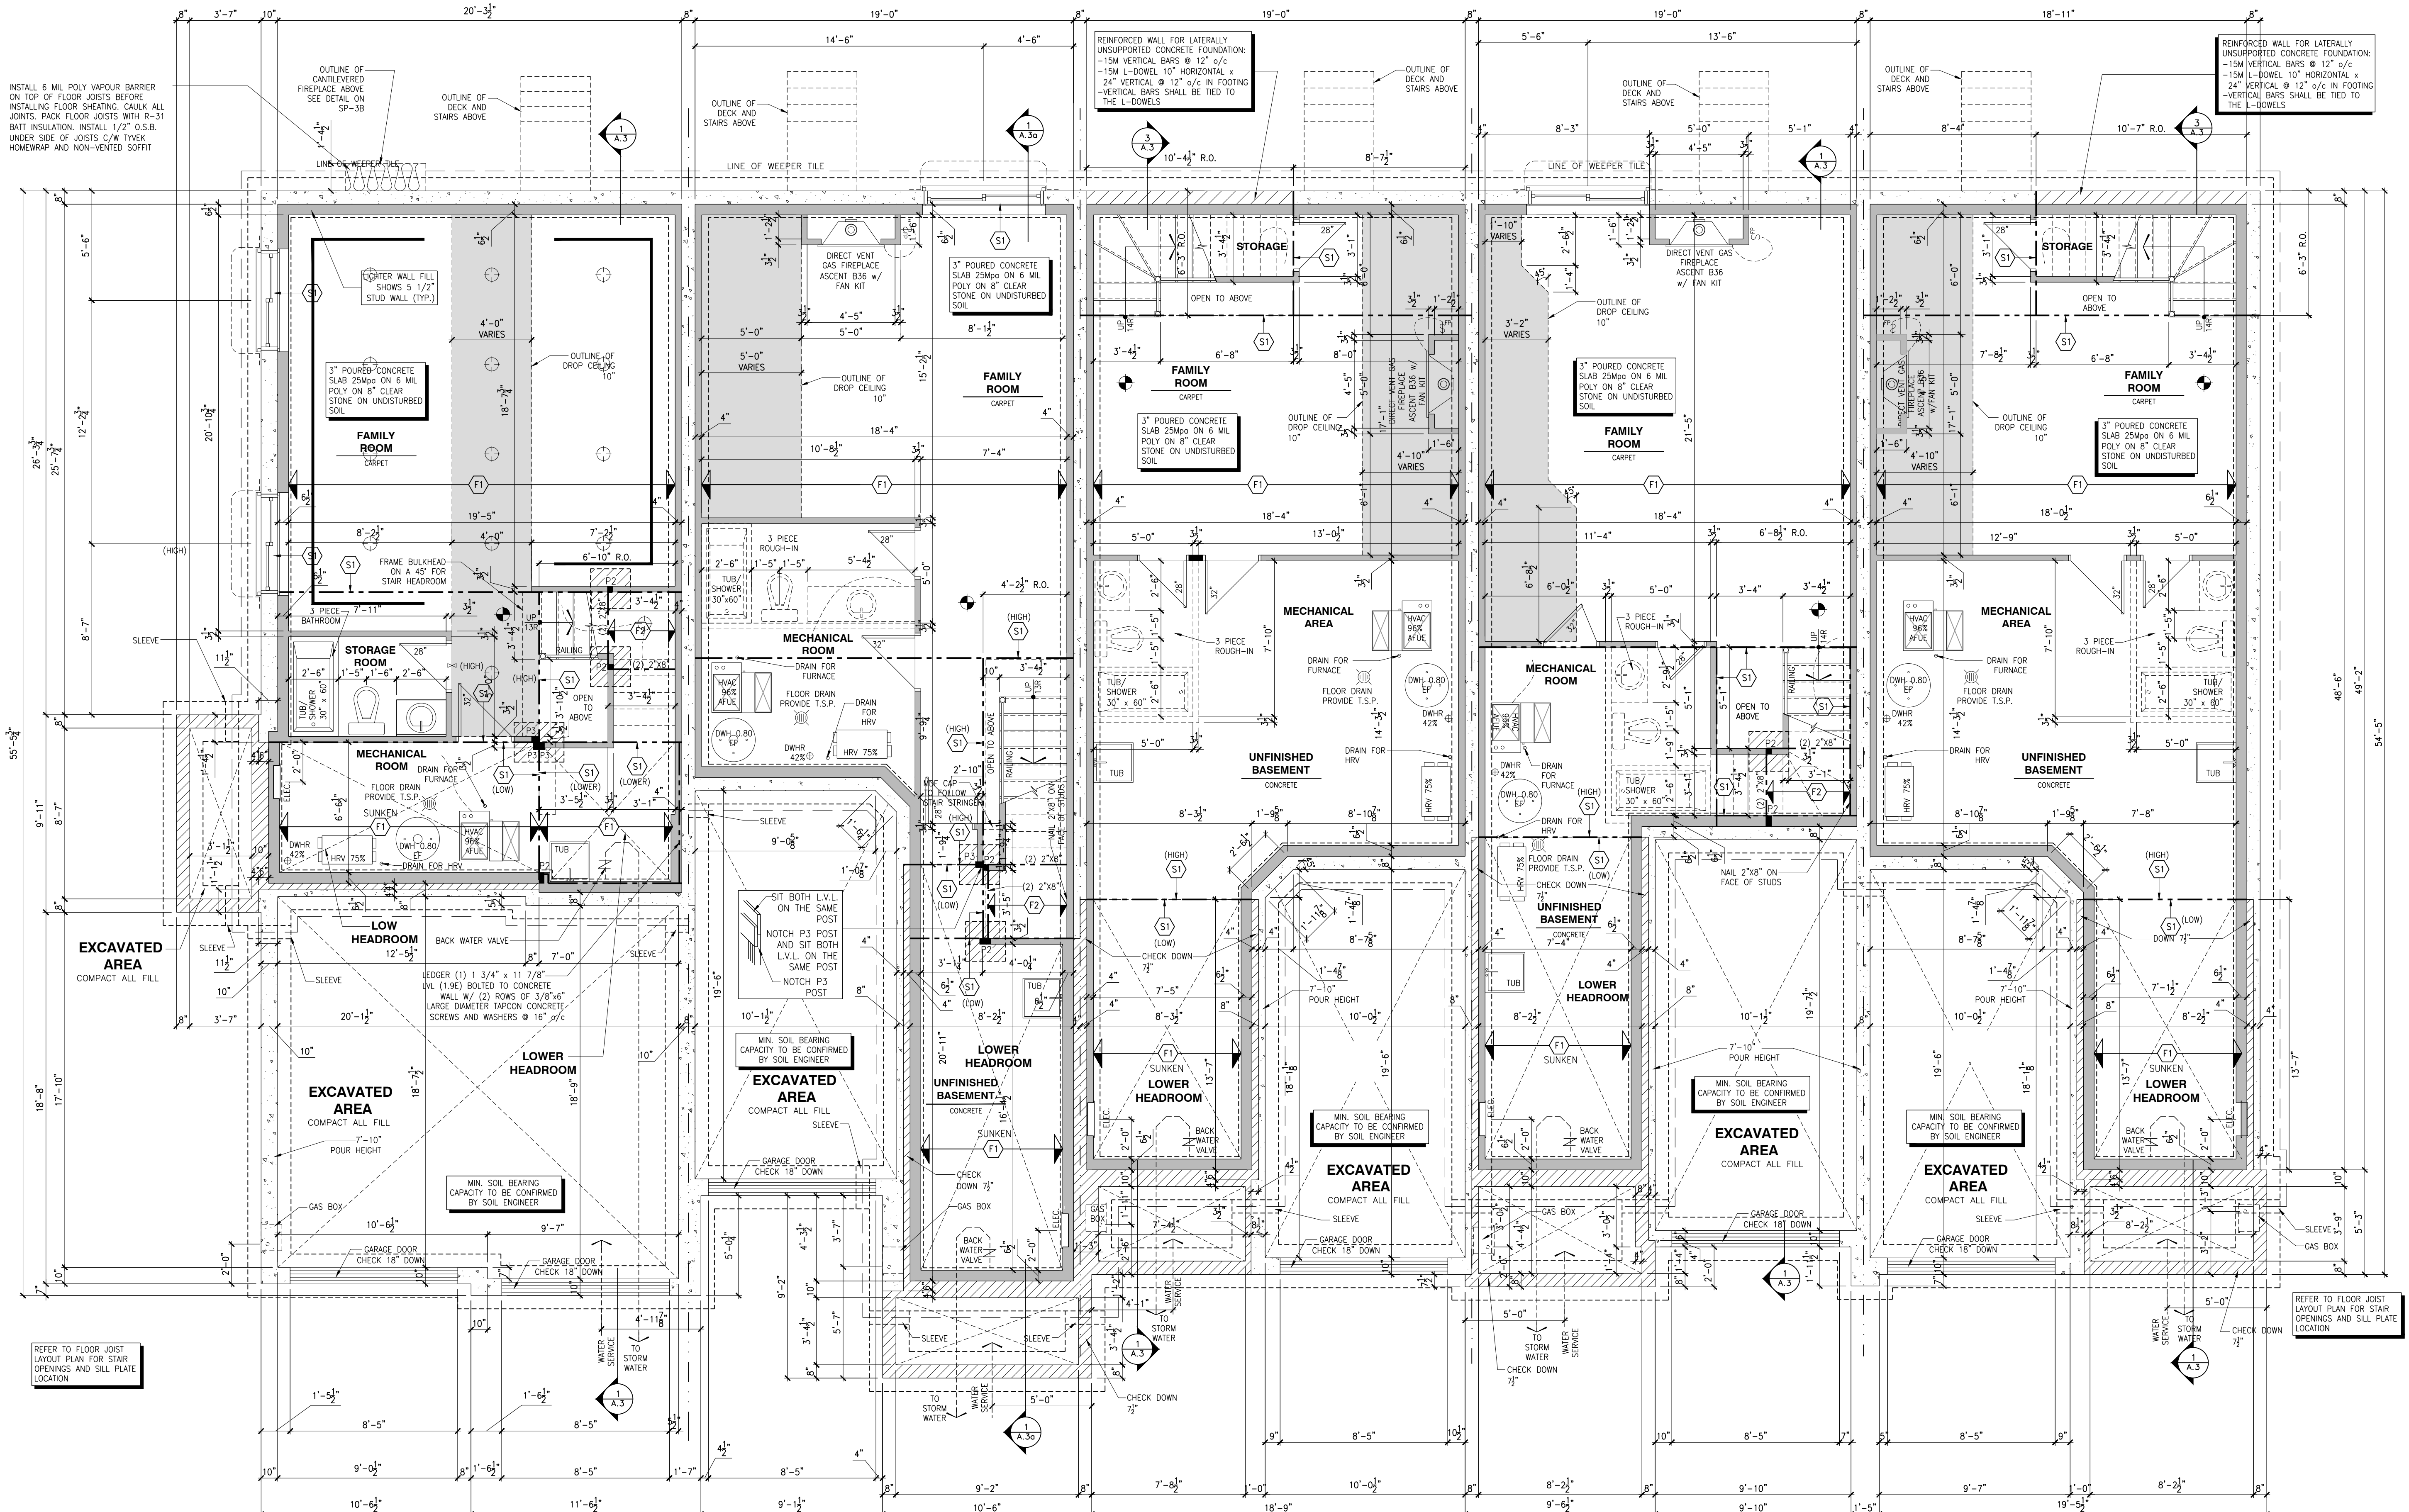

SHEA VILLAGE
MODEL: 170 THE BASSETT REV.
BLOCK: A
LOT: 01
ADDRESS: 1126 COPE DRIVE

SHEA VILLAGE
MODEL: 120 THE HUNTLEY (REV)
BLOCK: A
LOT: 02
ADDRESS: 1128 COPE DRIVE

SHEA VILLAGE
MODEL: 110 THE THOMAS
BLOCK: A
LOT: 03
ADDRESS: 1130 COPE DRIVE

SHEA VILLAGE
MODEL: 140 THE GREEN
BLOCK: A
LOT: 04
ADDRESS: 1132 COPE DRIVE

SHEA VILLAGE
MODEL: 110 THE THOMAS (REV)
BLOCK: A
LOT: 05
ADDRESS: 1134 COPE DRIVE




SHEA VILLAGE
MODEL: 170 THE BASSETT REV.
BLOCK: A
LOT: 01
ADDRESS: 1126 COPE DRIVE

SHEA VILLAGE
MODEL: 120 THE HUNTLEY (REV)
BLOCK: A
LOT: 02
ADDRESS: 1128 COPE DRIVE

SHEA VILLAGE
MODEL: 110 THE THOMAS
BLOCK: A
LOT: 03
ADDRESS: 1130 COPE DRIVE

SHEA VILLAGE
MODEL: 140 THE GREEN
BLOCK: A
LOT: 04
ADDRESS: 1132 COPE DRIVE

SHEA VILLAGE
MODEL: 110 THE THOMAS (REV)
BLOCK: A
LOT: 05
ADDRESS: 1134 COPE DRIVE

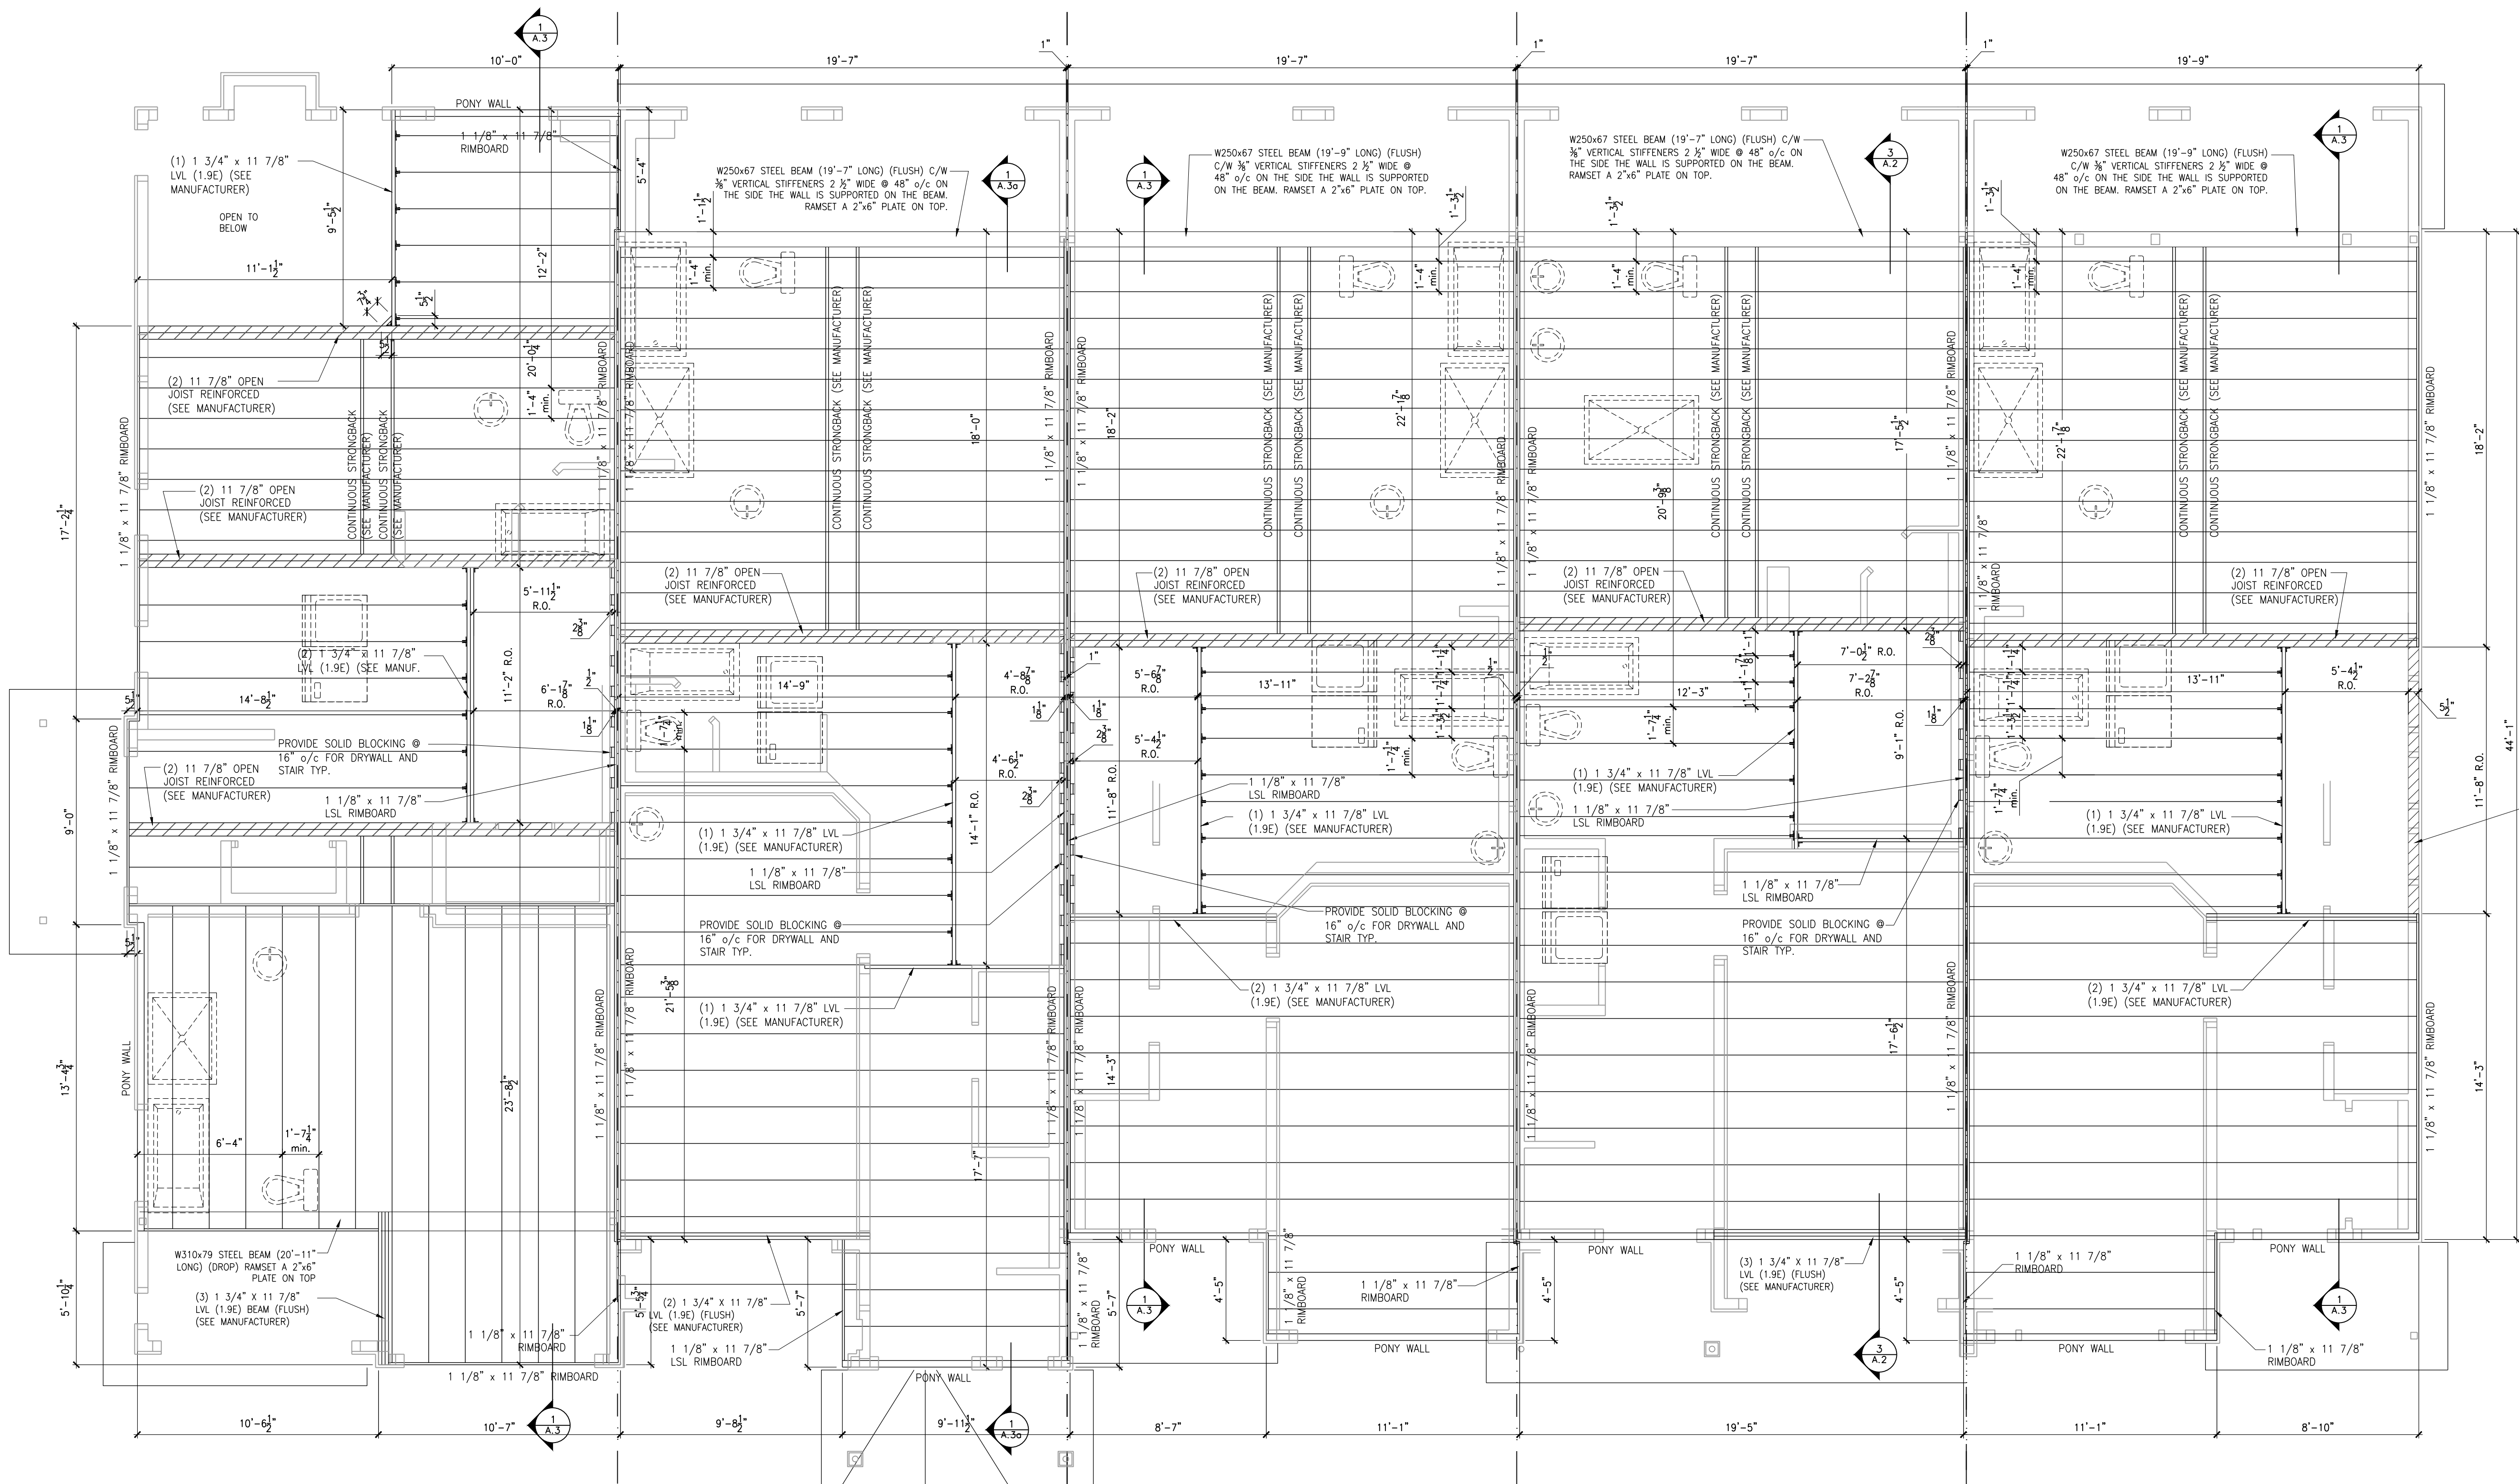


SHEA VILLAGE
MODEL: 170 THE BASSETT REV.
BLOCK: A
LOT: 01
ADDRESS: 1126 COPE DRIVE

SHEA VILLAGE
MODEL: 120 THE HUNTLEY (REV)
BLOCK: A
LOT: 02
ADDRESS: 1128 COPE DRIVE

SHEA VILLAGE
MODEL: 110 THE THOMAS
BLOCK: A
LOT: 03
ADDRESS: 1130 COPE DRIVE

SHEA VILLAGE
MODEL: 140 THE GREEN
BLOCK: A
LOT: 04
ADDRESS: 1132 COPE DRIVE

SHEA VILLAGE
MODEL: 110 THE THOMAS (REV)
BLOCK: A
LOT: 05
ADDRESS: 1134 COPE DRIVE

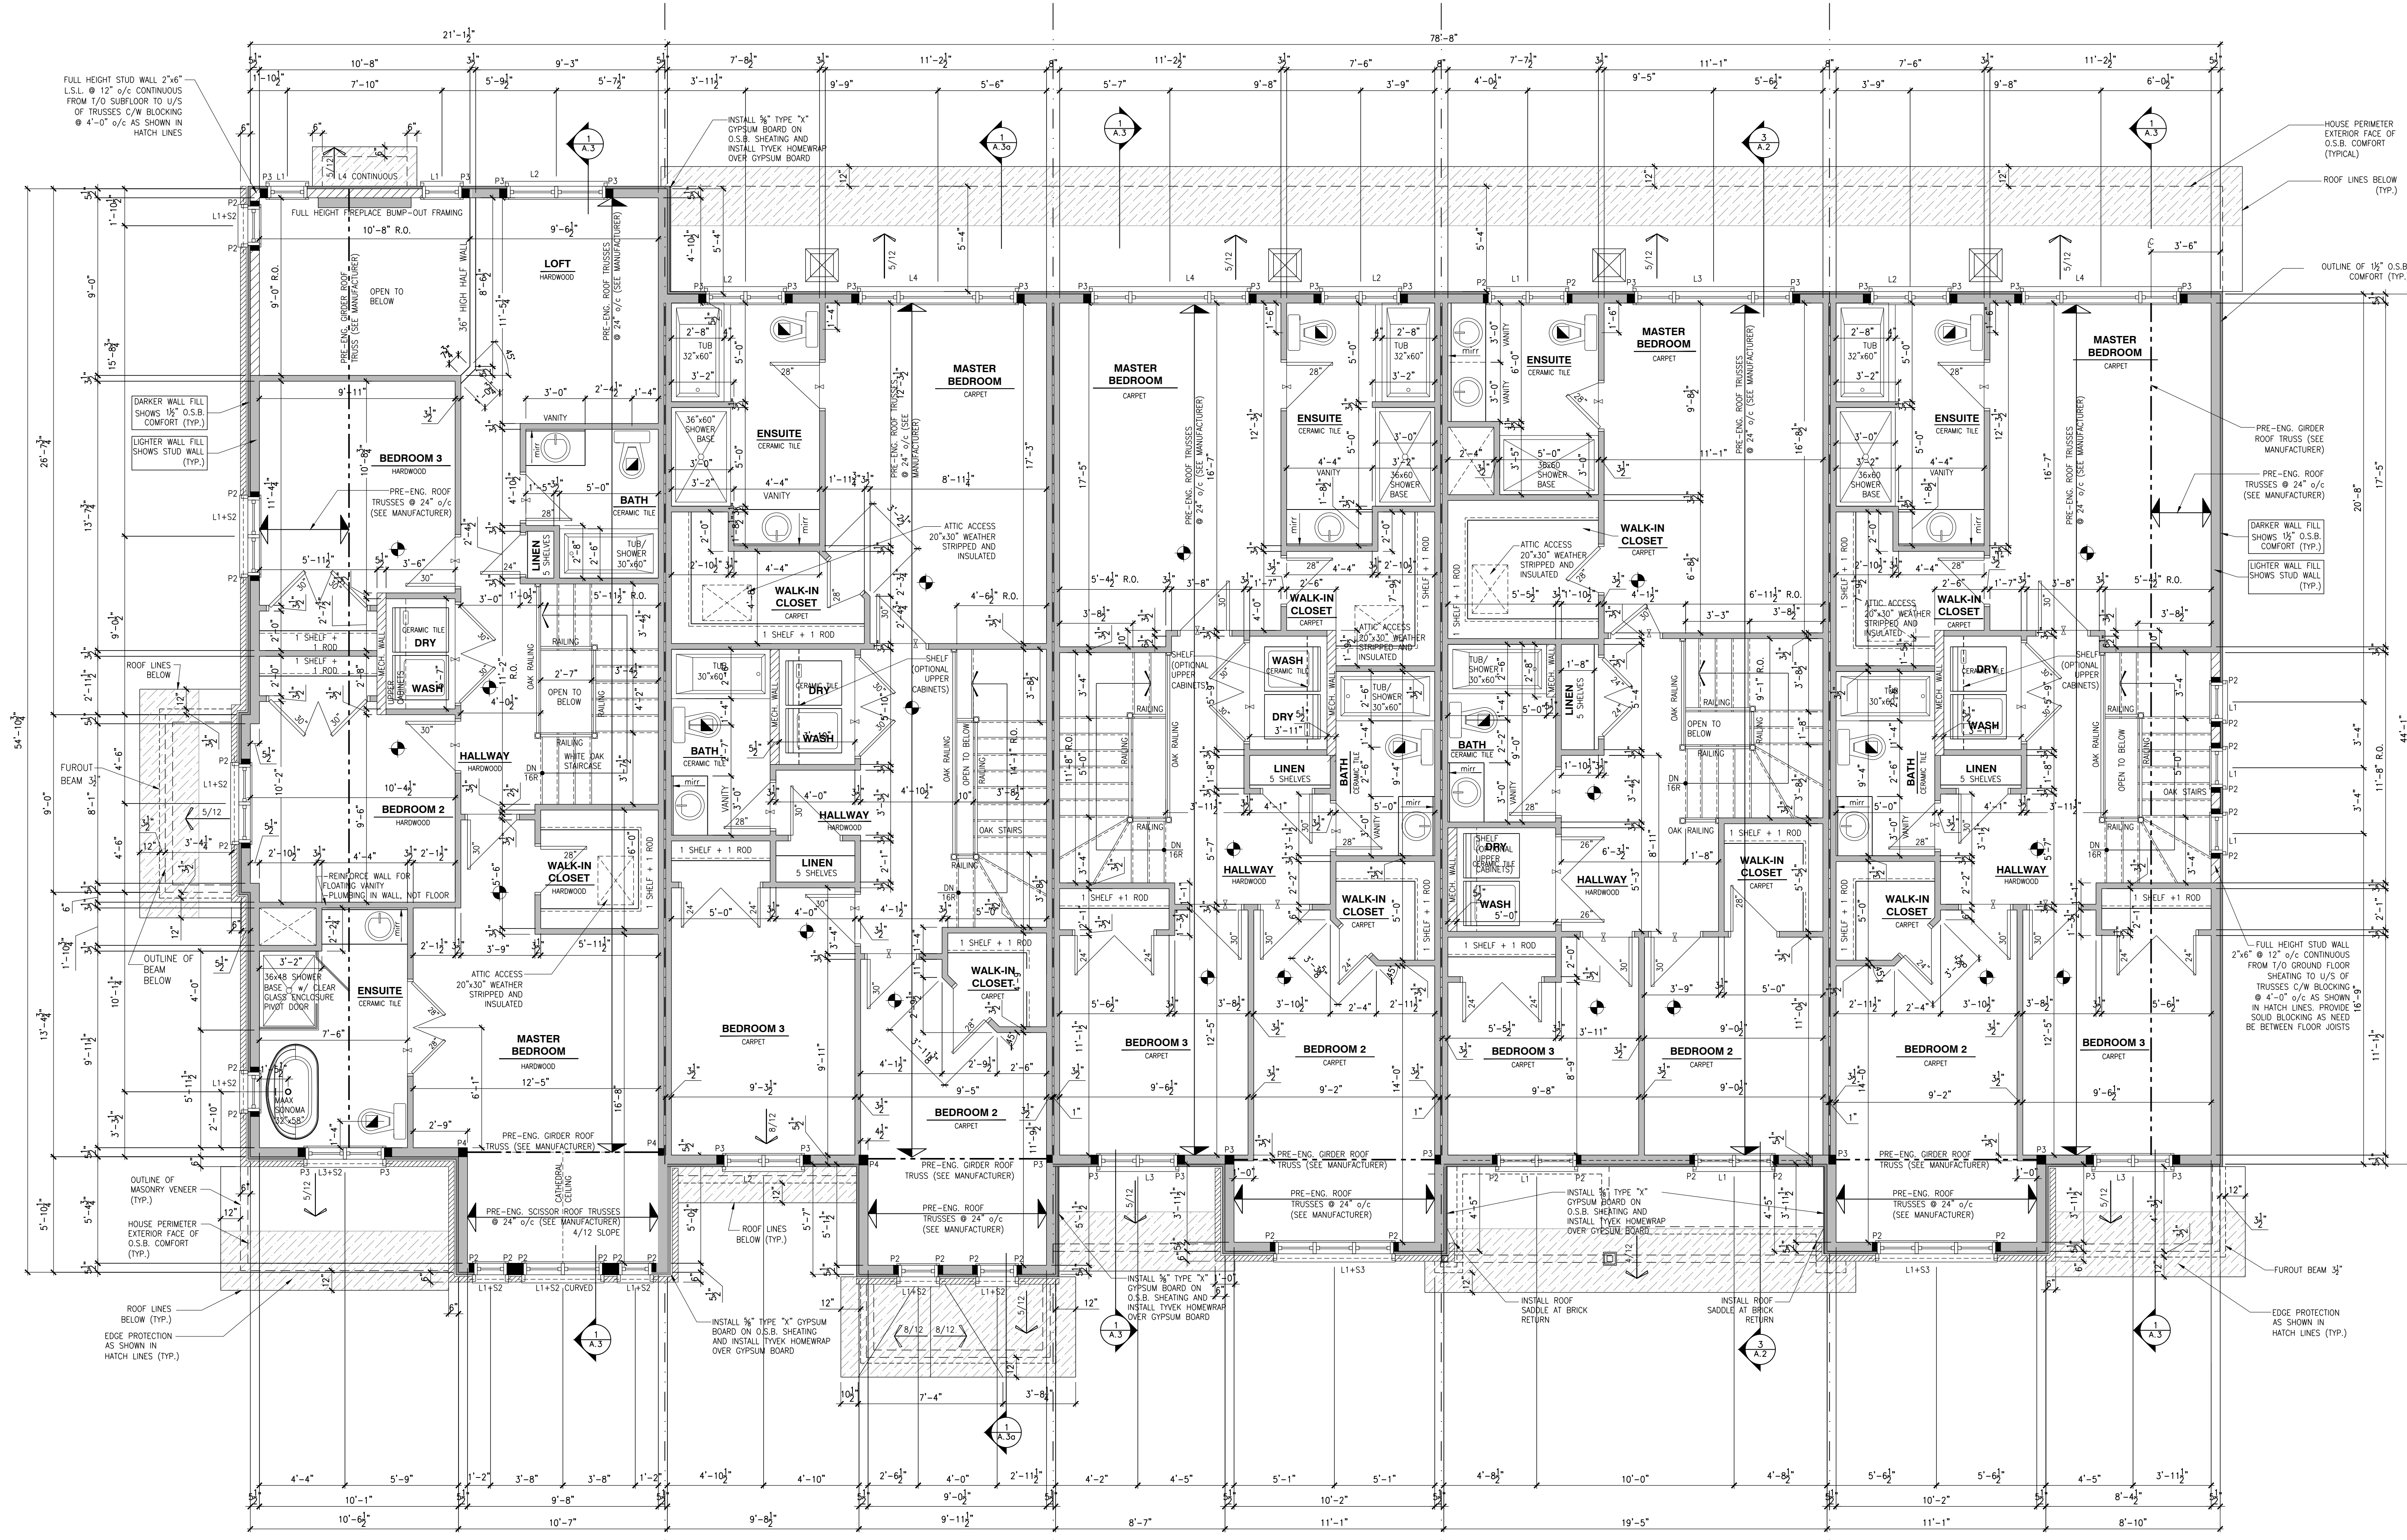


SHEA VILLAGE
MODEL: 170 THE BASSETT REV.
BLOCK: A
LOT: 01
ADDRESS: 1126 COPE DRIVE


SHEA VILLAGE
MODEL: 120 THE HUNTLEY (REV)
BLOCK: A
LOT: 02
ADDRESS: 1128 COPE DRIVE

SHEA VILLAGE
MODEL: 110 THE THOMAS
BLOCK: A
LOT: 03
ADDRESS: 1130 COPE DRIVE

SHEA VILLAGE
MODEL: 140 THE GREEN
BLOCK: A
LOT: 04
ADDRESS: 1132 COPE DRIVE

SHEA VILLAGE
MODEL: 110 THE THOMAS (REV)
BLOCK: A
LOT: 05
ADDRESS: 1134 COPE DRIVE

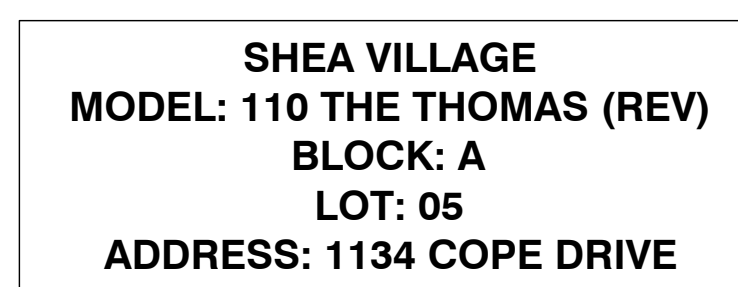

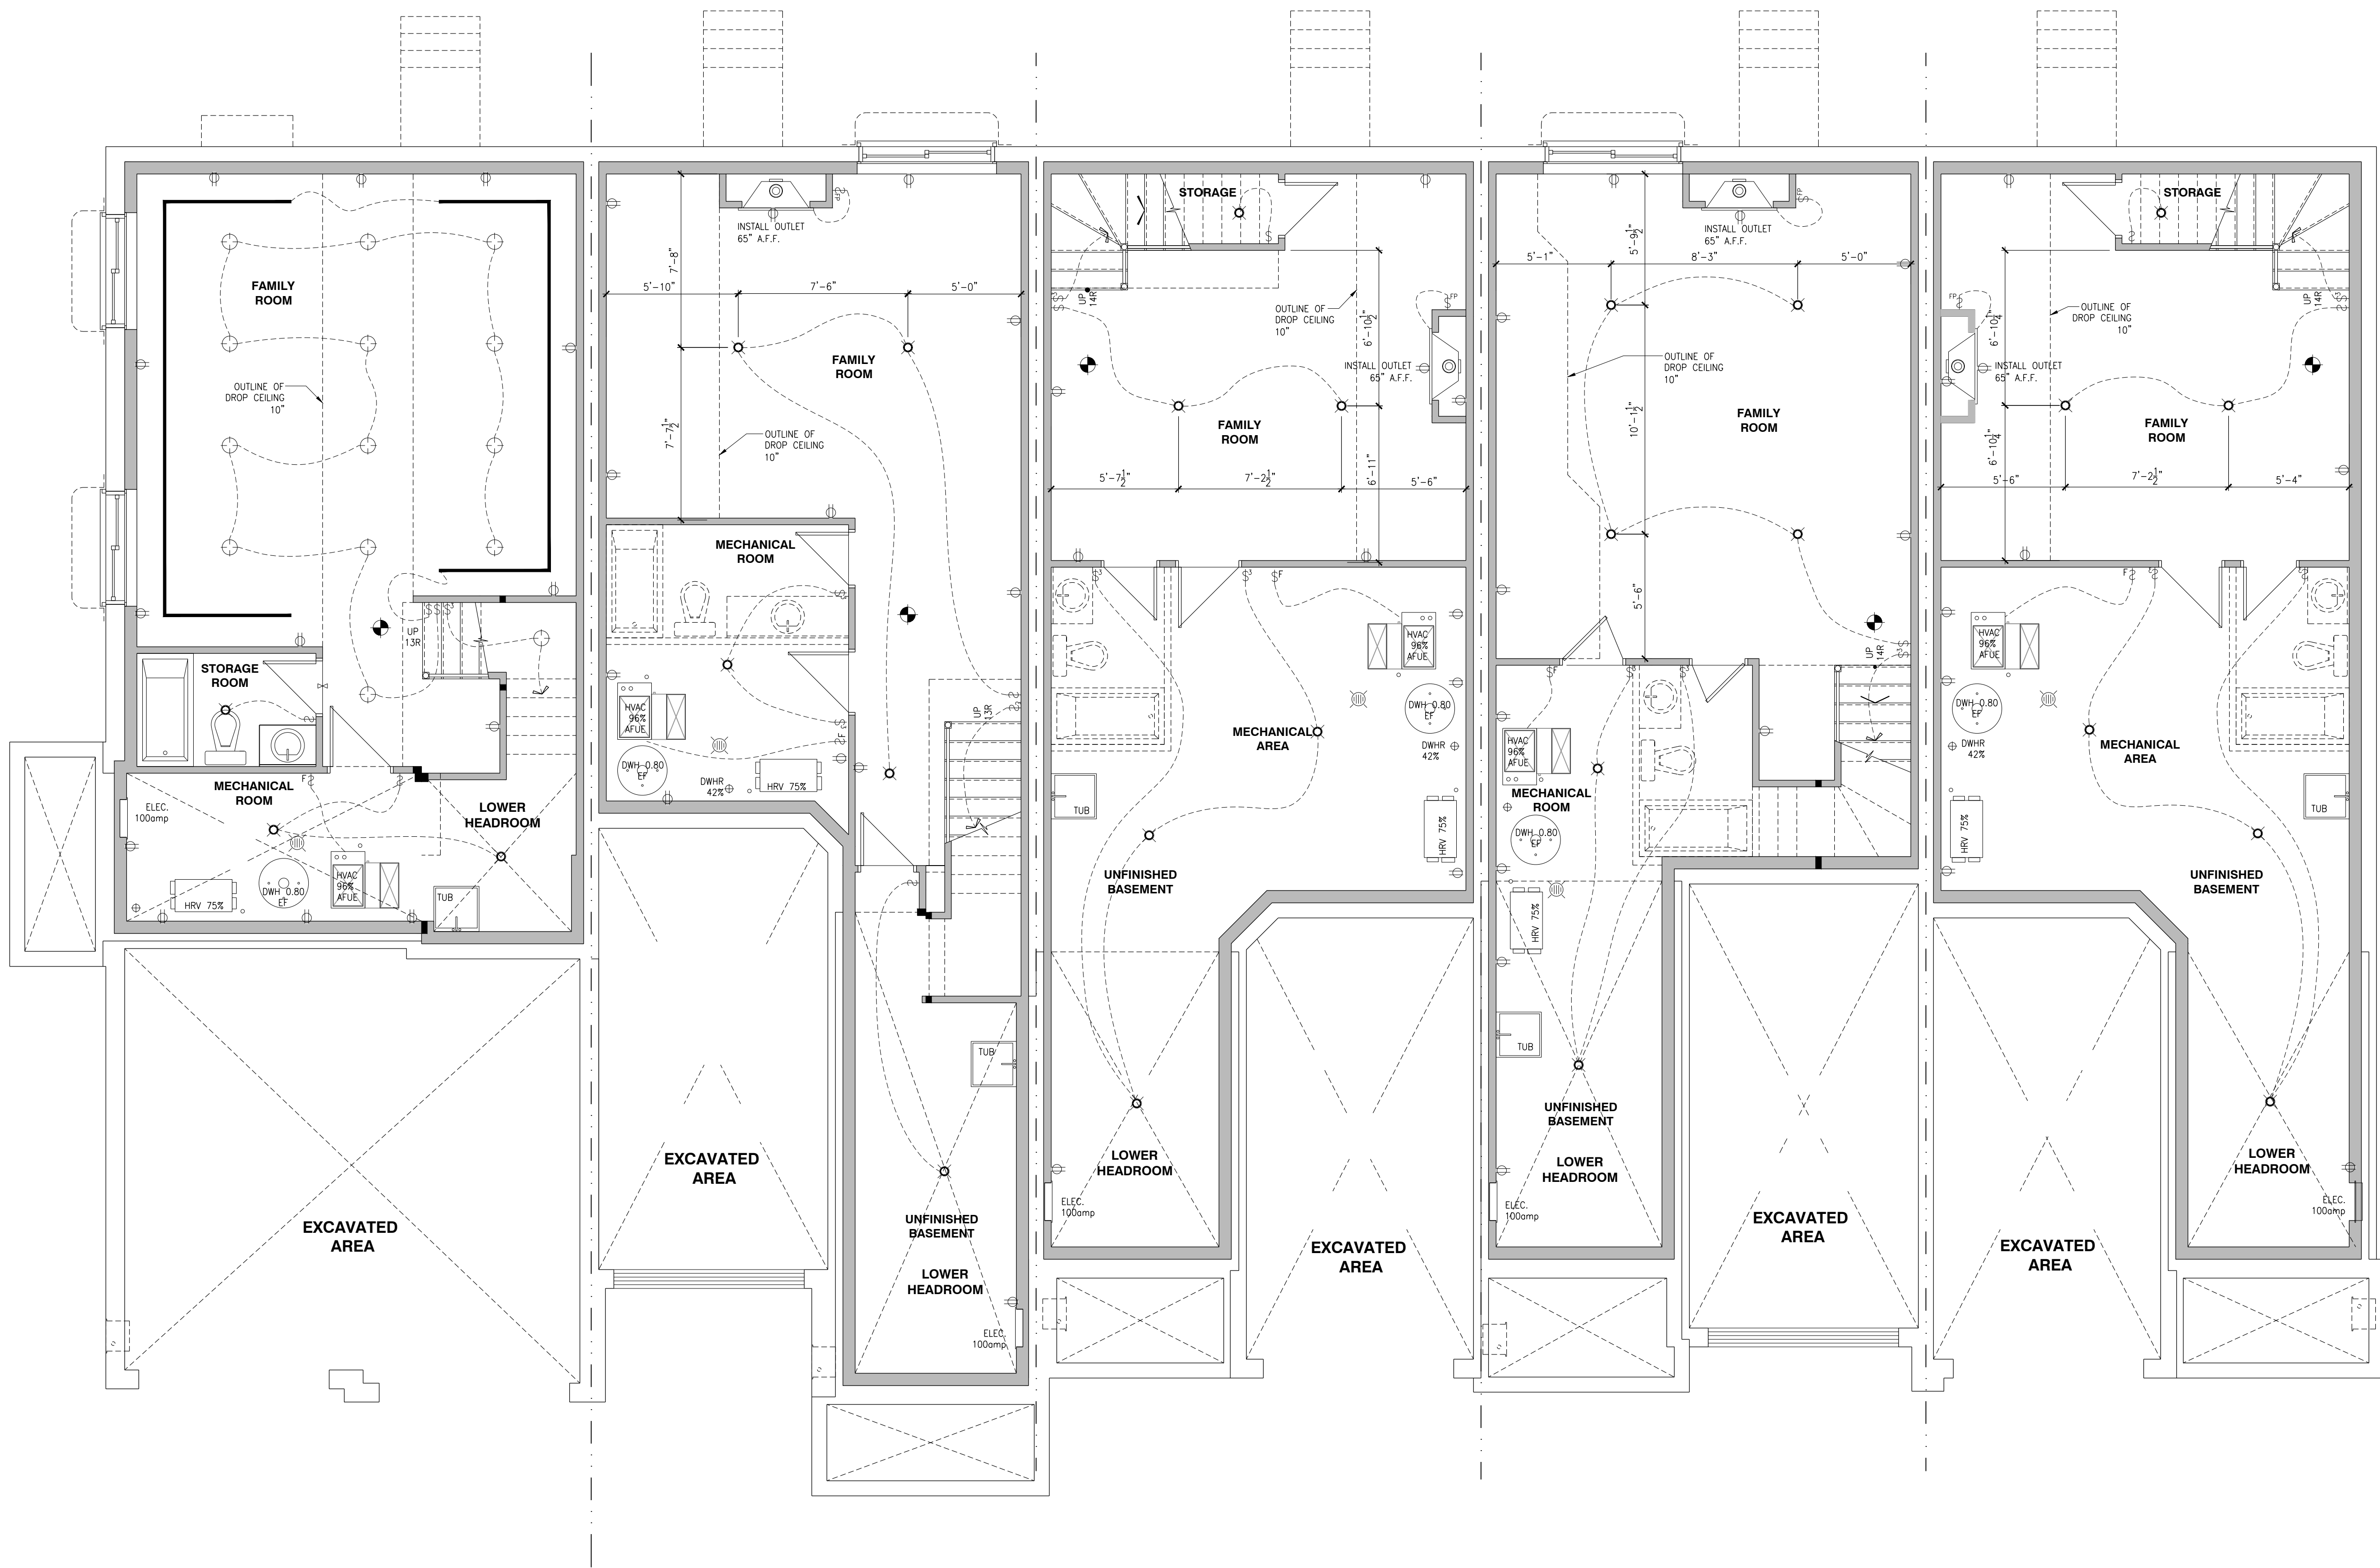

SHEA VILLAGE
MODEL: 170 THE BASSETT REV.
BLOCK: A
LOT: 01
ADDRESS: 1126 COPE DRIVE

SHEA VILLAGE
MODEL: 120 THE HUNTLEY (REV)
BLOCK: A
LOT: 02
ADDRESS: 1128 COPE DRIVE

SHEA VILLAGE
MODEL: 110 THE THOMAS
BLOCK: A
LOT: 03
ADDRESS: 1130 COPE DRIVE

SHEA VILLAGE
MODEL: 140 THE GREEN
BLOCK: A
LOT: 04
ADDRESS: 1132 COPE DRIVE

SHEA VILLAGE
MODEL: 110 THE THOMAS (REV)
BLOCK: A
LOT: 05
ADDRESS: 1134 COPE DRIVE

THIS DRAWING IS TO BE USED IN CONJUNCTION WITH SCHEDULE B-1A AND ANY 180'S AND MAY SHOW ONLY SOME OF THE CHANGES DETAILED ON THAT DOCUMENT. SHOULD THE DRAWINGS NOT SHOW ALL ITEMS CONTAINED ON A SCHEDULE OR MISS OTHER ITEMS, TOGETHER, THE SCHEDULE IS CONSIDERED THE GOVERNING DOCUMENT.

ALL CONTRACTORS SHALL PERFORM THEIR WORK WHETHER DESIGNED OR NOT, ACCORDING TO THE APPLICABLE BUILDING CODE REQUIREMENTS AND MUNICIPAL REGULATIONS.

THE GENERAL CONTRACTOR SHALL CHECK AND VERIFY ALL DIMENSIONS AND REPORT ERRORS AND OMISSIONS TO VALECRAFT'S ARCHITECTURAL DEPARTMENT.

NO DIMENSION SHOULD BE SCALED ON DRAWINGS.


THE GENERAL CONTRACTOR OR SUB-CONTRACTORS WILL BE HELD RESPONSIBLE FOR ALL WORK DONE ON THE CONSTRUCTION SITE.

NOTES:


- SMOKE ALARMS AS PER SECTION 9.10.10. OF THE ONTARIO BUILDING CODE:
 - SHALL HAVE A VISUAL SIGNALING DEVICE;
 - ARE REQUIRED IN EACH SLEEPING ROOM AND HALLWAY;
 - ARE REQUIRED ON EACH STOREY, INCLUDING BASEMENT;
 - ARE REQUIRED TO BE PROVIDED WITH BATTERY AS AN ALTERNATE POWER SUPPLY CAPABLE OF PROVIDING POWER FOR AT LEAST 7 DAYS IN NORMAL CONDITION, FOLLOWED BY 4 MINUTES OF ALARM AND;
 - CARBON MONOXIDE ALARM ARE ALSO REQUIRED ADJACENT TO EACH SLEEPING AREA.

- PROVIDE MECHANICAL EXHAUST TO OUTSIDE

- SINGLE POLE SWITCH
- 3 WAY SWITCH
- 4 WAY SWITCH
- FURNACE SWITCH
- FIREPLACE SWITCH
- DUPLEX OUTLET (12" HIGH)
- DUPLEX OUTLET (UPPER HALF SWITCH)
- GROUND FAULT INTERVOLT
- WEATHER PROOF DUPLEX OUTLET
- SPLIT OUTLET
- 220 VOLT OUTLET
- WALL MOUNTED LIGHT FIXTURE
- CEILING MOUNTED LIGHT FIXTURE
- POT LIGHT
- PLUCK LIGHT

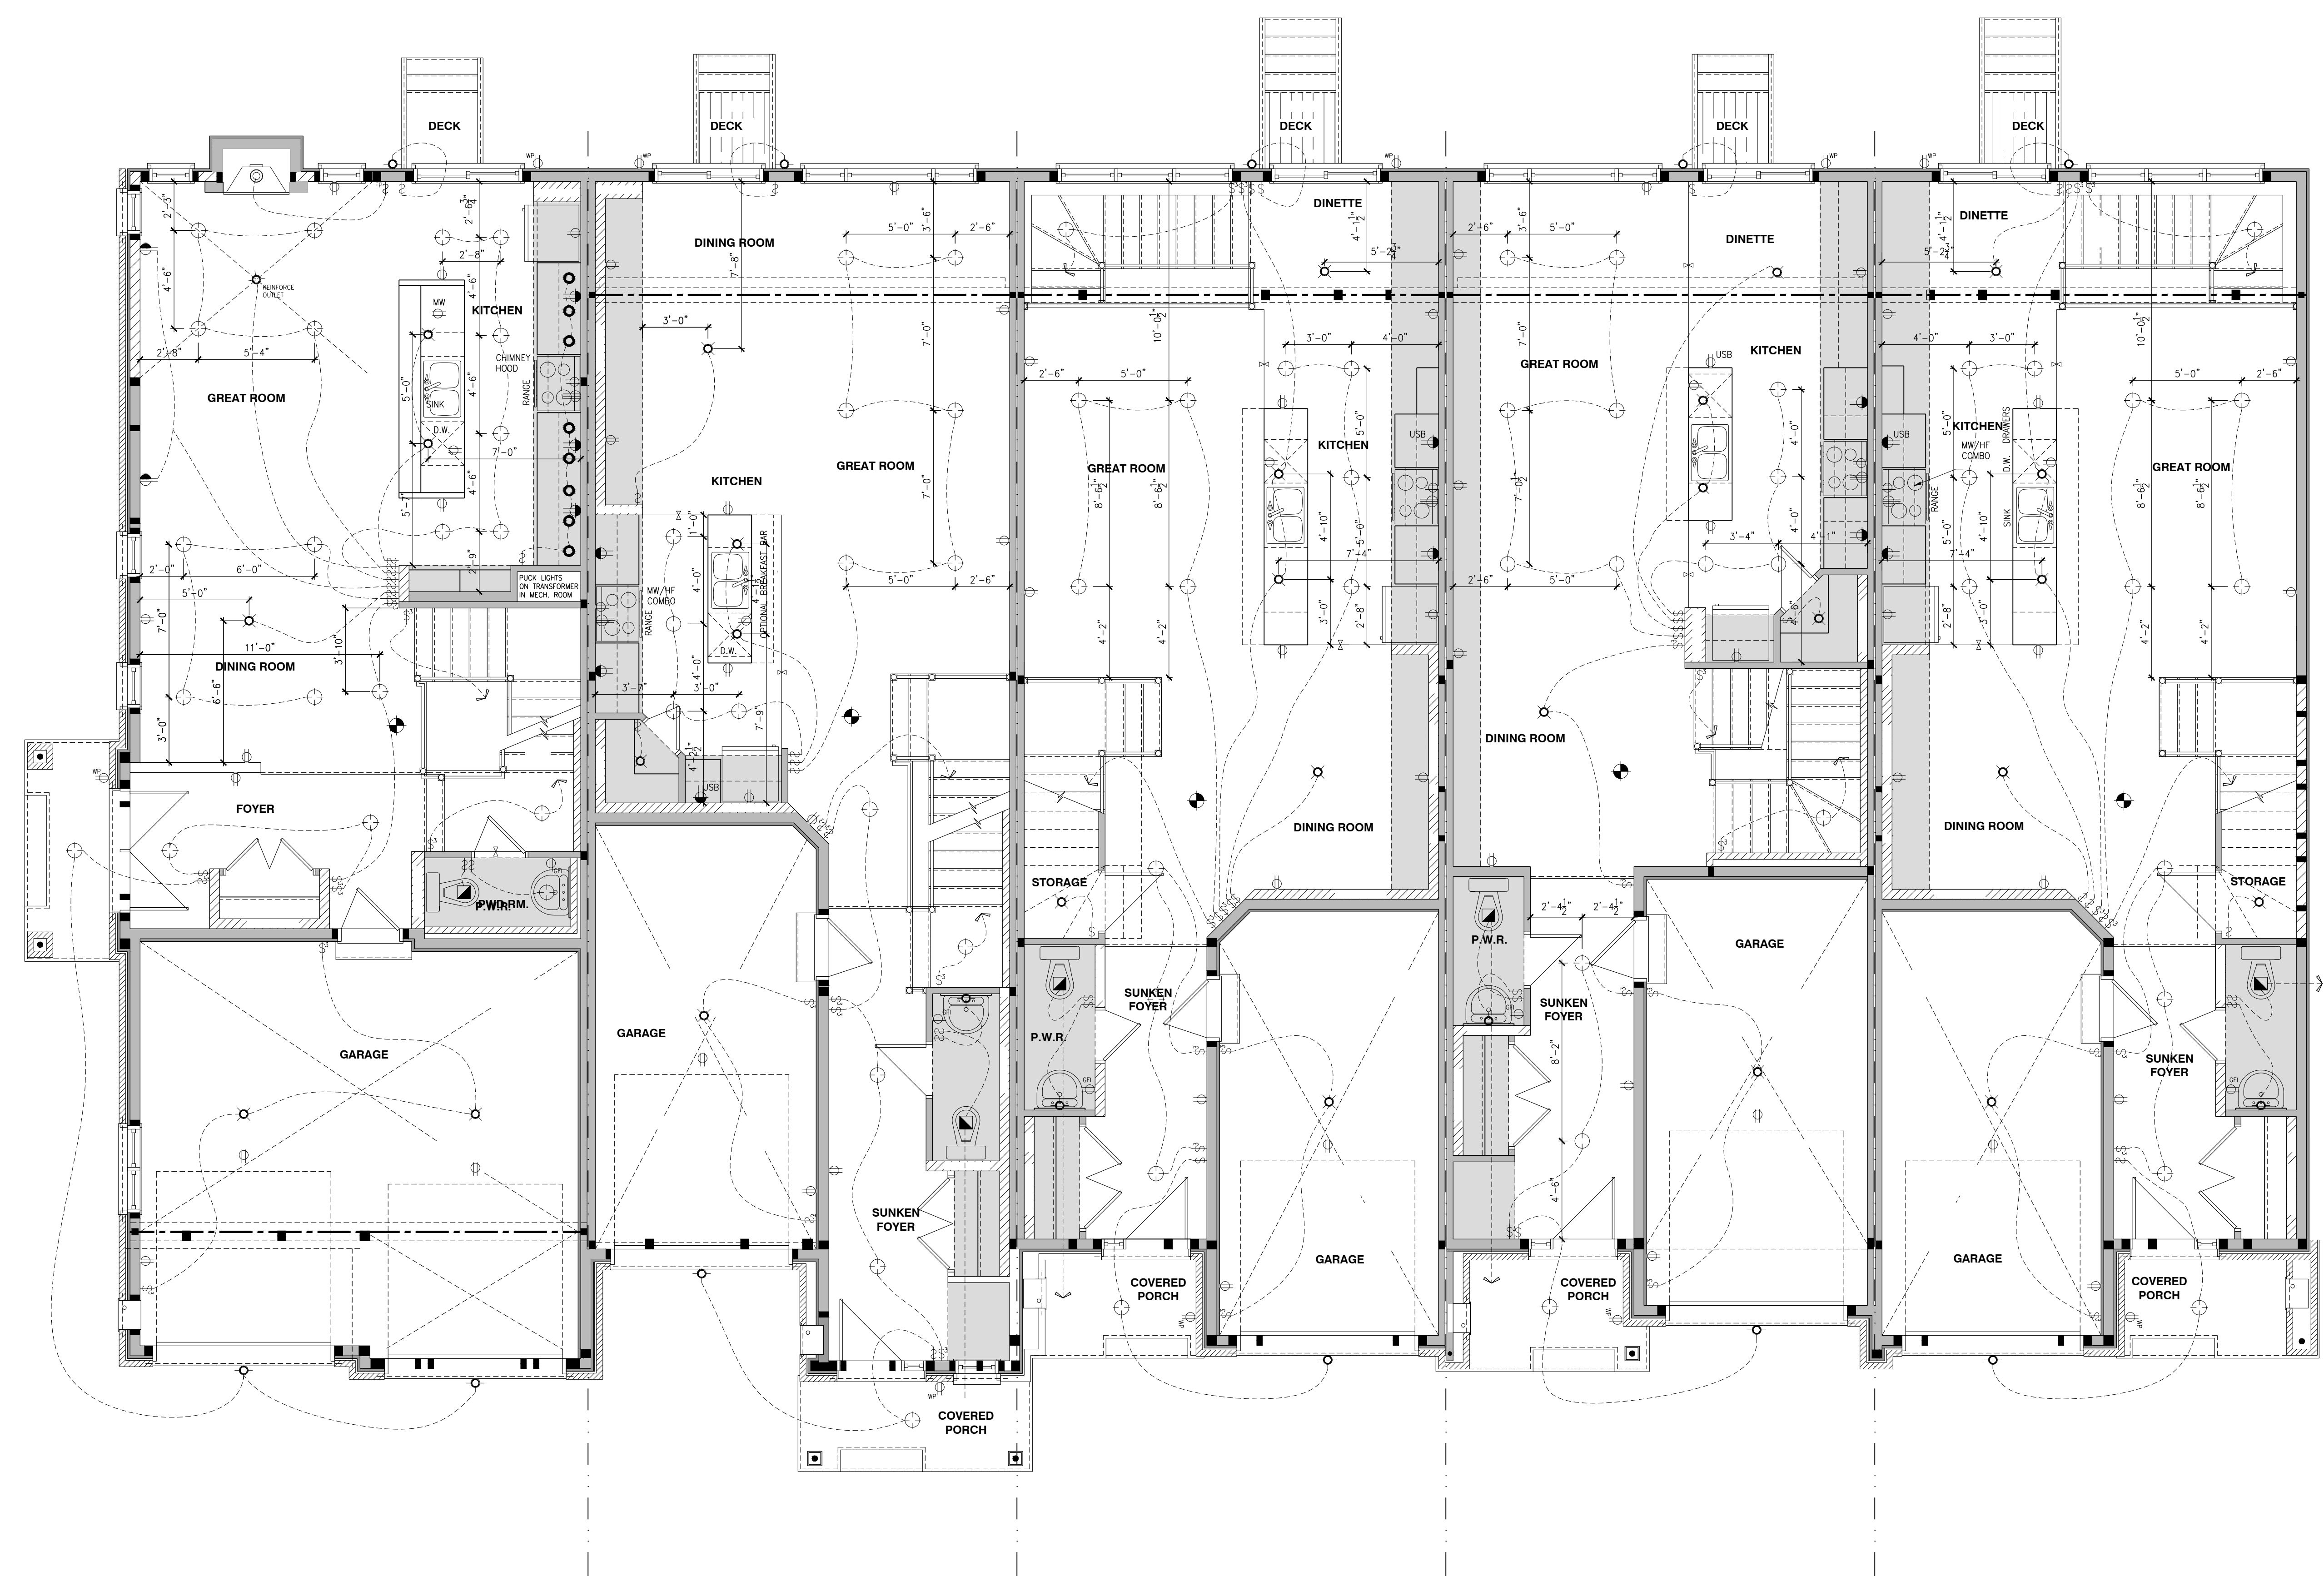

- SHEA VILLAGE
MODEL: 170 THE BASSETT REV.
BLOCK: A
LOT: 01
ADDRESS: 1126 COPE DRIVE
- SHEA VILLAGE
MODEL: 120 THE HUNTLEY (REV)
BLOCK: A
LOT: 02
ADDRESS: 1128 COPE DRIVE
- SHEA VILLAGE
MODEL: 110 THE THOMAS
BLOCK: A
LOT: 03
ADDRESS: 1130 COPE DRIVE
- SHEA VILLAGE
MODEL: 140 THE GREEN
BLOCK: A
LOT: 04
ADDRESS: 1132 COPE DRIVE
- SHEA VILLAGE
MODEL: 110 THE THOMAS (REV)
BLOCK: A
LOT: 05
ADDRESS: 1134 COPE DRIVE

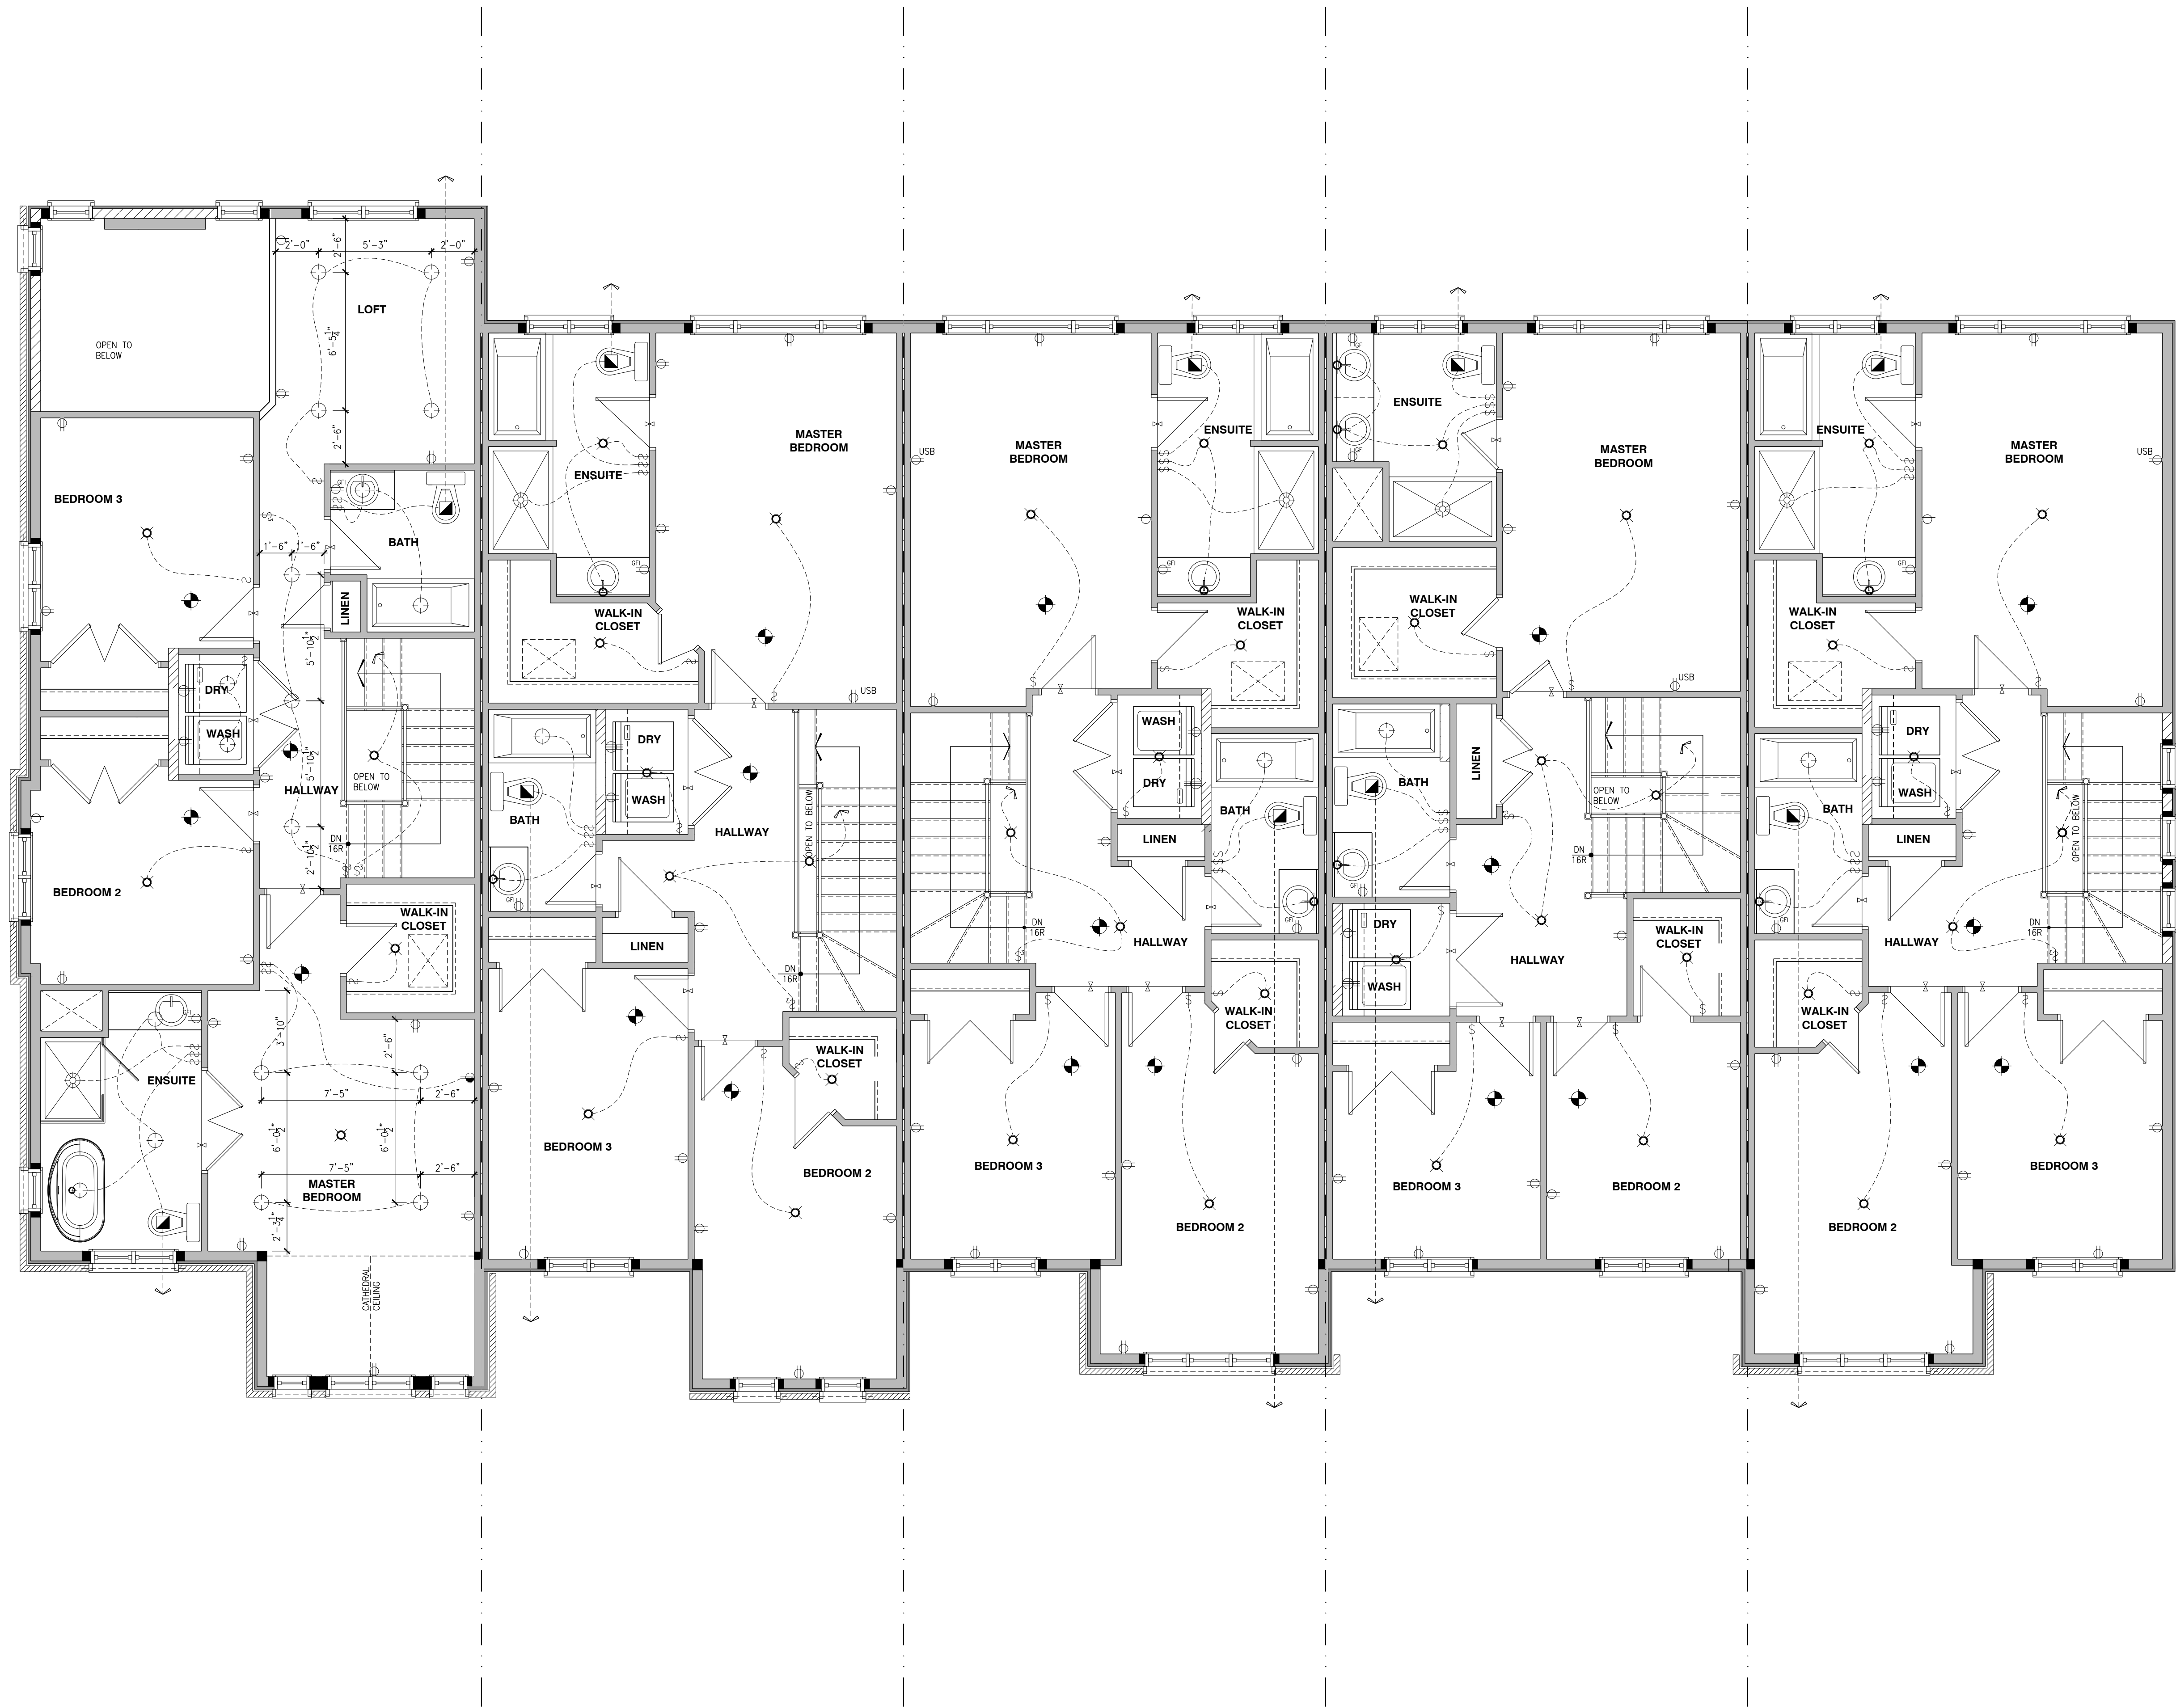

SHEA VILLAGE
MODEL: 170 THE BASSETT REV.
BLOCK: A
LOT: 01
ADDRESS: 1126 COPE DRIVE

SHEA VILLAGE
MODEL: 120 THE HUNTLEY (REV)
BLOCK: A
LOT: 02
ADDRESS: 1128 COPE DRIVE

SHEA VILLAGE
MODEL: 110 THE THOMAS
BLOCK: A
LOT: 03
ADDRESS: 1130 COPE DRIVE

SHEA VILLAGE
MODEL: 140 THE GREEN
BLOCK: A
LOT: 04
ADDRESS: 1132 COPE DRIVE

SHEA VILLAGE
MODEL: 110 THE THOMAS (REV)
BLOCK: A
LOT: 05
ADDRESS: 1134 COPE DRIVE

DANIEL GORDON

ARCHITECTURAL MANAGER FOR VALECRAFT HOMES LTD. HAVE REVIEWED THE FOLLOWING DOCUMENTS AND TAKE RESPONSIBILITY FOR THE DESIGN ACTIVITIES.

PERSONAL SIGN #1896

TARON REGISTRATION NUMBER #611

** SEE SIGNED SCHEDULE 1: DESIGNER INFORMATION FORM **

THIS DRAWING IS TO BE USED IN CONJUNCTION WITH SCHEDULE B-1A AND ANY BIDS AND MAY SHOW ONLY SOME OF THE CHANGES DETAILED ON THAT DOCUMENT. SHOULD THE DRAWINGS NOT SHOW ALL ITEMS CONTAINED ON A SCHEDULE OR MISS OTHER ITEMS Altogether, THE SCHEDULE IS CONSIDERED THE GOVERNING DOCUMENT.

ALL CONTRACTORS SHALL PERFORM THEIR WORK WHETHER DESIGNED OR NOT, ACCORDING TO THE APPLICABLE BUILDING CODE REQUIREMENTS AND MUNICIPAL REGULATIONS.

THE GENERAL CONTRACTOR SHALL CHECK AND VERIFY ALL DIMENSIONS AND REPORT ERRORS AND OMISSIONS TO VALECRAFT'S ARCHITECTURAL DEPARTMENT.

NO DIMENSION SHOULD BE SCALED ON DRAWINGS.

THE GENERAL CONTRACTOR OR SUB-CONTRACTORS WILL BE HELD RESPONSIBLE FOR ALL WORK DONE ON THE CONSTRUCTION SITE.

NOTES:

- SMOKE ALARMS AS PER SECTION 9.10.10. OF THE ONTARIO BUILDING CODE:
 - SHALL HAVE A VISUAL SIGNALING DEVICE;
 - ARE REQUIRED IN EACH SLEEPING ROOM AND HALLWAY;
 - ARE REQUIRED ON EACH STOREY, INCLUDING BASEMENT;
 - ARE REQUIRED TO BE PROVIDED WITH BATTERY AS AN ALTERNATE POWER SUPPLY CAPABLE OF PROVIDING POWER FOR AT LEAST 7 DAYS IN NORMAL CONDITION, FOLLOWED BY 4 MINUTES OF ALARM AND;
 - CARBON MONOXIDE ALARM ARE ALSO REQUIRED ADJACENT TO EACH SLEEPING AREA.
- PROVIDE MECHANICAL EXHAUST TO OUTSIDE

\$

3

4

2012 O.B.C. DRAWINGS

REV-1

ISSUED FOR CONSTRUCTION

10/01/2023

AB

NO.

DESCRIPTION

1MM/00/YYY1

BY

DRAWING:

ELECTRICAL PLAN

SECOND FLOOR

ADDRESS:

SCALE:

DATE:

SEE PLANS

1/4" = 1'-0"



MM/00/2023

BLOCK: A

SHEET:

SHEA VILLAGE

E.3

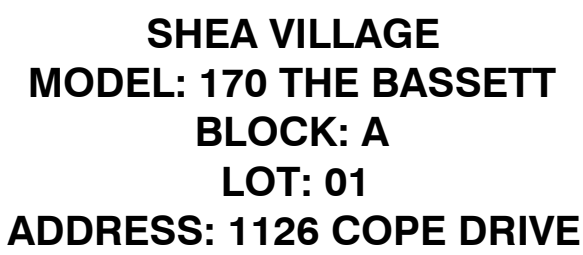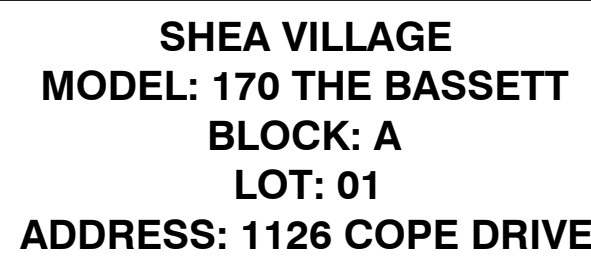 $\frac{2}{A}$ 

ALL CONTRACTORS SHALL PERFORM THEIR WORK WHETHER DESCRIBED OR NOT, ACCORDING TO THE APPLICABLE BUILDING CODE REQUIREMENTS AND MUNICIPAL REGULATIONS.

THE GENERAL CONTRACTOR SHALL CHECK AND VERIFY ALL DIMENSIONS AND REPORT ERRORS AND OMISSIONS TO VALECRAFT'S ARCHITECTURAL DEPARTMENT.

