Bradford West Gwillimbury

PLANNING DEPARTMENT

COMPLIES WITH ZONING BY-LAW:

DATE REVIEWED:

REVIEWED BY:

ENGINEERING REVIEW

☑ ACCEPTED

☐ ACCEPTED AS NOTED

☐ REQUIRES RE-SUBMISSION

THIS PLAN HAS BEEN REVIEWED WITH RESPECT TO GENERAL CONFORMANCE WITH THE OVERALL LOT GRADING PLAN AND OUR APPROVAL OF THIS PLAN FOR NO OTHER REASON. WE ACCEPT NO RESPONSIBILITY FOR THE ACCURACY OF THE ELEVATIONS AND DIMENSIONS PROVIDED BY OTHERS.

January 27, 2021

DATE REVIEWED BY

(TOWN OF BRADFORD WEST GWILLIMBURY USE ONLY)

TOWN OF BRADFORD WEST GWILLIMBURY - BUILDING DEPARTMENT

REVIEWED

INSPECTOR:

PERMIT NO.: PRBD202100034 DATE: Jan. 28, 2021

ALL CONSTRUCTION SHALL COMPLY WITH THE ONTARIO BUILDING CODE AND ALL OTHER APPLICABLE STATUTORY REGULATIONS. THE REVIEWED DOCUMENTS MUST BE KEPT ON SITE AT ALL TIMES.

INSPECTION REQUEST EMAIL: BUILDINGINSPECTIONS@TOWNOFBWG.COM
INSPECTION REQUEST FAX: (905) 778-2035
INSPECTION REQUEST TELEPHONE: (905) 778-2055 EXT. 1500

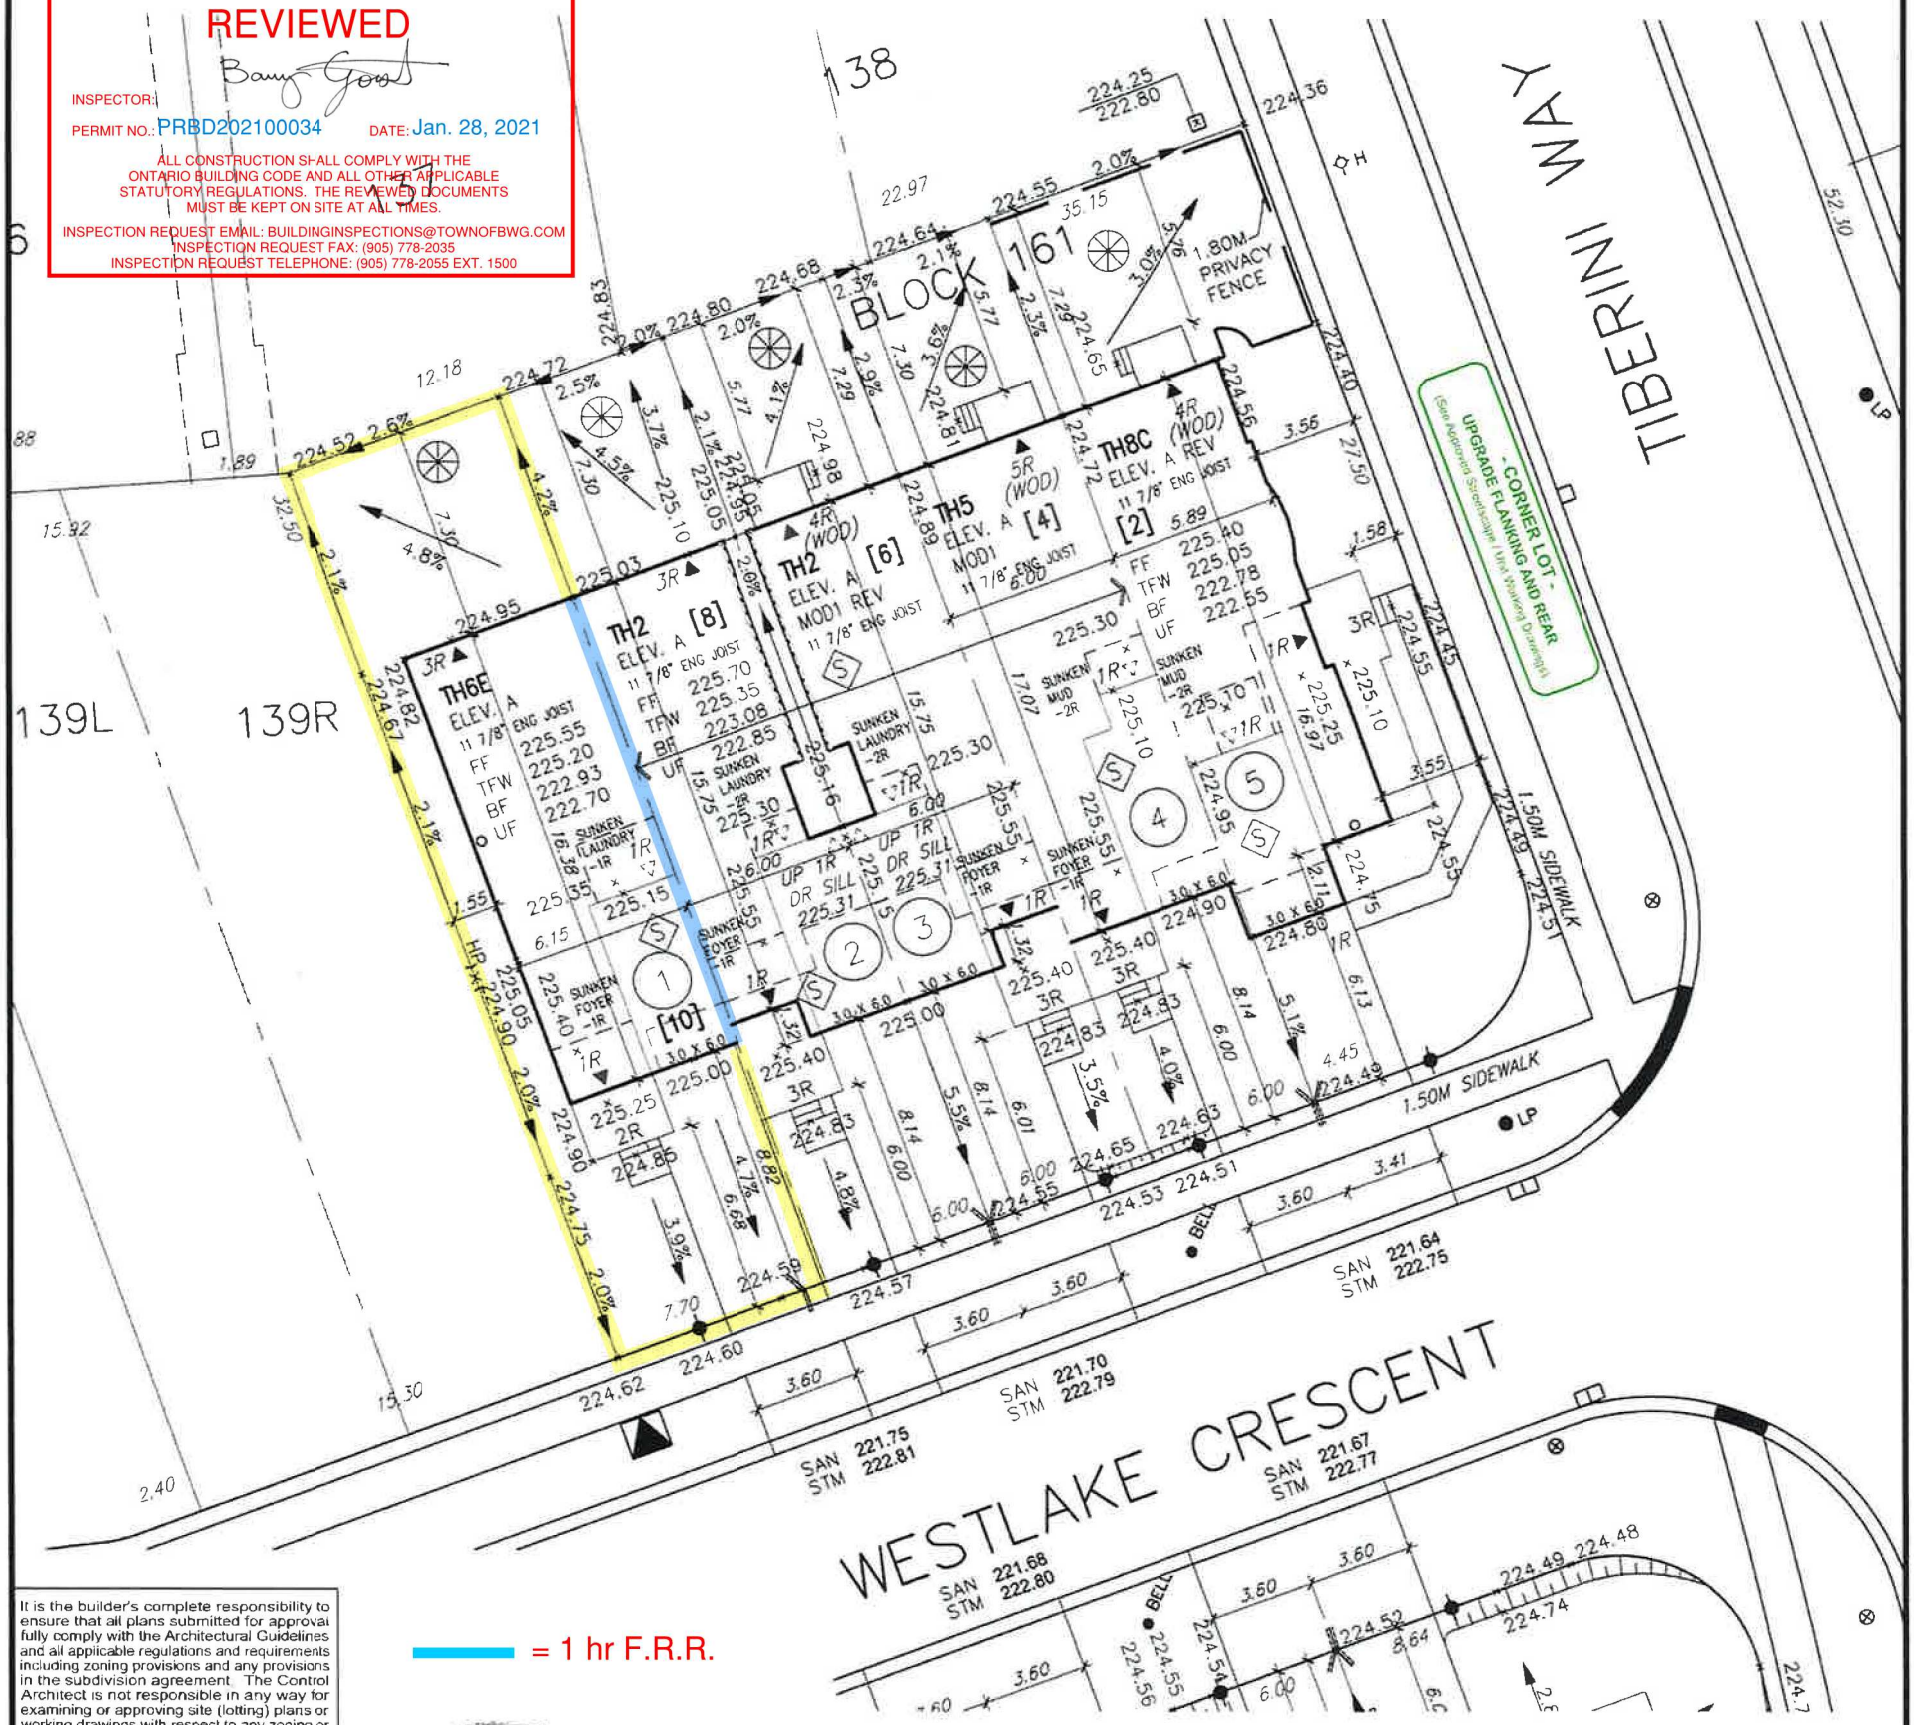

It is the builder's complete responsibility to ensure that all plans submitted for approval fully comply with the Architectural Guidelines and all applicable regulations and requirements including zoning provisions and any provisions in the subdivision agreement. The Control Architect is not responsible in any way for examining or approving site (lotting) plans or working drawings with respect to any zoning or building code or permit matter or that any house can be properly built or located on its lot.

This is to certify that these plans comply with the applicable Architectural Design Guidelines approved by the Town of BRADFORD / WEST GWILLIMBURY.

JOHN G. WILLIAMS LTD., ARCHITECT
ARCHITECTURAL CONTROL REVIEW AND APPROVAL
APPROVED BY:
DATE: Jun. 18, 2018
This stamp certifies compliance with the applicable Design Guidelines only and bears no further professional responsibility.

LICENSED PROFESSIONAL ENGINEER ROSARIO SACCO PROVINCE OF ONTARIO

SITE COPY

BLOCK 161			
LOT NO.	LOT FRONTAGE (M)	LOT AREA (SM)	BUILDING HT (M)
1	7.70	250.25	8.26
2	6.00	195.00	8.52
3	6.00	195.00	8.52
4	6.00	195.00	8.52
5	9.48	301.75	8.29

MUNICIPAL ADDRESS: -

RICHARD – H:\ARCHIVE\WORKING\2016\16023 BW\Site plan\16023-SP.dwg – Wed – Jun 27 2018 – 1:31 PM

file name

project no 13045

PROPOSED VALVE; LP LIGHT POLE; H HYDRANT; WATER SERVICE; TRANSFORMER; DOUBLE STM./SAN CONNECTION; SINGLE STM./SAN CONNECTION; CATCH BASIN; CABLE TELEVISION PEDESTAL; BELL PEDESTAL

_R No. OF RISERS; FF FINISHED FLOOR ELEVATION; ML FINISHED MAIN LEVEL ELEVATION; UF UNDERSIDE FOOTING ELEVATION; BF FIN. BASEMENT FLOOR SLAB; TFW TOP OF FOUNDATION WALL; UFR UNDERSIDE FOOTING AT REAR; UFF UNDERSIDE FOOTING AT FRONT; UFS UNDERSIDE FOOTING AT SIDE; DECK WALK OUT DECK; W.O.B WALK OUT BASEMENT; REV REVERSE PLAN

STREET SIGN [XXXX] MUNICIPAL ADDRESS; MAIL BOX; RETAINING WALL; CHAIN LINK FENCE (SEE LANDSCAPE PLAN); ACOUSTICAL FENCE (SEE LANDSCAPE PLAN); WOOD SCREEN FENCE (SEE LANDSCAPE PLAN); HYDRO SERVICE LATERAL; HYDRO METER; GAS METER; SWALE DIRECTION; EMBANKMENT; LOTS EQUIPPED WITH SUMP PUMP

PROVIDE 3/4" DIA. CLEAR STONE IN THIS AREA; THIS LOT CONTAINS ENGINEERED FILL; AIR CONDITIONER REQUIRED; RAIN WATER DOWNSPOUT LOCATION (DISCHARGE ONTO SPLASHPAD); SIDE WINDOW LOCATION; OPT. DOOR LOCATION; EXTERIOR DOOR LOCATION; REDUCE SIDE YARD

The undersigned has reviewed and takes responsibility for this design and has the qualifications and meets the requirements set out in the Ontario Building Code to be a Designer.

qualification information: Wellington Jno-Baptiste 25591

registration information: VA3 Design Inc. 42658

Builder to verify location of all hydrants, street lights, transformers and other services. If minimum dimensions are not maintained, builder is to relocate at his own expense.
Builder to verify service connection elevations prior to constructing foundations.

VA3 DESIGN
255 Consumers Rd Suite 120
Toronto ON M2J 1R4
t 416.630.2255 f 416.630.4782
va3design.com

URBAN ECOSYSTEMS LTD. HAS REVIEWED THE PROPOSED GRADES AS SHOWN ON THIS PLAN AND HAS FOUND THEM TO BE IN GENERAL CONFORMANCE WITH THE APPROVED PLANS

LOT NO. Block 161A

DATE June 28, 2018

DEVELOPER: **ARG GROUP**

BUILDER: **BAYVIEW WELLINGTON**

CONSULTANT: **URBAN ECO SYSTEMS- CIVIL ENG**
VA3 DESIGN- ARCHITECTURE

MAX BUILDING HEIGHT:	13.0m	LOT AREA:	VARIES m2
BUILDING HEIGHT:	-m	LOT FRONTAGE:	- m
AVERAGE GRADE:	224.87m	LOT COVERAGE:	N/A %

No.	Revision	Date
4	-	-
3	-	-
2	ISSUED FOR PERMIT	JUNE 13-2018
1	ISSUED FOR REVIEW	NOV 06-2017

SAN INVERT: - m
STM INVERT: - m
DESIGNED: - -
DRAWN: RC
SCALE: 1:250
DATE: JUN 12-2018
PLAN: -

SITING & GRADING PLAN

LOT NO: 161A

All drawings specifications, related documents and design are the copyright property of VA3 DESIGN. Reproduction of this property in whole or in part is strictly prohibited without VA3 DESIGN's written permission