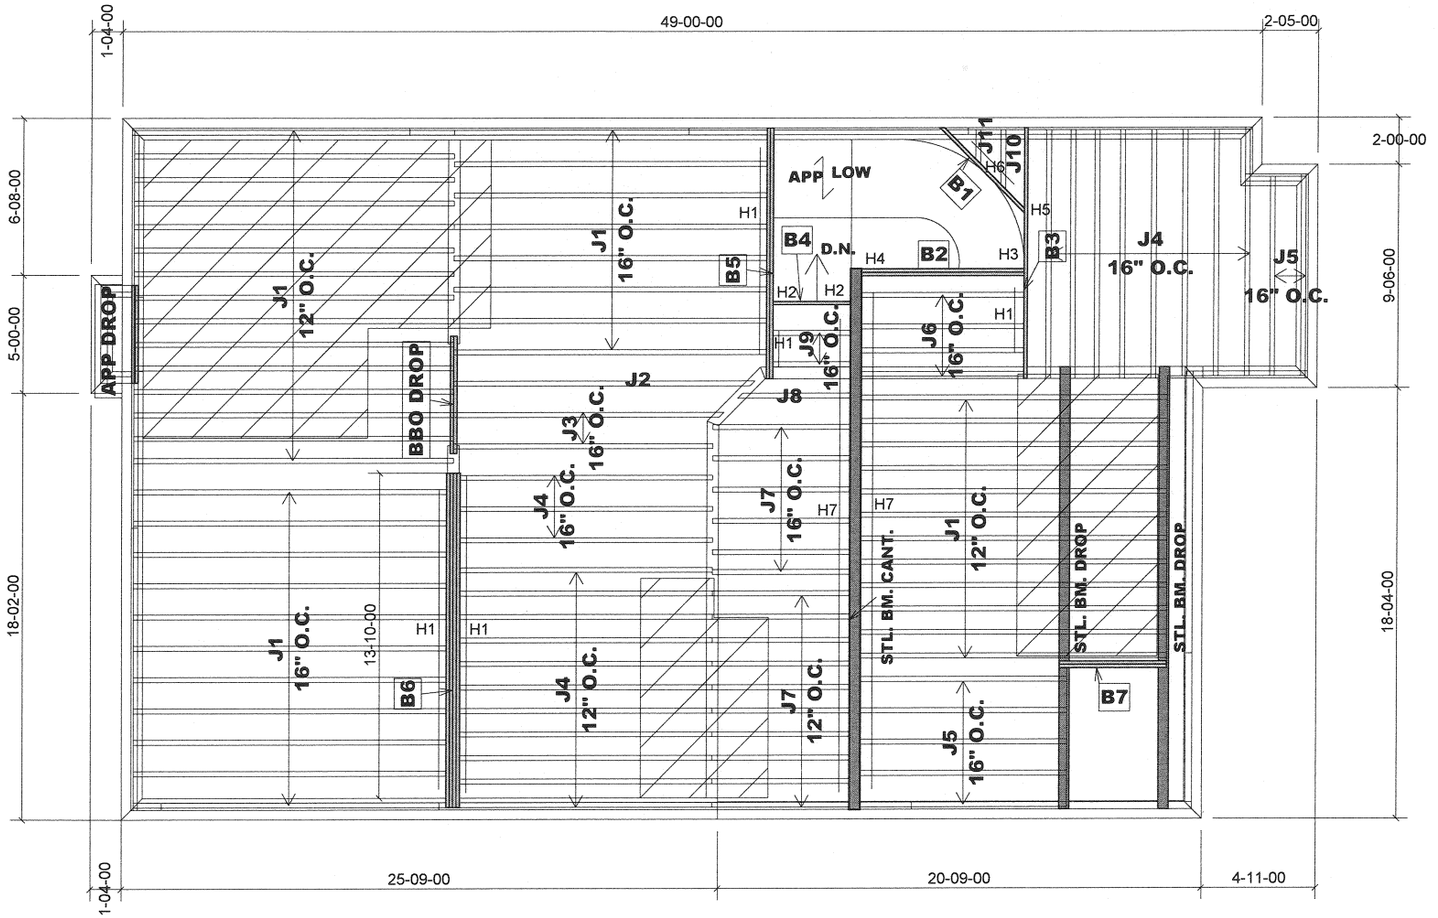

Products				
PlotID	Length	Product	Plies	Net Qty
J1	14-00-00	9 1/2" NI-20	1	46
J2	13-00-00	9 1/2" NI-20	1	1
J3	12-00-00	9 1/2" NI-20	1	2
J4	11-00-00	9 1/2" NI-20	1	22
J5	9-00-00	9 1/2" NI-20	1	7
J6	7-00-00	9 1/2" NI-20	1	4
J7	6-00-00	9 1/2" NI-20	1	16
J8	5-00-00	9 1/2" NI-20	1	1
J9	4-00-00	9 1/2" NI-20	1	2
J10	3-00-00	9 1/2" NI-20	1	1
J11	2-00-00	9 1/2" NI-20	1	1
B6	15-00-00	VERSALAM-10 2.0E	4	4
B3	11-00-00	VERSALAM-10 2.0E	1	1
B5	11-00-00	VERSALAM-10 2.0E	2	2
B2	7-00-00	VERSALAM-10 2.0E	2	2
B1	6-00-00	VERSALAM-10 2.0E	1	1
B7	5-00-00	VERSALAM-10 2.0E	2	2
B4	4-00-00	VERSALAM-10 2.0E	1	1

HANGERS SCHEDULE

H1----------LT259
H2----------HUS1.81/10
H3----------HGUS410
H4----------HUC410
H5----------LSSUI25
H6----------LSSUH310
H7----------LF259

1-2x6 SPF#2 Squash Block req'd on one side of joists under interior load bearing wall

Multiple squash blocks are required under concentrated loads

Joists spacing under ceramic tile is 12"o/c

Ceramic tiles application is as per O.B.C 9.30.6

Do not scale - refer to architectural plans for dimensions

MODEL : 38-2
ELEVATION A & B

SECOND FLOOR FRAMING

Ceramic Tile
Ceramic Tile

RIMBOARD

1-1/8" X 9 1/2" O.S.B

SUBFLOOR - 5/8" NAILED & GLUED

APP - AS PER PLAN
BBO - BEAM BY OTHERS

JT: 40297/79712
File: 253717

Builder: GOLD PARK
Project: HUNTINGTON & NASHVILLE

Location: KLEINBURG
Date: May 12/15

Designer: MQ
Sheet: 1 of 2

Alpa Roof Trusses Inc.
Maple, Ontario

Salesperson: Derek Frankfort
Home Lumber

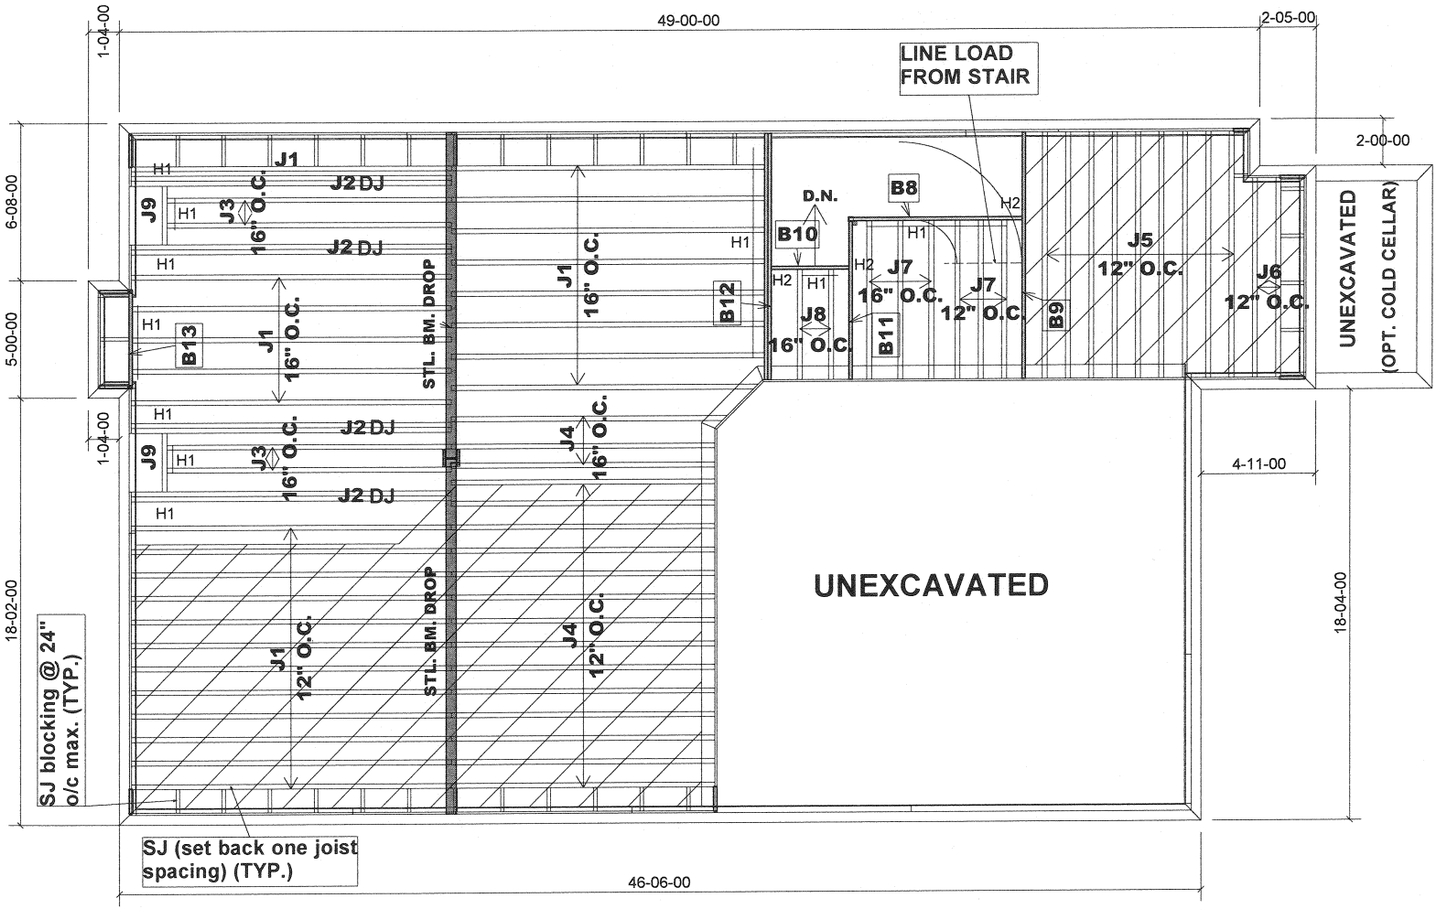

Products				
PlotID	Length	Product	Plies	Net Qty
J1	14-00-00	9 1/2" NI-20	1	26
J2	14-00-00	9 1/2" NI-20	2	8
J3	13-00-00	9 1/2" NI-20	1	4
J4	12-00-00	9 1/2" NI-20	1	17
J5	11-00-00	9 1/2" NI-20	1	9
J6	9-00-00	9 1/2" NI-20	1	2
J7	7-00-00	9 1/2" NI-20	1	6
J8	5-00-00	9 1/2" NI-20	1	2
J9	3-00-00	9 1/2" NI-20	1	2
B9	11-00-00	VERSALAM-10 2.0E	1	1
B12	11-00-00	VERSALAM-10 2.0E	2	2
B8	8-00-00	VERSALAM-10 2.0E	1	1
B11	7-00-00	VERSALAM-10 2.0E	1	1
B13	5-00-00	VERSALAM-10 2.0E	1	1
B10	4-00-00	VERSALAM-10 2.0E	1	1

BLOCKING: 9 1/2" NI-20 --- 44 FEET

HANGERS SCHEDULE

H1----------LT259
H2----------HUS1.81/10

RIMBOARD

1-1/8" X 9 1/2" O.S.B

SUBFLOOR - 5/8" NAILED & GLUED

APP - AS PER PLAN
BBO - BEAM BY OTHERS

1-2x6 SPF#2 Squash Block req'd on one side of joists under interior load bearing wall

Multiple squash blocks are required under concentrated loads

Joists spacing under ceramic tile is 12"o/c

Ceramic tiles application is as per O.B.C 9.30.6

Do not scale - refer to architectural plans for dimensions

MODEL : 38-2
ELEVATION A & B

GROUND FLOOR FRAMING

Ceramic Tile
Ceramic Tile

JT: 40297/79712
File: 253717

Builder: GOLD PARK
Project: HUNTINGTON & NASHVILLE

Location: KLEINBURG
Date: May 12/15

Designer: MQ
Sheet: 2 of 2

Alpa Roof Trusses Inc.
Maple, Ontario

Salesperson: Derek Frankfort
Home Lumber