REAR UPGRADE ELEVATION 'B'

REAR ELEVATION 'A'
CORNER UPG - OPT SECOND

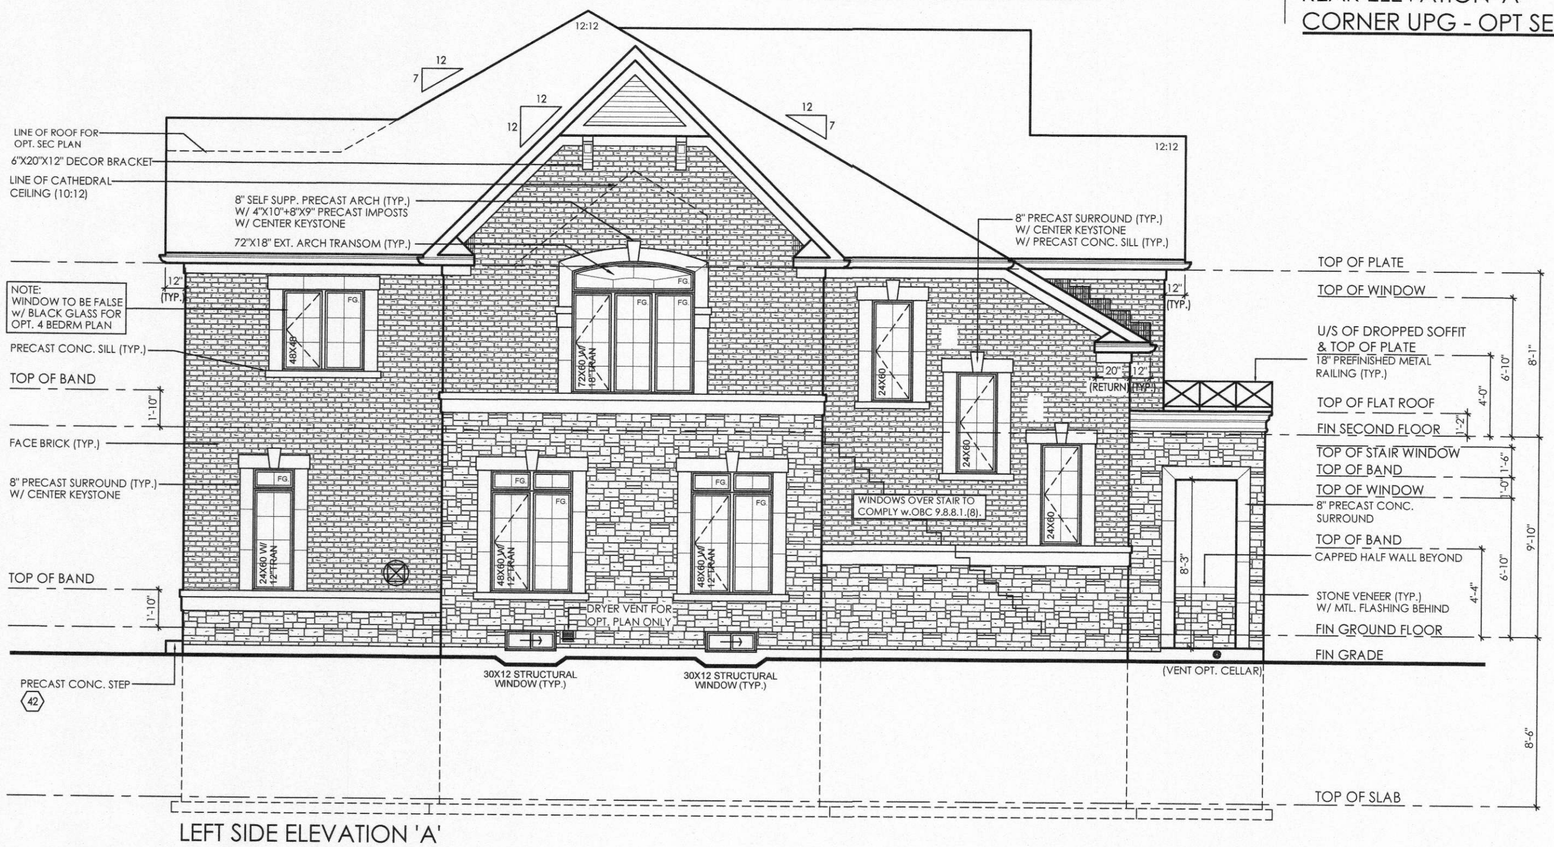


LEFT SIDE ELEVATION 'A'
CORNER UPGRADE

RN design
Imagine ▸ Inspire ▸ Create

I, JORGE MORENO DECLARE THAT I HAVE REVIEWED AND TAKEN DESIGN RESPONSIBILITY FOR THE DESIGN WORK ON BEHALF OF **RN DESIGN LTD.** UNDER DIVISION C, PART-3 SUBSECTION-3.2.4 OF THE BUILDING CODE. I AM QUALIFIED AND THE FIRM IS REGISTERED IN THE APPROPRIATE CLASSES / CATEGORIES.

QUALIFIED DESIGNER BCIN: 47245
FIRM BCIN: 26995
DATE:
SIGNATURE:

It is the builder's complete responsibility to ensure that all plans submitted for approval fully comply with the Architectural Guidelines and all applicable regulations and requirements including zoning provisions and any provisions in the subdivision agreement. The Control Architect is not responsible in any way for examining or approving site (lotting) plans or working drawings with respect to any zoning or building code or permit matter or that any house can be properly built or located on its lot.

This is to certify that these plans comply with the applicable Architectural Design Guidelines approved by the City of BRAMPTON.

ARCHITECTURAL REVIEW & APPROVAL
NOV 03 2017
John G. Williams Limited, Architect

| # | revisions | date | dwn | chk |
|---|---|---|---|---|
| 1 | ISSUED FOR CLIENT REVIEW | 2017-08-10 | MM | JM |
| 2 | REVISED PER FLOOR/TRUSS COORD | 31-AUG-17 | MM | JM |
| 3 | ADDED REAR UPGRADE ELEV. 'B' FOR LOT 1BR | 03-NOV-17 | JM | JM |
| 4 | | | | |
| 5 | | | | |
| 6 | | | | |
| 7 | | | | |
| 8 | | | | |
| 9 | | | | |
| 10 | | | | |
| 11 | | | | |
| 12 | | | | |

client
Gold Park Homes

project
Mclaughlin and Mayfield

model
SD-6
Brampton

project #
13098

scale
3/16" = 1'0"

lot(s)

A15