1 UNIT 3101-CORNER
ELEV. 'B'

BLOCK 10 - LEFT SIDE ELEVATION

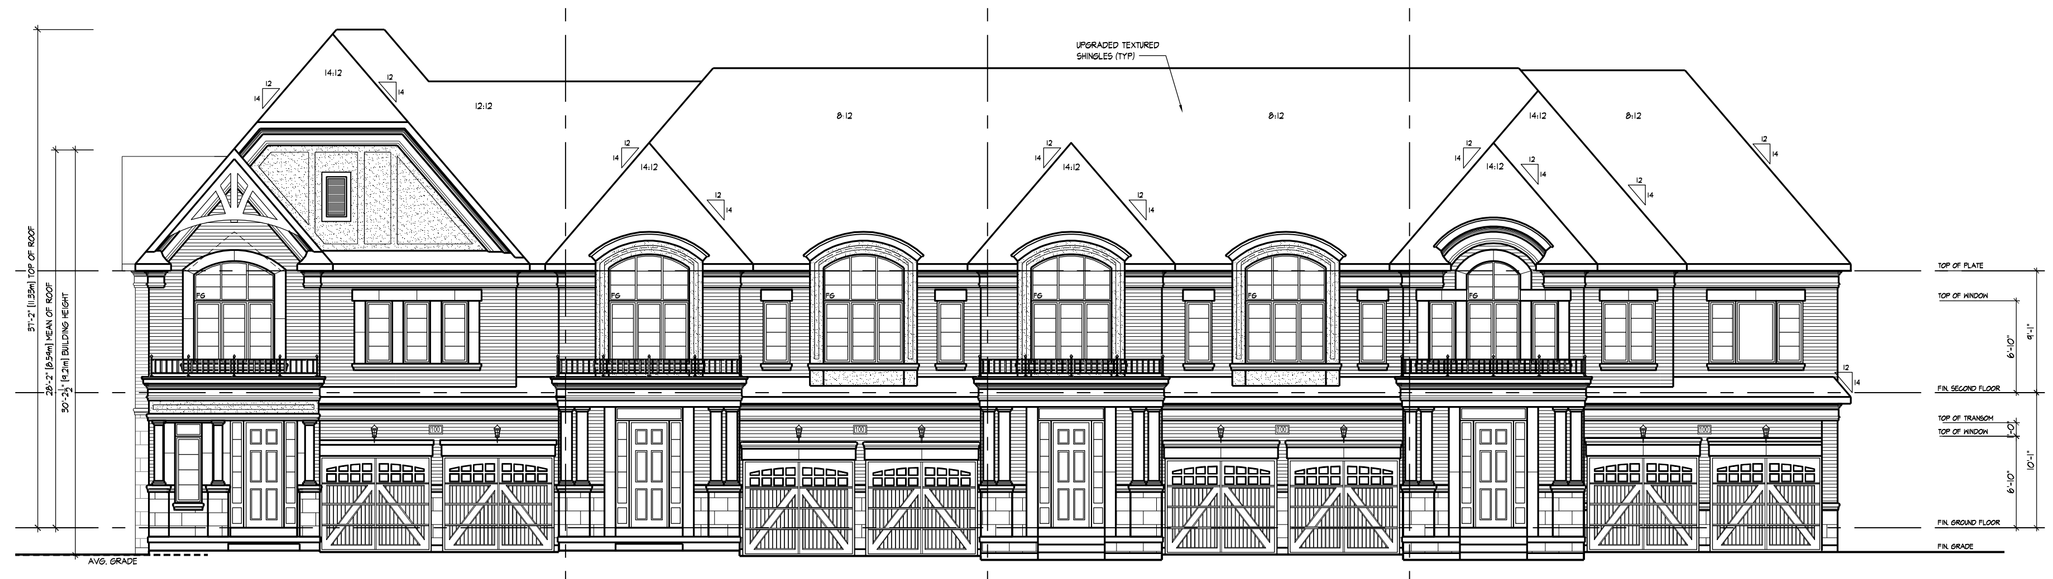

1 UNIT 3101-CORNER
ELEV. 'B'

BLOCK 10 - FRONT ELEVATION

2 UNIT 3103
ELEV. 'B'

3 UNIT 3103
ELEV. 'B'

4 UNIT 3103 - END
ELEV. 'B'

NOTE:
ALL PORCH STEPS TO BE POURED IN PLACE CONCRETE W/ MASONRY VENEER ON THE SIDES.
USE LANDSCAPE STEPS WHEN REQUIRED.

4 UNIT 3103 - END
ELEV. 'B'

3 UNIT 3103
ELEV. 'B'

2 UNIT 3103
ELEV. 'B'

1 UNIT 3101-CORNER
ELEV. 'B'

BLOCK 10 - REAR ELEVATION

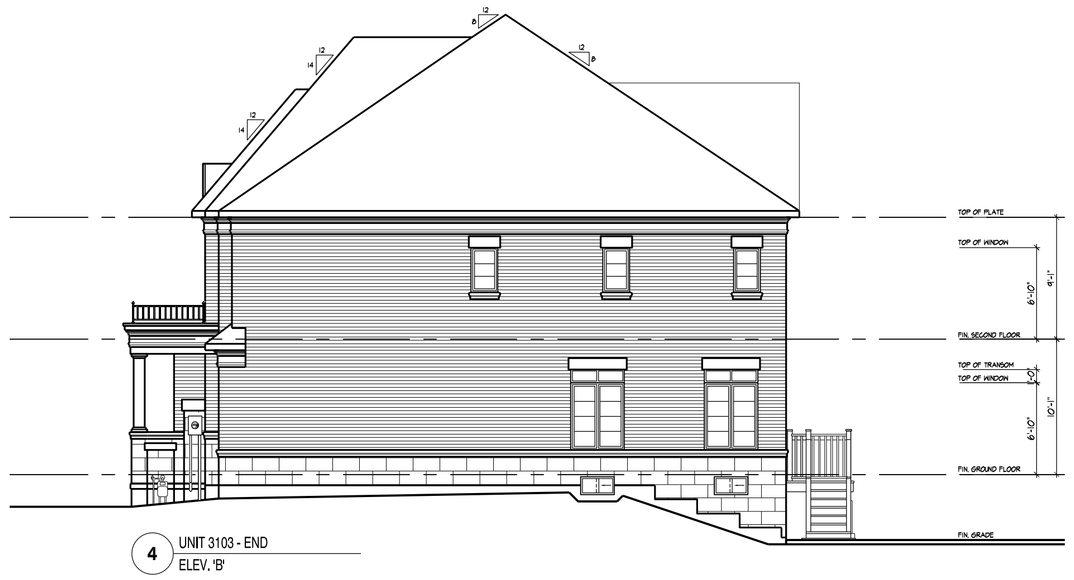

4 UNIT 3103 - END
ELEV. 'B'

BLOCK 10 - RIGHT SIDE ELEVATION

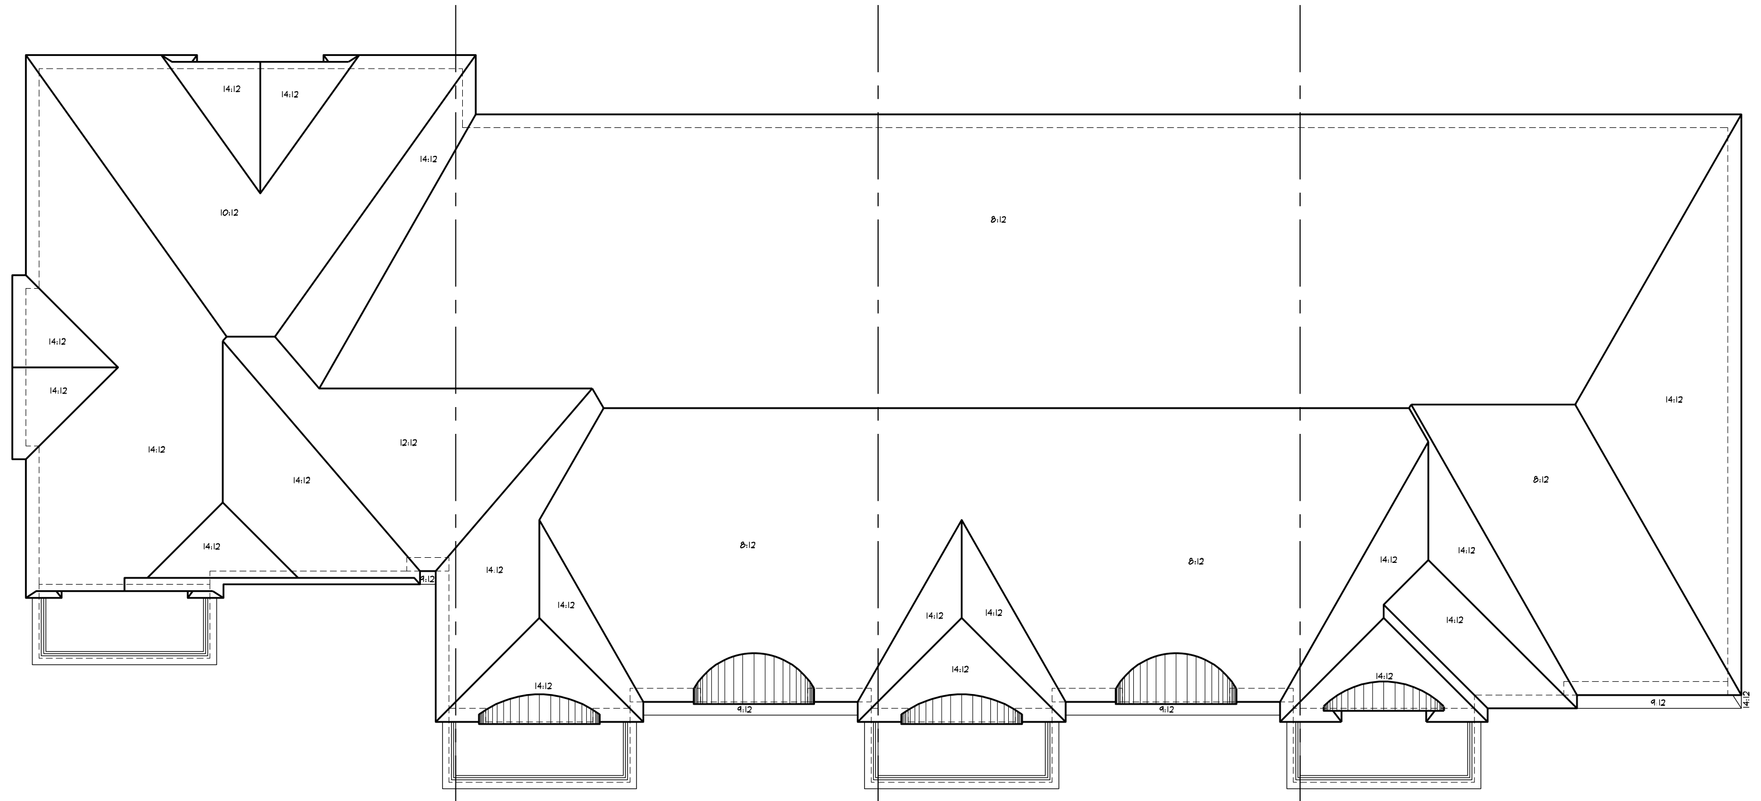

1 UNIT 3101-CORNER
ELEV. 'B'

2 UNIT 3103
ELEV. 'B'

3 UNIT 3103
ELEV. 'B'

4 UNIT 3103 - END
ELEV. 'B'

BLOCK 10 - ROOF PLAN

BUILDING AREA	5566.47 sq ft
INCLUDING COLD CELLARS	517.14 sq m

It is the builder's complete responsibility to ensure that all plans submitted for approval fully comply with the Architectural Guidelines and all applicable regulations and requirements including zoning provisions and any provisions in the subdivision agreement. The Control Architect and the municipality are not responsible for examining or approving site (lotting) plans or working drawings with respect to any zoning or building code or permit matter or that any house can be properly built or located on its lot.

This is to certify that these plans comply with the applicable Architectural Design Guidelines approved by the City of VAUGHAN.

NO.	DESCRIPTION	YYYY.MM.DD	BY
5.	-	-	-
4.	-	-	-
3.	-	-	-
2.	REVISED AS PER AC COMMENTS	2018/03/16	OF
1.	ISSUED FOR SITE PLAN APPROVAL	2018/03/08	OF

REVISIONS

THE UNDERSIGNED HAS REVIEWED AND TAKES RESPONSIBILITY FOR THIS DESIGN AND HAS THE QUALIFICATIONS AND MEETS THE REQUIREMENTS SET OUT IN THE ONTARIO BUILDING CODE TO BE A DESIGNER.

QUALIFICATION INFORMATION

Odn Fairbarn		20201
NAME	SIGNATURE	BCIN
REGISTRATION INFORMATION		
HUNT DESIGN ASSOCIATES INC.		19695

HUNT DESIGN ASSOCIATES INC.
www.huntdesign.ca
8966 Woodbine Ave, Markham, ON L3R 0J7
T 905.737.5133 F 905.737.7326 email: hda@huntdesign.ca

GOLDPARK HOMES - 217014
PINE VALLEY DRIVE, VAUGHAN, ONTARIO

BLOCK 10
LOTS 1 to 4

BLOCK ELEVATIONS & ROOF PLAN

-	REV. 2018/03/16
Scale: 1/8"=1'-0"	Drawn By: O FAIRBARN
	Checked By: OF
File Number: 217014DT-BLOCKS 7 to 12	Page Number: 10 of 18

BLOCK NUMBER 10

All drawings specifications related documents and design are the copyright property of Hunt Design Associates (H.D.A). Reproduction of this property in whole or in part is strictly prohibited without H.D.A.'s written permission (H.D.A. assumes no responsibility or liability for this property unless it bears the appropriate BCIN number and original signature.)

XCAP4BR | FRI MAR 16 9:39:43 AM | K:\PROJECTS\2017\217014\GOLDSEB\ONTOWNS\PA BLOCKS\217014DT-BLOCKS 7 TO 12.DWG