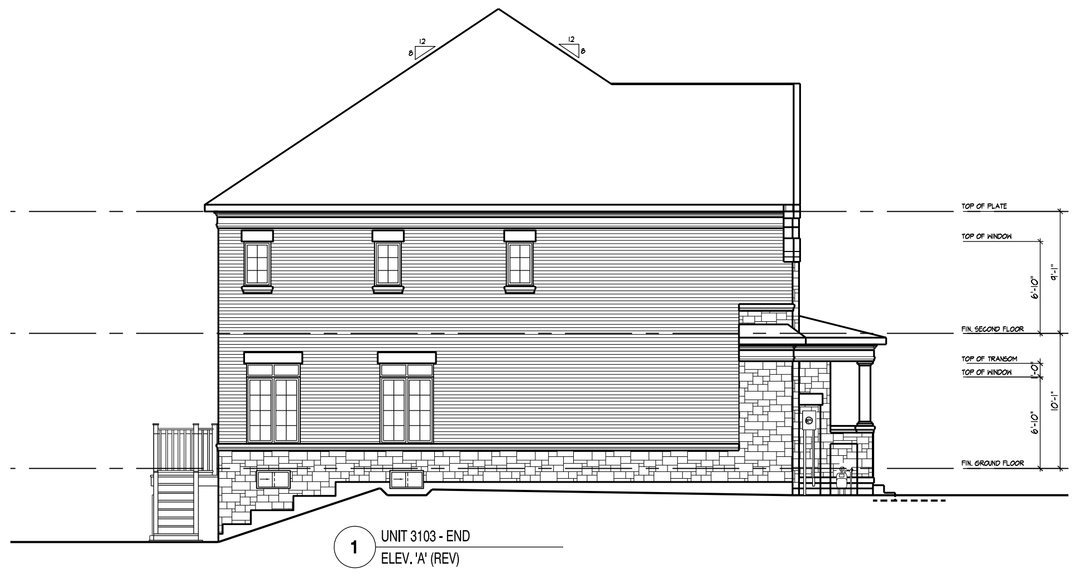

1 UNIT 3103 - END
ELEV. 'A' (REV)

BLOCK 11 - LEFT SIDE ELEVATION

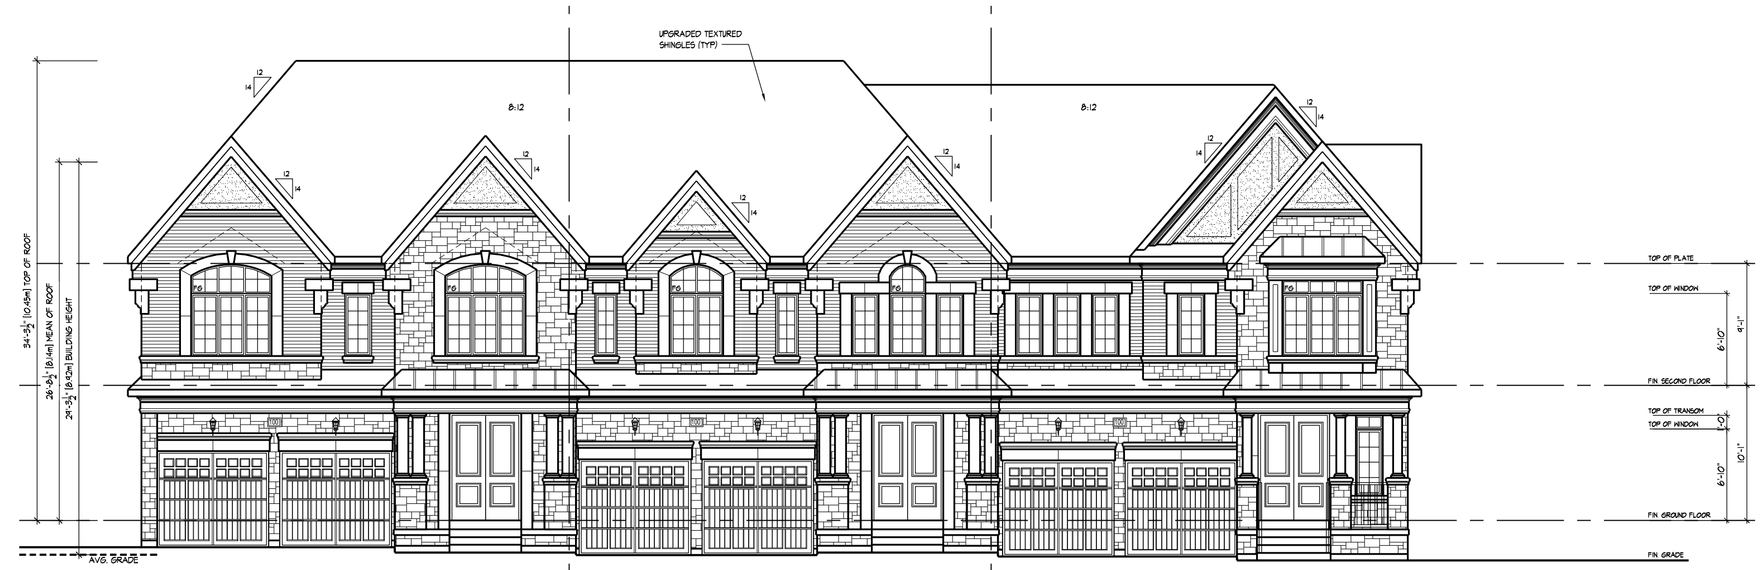

1 UNIT 3103 - END
ELEV. 'A' (REV)

BLOCK 11 - FRONT ELEVATION

2 UNIT 3103
ELEV. 'A' (REV)

NOTE:
ALL PORCH STEPS TO BE POURED IN PLACE CONCRETE W/ MASONRY VENEER ON THE SIDES.
USE LANDSCAPE STEPS WHEN REQUIRED.

3 UNIT 3101 - END
ELEV. 'A' (REV)

3 UNIT 3101 - END
ELEV. 'A' (REV)

BLOCK 11 - REAR ELEVATION

2 UNIT 3103
ELEV. 'A' (REV)

1 UNIT 3103 - END
ELEV. 'A' (REV)

3 UNIT 3101 - END
ELEV. 'A' (REV)

BLOCK 11 - RIGHT SIDE ELEVATION

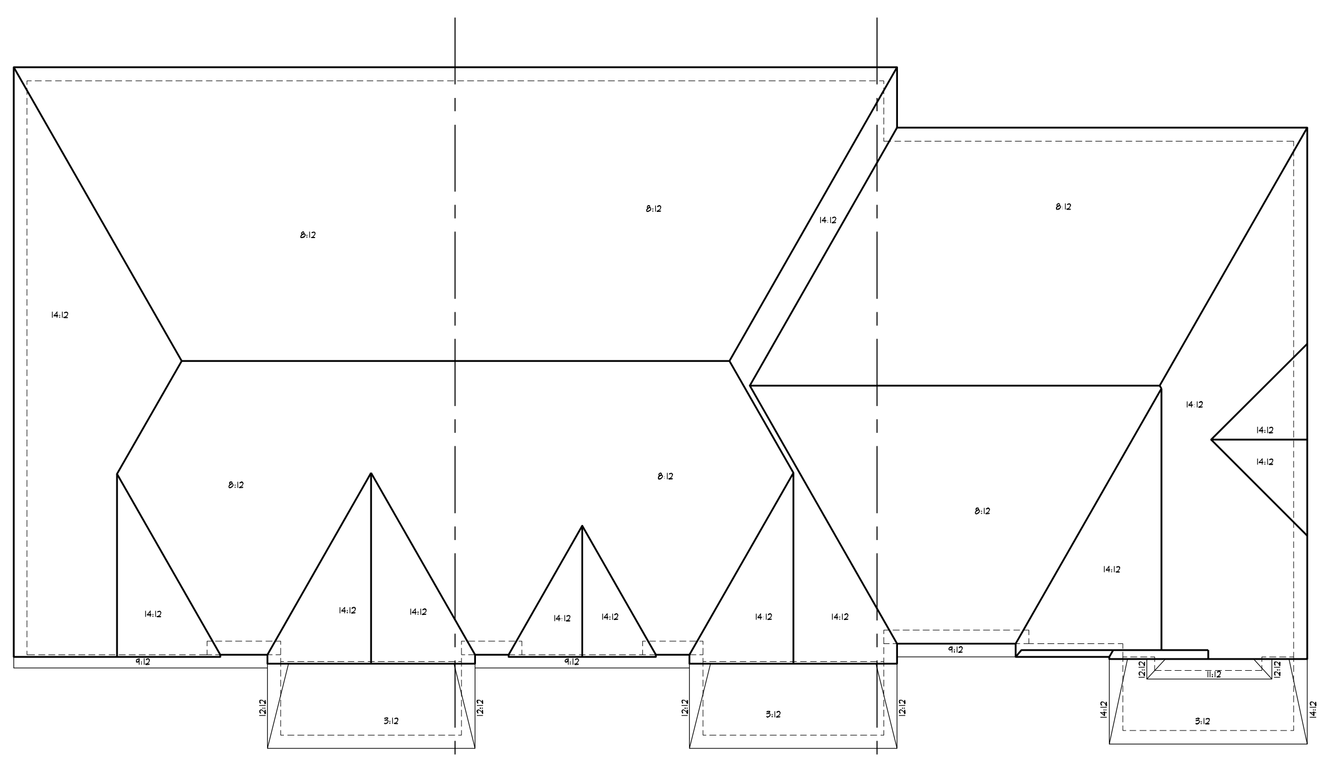

1 UNIT 3103 - END
ELEV. 'A' (REV)

2 UNIT 3103
ELEV. 'A' (REV)

3 UNIT 3101 - END
ELEV. 'A' (REV)

BLOCK 11 - ROOF PLAN

BUILDING AREA INCLUDING COLD CELLARS	4129.51 sq ft 383.64 sq m

It is the builder's complete responsibility to ensure that all plans submitted for approval fully comply with the Architectural Guidelines and all applicable regulations and requirements including zoning provisions and any provisions of the Subdivision Agreement. The Architect is not responsible in any way for examining or approving site (lotting) plans or working drawings with respect to any zoning or building code or permit matter or that any house can be properly built or located on its lot.

This is to certify that these plans comply with the applicable Architectural Design Guidelines approved by the City of VAUGHAN.

NO.	DESCRIPTION	YYYY.MM.DD	BY
5.	-	.	.
4.	-	.	.
3.	-	.	.
2.	REVISED AS PER AC COMMENTS	2018/03/16	OF
1.	ISSUED FOR SITE PLAN APPROVAL	2018/03/08	OF

REVISIONS

THE UNDERSIGNED HAS REVIEWED AND TAKES RESPONSIBILITY FOR THIS DESIGN AND HAS THE QUALIFICATIONS AND MEETS THE REQUIREMENTS SET OUT IN THE ONTARIO BUILDING CODE TO BE A DESIGNER.

QUALIFICATION INFORMATION

NAME	SIGNATURE	BCIN
Orin Fairbarn		20201

REGISTRATION INFORMATION

HUNT DESIGN ASSOCIATES INC.	19695

HUNT DESIGN ASSOCIATES INC.
www.huntdesign.ca
8966 Woodbine Ave, Markham, ON L3R 0J7
T 905.737.5133 F 905.737.7236 email: hda@huntdesign.ca

GOLDPARK HOMES - 217014
PINE VALLEY DRIVE, VAUGHAN, ONTARIO

BLOCK 11
LOTS 1 to 3

BLOCK ELEVATIONS & ROOF PLAN

- REV. 2018/03/16

Scale	Drawn By	Checked By
1/8"=1'-0"	O FAIRBARN	OF

File Number	Page Number
217014DT-BLOCKS 7 to 12	11 of 18

BLOCK NUMBER 11

All drawings specifications related documents and design are the copyright property of Hunt Design Associates (H.D.A). Reproduction of this property in whole or in part is strictly prohibited without H.D.A.'s written permission (H.D.A. assumes no responsibility or liability for this property unless it bears the appropriate BCIN number and original signature.)

DATE: 18, 03, 16 | TIME: 9:18 AM | USERNAME: C:\USERS\OFAIRBARN\DROPBOX\HUNT DESIGN\HUNT DESIGN TEAM FOLDER\217014 GOLDPARK PINE VALLEY\217014DT-BLOCKS 7 TO 12.DWG