BUILDING AREA INCLUDING COLD CELLARS	5516.97 sq ft 512.54 sq m

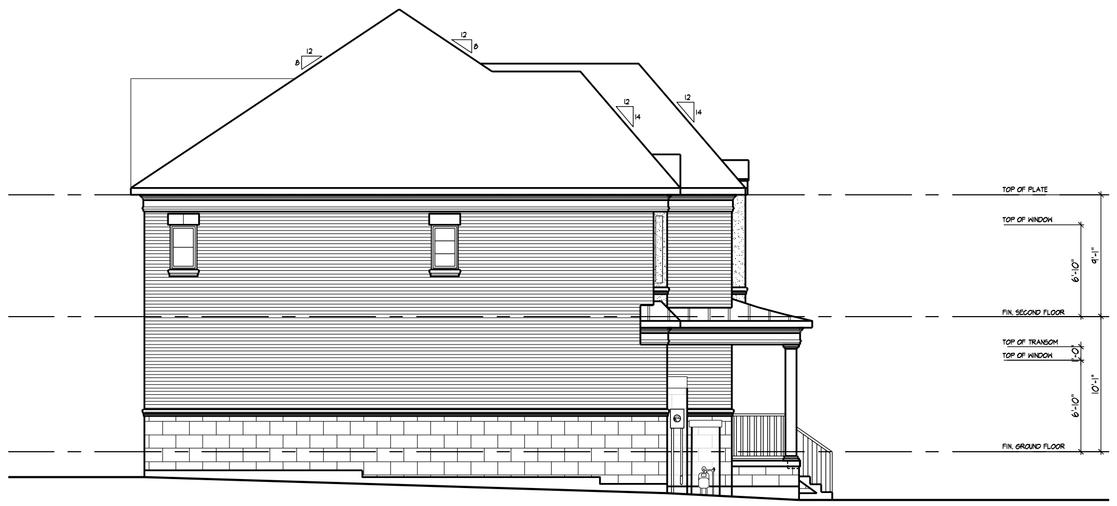

1 UNIT 3102 - END
ELEV. 'B' (REV)

BLOCK 14 - LEFT SIDE ELEVATION

1 UNIT 3102 - END
ELEV. 'B' (REV)

2 UNIT 3102
ELEV. 'B' (REV)

3 UNIT 3102
ELEV. 'B' (REV)

4 UNIT 3104 - END
ELEV. 'A' (REV)

BLOCK 14 - FRONT ELEVATION

NOTE:
ALL PORCH STEPS TO BE POURED IN PLACE CONCRETE W/ MASONRY VENEER ON THE SIDES.
USE LANDSCAPE STEPS WHEN REQUIRED.

4 UNIT 3104 - END
ELEV. 'A' (REV)

3 UNIT 3102
ELEV. 'B' (REV)

2 UNIT 3102
ELEV. 'B' (REV)

1 UNIT 3102 - END
ELEV. 'B' (REV)

BLOCK 14 - REAR ELEVATION

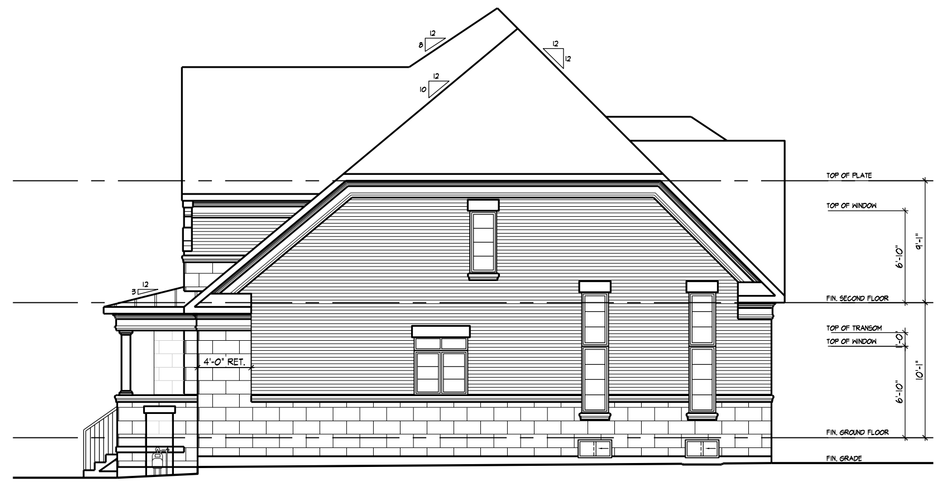

4 UNIT 3104 - END
ELEV. 'A' (REV)

BLOCK 14 - RIGHT SIDE ELEVATION

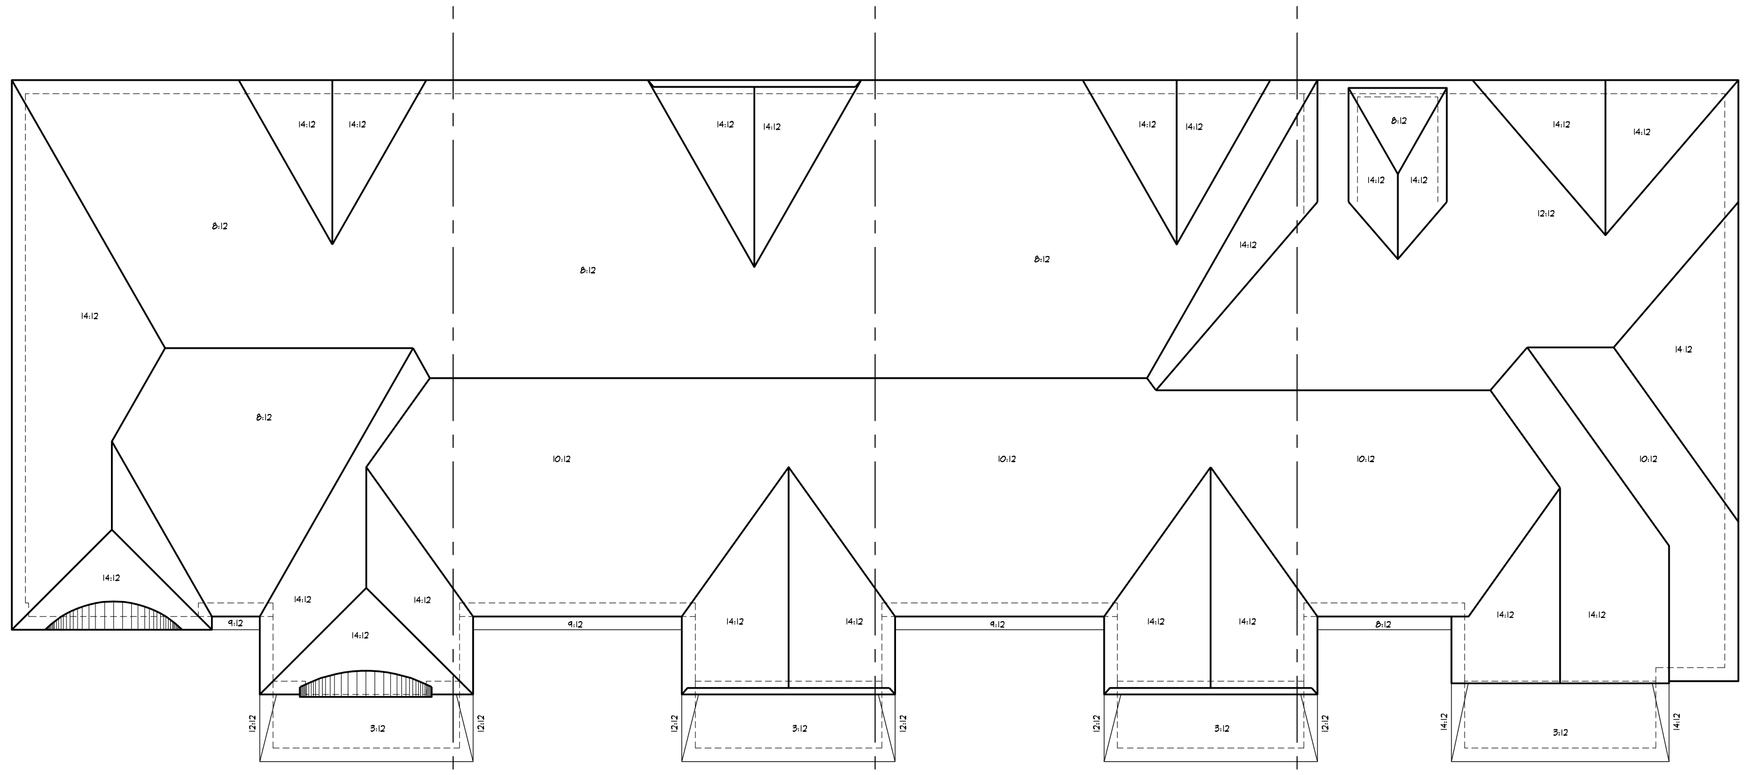

1 UNIT 3102 - END
ELEV. 'B' (REV)

2 UNIT 3102
ELEV. 'B' (REV)

3 UNIT 3102
ELEV. 'B' (REV)

4 UNIT 3104 - END
ELEV. 'A' (REV)

BLOCK 14 - ROOF PLAN

It is the builder's complete responsibility to ensure that all plans submitted for approval fully conform to the zoning by-law in effect and all applicable regulations and requirements (including zoning provisions and any provisions in the subdivision agreement. The Control Architect is not responsible in any way for any errors or omissions in the building or working drawings with respect to any zoning or building code or permit matter or that any house can be properly built or located on its lot.

This is to certify that these plans comply with the applicable Architectural Design Guidelines approved by the City of VAUGHAN.

NO.	DESCRIPTION	YYYY.MM.DD	BY
5.	-	-	-
4.	-	-	-
3.	-	-	-
2.	REVISED AS PER AC COMMENTS	2018/03/16	OF
1.	ISSUED FOR SITE PLAN APPROVAL	2018/03/08	OF

REVISIONS

THE UNDERSIGNED HAS REVIEWED AND TAKES RESPONSIBILITY FOR THIS DESIGN AND HAS THE QUALIFICATIONS AND MEETS THE REQUIREMENTS SET OUT IN THE ONTARIO BUILDING CODE TO BE A DESIGNER.

QUALIFICATION INFORMATION:

NAME	SIGNATURE	BCIN
Orin Fairbarn		20201

REGISTRATION INFORMATION:

HUNT DESIGN ASSOCIATES INC.	19995

HUNT DESIGN ASSOCIATES INC.
www.huntdesign.ca
8966 Woodbine Ave, Markham, ON L3R 0J7
T 905.737.5133 F 905.737.7326 email: hdai@huntdesign.ca

GOLDPARK HOMES - 217014
PINE VALLEY DRIVE, VAUGHAN, ONTARIO

BLOCK 14
LOTS 1 to 4

BLOCK ELEVATIONS & ROOF PLAN

- REV.2018/03/16

Scale	Drawn By	Checked By
1/8"=1'-0"	O FAIRBARN	OF

File Number	Page Number
217014DT-BLOCKS 13 to 18	14 of 18

BLOCK NUMBER 14

All drawings specifications related documents and design are the copyright property of Hunt Design Associates (H.D.A.). Reproduction of this property in whole or in part is strictly prohibited without H.D.A.'s written permission (H.D.A. assumes no responsibility or liability for this property unless it bears the appropriate BCIN number and original signature.)

V:\JOBS\2017\217014\CAD\DWGS\217014DT-BLOCKS 13 TO 18.DWG Layout: BLK 14 - ELEVS Model: BLK 14 - ROOF PLAN