BUILDING AREA INCLUDING COLD CELLARS	6439.21 sq ft 598.22 sq m

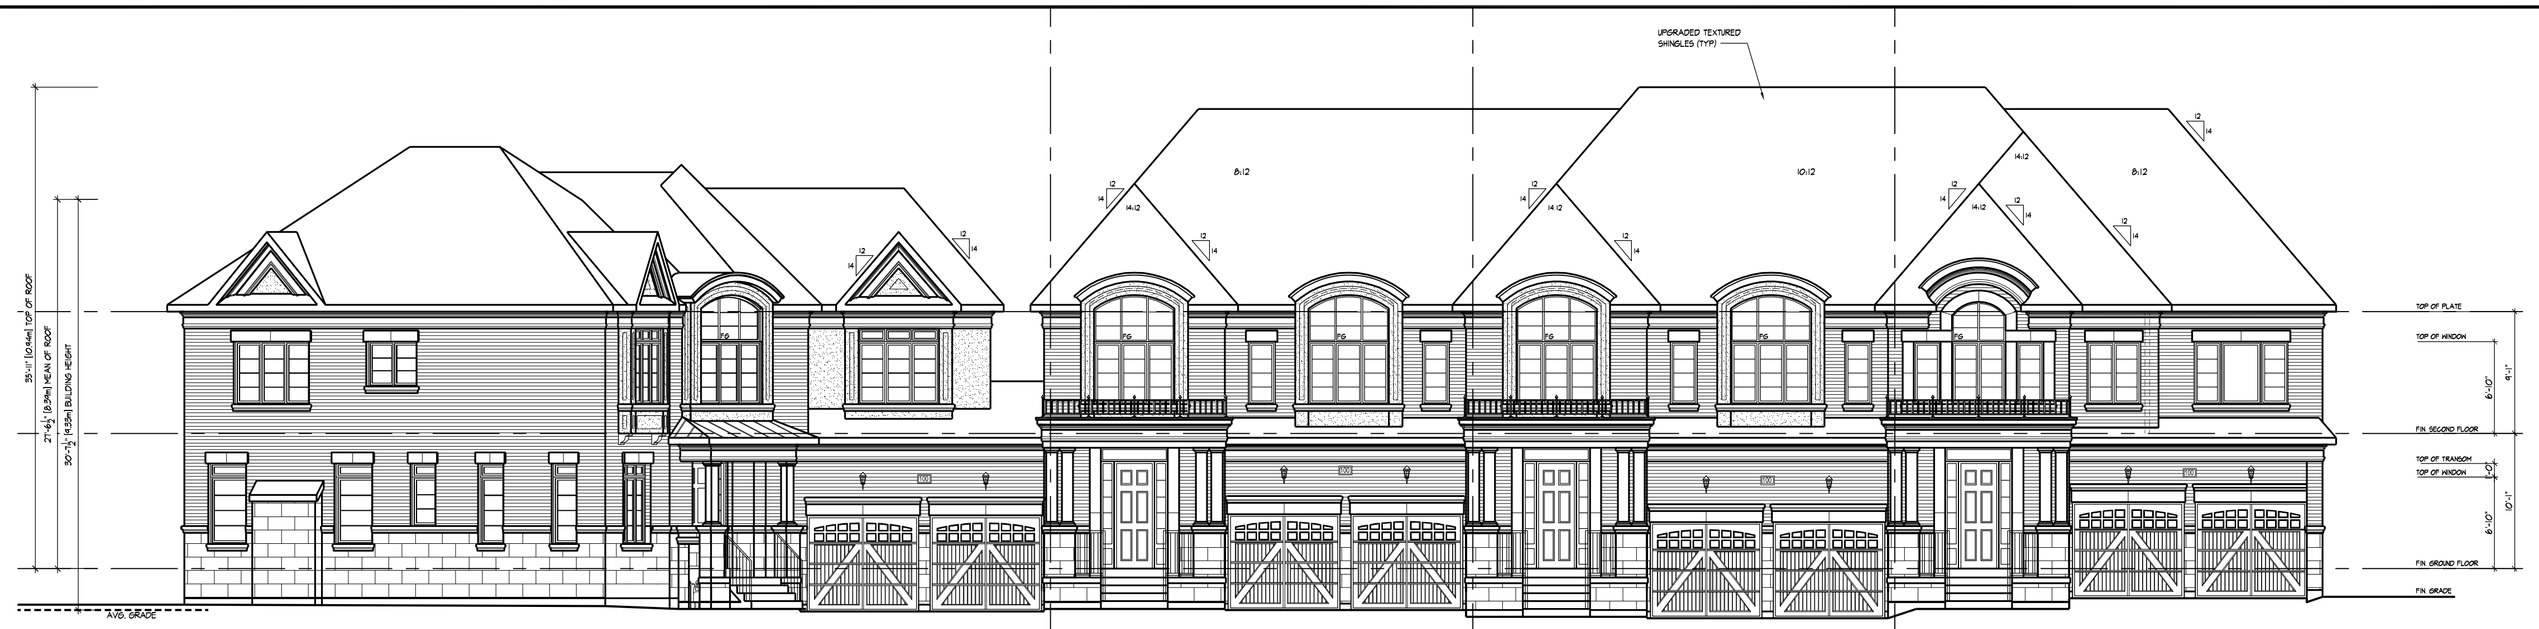

1 UNIT 3106 MOD. ELEV. 'B'
2 UNIT 3103 ELEV. 'B'
3 UNIT 3103 ELEV. 'B'
4 UNIT 3103 - END ELEV. 'B'

BLOCK 18 - FRONT ELEVATION

NOTE:
ALL PORCH STEPS TO BE POURED IN PLACE CONCRETE W/ MASONRY VENEER ON THE SIDES.
USE LANDSCAPE STEPS WHEN REQUIRED.

4 UNIT 3103 - END ELEV. 'B'
3 UNIT 3103 ELEV. 'B'
2 UNIT 3103 ELEV. 'B'
1 UNIT 3106 MOD. ELEV. 'B'

BLOCK 18 - REAR ELEVATION

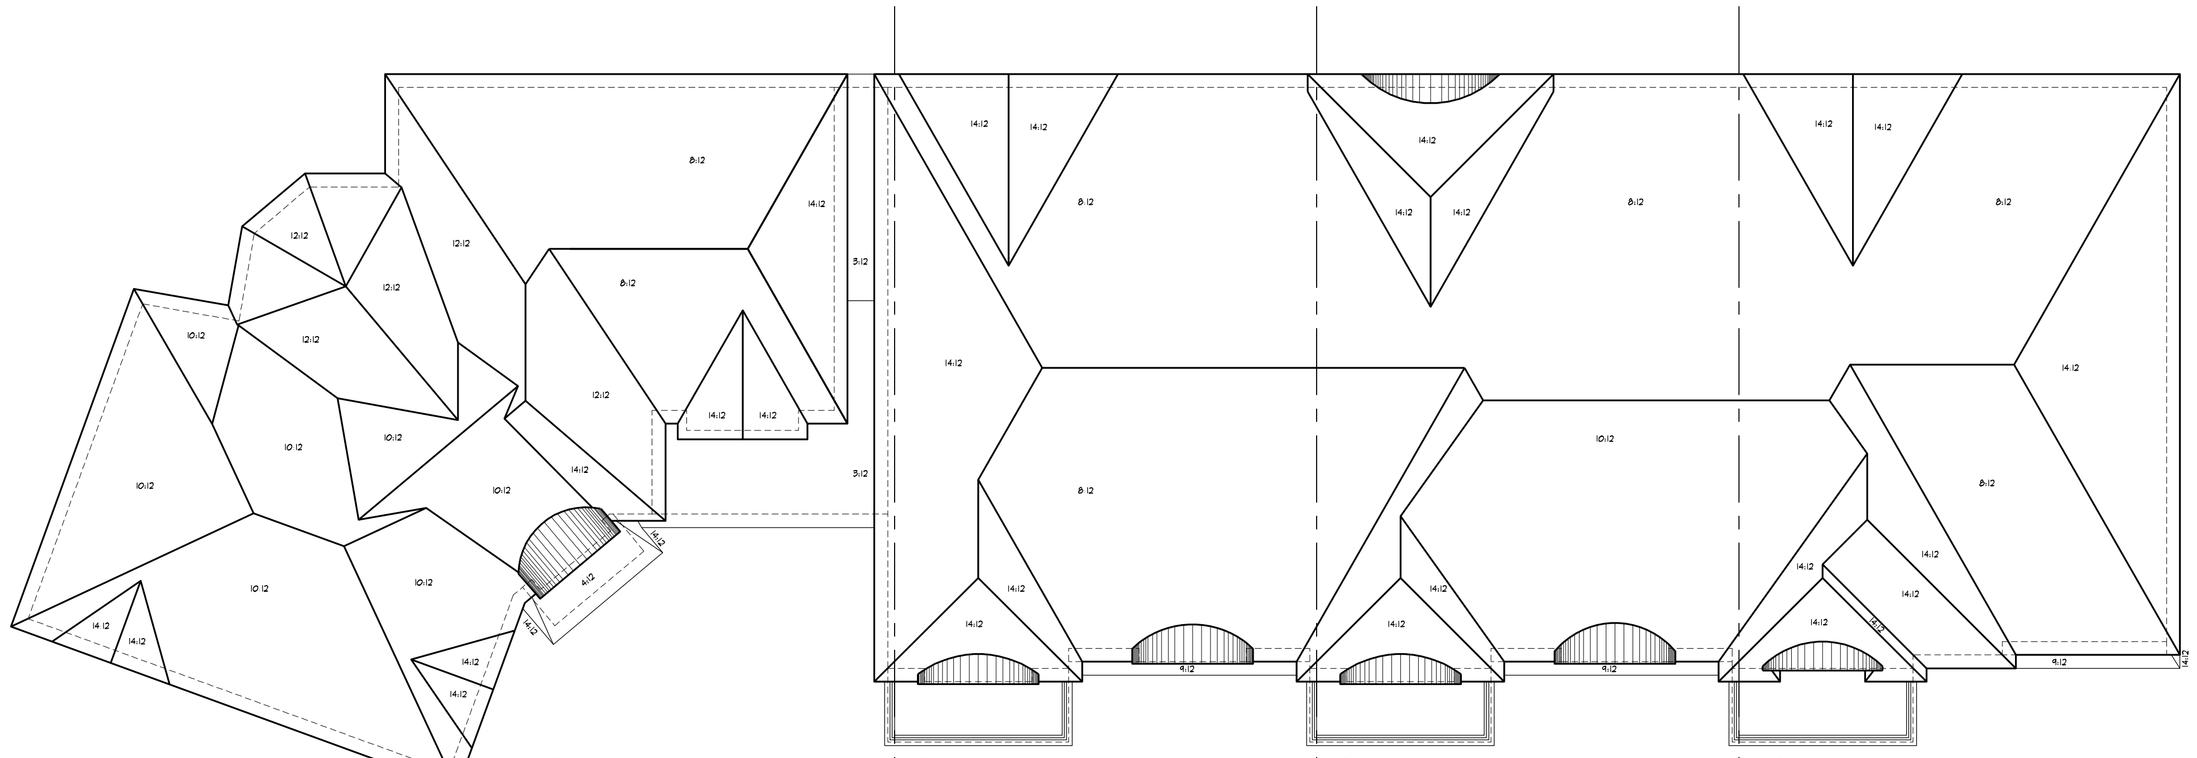

1 UNIT 3106 MOD. ELEV. 'B'
2 UNIT 3103 ELEV. 'B'
3 UNIT 3103 ELEV. 'B'
4 UNIT 3103 - END ELEV. 'B'

BLOCK 18 - ROOF PLAN

4 UNIT 3103 - END ELEV. 'B'

BLOCK 18 - RIGHT SIDE ELEVATION

It is the builder's complete responsibility to ensure that all plans submitted for approval fully comply with the Architectural Guidelines, including plans modifications and requirements, and all applicable modifications and requirements in the subdivision agreement. The Control Architect is not responsible in any way for examining or approving site (lotting) plans or working drawings with respect to any zoning or other municipal requirements, whether or not the house can be properly built or located on its lot.

This is to certify that these plans comply with the applicable Architectural Design Guidelines approved by the City of VAUGHAN.

NO.	DESCRIPTION	YYYY.MM.DD	BY
5.	.	.	.
4.	.	.	.
3.	.	.	.
2.	REVISED AS PER AC COMMENTS	2018/03/16	OF
1.	ISSUED FOR SITE PLAN APPROVAL	2018/03/08	OF

REVISIONS

THE UNDERSIGNED HAS REVIEWED AND TAKES RESPONSIBILITY FOR THIS DESIGN AND HAS THE QUALIFICATIONS AND MEETS THE REQUIREMENTS SET OUT IN THE ONTARIO BUILDING CODE TO BE A DESIGNER.

QUALIFICATION INFORMATION

NAME	SIGNATURE	BCIN
Orin Fairbarn		20201

REGISTRATION INFORMATION	
HUNT DESIGN ASSOCIATES INC.	19995

HUNT DESIGN ASSOCIATES INC.
www.huntdesign.ca
8966 Woodbine Ave, Markham, ON L3R 0J7
T 905.737.5133 F 905.737.7326 email: hdai@huntdesign.ca

GOLDPARK HOMES - 217014
PINE VALLEY DRIVE, VAUGHAN, ONTARIO

BLOCK 18
LOTS 1 to 4

BLOCK ELEVATIONS & ROOF PLAN

- REV.2018/03/16

Scale	Drawn By	Checked By
1/8"=1'-0"	O FAIRBARN	OF

File Number	Page Number
217014DT-BLOCKS 13 to 18	18 of 18

BLOCK NUMBER 18

All drawings specifications related documents and design are the copyright property of Hunt Design Associates (H.D.A.). Reproduction of this property in whole or in part is strictly prohibited without H.D.A.'s written permission (H.D.A. assumes no responsibility or liability for this property unless it bears the appropriate BCIN number and original signature.)

PLOT DATE: Wednesday, March 21, 2018 - 2:05:15 PM | File name: J:\PROJECTS\2017\217014 GOLDPARK\DWG\DT\217014DT-BLOCKS 13 TO 18.DWG