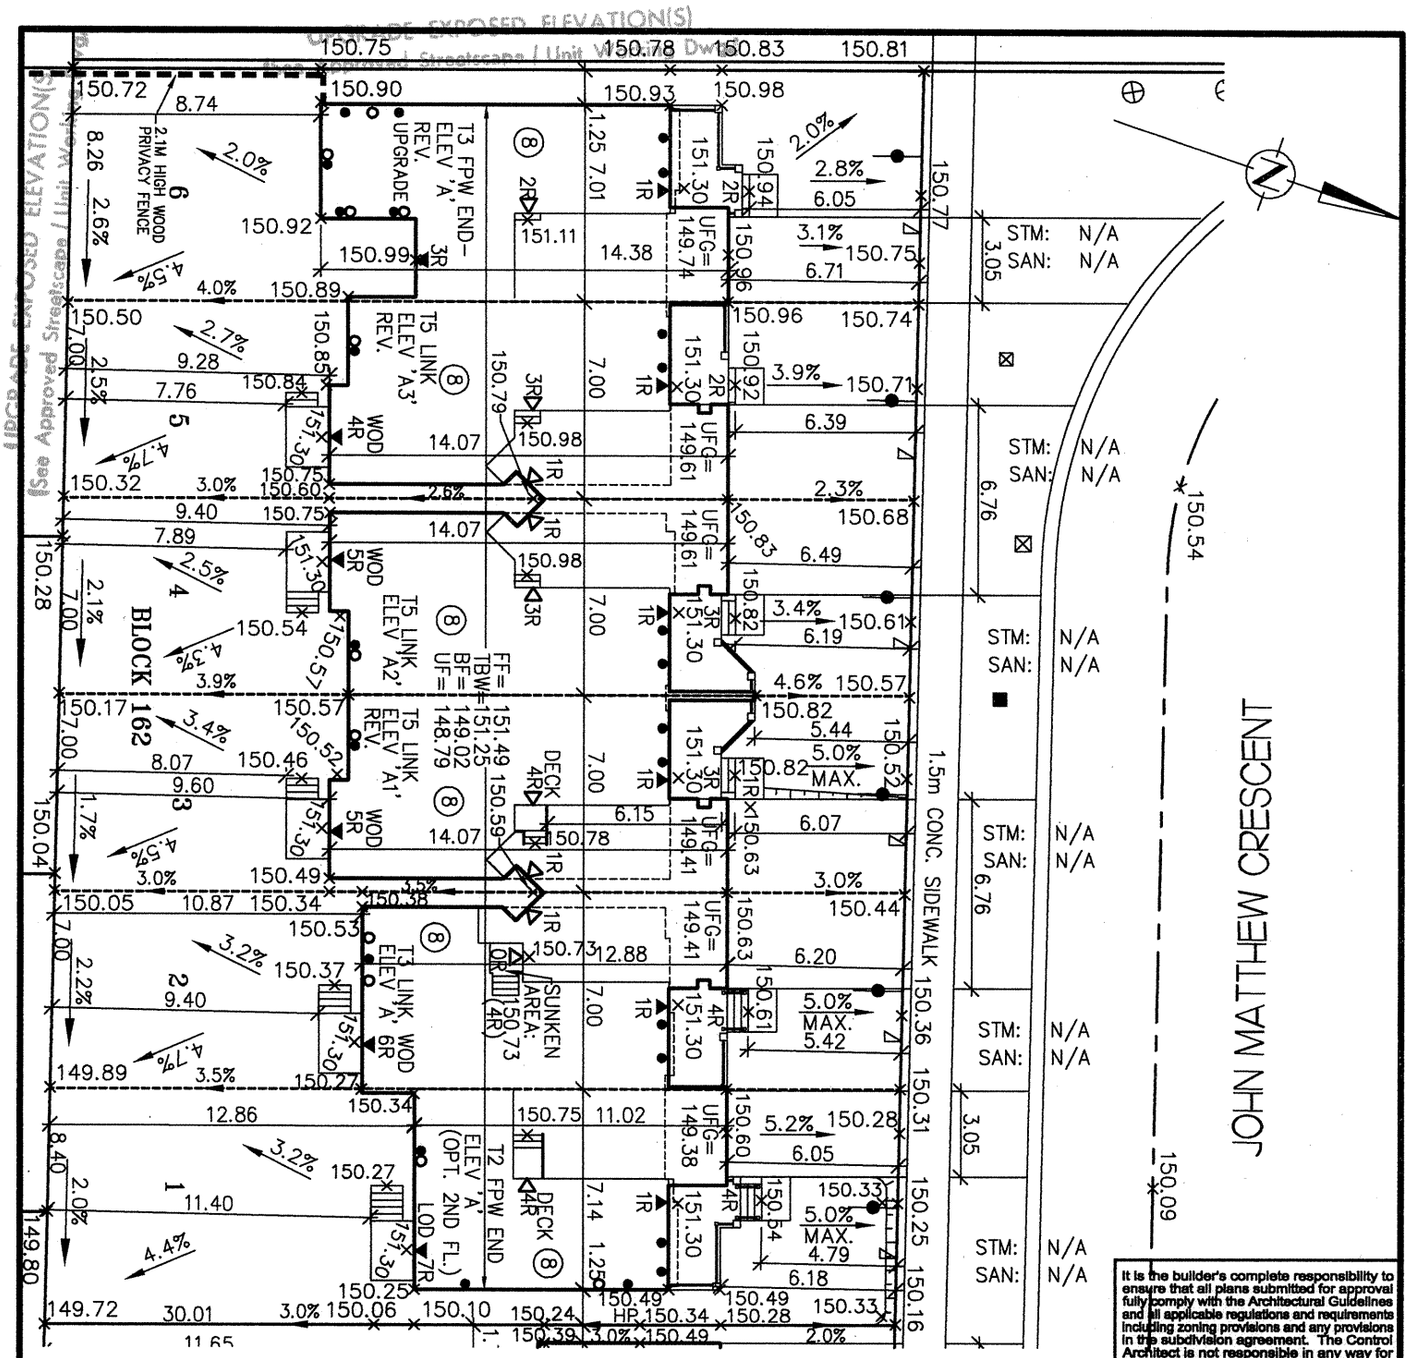

R3-35

LOT COVERAGE
- DWELLING (MAX) 50.0%

FRONT YARD
- -TO DWELLING 4.0M
- -TO GARAGE 6.0M

REAR YARD
- -TO DWELLING 7.5M

INTERIOR SIDE YARD
- -TO DWELLING 1.2M

EXTERIOR SIDE YARD
- -TO DWELLING 4.0M

LOT FRONTAGE
- -INTERIOR MINIMUM 7.0M
- -EXTERIOR MINIMUM 11.0M

BUILDING HEIGHT
- -ALL UNITS 10.5M

LANDSCAPED OPEN SPACE
- -MINIMUM 30%

NOTES:

1. BUILDER TO VERIFY SERVICE CONNECTION INVERTS PRIOR TO CONSTRUCTION
2. BUILDER TO ENSURE 1.22M OF COVER ON ALL FOOTINGS; 200mm MAX. EXPOSED FOUNDATION WALL; MAX. 8% SLOPE ON DRIVEWAY.
3. THIS PROPOSAL CONFORMS WITH THE MUNICIPALITY'S GRADING CRITERIA AND APPROVED SUBDIVISION MASTER LOT GRADING PLAN AND THE PROPOSED HOUSE TYPE IS COMPATIBLE WITH THE GRADING. THE PROPOSED DRIVEWAY LOCATION DOES NOT CONFLICT WITH ADJACENT DRIVEWAYS, WALKWAYS, CATCHBASIN, HYDRANT, VALVE OR ANY STREET UTILITY.

It is the builder's complete responsibility to ensure that all plans submitted for approval fully comply with the Architectural Guidelines and all applicable regulations and requirements including zoning provisions and any provisions in the subdivision agreement. The Control Architect is not responsible in any way for examining or approving site (lotting) plans or working drawings with respect to any zoning or building code or permit matter or that any house can be properly built or located on its lot.

This is to certify that these plans comply with the applicable Architectural Design Guidelines approved by the Municipality of CLARINGTON.

ARCHITECTURAL REVIEW & APPROVAL
OCT 22 2015
John G. Williams Limited, Architect

	162-1	162-2	162-3	162-4	162-5	162-6
LOT AREA	251.76 SM	210.05 SM	210.05 SM	210.05 SM	210.05 SM	247.88 SM
HOUSE AREA (DWELLING EXCLUDING PORCH & DECK)	82.39 SM	90.20 SM	96.88 SM	96.88 SM	95.86 SM	84.91 SM
COVERAGE	32.73 %	42.94 %	46.13 %	46.13 %	45.64 %	34.25 %
MAX LOT COVERAGE (DWELLING EXCL. PORCH & DECK) @ 50%	125.88 SM	105.02 SM	105.02 SM	105.02 SM	105.02 SM	123.94 SM
LANDSCAPED OPEN SPACE @ MIN. 30%	58.07 %	43.66 %	40.64 %	40.13 %	40.79 %	54.71 %

Client: HIGHCASTLE HOMES

Project Name: NORTHGLEN TOWN OF CLARINGTON

Sheet Title: SITING & GRADING

Lot: BLOCK 162 (UNITS 1-6)

M-Plan: 40M-

REGISTERED PERSON
D.W. CASSIDY & CO.
ARCHITECTURAL TECHNOLOGISTS
FIRM BCIN 28461

I STEPHEN P. KENNEDY have reviewed and take responsibility for this design.

Signature

BCIN 23411 Date: OCT. 19, 2015

No.	Description	Date	By.
2	ISSUED FOR FINAL APPROVAL	OCT. 19, 2015	TB
1	ISSUED FOR PRELIMINARY APPROVAL	JULY 7, 2015	TB

STREET LIGHT	HYDRO
HYDRANT	FF FINISHED FLOOR ELEVATION
TRANSFORMER	TBW TOP OF BASEMENT WALL
VALVE CHAMBER	TBWG TOP OF FOUNDATION WALL AT GARAGE
WATER SERVICE	BF BASEMENT FLOOR ELEVATION
CATCH BASIN	UF UNDERSIDE OF FOOTING
STM & SAN CONNECT	UFG UNDERSIDE OF FTG.-GAR
SINGLE STM & SAN	UFR UNDERSIDE OF FTG.-REAR
SWALE DIRECTION	WOD WALK OUT DECK
CABLE TV PEDESTAL	WOB WALK OUT BASEMENT
BELL PEDISTAL	LOD LOOK OUT DECK
SUPER MAIL BOX	REV REVERSE PLANS
EXTERIOR DOOR LOCATION	2R,3R NUMBER OF RISERS
SIDE WINDOW LOCATION	000.00 PROPOSED ELEVATION
EMBANKMENT 3:1 MAX SLOPE	(000.00) EXISTING ELEVATION

BHD
69 Sunray Street
Whitby, Ontario L1N 8Y3
Phone: (905) 429 5000
LOT GRADING REVIEWED
OCT 22 2015

BUILDER TO VERIFY LOCATION OF ALL HYDRANTS, STREET LIGHTS, TRANSFORMERS AND OTHER SERVICES. IF MINIMUM DIMENSIONS ARE NOT MAINTAINED, BUILDER IS TO RELOCATE AT THEIR OWN EXPENSE.

Scale: 1:250

Date: JULY 2015

Drawn by: TB

Checked by: XX

Project No.: 2008-65

Sheet No.: 162

CASSIDY & CO.
ARCHITECTURAL TECHNOLOGISTS
60 RANDALL DRIVE
SUITE 11
AJAX, ONTARIO
L1S 6L3
PH. (905) 619-1270
FAX (905) 619-1269

File Name: C:\ACAD\DWGS\2008-65\SITEPLAN\SITINGS\BLOCK-162.DWG
(XREF- G:\ACAD\DWGS\2008-65\SITEPLAN\2008-65-SG2.DWG)