DECORATIVE INSERT IN KITCHEN BACKSPLASH.

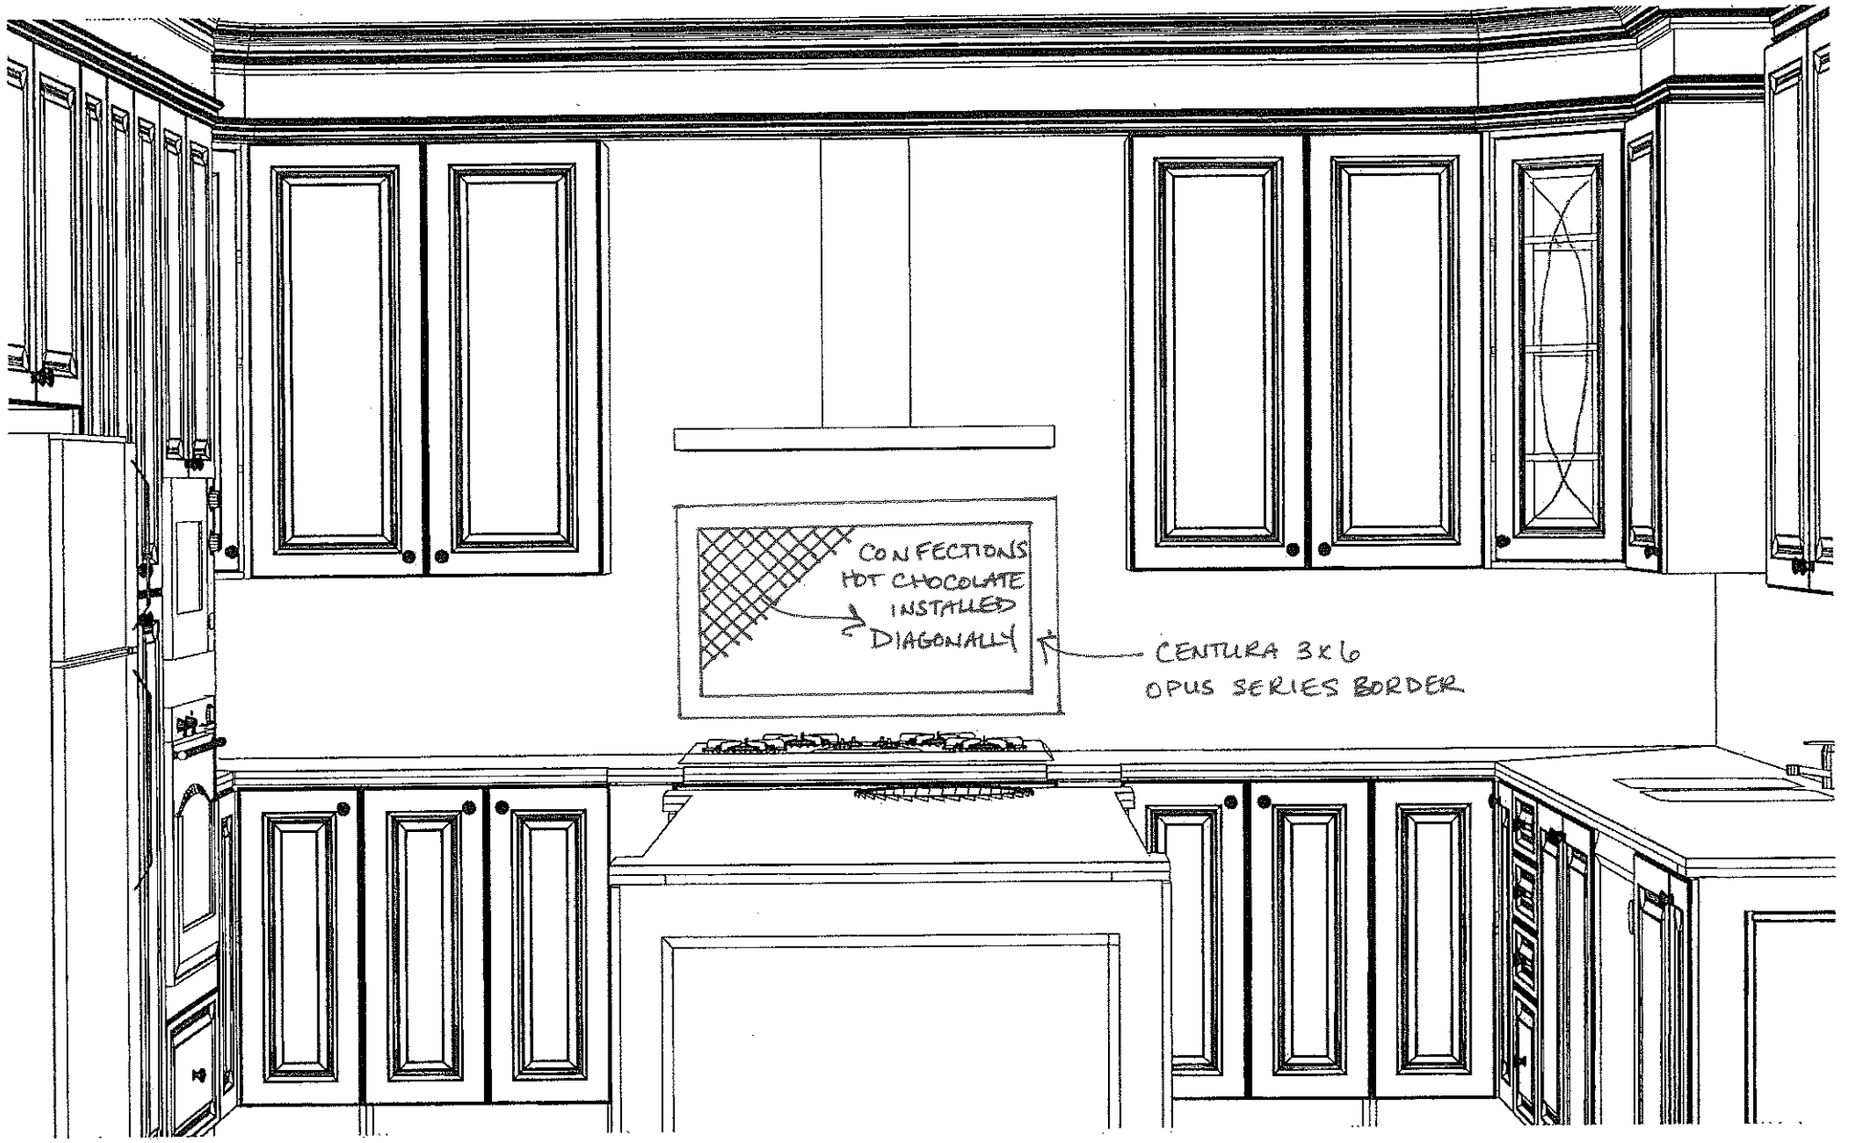

MR kitchens
296 Entreprise, Vars, ON
K0A 3H0
T:613.443.3399
F:613.443.3406

Contractor:
Phoenix Homes

Designer:
GB

Job Number:

Date:
01/11/13

Notes:

Heritage Hills

Lot #26

Platina
Re-Design

Scale:
1 1/2 " = 1 '

Page:

MR Kitchen Ltd.Lot #26 HH Working Plan P:\Cabinet Vision\Jobs\Contractors\Phoenix Homes\Drawings\Heritage Hills\Final Plans\Phase 2\Lot #26 HH Working Plan.cvj