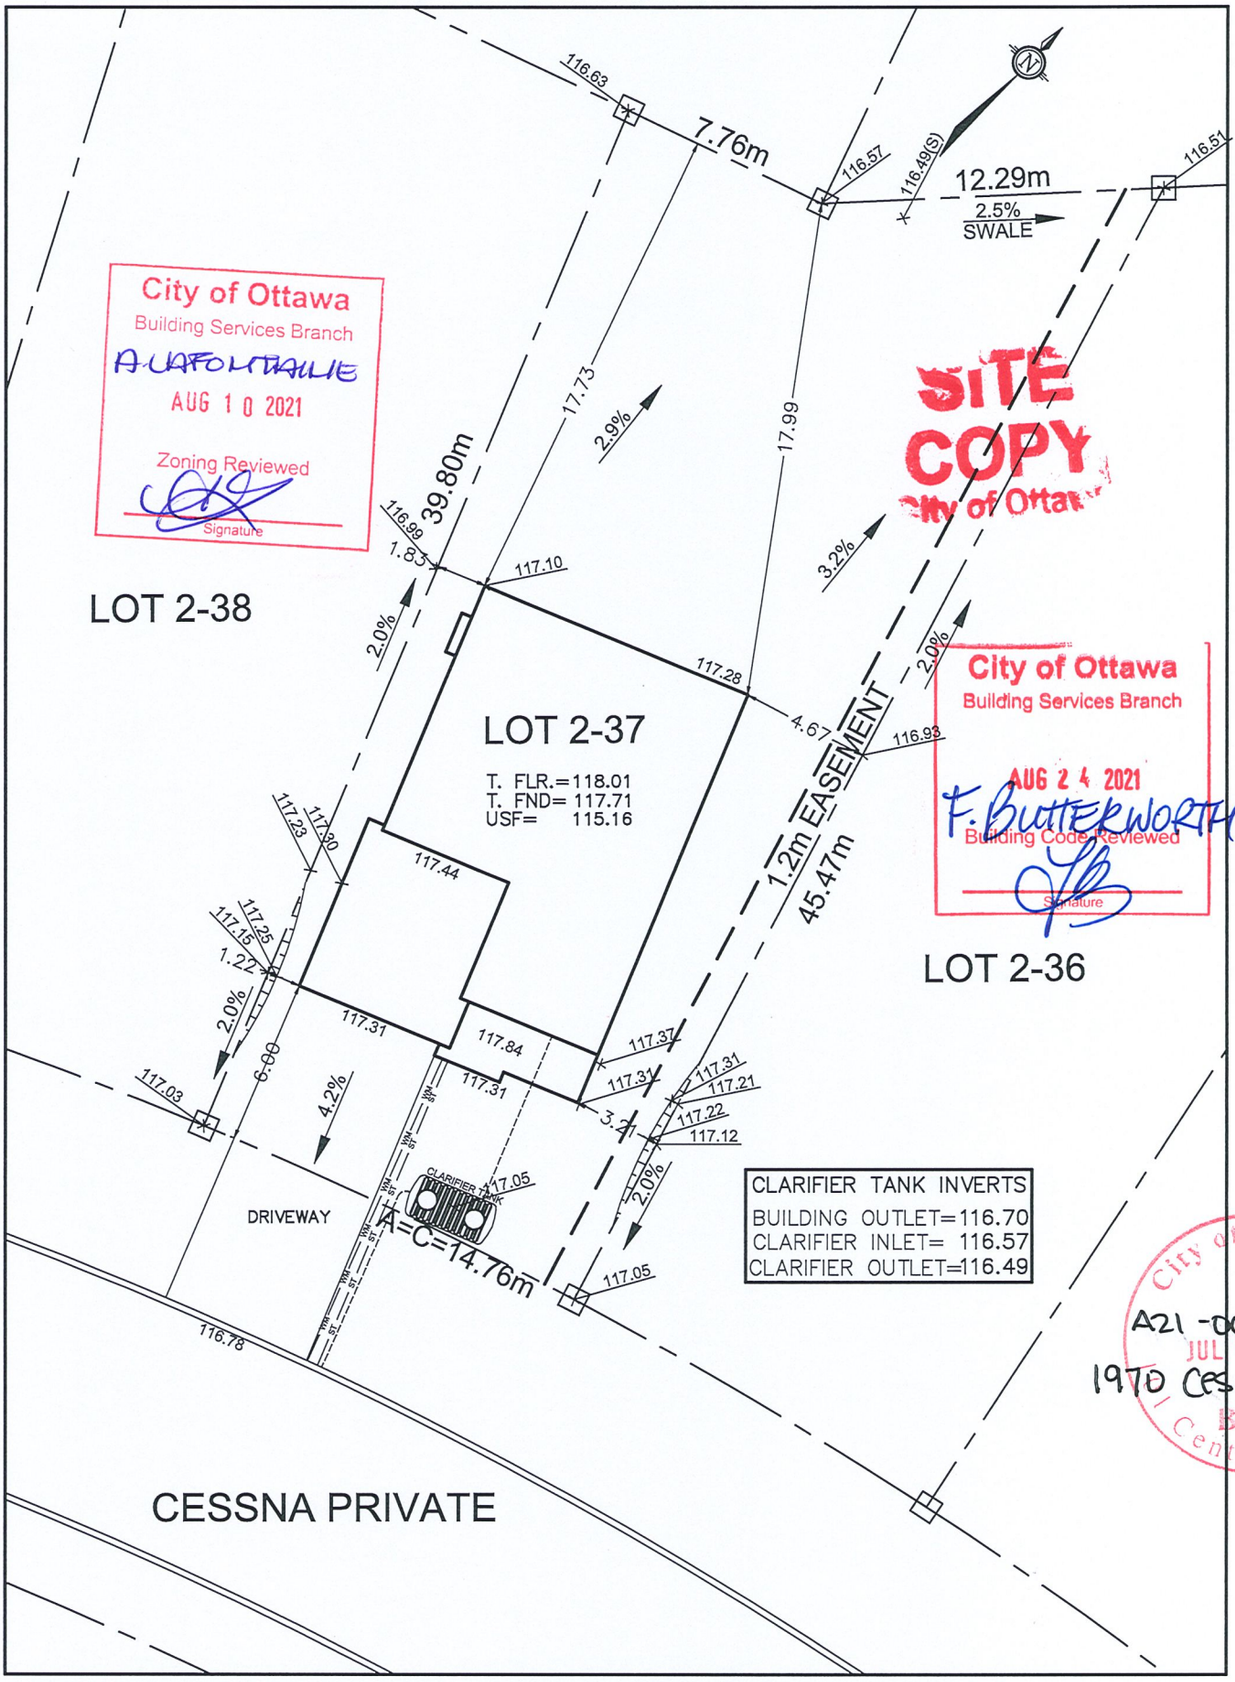

City of Ottawa
Building Services Branch
A. LAFOLTTAILLE
AUG 10 2021
Zoning Reviewed
Signature

SITE COPY
City of Ottawa

City of Ottawa
Building Services Branch
AUG 24 2021
F. BUTTERWORTH
Building Code Reviewed
Signature

City of Ottawa
A21-006367
JUL 26 2021
1970 Cessna Priv.
BCSB
Centre

Owner/Applicant
DCR/PHOENIX HOMES

Telephone # 723-9227
Plan # 4M-1593
Project name: DIAMONDVIEW ESTATES
Civic Address: 1970 CESSNA PVT
House model: MADISON 'C'

Bldg. Ht. _____ m
Lot coverage _____ %
Scale 1:250

CHECKED/APPROVED BY: T.L.MAK ENG.

PHOENIX HOMES

LOT 2-37 SITE/GRADING PLAN
DIAMONDVIEW ESTATES

INDIVIDUAL LOT GRADING REVIEW SUMMARY FOR SITED HOUSE AS COMPARED WITH OVERALL SUBDIVISION PLAN

NOTE: THIS PLAN IS NOT A SURVEY PLAN OR SUBDIVISION PLAN WITHIN THE MEANING OF PLANNING ACT.
THIS PLAN IS FOR REFERENCE ONLY AND IS PRELIMINARY IN NATURE, ALL DIMENSIONS SHOWN ARE APPROXIMATE. E,O&E.