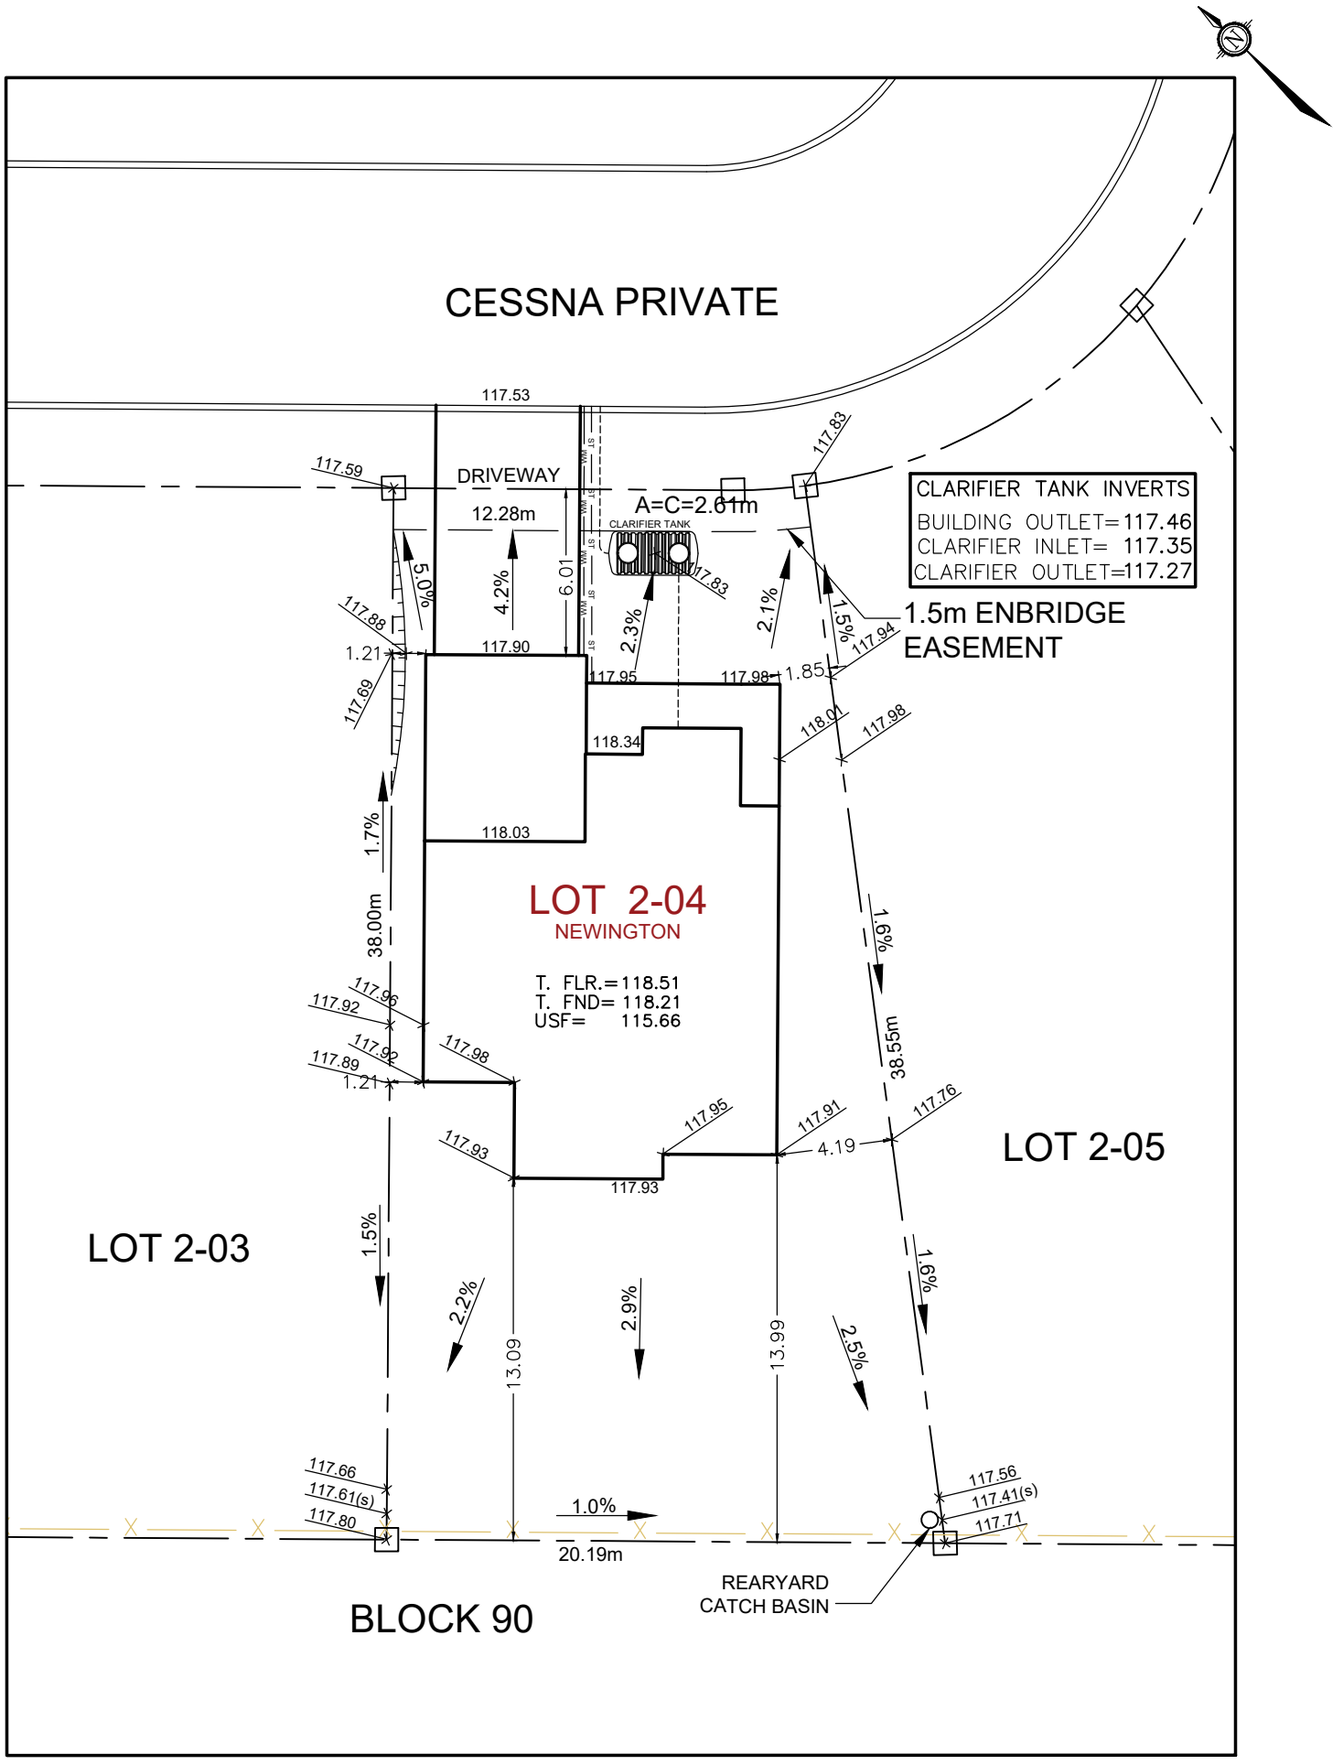

Owner/Applicant

DCR/PHOENIX HOMES

Telephone # 723-9227

Plan # 4M-1593

Project name: DIAMONDVIEW ESTATES

Civic Address: 1915 CESSNA PVT

House model: NEWINGTON C

Bldg. Ht. _____ m

Lot coverage _____ %

Scale 1:250

CHECKED/APPROVED BY: T.L.MAK ENG.

REV. JULY 20/21

PHOENIX HOMES

LOT 2-04 SITE/GRADING PLAN

DIAMONDVIEW ESTATES

INDIVIDUAL LOT GRADING REVIEW SUMMARY FOR SITED HOUSE AS COMPARED WITH OVERALL SUBDIVISION PLAN

NOTE: THIS PLAN IS NOT A SURVEY PLAN OR SUBDIVISION PLAN WITHIN THE MEANING OF PLANNING ACT.

THIS PLAN IS FOR REFERENCE ONLY AND IS PRELIMINARY IN NATURE, ALL DIMENSIONS SHOWN ARE APPROXIMATE. E,O&E.