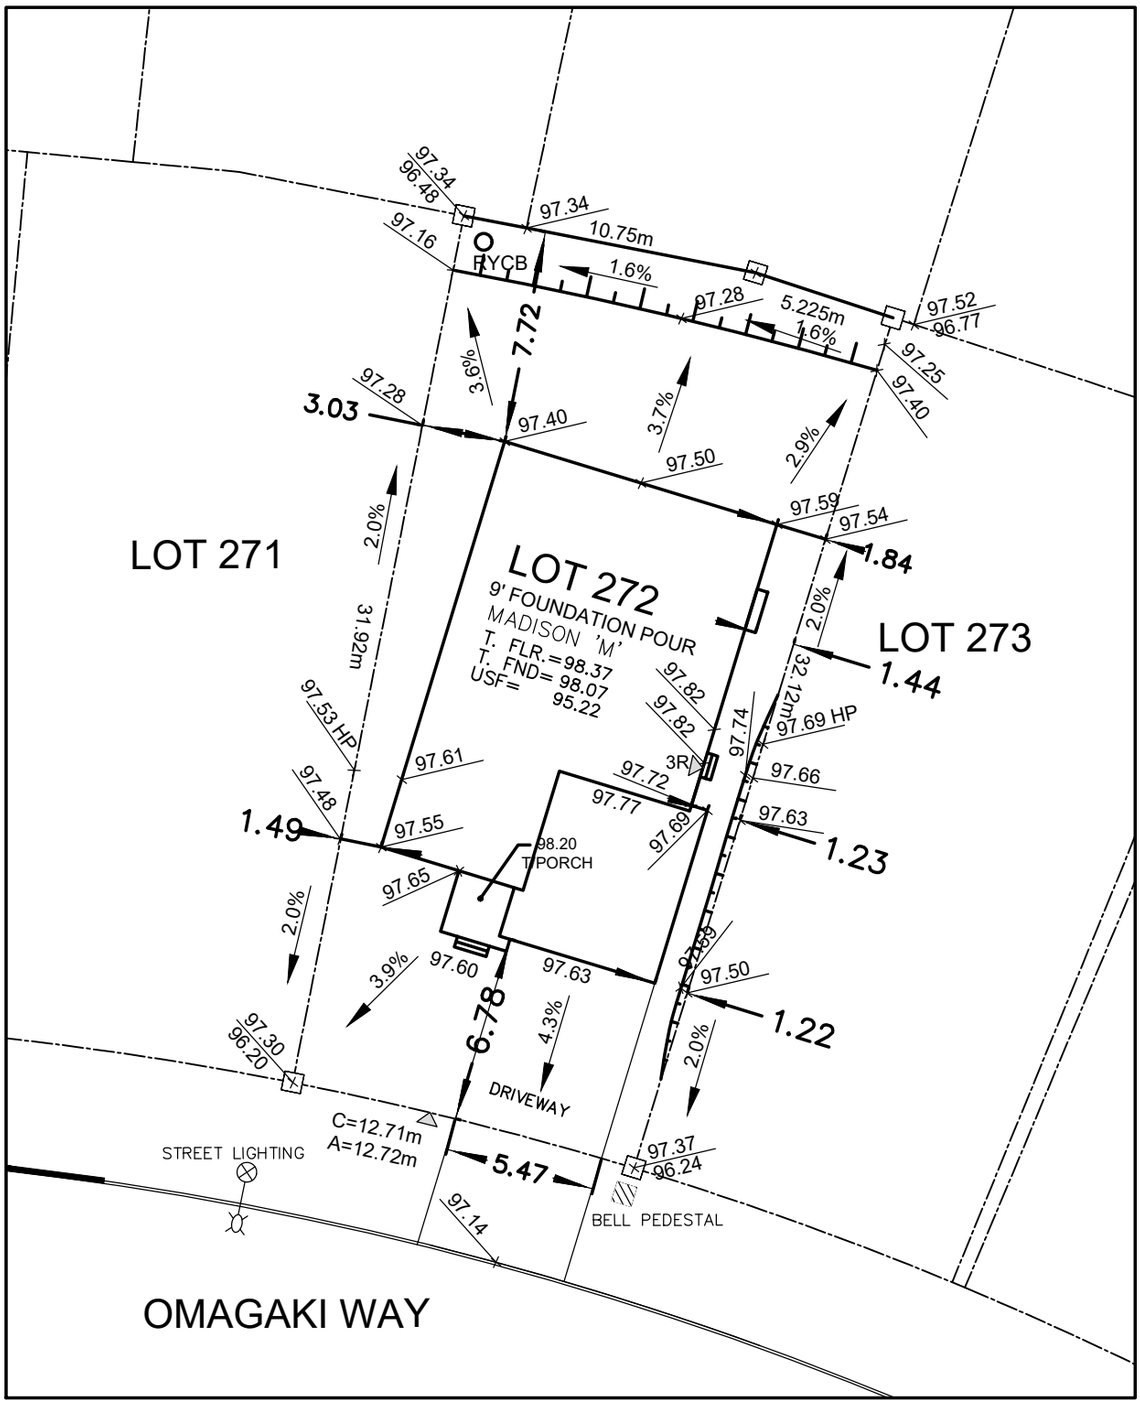

Owner/Applicant

DCR/PHOENIX HOMES

Telephone # 723-9227

Plan # 4M- 1618

Project name: PATHWAYS

Civic Address: 914 OMAGAKI WAY

House model: MADISON 'M'

Bldg. Ht. _____ m

Lot coverage 0.0 %

Scale 1:250

Sod Area _____ m^2

Asphalt Area _____ m^2

CHECKED/APPROVED BY: T.L.MAK ENG.

MAY 22/22

PHOENIX HOMES

LOT 272 SITE/GRADING PLAN

PATHWAYS PHASE 2

INDIVIDUAL LOT GRADING REVIEW SUMMARY FOR SITED HOUSE AS COMPARED WITH OVERALL SUBDIVISION PLAN

NOTE: THIS PLAN IS NOT A SURVEY PLAN OR SUBDIVISION PLAN WITHIN THE MEANING OF PLANNING ACT.

THIS PLAN IS FOR REFERENCE ONLY AND IS PRELIMINARY IN NATURE, ALL DIMENSIONS SHOWN ARE APPROXIMATE. E,O&E.