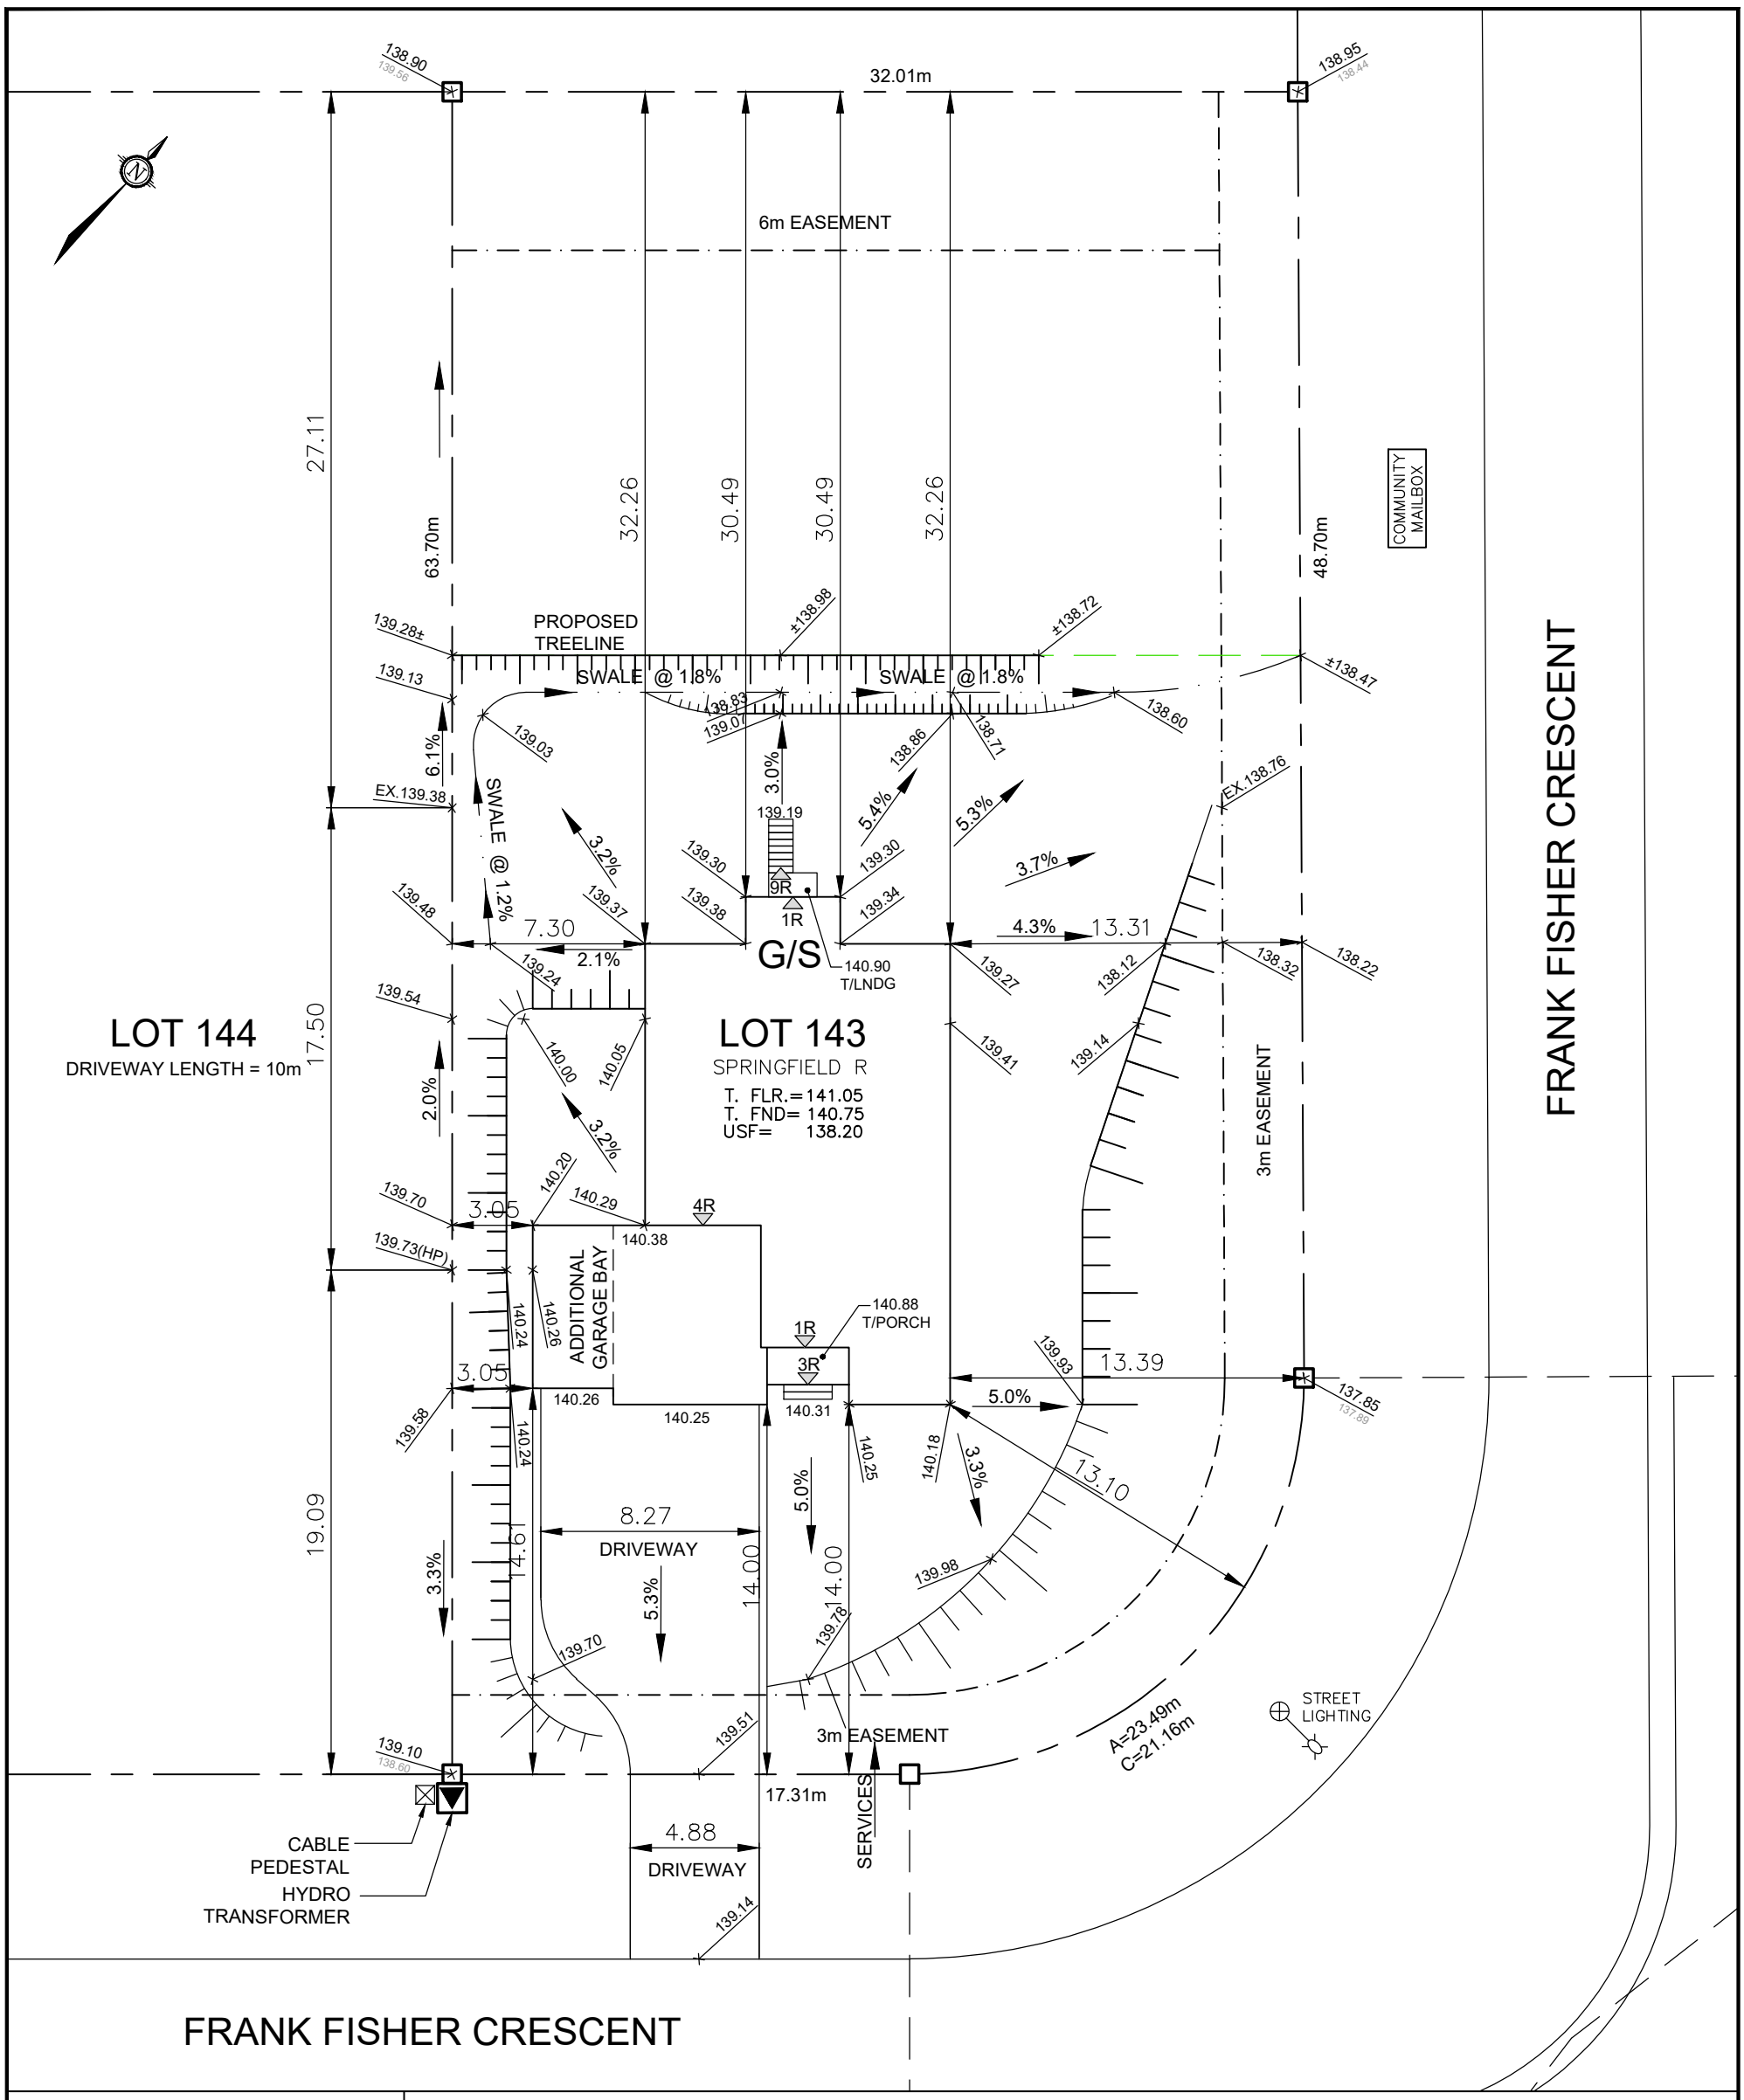

Owner/Applicant

DCR/PHOENIX HOMES

Telephone # 723-9227
Plan # 27M-47
Project name WHITE TAIL RIDGE
Civic Address: 157 FRANK FISHER CRES
House model: SPRINGFIELD R

Bldg. Ht. 7.60 m
Lot coverage 11.6 %
Scale 1:250
Sod Area 2292 m^2
Asphalt Area 141 m^2

CHECKED/APPROVED BY: T.L.MAK ENG.
REV. SEPT. 14, 2023 – CB
REV. SEPT. 27, 2023 – CB
REV. OCT. 13, 2023 – CB

PHOENIX HOMES

LOT 143

SITE/GRADING PLAN

WHITE TAIL RIDGE PH.IV

INDIVIDUAL LOT GRADING REVIEW SUMMARY FOR SITED HOUSE AS COMPARED WITH OVERALL SUBDIVISION PLAN

NOTE: THIS PLAN IS NOT A SURVEY PLAN OR SUBDIVISION PLAN WITHIN THE MEANING OF PLANNING ACT.
THIS PLAN IS FOR REFERENCE ONLY AND IS PRELIMINARY IN NATURE, ALL DIMENSIONS SHOWN ARE APPROXIMATE. E,O&E.