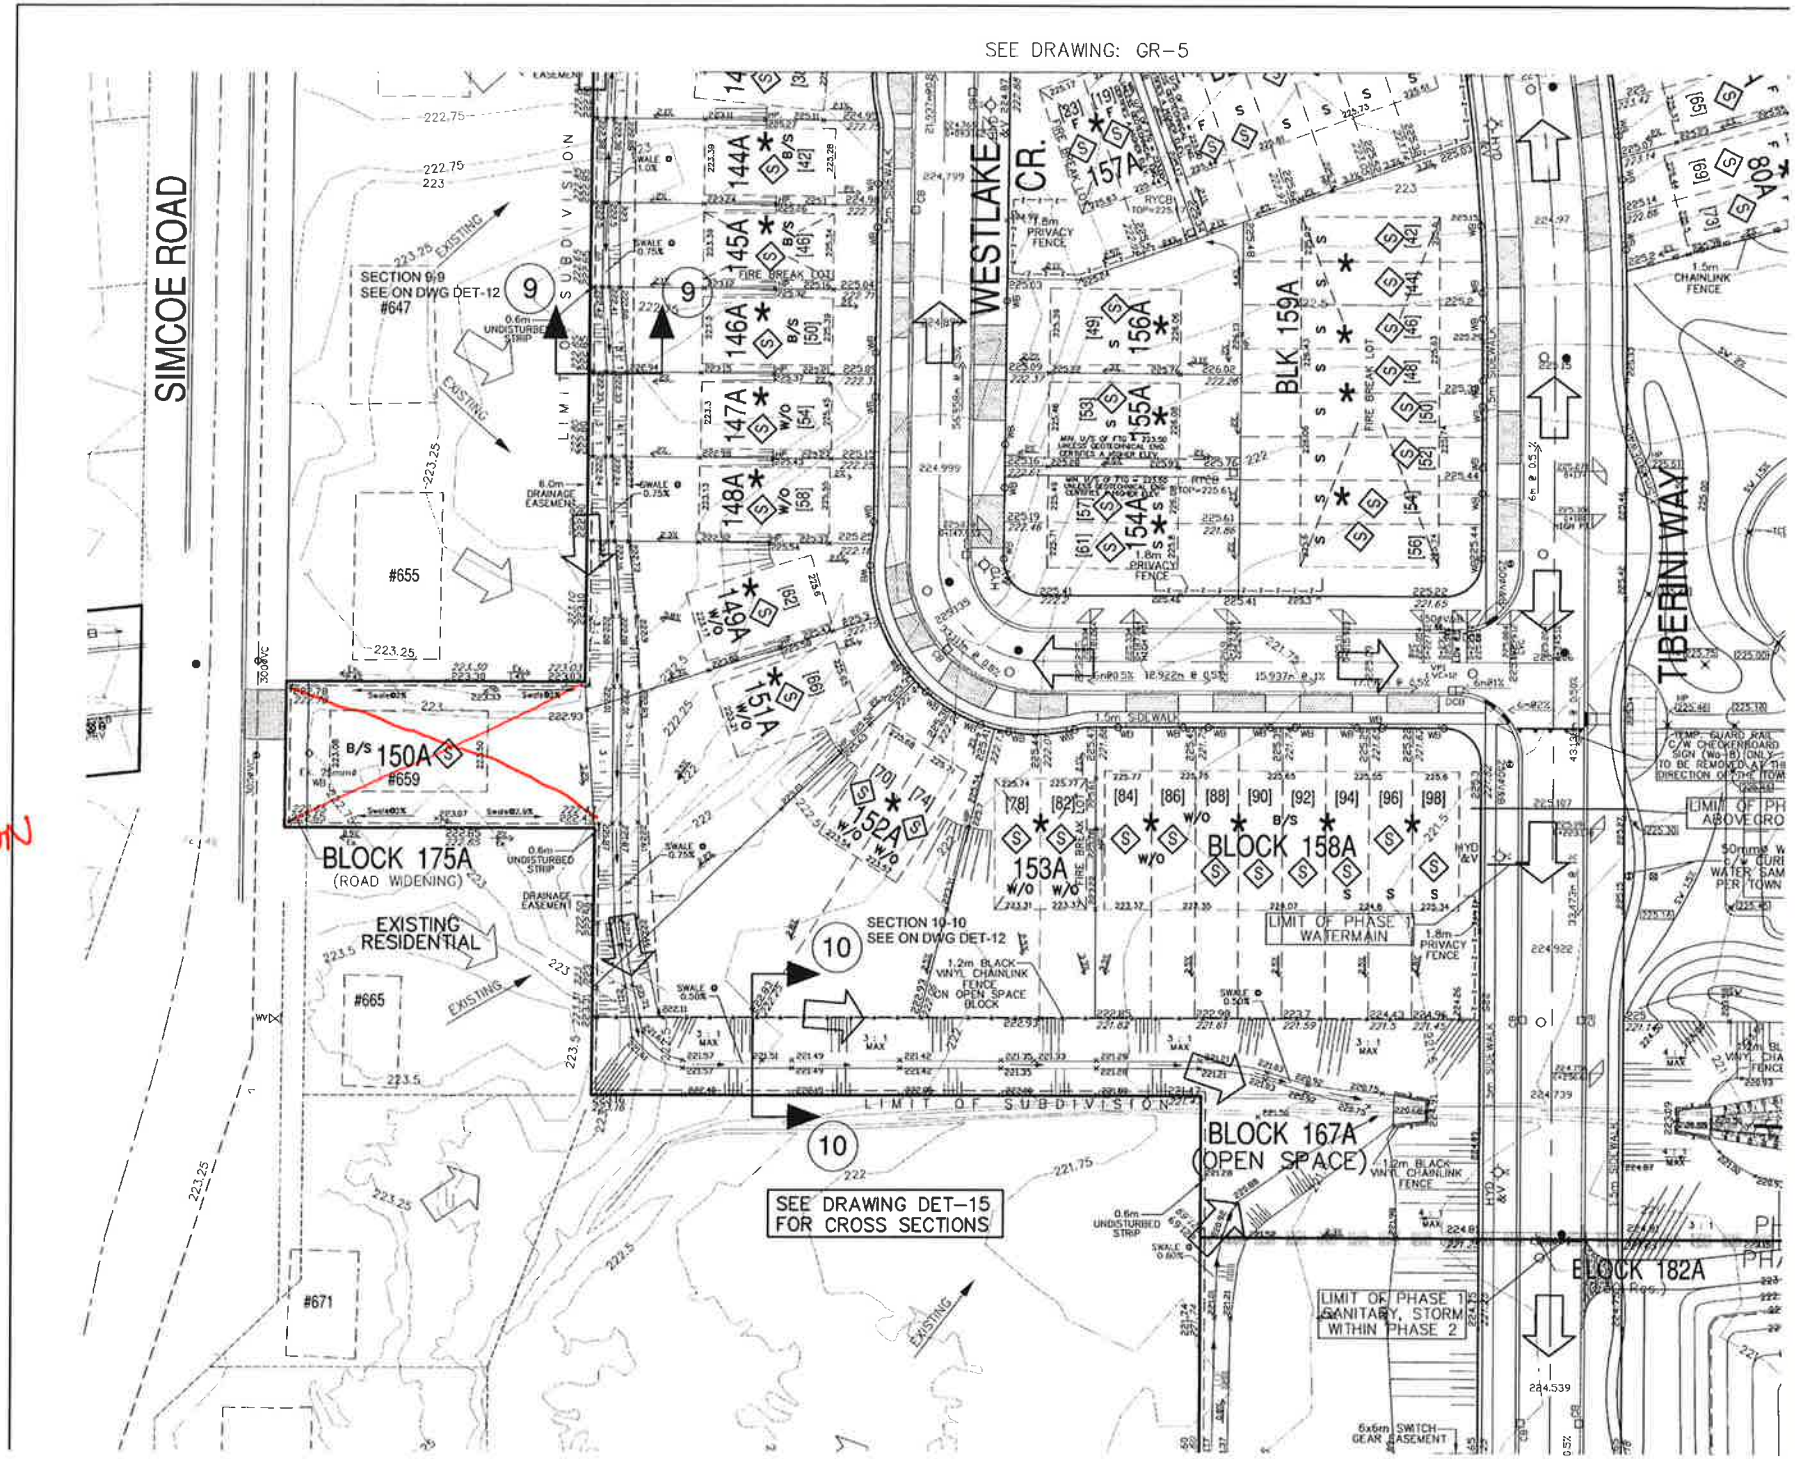LOT 150
PLEASE
REFER TO
GRADING +
SITING PLAN