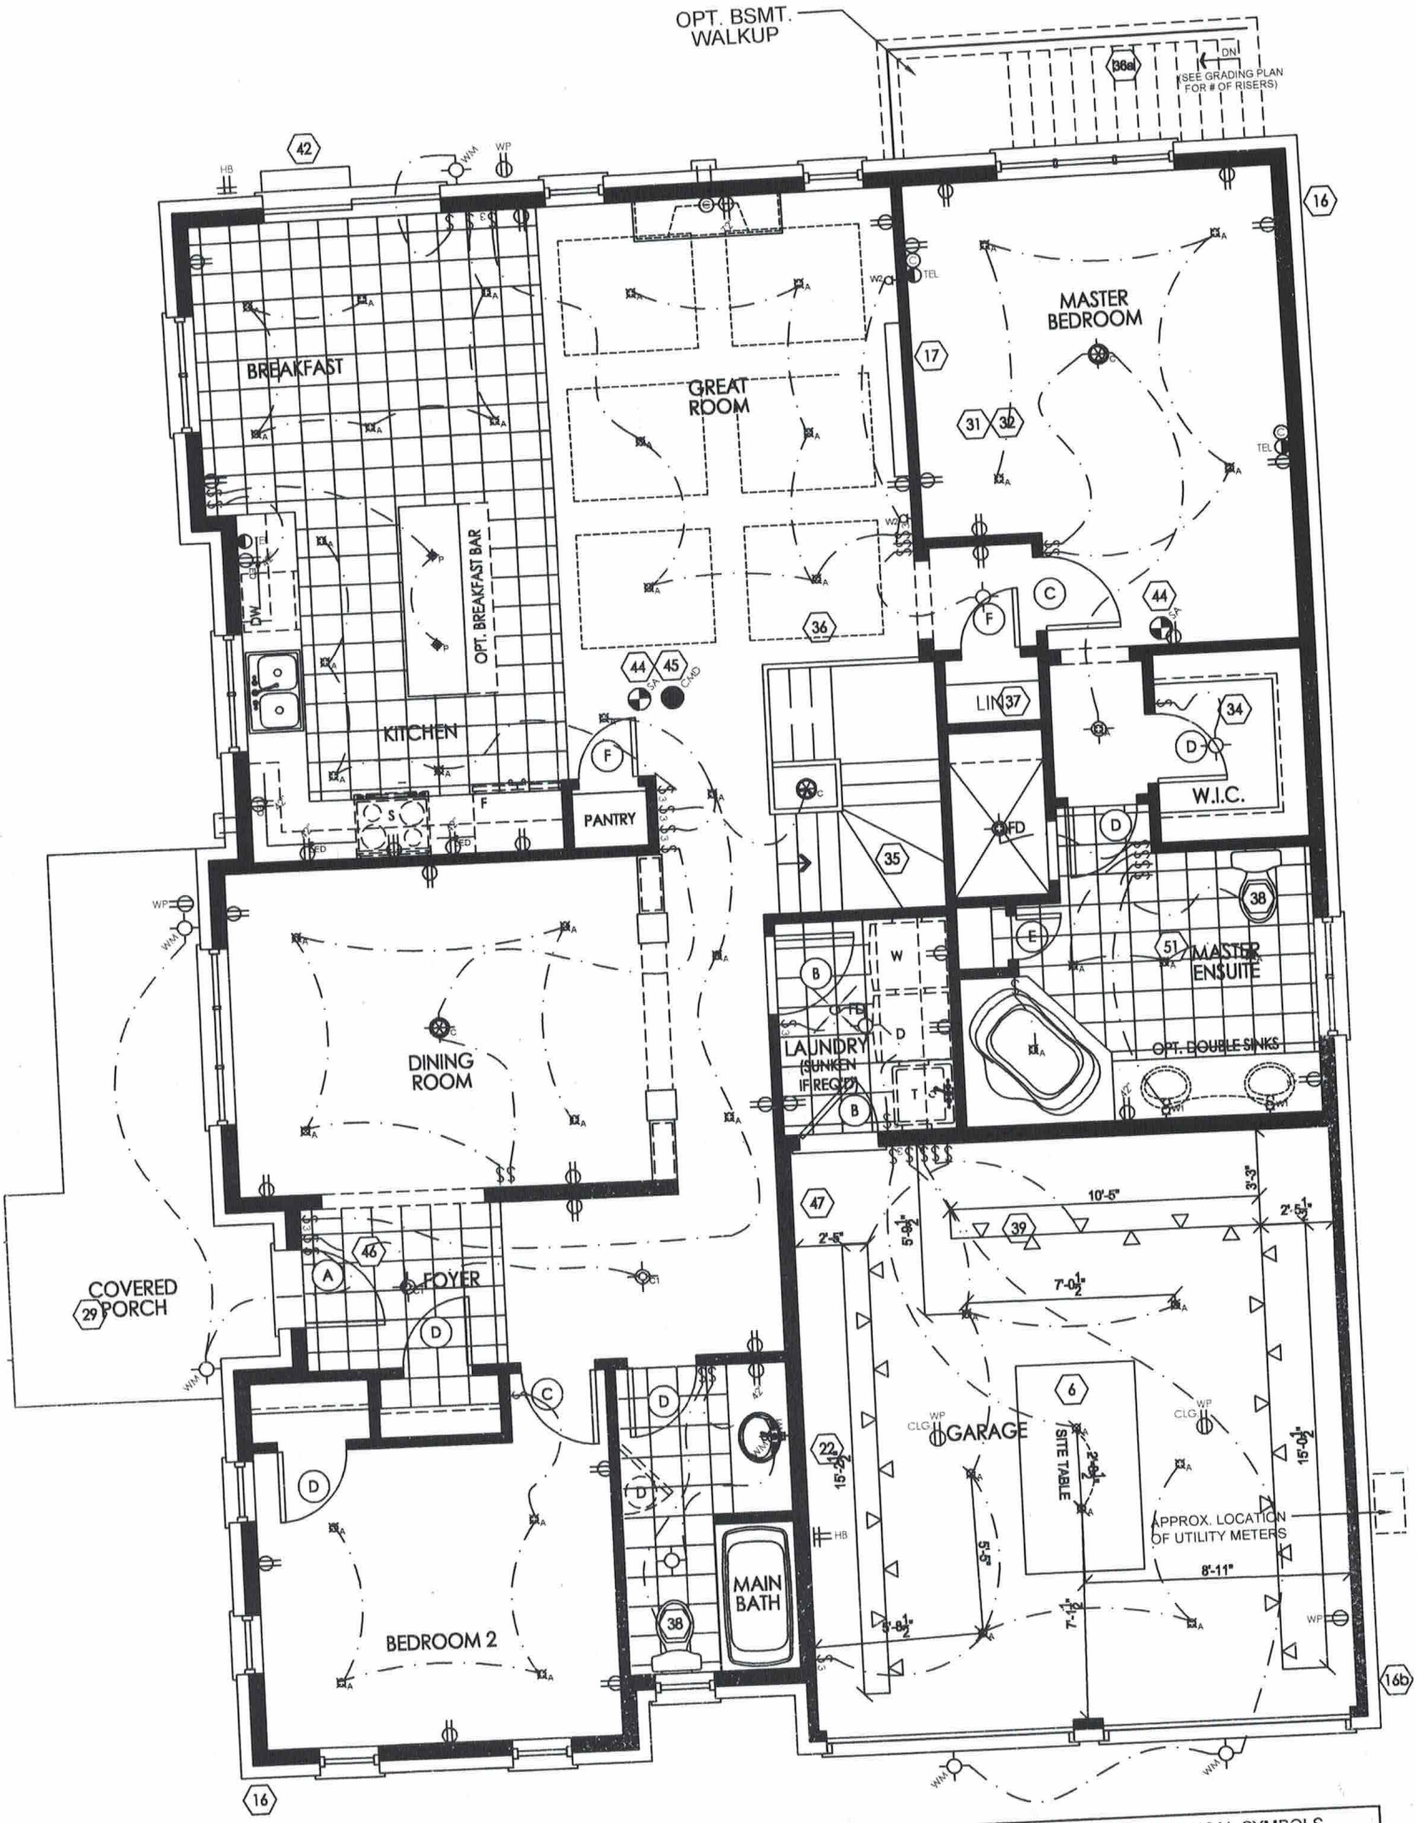

LIGHTING & MECHANICAL SYMBOLS	
C	CHANDELIER
LED	UNDER LIGHT VALANCE
A	RECESSED POT FIXTURE
W1	WALL SCONCE
W2	WALL SCONCE
P	PENDANT FIXTURE
C1	CEILING FIXTURE

ELECTRICAL PLAN GND. ELEV. 'A'