Builder: Delpark Homes
Project: Heron Hills
Location: Port Perry, ON.
Type: 40-6

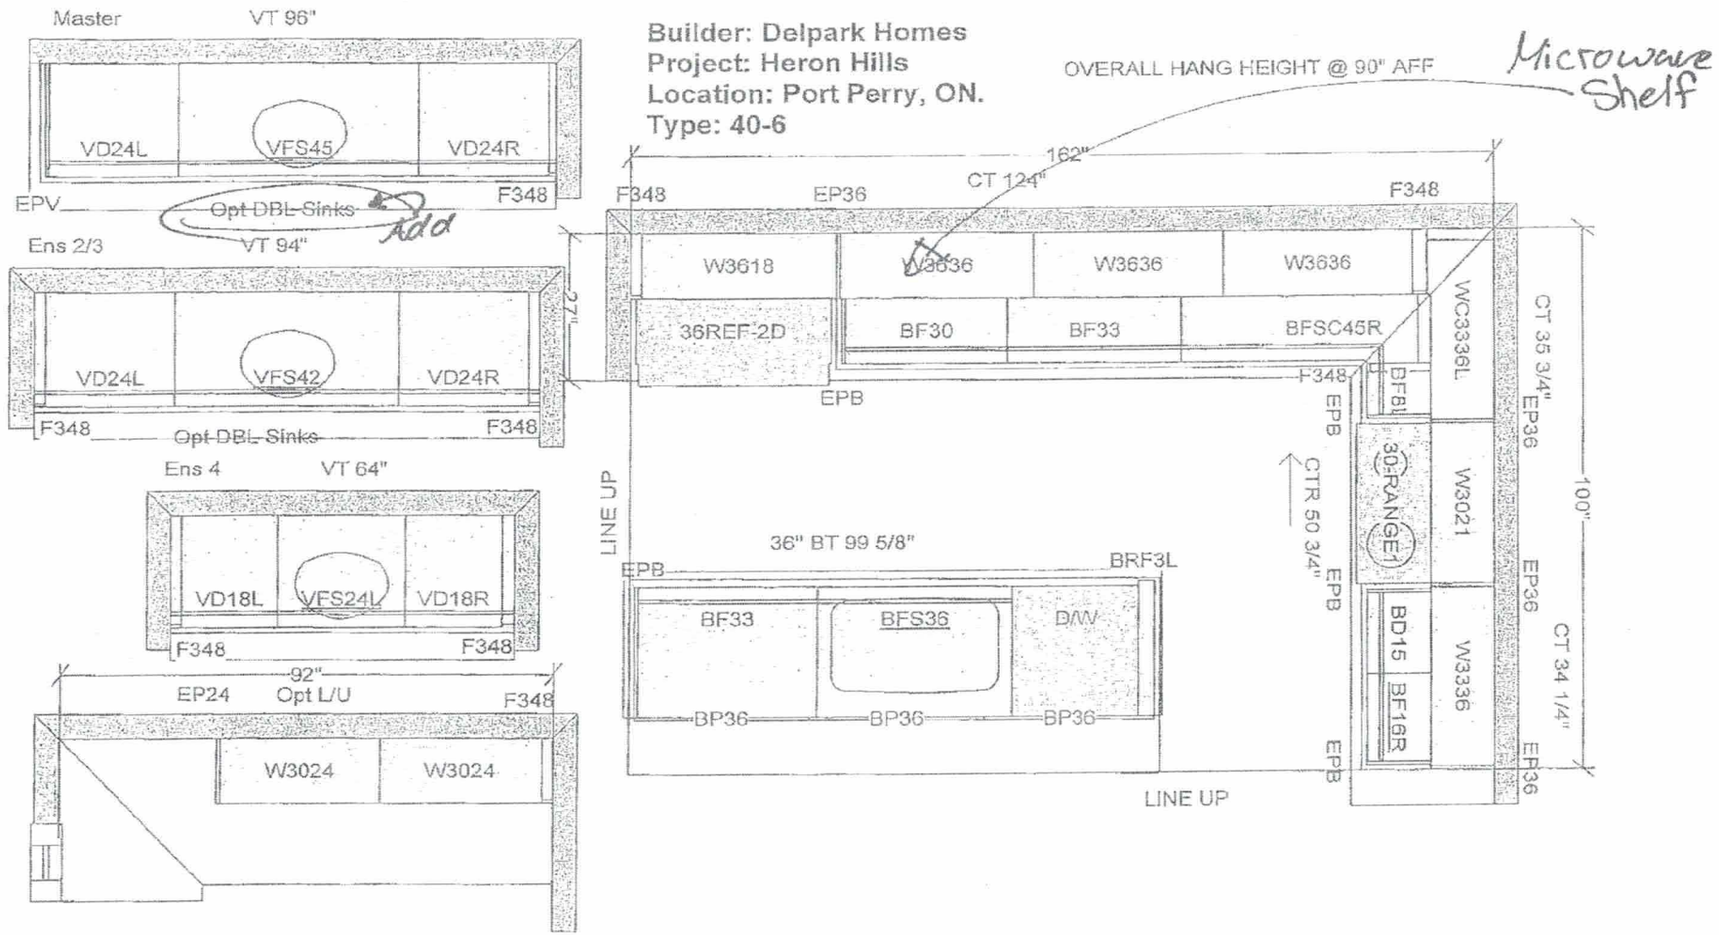

All dimensions _size designations given are subject to verification on job site and adjustment to fit job conditions.	2020 TECHNOLOGIES	This is an original design and must not be released or copied unless applicable fee has been paid or job order placed.	Designed: 2022-06-07 Printed: 2022-06-10
40-6		All	Drawing #: 1 | No Scale.

Lot 20 Ph1