Builder: Delpark Homes
Project: Heron Hills
Location: Port Perry, ON.
Type: 45-4

OVERALL HANG HEIGHT @ 90" AFF

Extended uppers
Crown Moulding w/panel
Valance Board
Softclose
Pot & pans

Taller Vanity

Delete upper Cabinet 42" opening

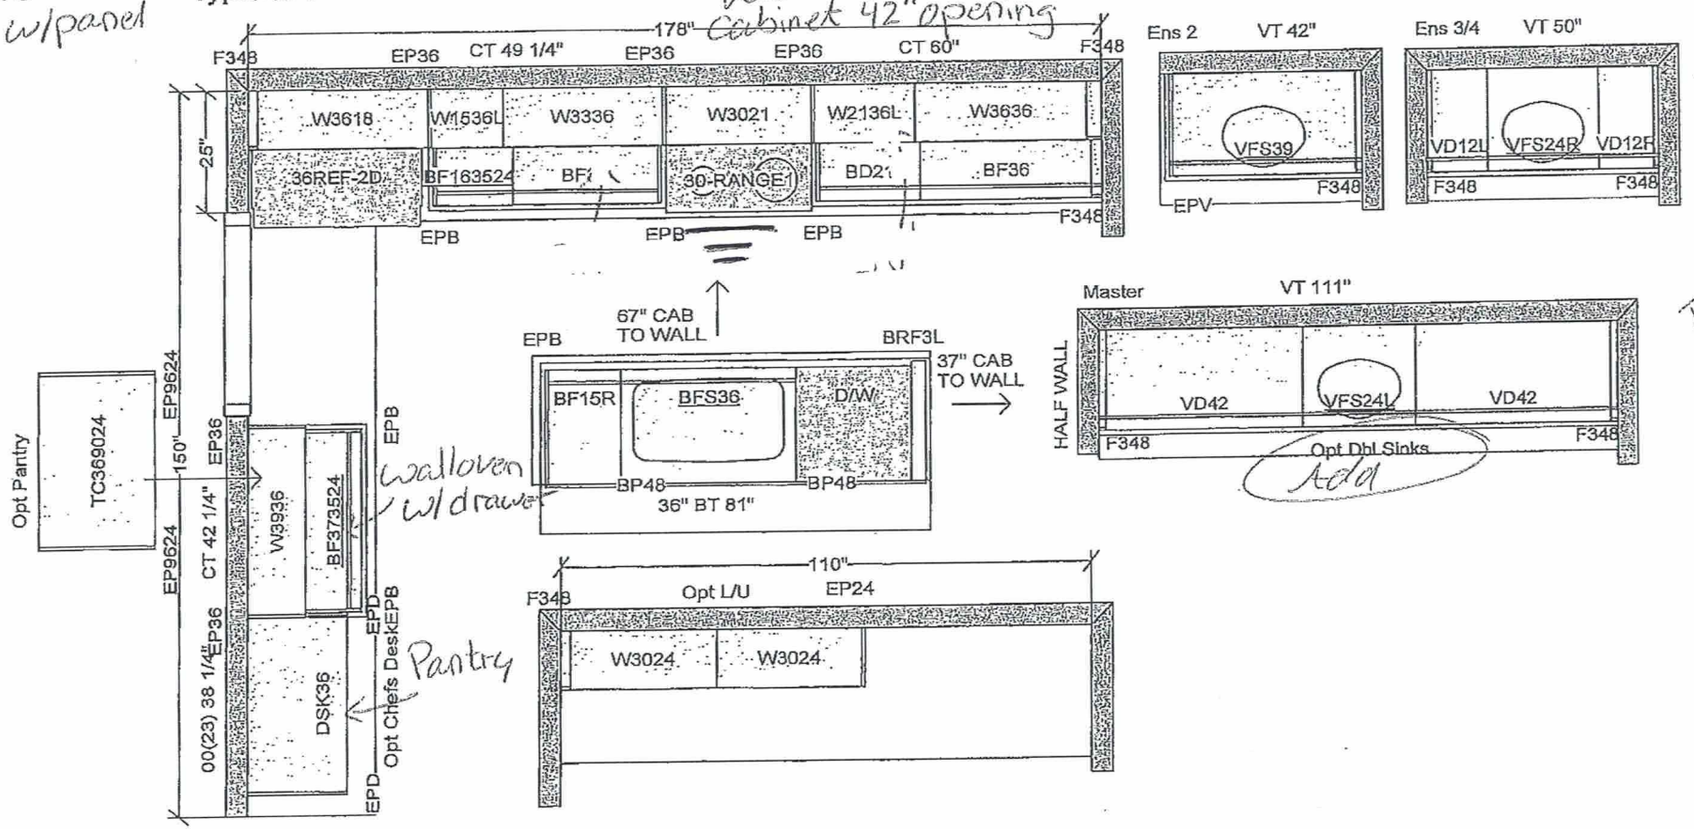

Bank of Drawers (4)

Bank of Drawers (4)

All dimensions size designations given are subject to verification on job site and adjustment to fit job conditions.	2020 TECHNOLOGIES	This is an original design and must not be released or copied unless applicable fee has been paid or job order placed.	Designed: 2022-06-08 Printed: 2022-06-10
45-4		All	Drawing #: 1 / No Scale.

Port Perry
Lot 94