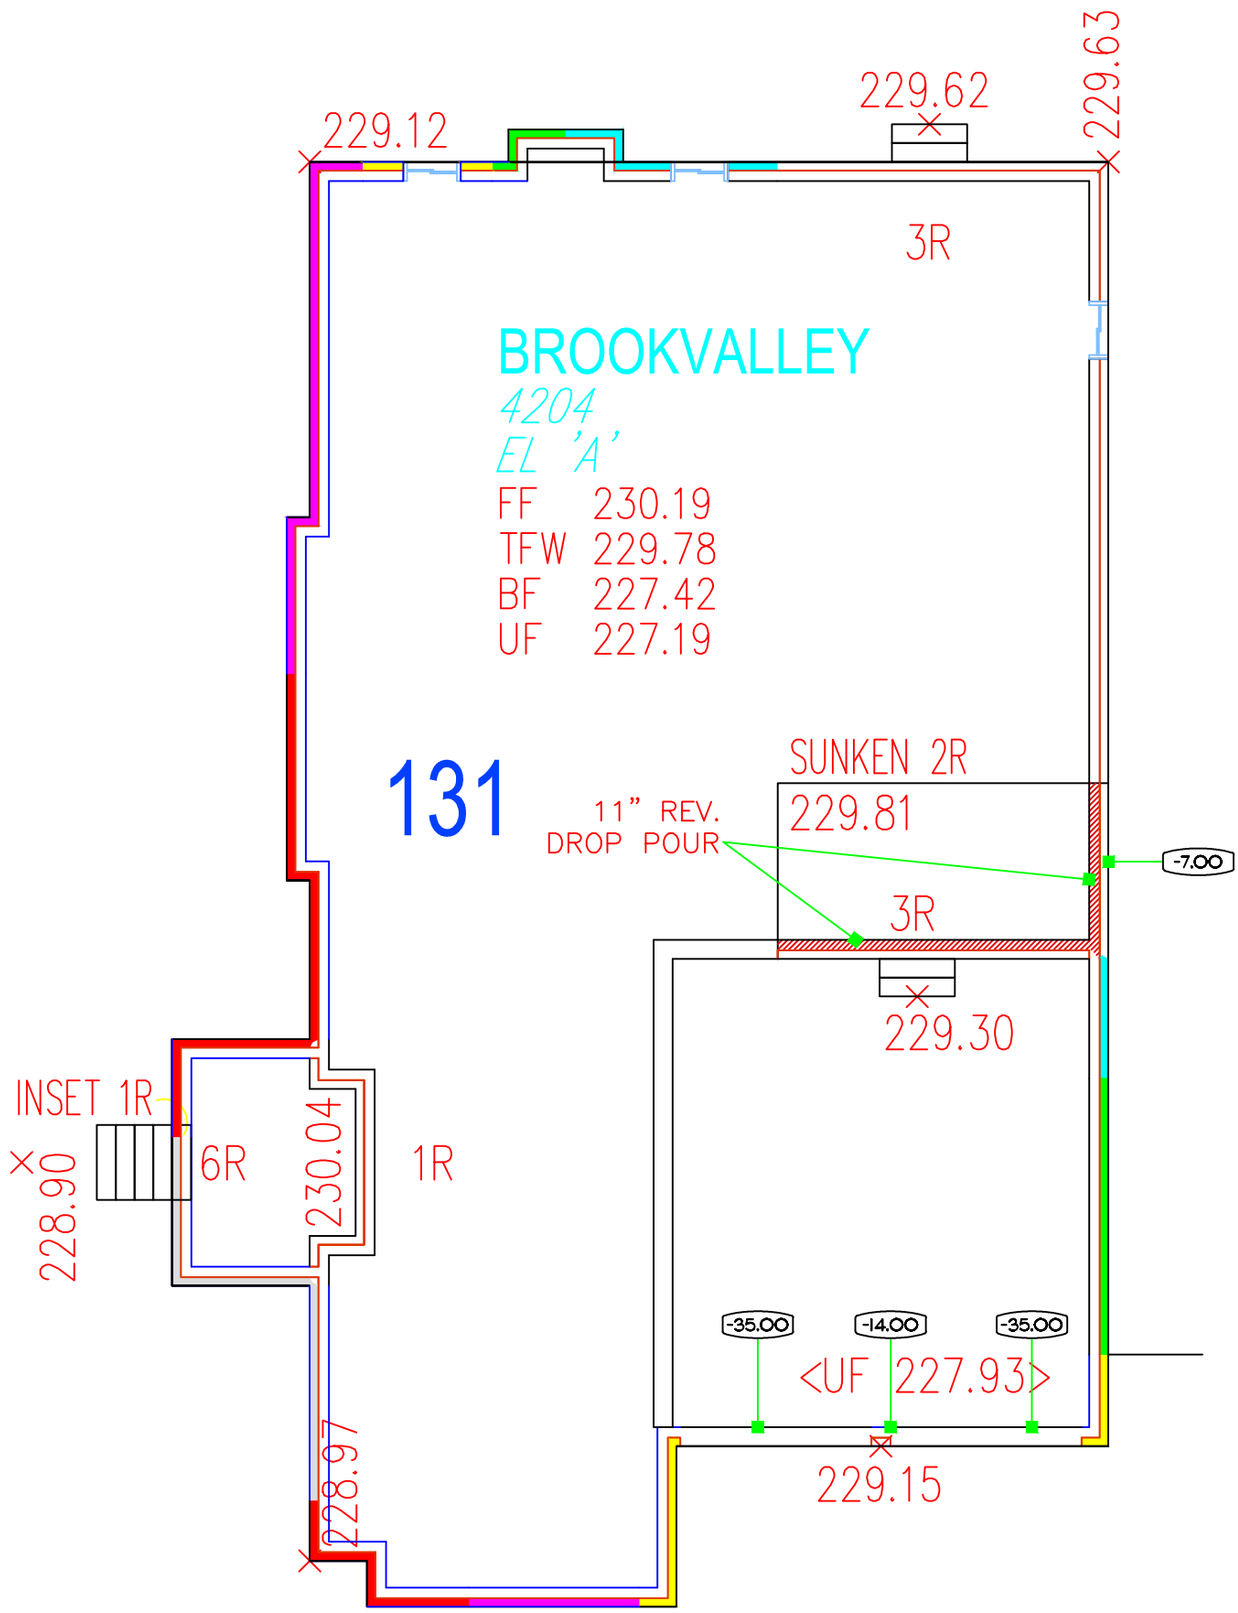


PLAN

| Legend | | | |
|---|---|---|---|
| 1 Brick (5") | | Standard Wall | |
| 2 Bricks (8.5") | | Garage Wall | |
| 3 Bricks (12") | | 1 Riser reverse | |
| 4 Bricks (15.5") | | 2 Riser reverse | |
| 5 Bricks (19") | | 3 Riser reverse | |
| 6 Bricks (22.5") | | 4 Riser reverse | |
| 7 Bricks (26") | | Cut Pour | -00.00 |
| 8 Bricks (29.5") | | | |

| | |
|---|---|
| Site Name : Pine Valley | Job No. |
| Location : Vaughan, Ontario | |
| Date: 03/22/2020 | Lot # 131 |
| By : jamesp | Scale : n.t.s. |

PHASE:

Total Stone Area Sq. Ft. + 5% Waste = 185 SQFT

Total Bricks + 4% Waste 113