26 m

27 m

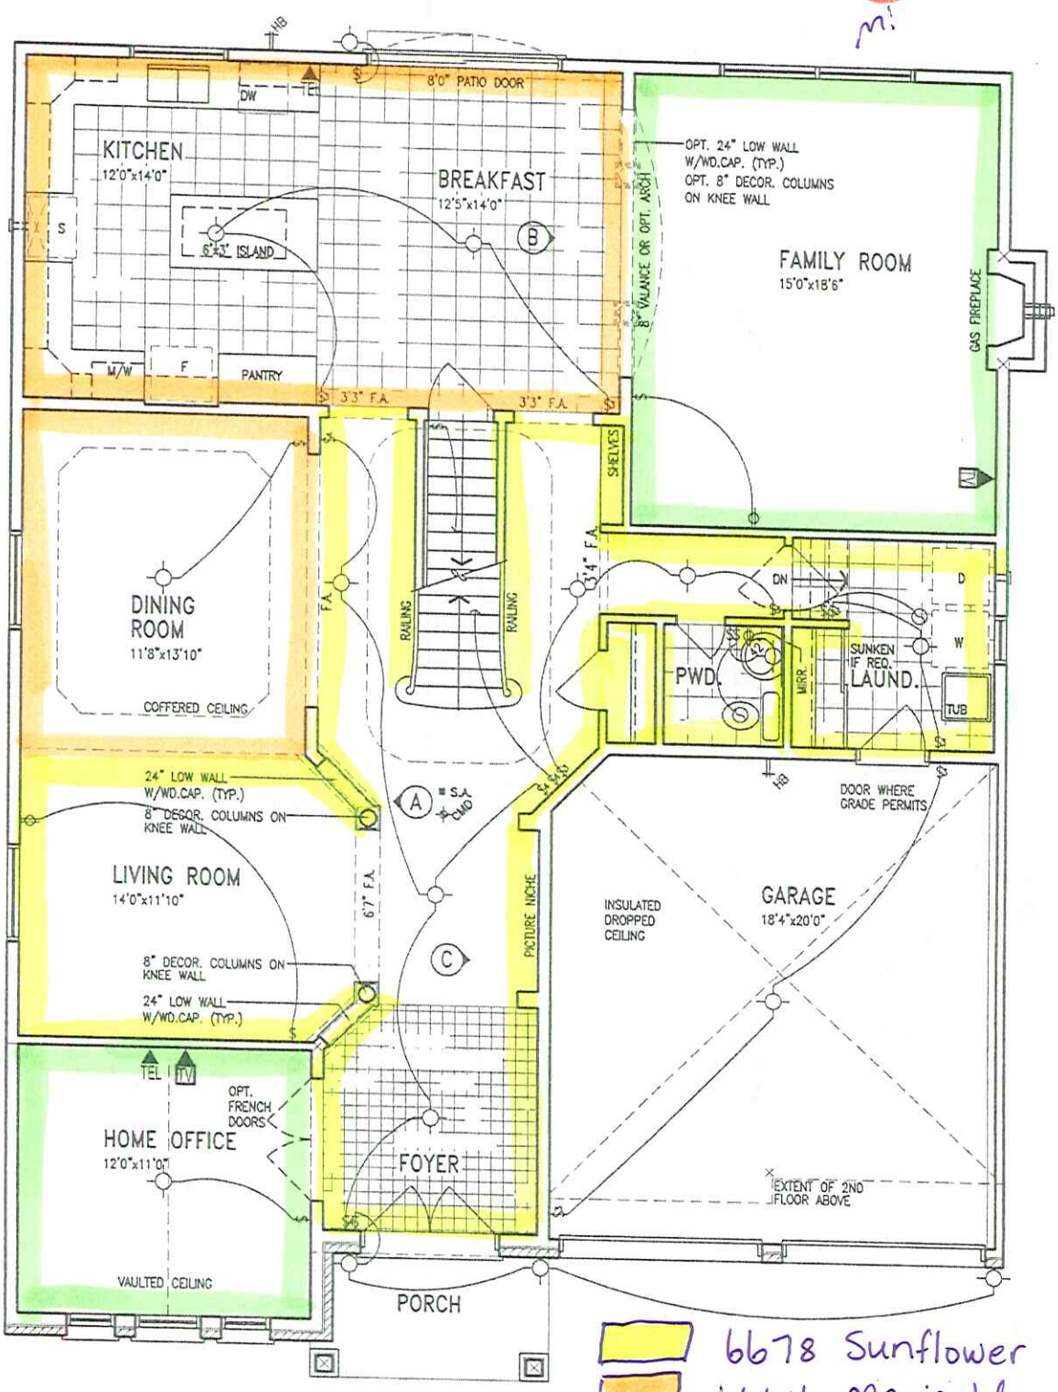

6678 Sunflower
6664 Marigold
6371 Butterscotch
6395 Alchemy
6579 Gala Pink
6809 Lobelia

GROUND FLOOR PLAN 'A'

PHOENIX HOMES

Viljoen Architect Inc.
300 A Wilson Avenue
North York, Ontario
M3H 1S8
TEL: (416) 630-2255
FAX: (416) 630-4782

PLATINA-2007-A

RECEIVED
JUL 13 2009

footprint:	512
sht. title:	GROUND FLOOR PLAN A
drawn by:	IV
checked by:	
date:	JULY 2007
scale:	3/16"=1'
sheet no:	3A / 9

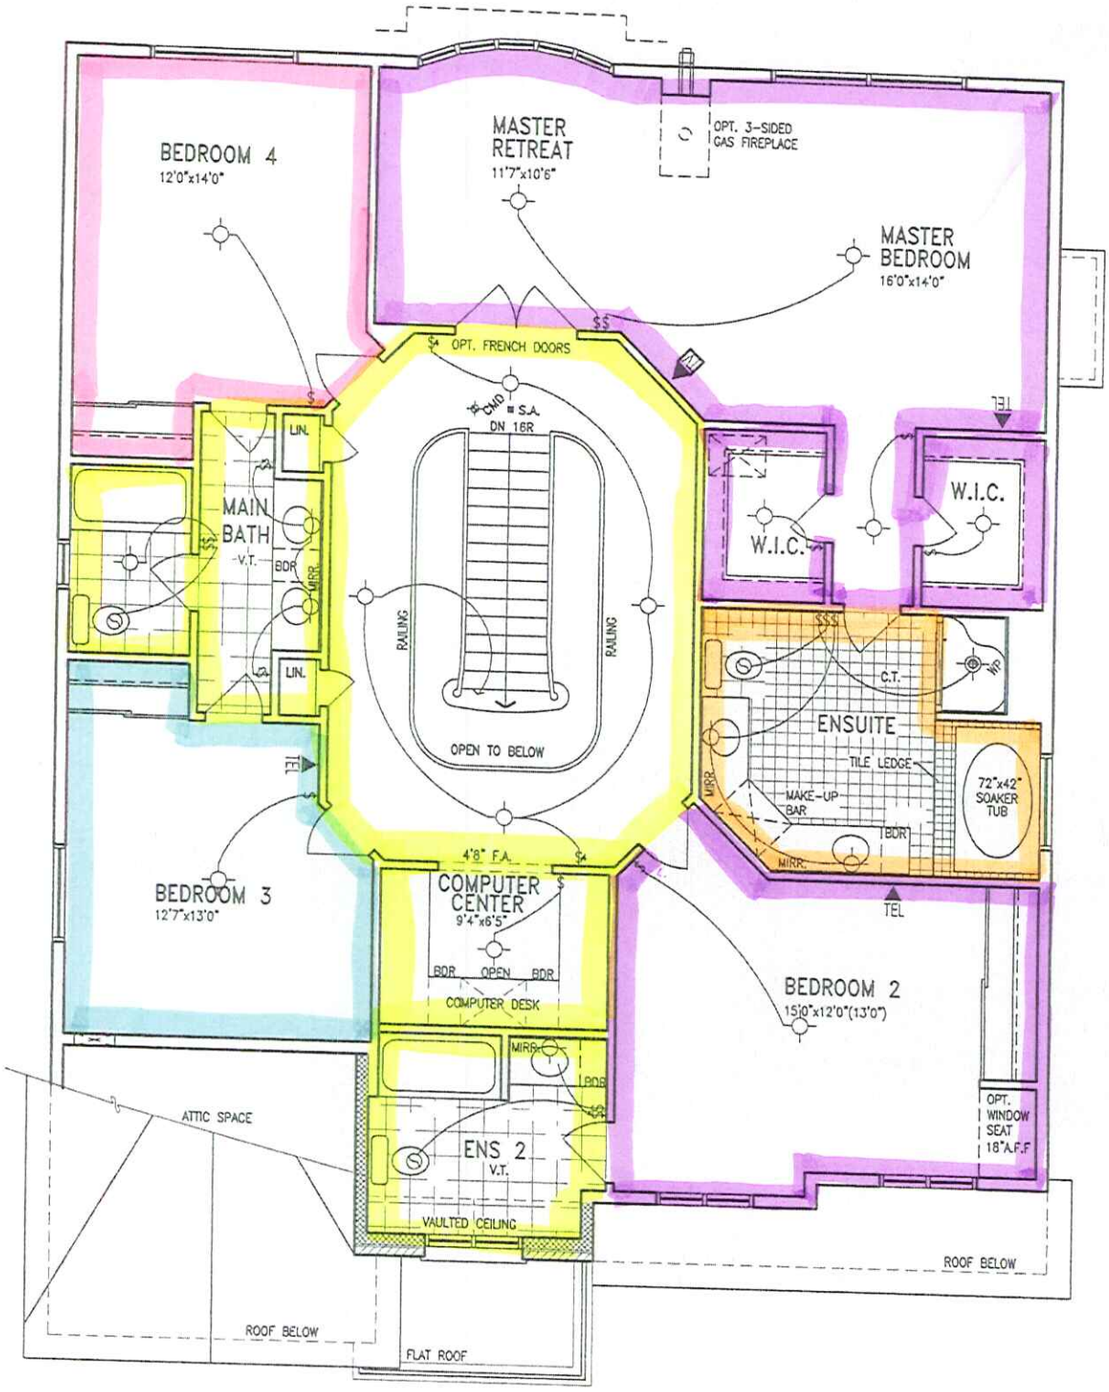

SECOND FLOOR PLAN 'A'

PHOENIX HOMES

Viljoen Architect Inc.
300 A Wilson Avenue
North York, Ontario
M3H 1S8
TEL: (416) 630-2255
FAX: (416) 630-4782

PLATINA-2007-A

RECEIVED
JUL 13 2009

footprint:	512
sht. title:	SECOND FLOOR PLAN A
drawn by:	IV
checked by:	
date:	JULY 2007
scale:	3/16"=1'
sheet no:	4A / 9