potvin KITCHENS & CABINETRY	BUILDER: VALECRAFT	PROJECT: Deerfield Village 2	LOT: DV2 N76 Portobello Partnership
	REDESIGN NUMBER:	MODEL: 160 STANLEY STND	
	DONE BY:	DATE: August 17, 2021	

DIMENSIONS MAY VARY DEPENDING ON SITE MEASURES/CONDITIONS
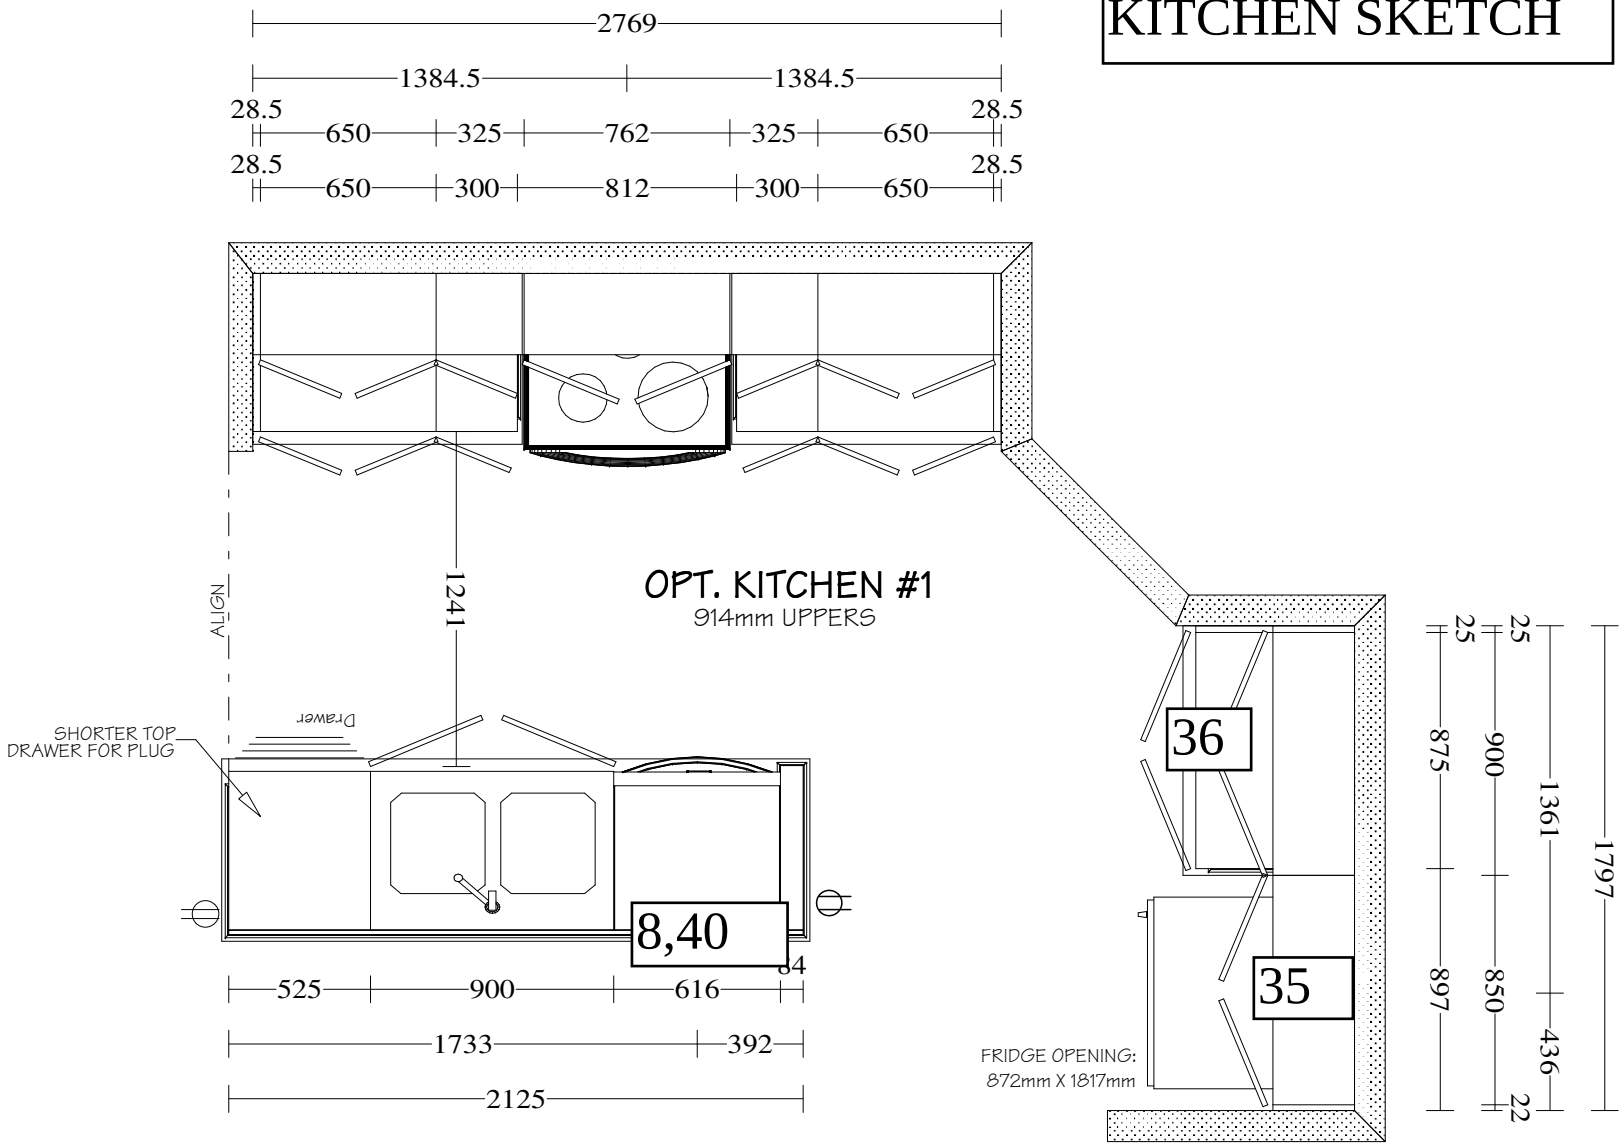
KITCHEN SKETCH