potvin KITCHENS & CABINETRY	BUILDER: VALECRAFT	PROJECT: DV2	LOT: DV2 A03
	REDESIGN NUMBER:	MODEL: 160 STANLEY STND	
	DONE BY:	DATE: September 7, 2021	

DIMENSIONS MAY VARY DEPENDING ON SITE MEASURES/CONDITIONS
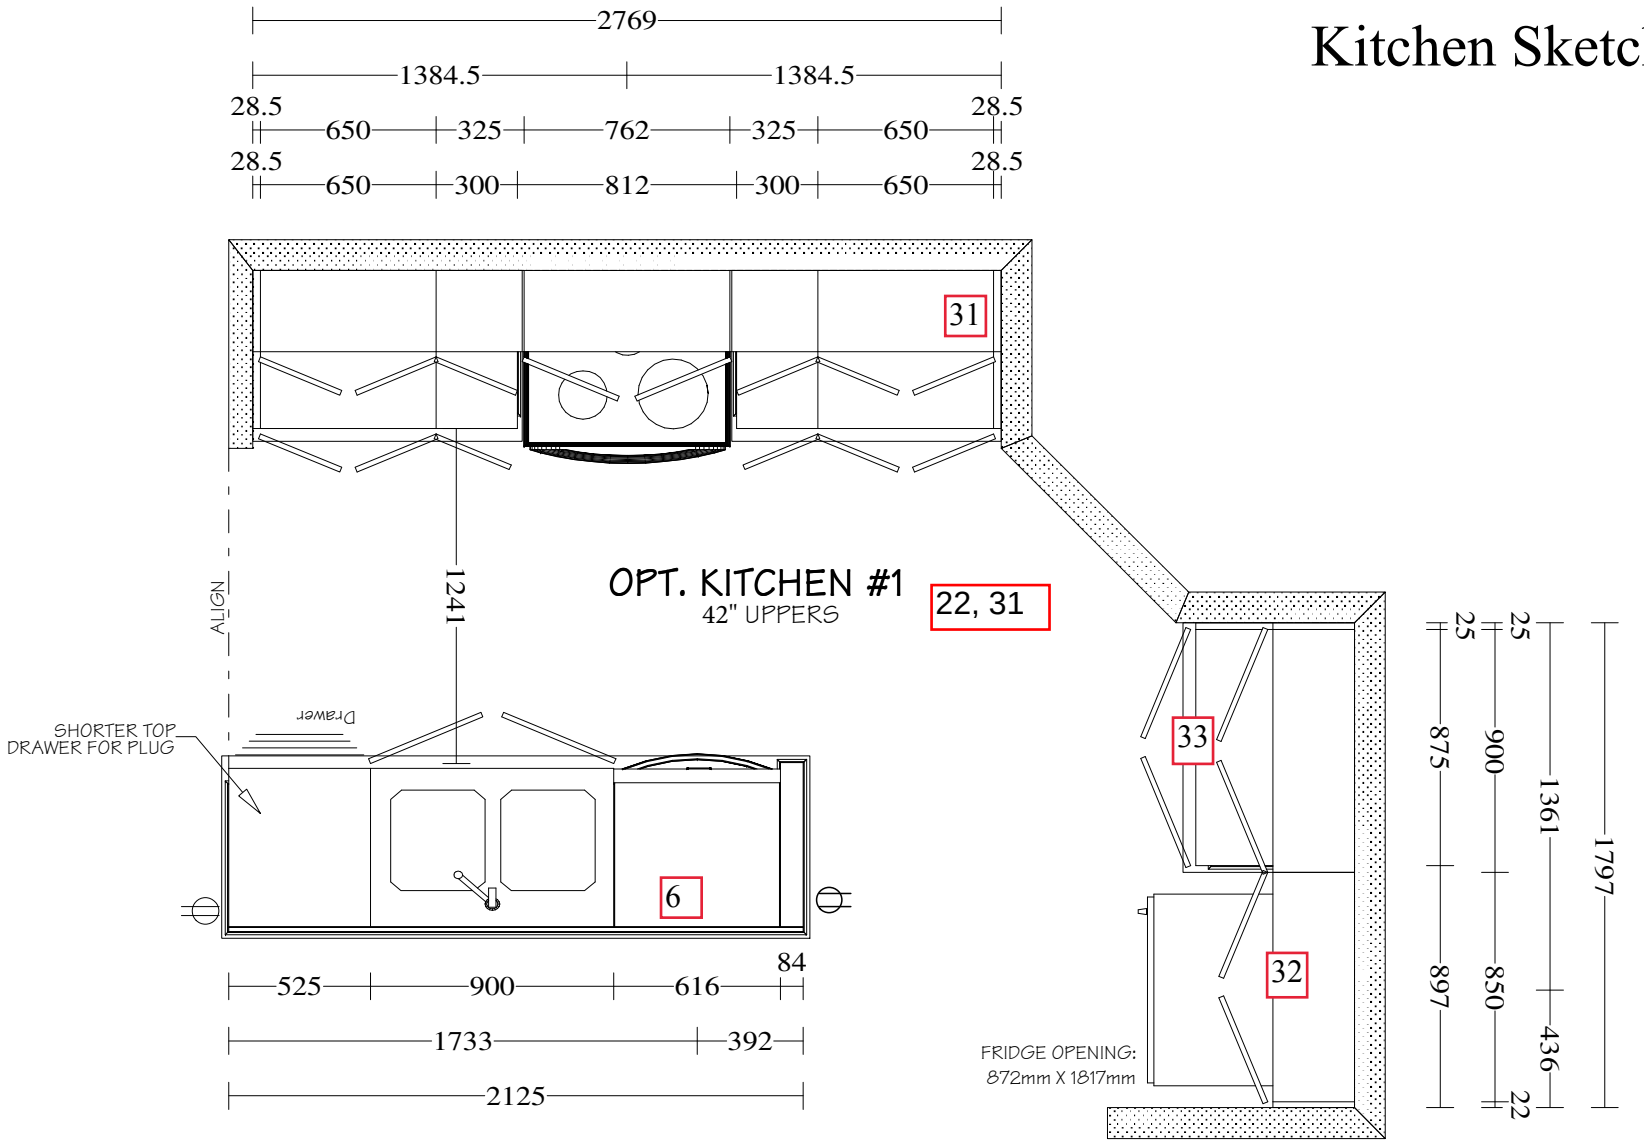
Kitchen Sketch