Lot: PSA PH1 Lot 9
Plan: 50M-361
Date: July 27, 2025

Model: #826 "B" Std Bradley 3Bed
Site: Place St. Augustin PH1 LOT 09

Purchase:
Purchaser:

potvin KITCHENS & CABINETRY

Item #3 - Custom Optional Kitchen Layout #2

KITCHEN SKETCH - JULY 27, 2025

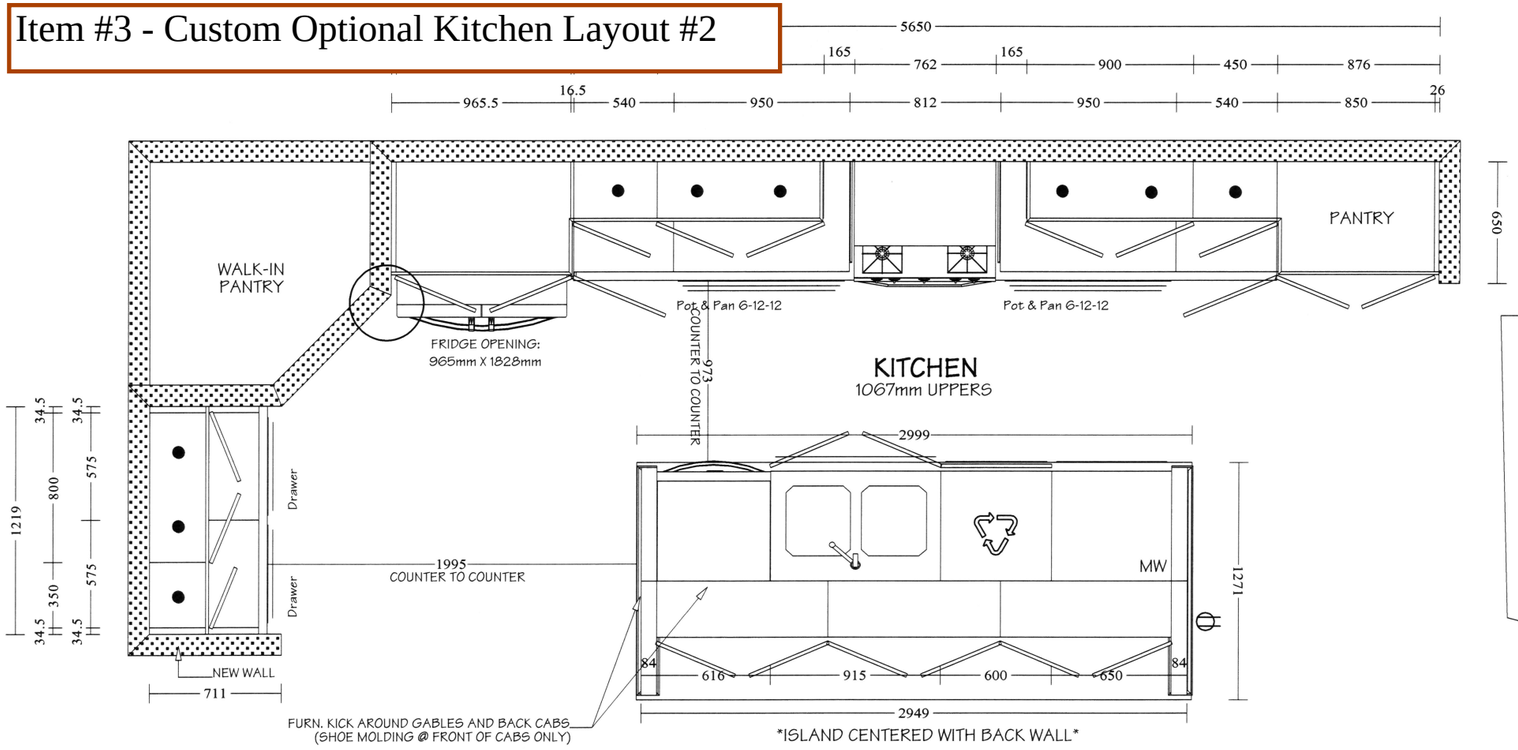

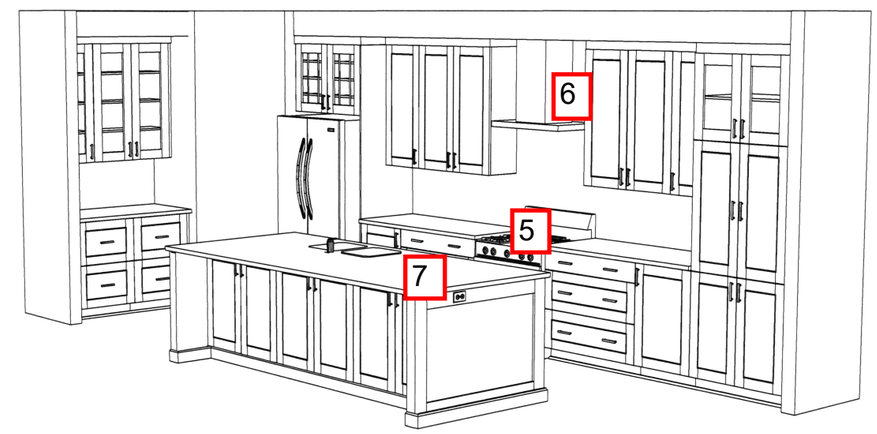

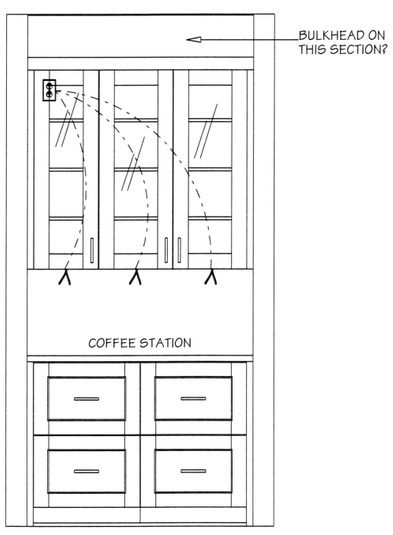

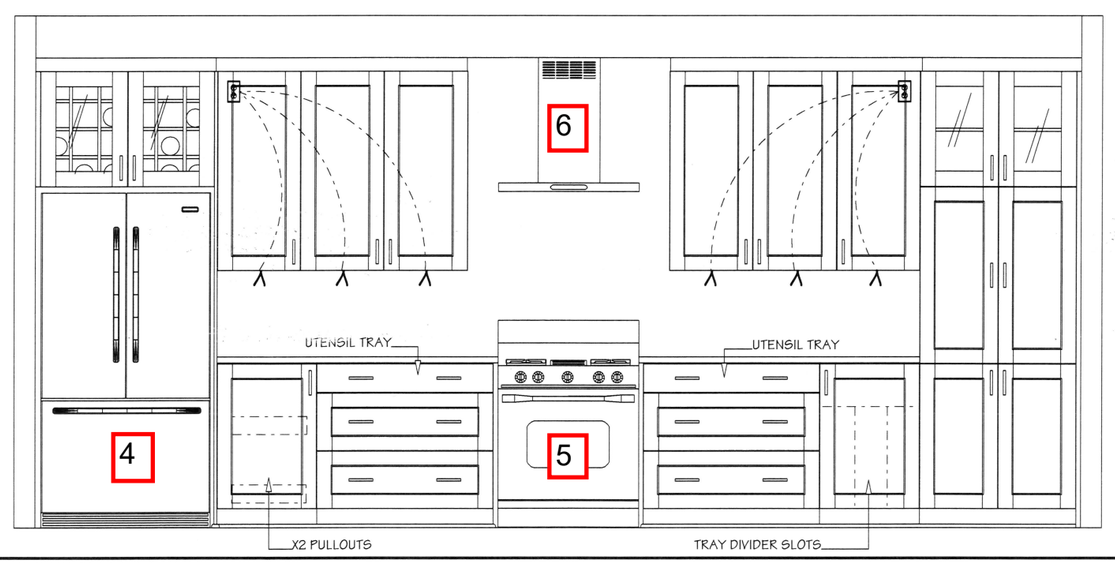

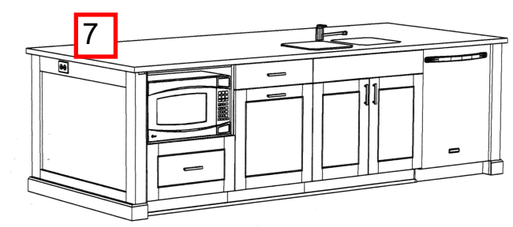

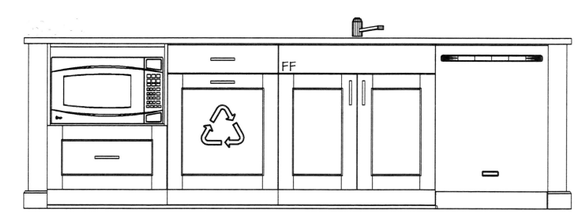

B:\Private\Desiatere\Dominique Fortin\Projects\2020 - RETAIL\VALECRAFT MODEL HOME\825 BRADLEY (MODEL HOME).cvi